




1 Front - Existing
1 : 100



2 Rear - Existing
1 : 100



3 Left Side - Existing
1 : 100

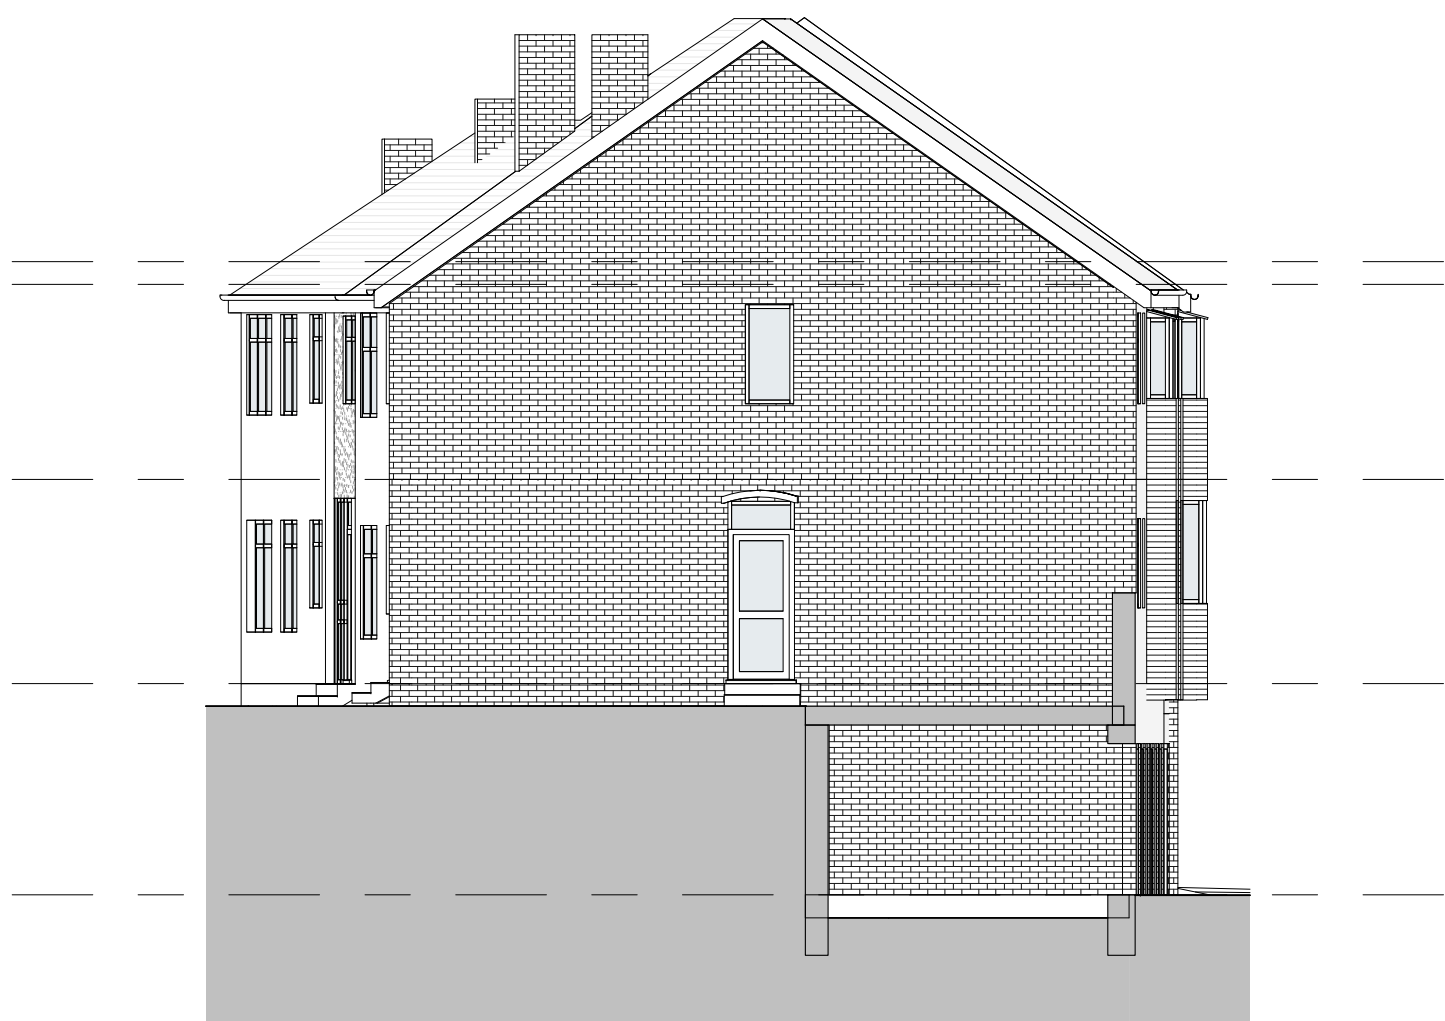

4 Right Side - Existing
1 : 100

No.		Description	Date
PROJECT Singleton Court, Bury Old Road			
TITLE Existing Elevations			
CLIENT Care of EPML			
STATUS DESIGN			
DRAWN BY SG	DATE 01/05/2020	SCALE (@ A1) 1 : 100	
PROJECT NUMBER GGS20007.1		DRAWING NUMBER 004	REV
GOLD SKETCH S T U D I O S www.goldsketch.co.uk info@goldsketch.co.uk 0161 792 9595			
NOTES © COPYRIGHT © ALL RIGHTS RESERVED. NO PART OF THIS DRAWING IS TO BE REPRODUCED WITHOUT WRITTEN CONSENT. DRAWING TO BE USED FOR THE SITE AS INDICATED ONLY. NO COPIES OR ALTERATIONS TO BE MADE WITHOUT THE WRITTEN CONSENT OF THE ARCHITECT. ALL DIMENSIONS AND SETTING OUT DATA ARE INDICATED AND CO-ORDINATES ON SITE. ANY DISCREPANCIES TO BE REPORTED TO THE ARCHITECT. DRAWING IS FOR THE CONSTRUCTION OF THE BUILDING ONLY. ALL WORK AND MATERIALS TO BE IN ACCORDANCE WITH CURRENT BUILDING REGULATIONS AND LOCAL CODES OF PRACTICE AND BRITISH STANDARDS. ALL DIMENSIONS ON THIS DRAWING ARE IN MILLIMETRES (UNLESS OTHERWISE STATED).			