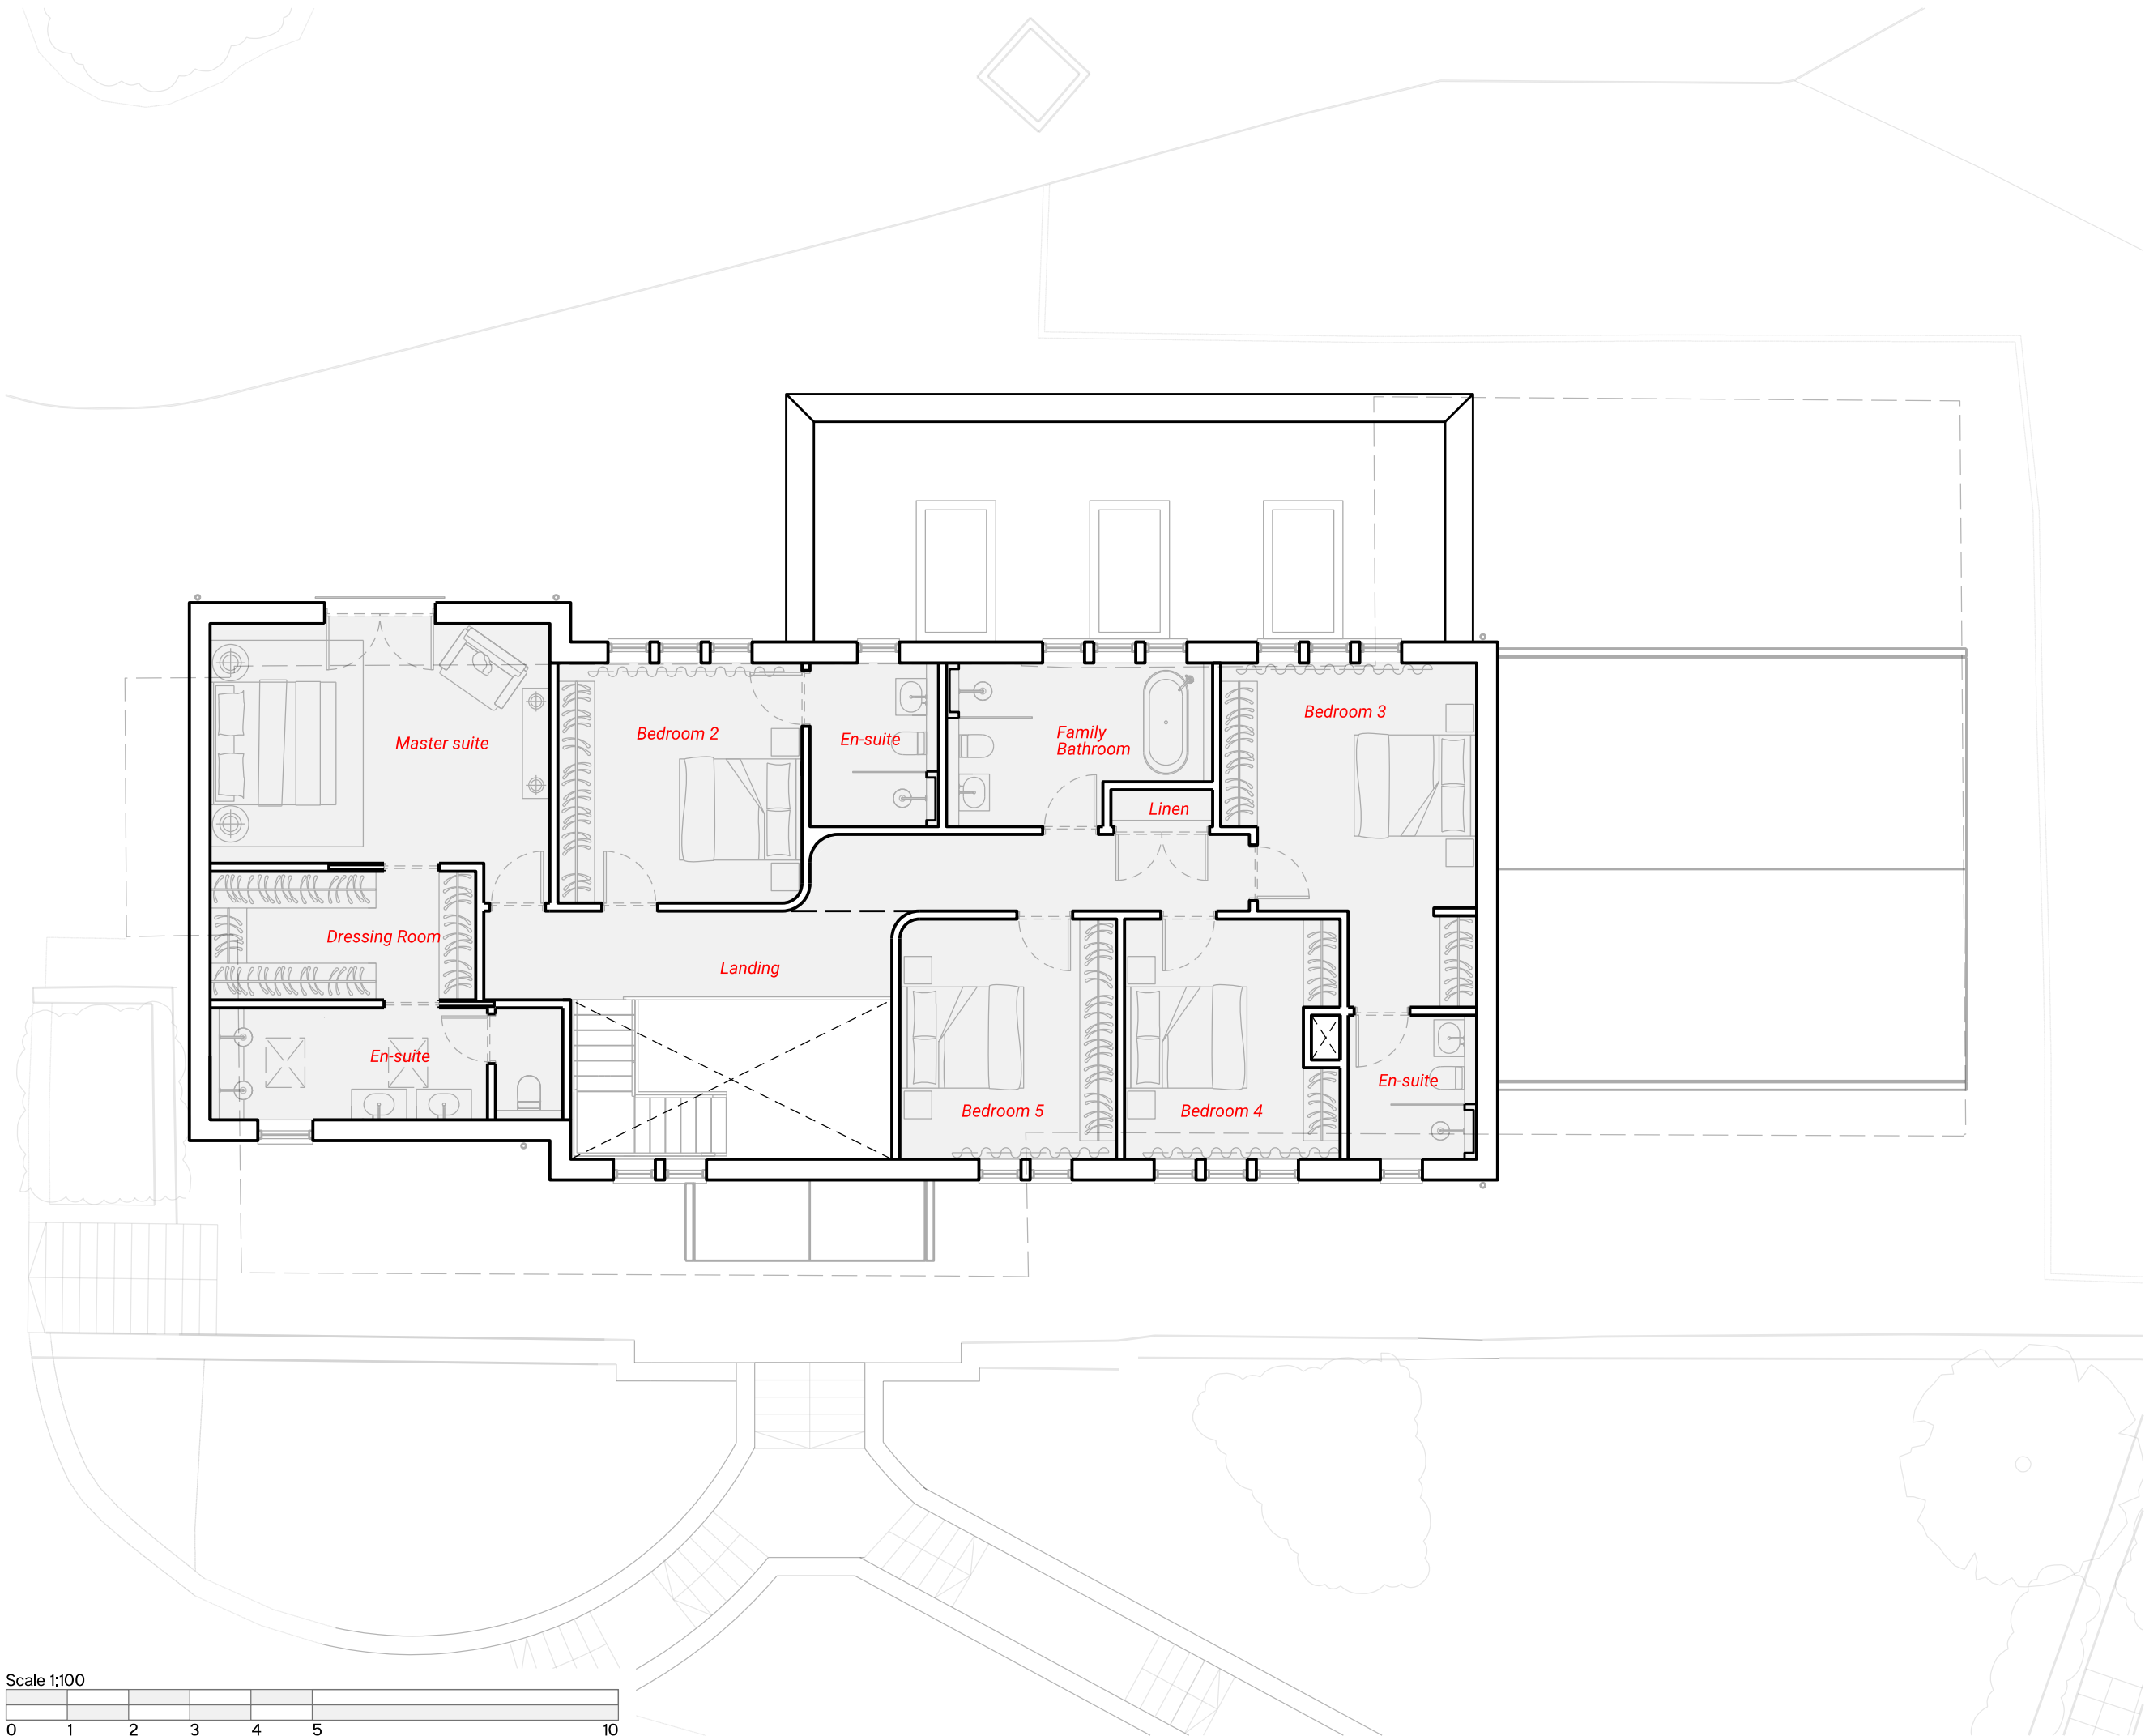


NORTHERN ARCHITECTS

11 Grosvenor Road
Altrincham
WA14 1LA
pg@northernarchitects.co.uk
+447799196215
www.northernarchitects.co.uk

Project
Ferns Farm
Tottington

Project No.
NA-2510

Revisions

Rev	Description	By	Date

Notes:

North



Drawing Title
First Floor as
Proposed

Scale	Date	Status
1:100 @ A3	Oct 25	03

NA (-2) 011

This drawing is the exclusive copyright of Northern Architects Limited and remains under the ownership of the company. Reproduction, sharing, or copying of this drawing without prior written consent is prohibited. It is essential to verify all dimensions on-site before proceeding with construction or manufacturing.