

GENERAL NOTES

THE CONTRACTOR IS ADVISED TO VISIT THE SITE PRIOR TO TENDERING & ASCERTAIN ALL LOCAL CONDITIONS & RESTRICTIONS LIKELY TO AFFECT THE WORK. NO CLAIM ARISING FROM FAILURE TO DO SO WILL BE CONSIDERED.


THIS DRAWING IS TO BE READ IN CONJUNCTION WITH ALL OTHER DRAWINGS, SCHEDULES & SPECIFICATIONS RELATING TO THE PROJECT AND ANY DISCREPANCIES NOTIFIED TO THE CONTRACT ADMINISTRATOR IMMEDIATELY.

THE CONTRACTOR IS TO CHECK ALL DIMENSIONS ON SITE PRIOR TO COMMENCING WORKS OR ORDERING ANY MATERIALS. DO NOT SCALE OFF DRAWINGS.

ALL WORKMANSHIP AND MATERIALS TO COMPLY WITH BUILDING REGULATIONS AND ALL APPLICABLE STANDARDS. THE CONTRACTOR SHALL BE RESPONSIBLE FOR OBTAINING ALL NECESSARY INSTRUCTIONS, AGREEMENT CERTIFICATES ETC. ALL MATERIALS SHALL BE SUITABLE FOR PURPOSE.


THE CONTRACTOR IS TO MAKE GOOD ALL WORKS DISTURBED.

THE CONTRACTOR TO COMPLY WITH ALL LOCAL REGULATIONS AND HEALTH AND SAFETY REQUIREMENTS WHERE APPROPRIATE.

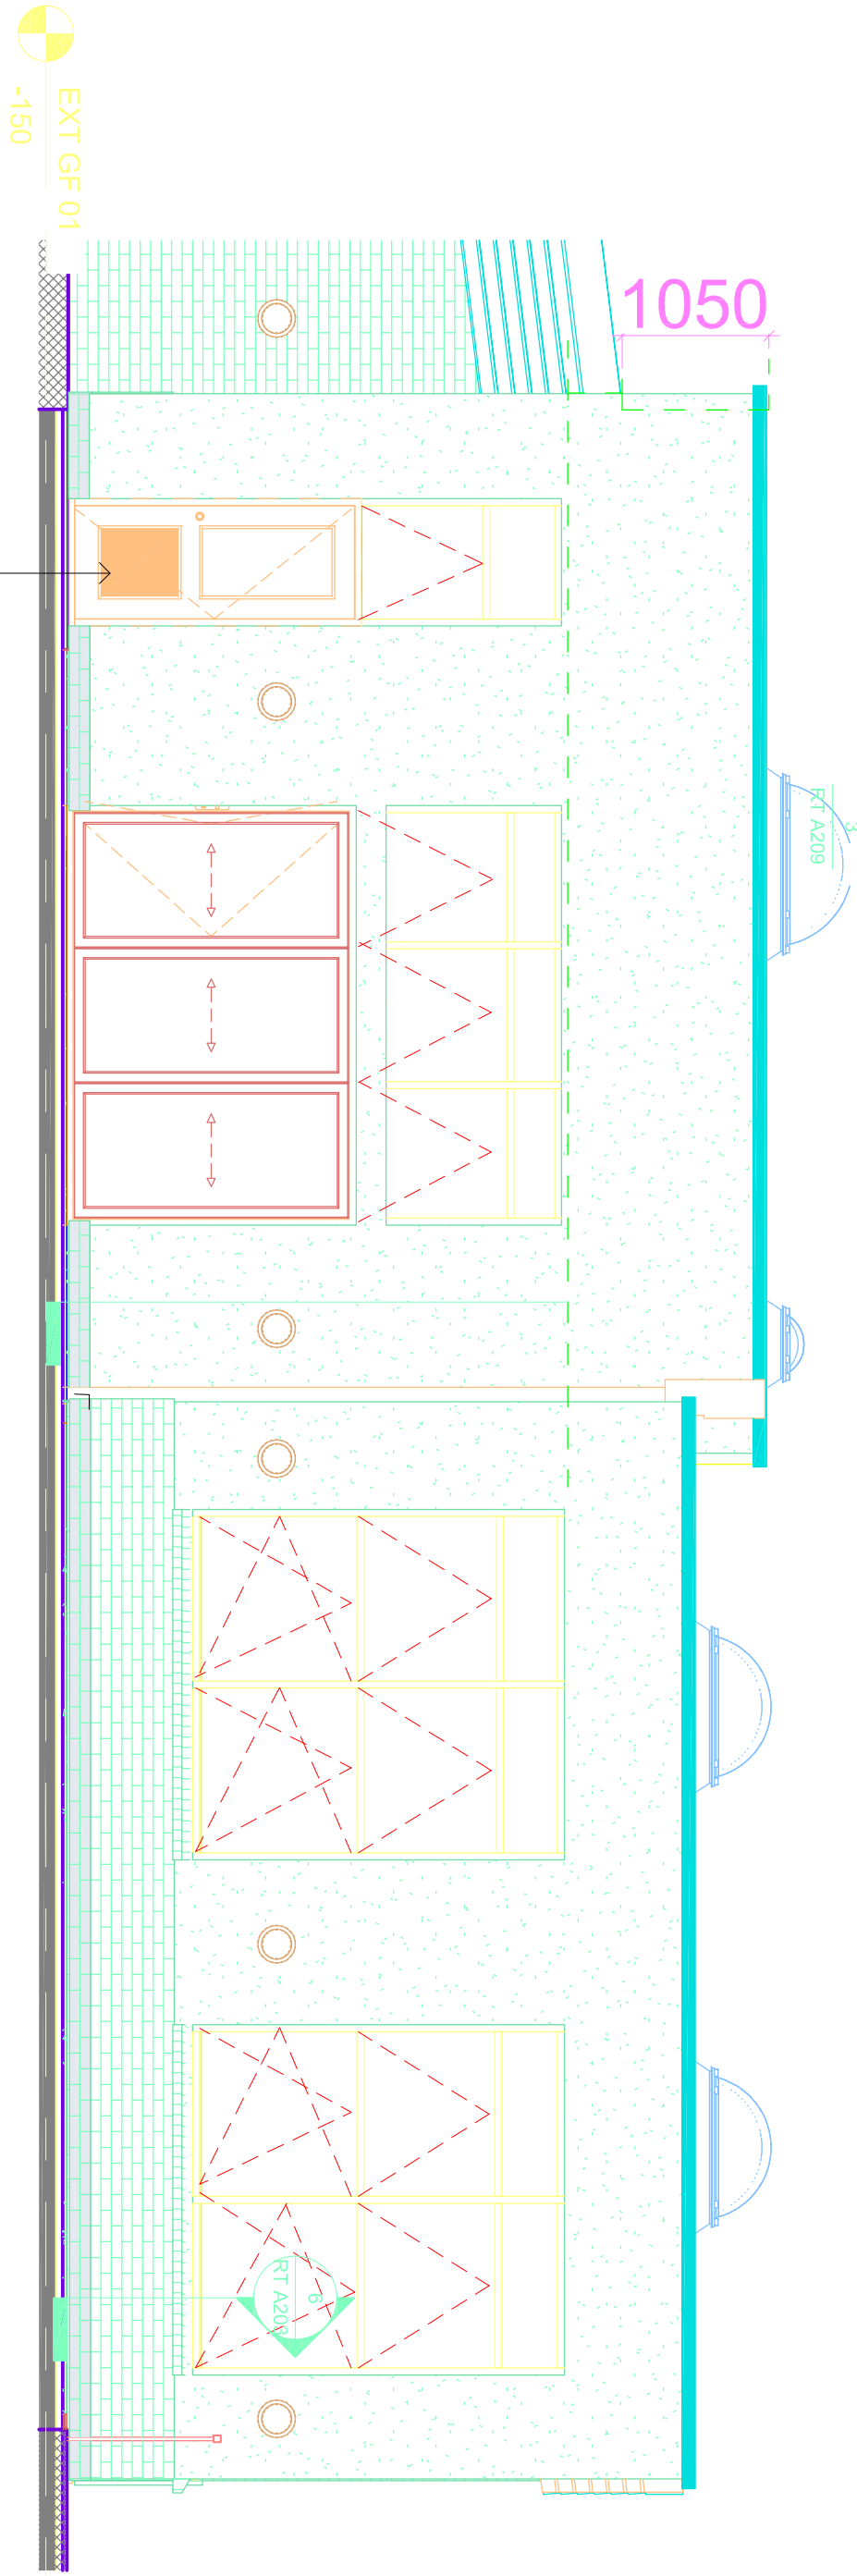


EXISTING ELEVATION

PROPOSED GAZEBO

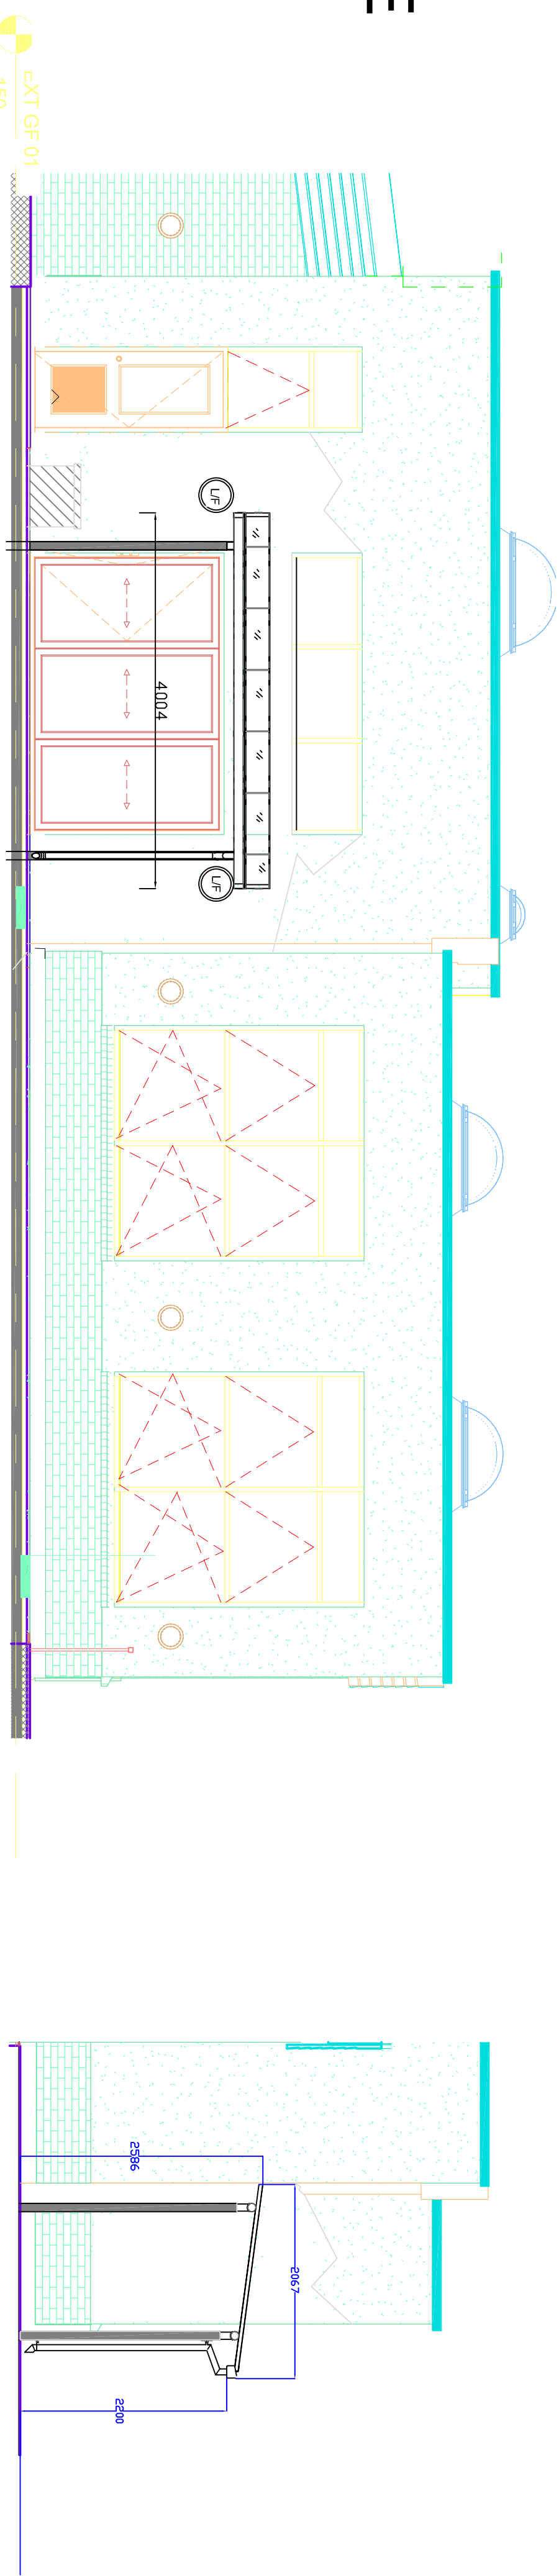

PLAN

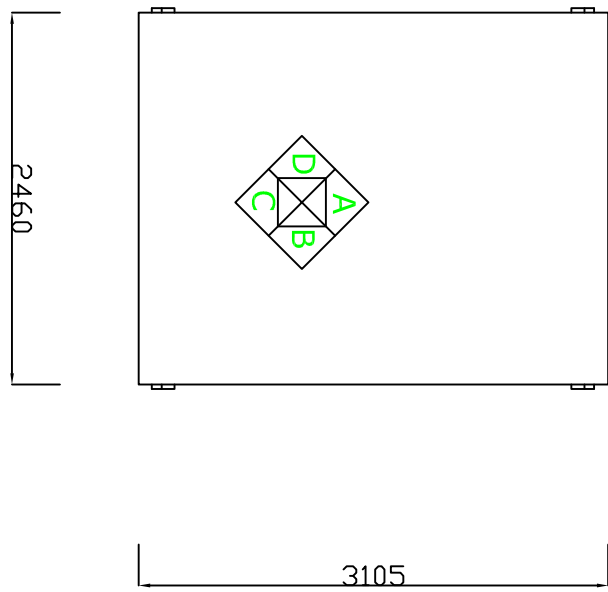


NEW STORAGE
CONTAINER




New canopy aluminum powder coated
RAL 7000 (Squirrel Gray) to main frame &
moon dust roof frame with polycarbonate
glazing & rainwater goods

PROPOSED ELEVATIONS

PLAN

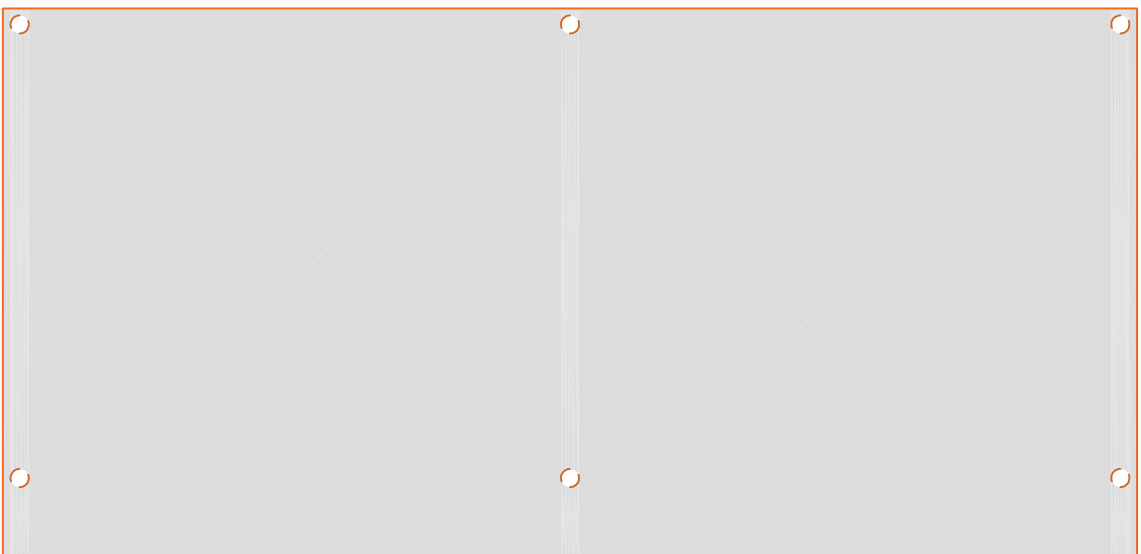

SCALE 1:50

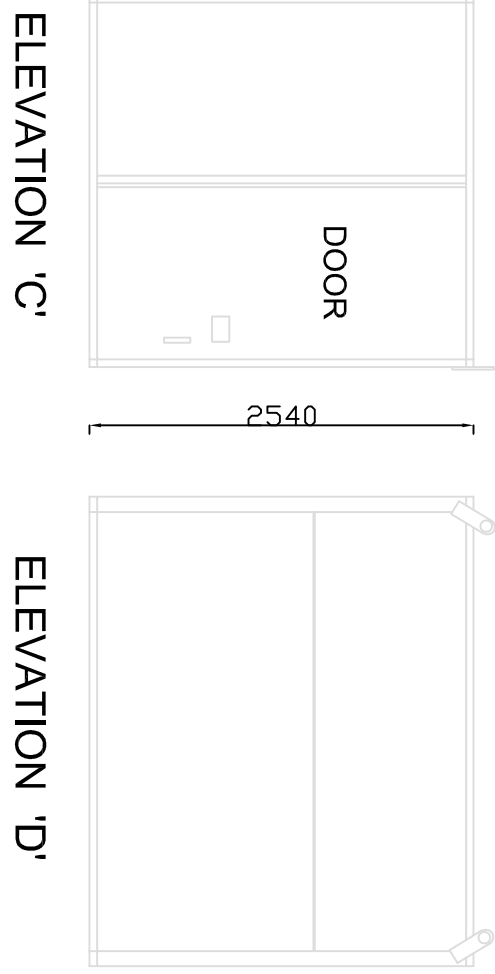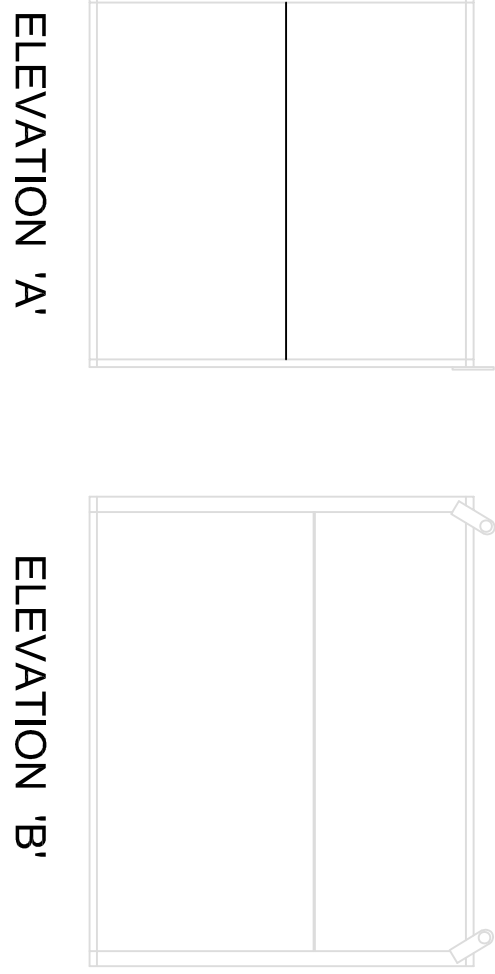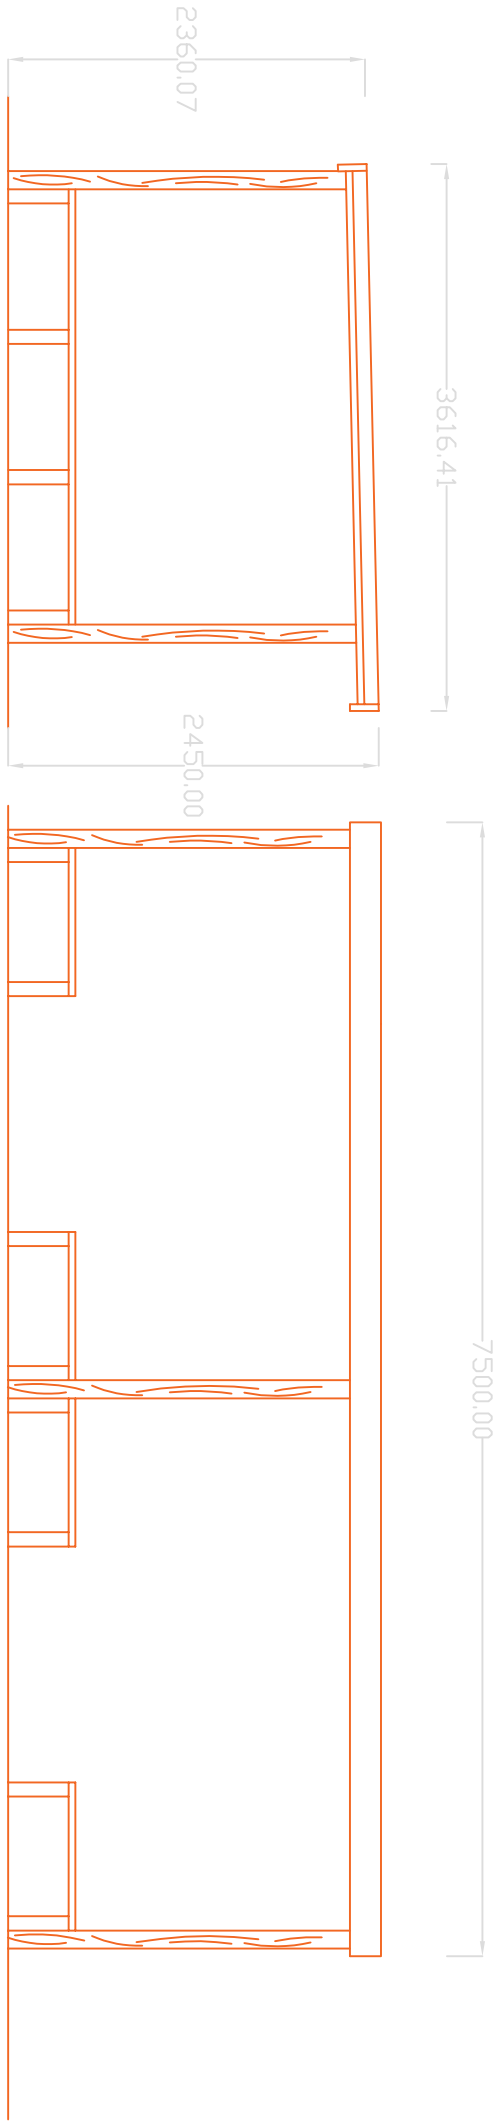

OPEN SIDED
GAZEBO

REV DESCRIPTION DATE

" Planning" Issue

This design/document has been prepared by Bury MBC Architectural Services. It is the property of Bury MBC and is not to be used for any other purpose without the prior permission of Bury MBC. It is to be used for the use originally intended.

Operational Services
Architectural Section
Building Surveying

Room 7, Ground floor, Bury Town Hall,
Knossley Street,
Bury, LNR3 8LJ, UK
Tel: 017893 189173
Web: www.bury.gov.uk

Bury | Preston | Radcliffe | Ramsbottom | Tottington | Whitefield

PROJECT TITLE:

CHANTLERS PRIMARY SCHOOL, FOULDS AVENUE,
BURY

DRAWING TITLE:

NEW EXTERNAL CANOPY & STORAGE CONTAINER
ELEVATIONS & PLAN INCLUDING PREVIOUS TIMBER
EXTERNAL CLASSROOM GAZEBO ADDITION

DRAWN BY: K.B. DATE: 22.01.2025 ISSUE NUMBER:

CHECKED BY: DATE: DATE OF ISSUE:

SCALE: 1:50 @ A1

DRAWING NUMBER:

KB 22305 PROPOSALS DOC 'C'