




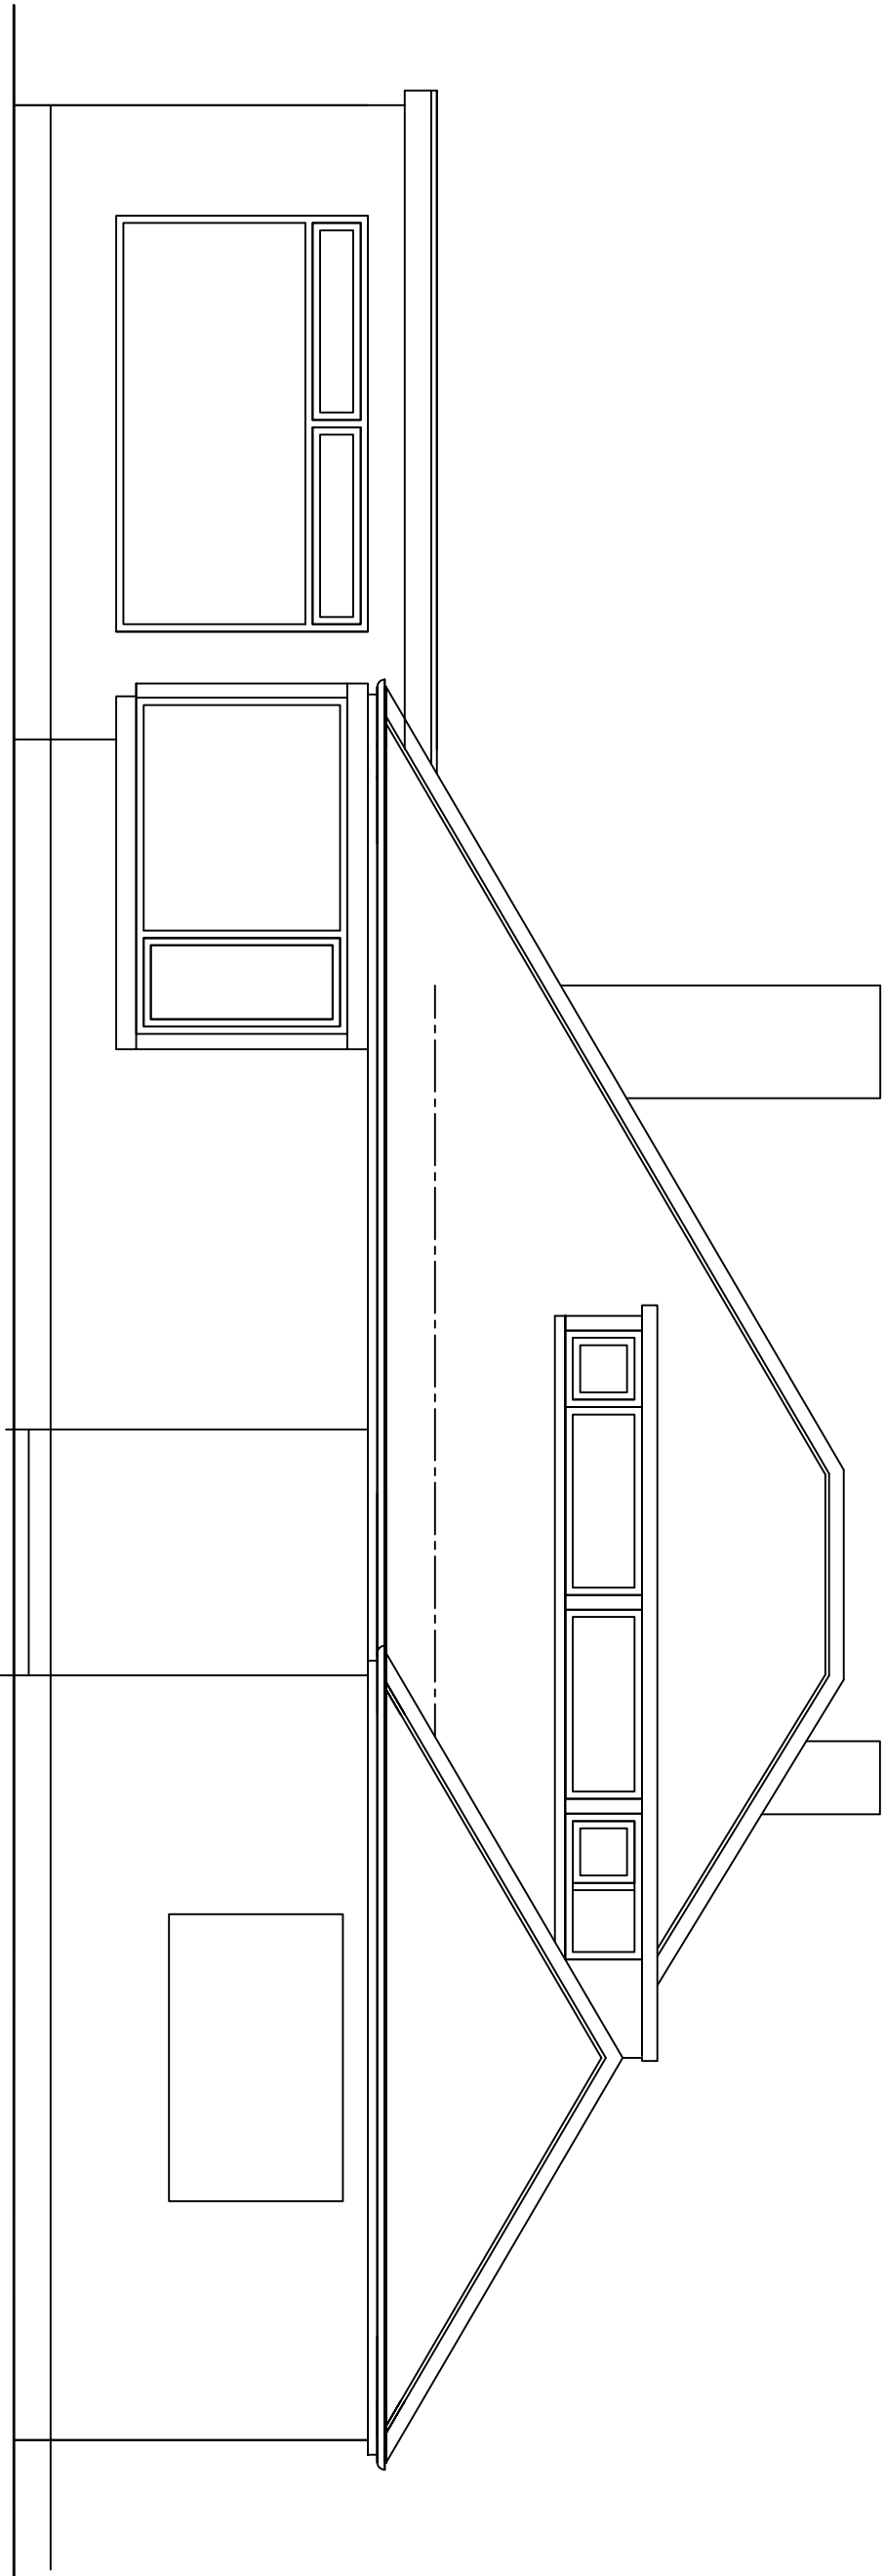


existing front elevation

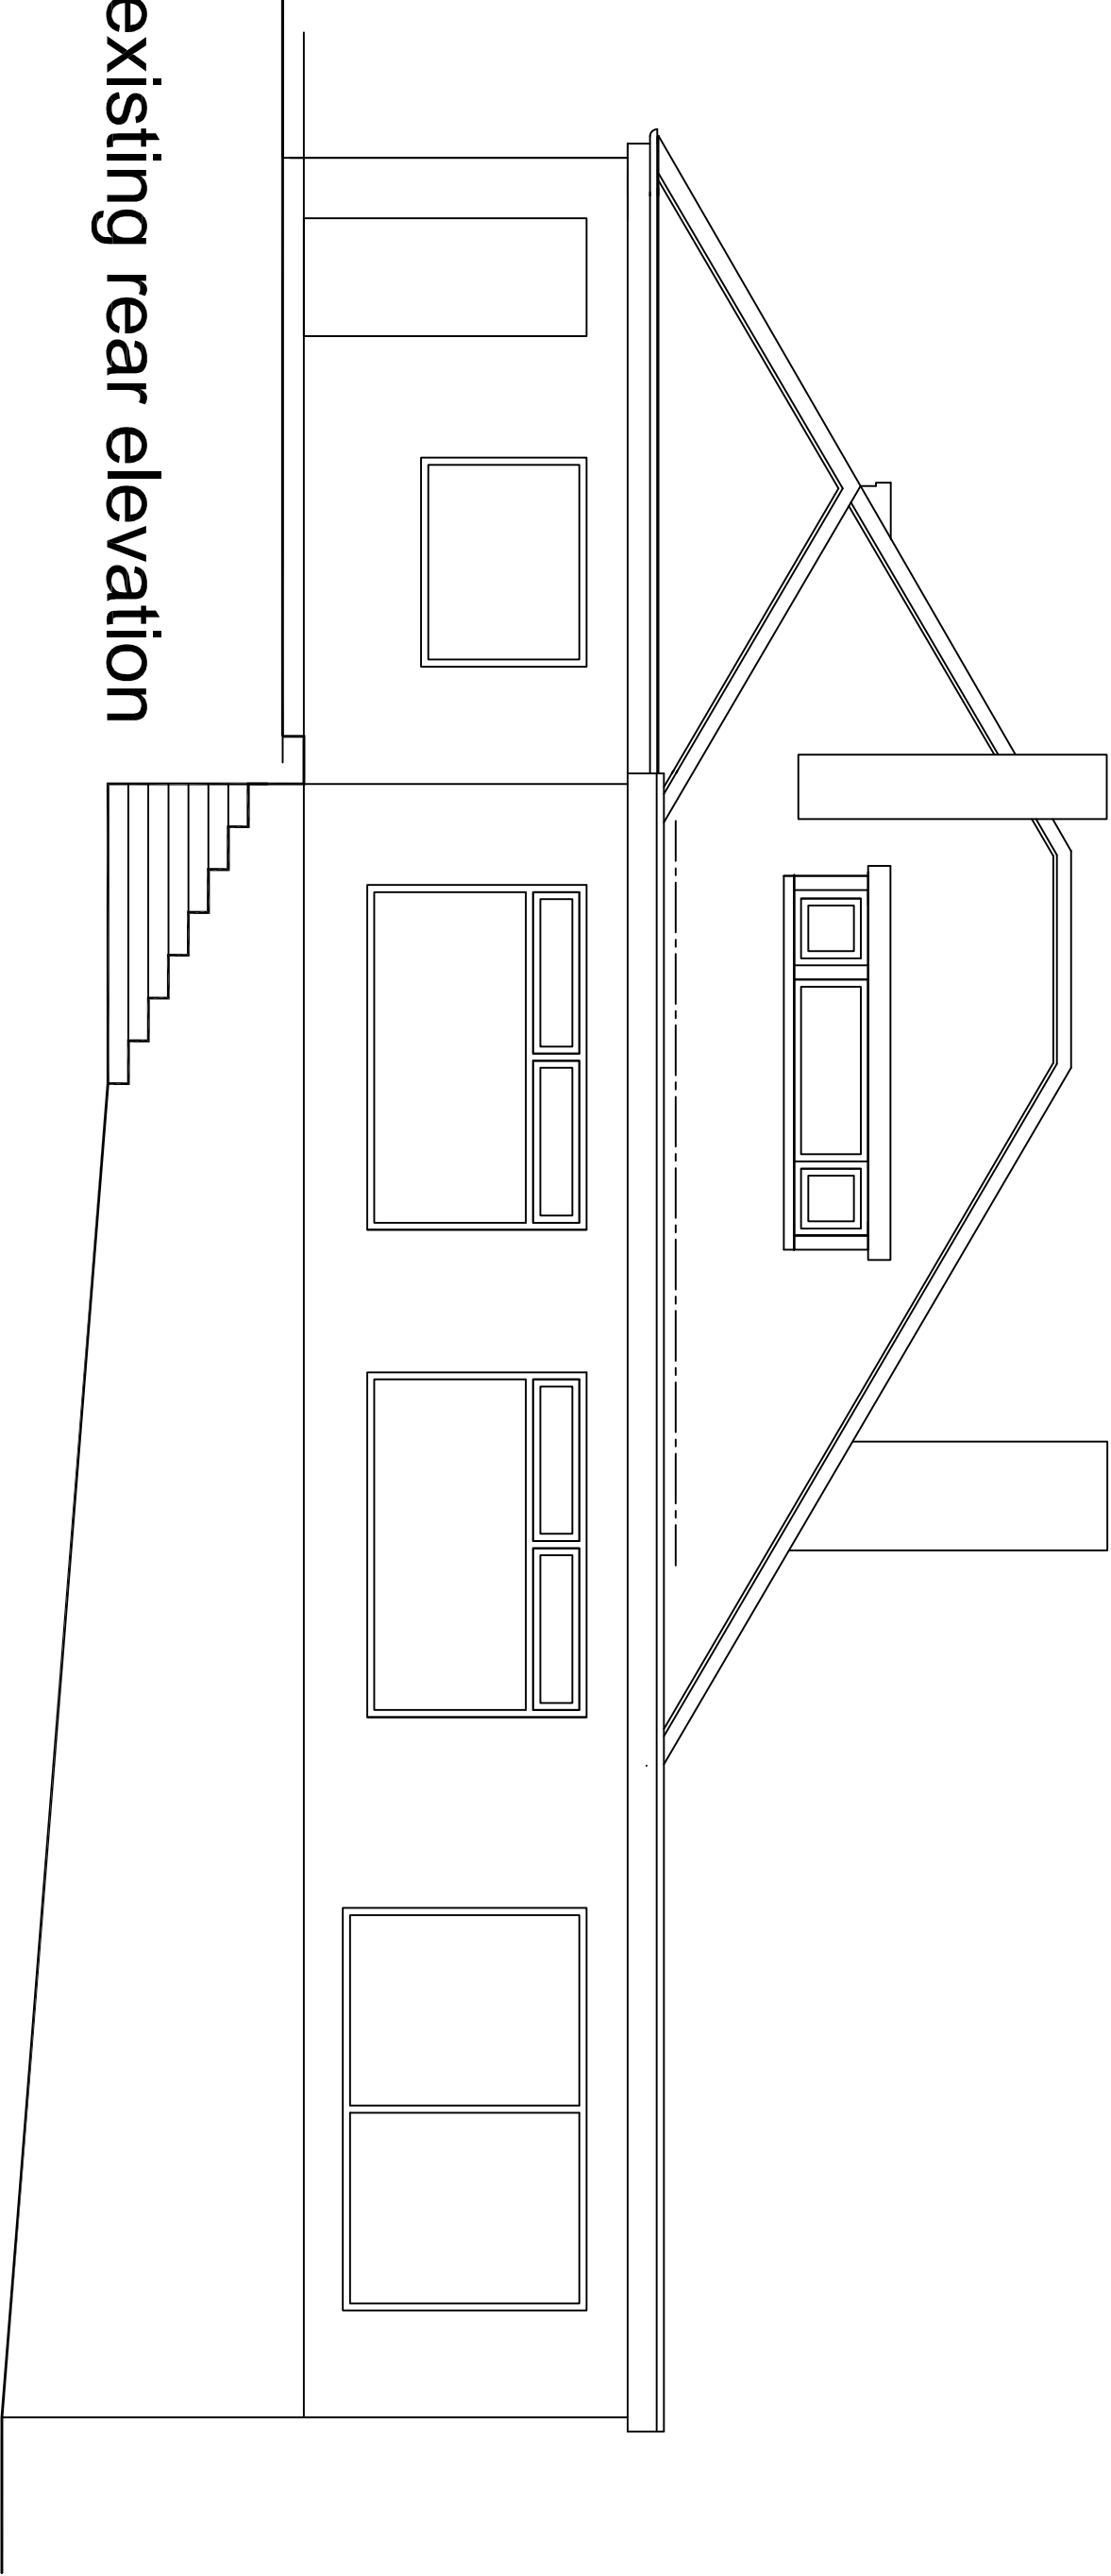

existing rear elevation

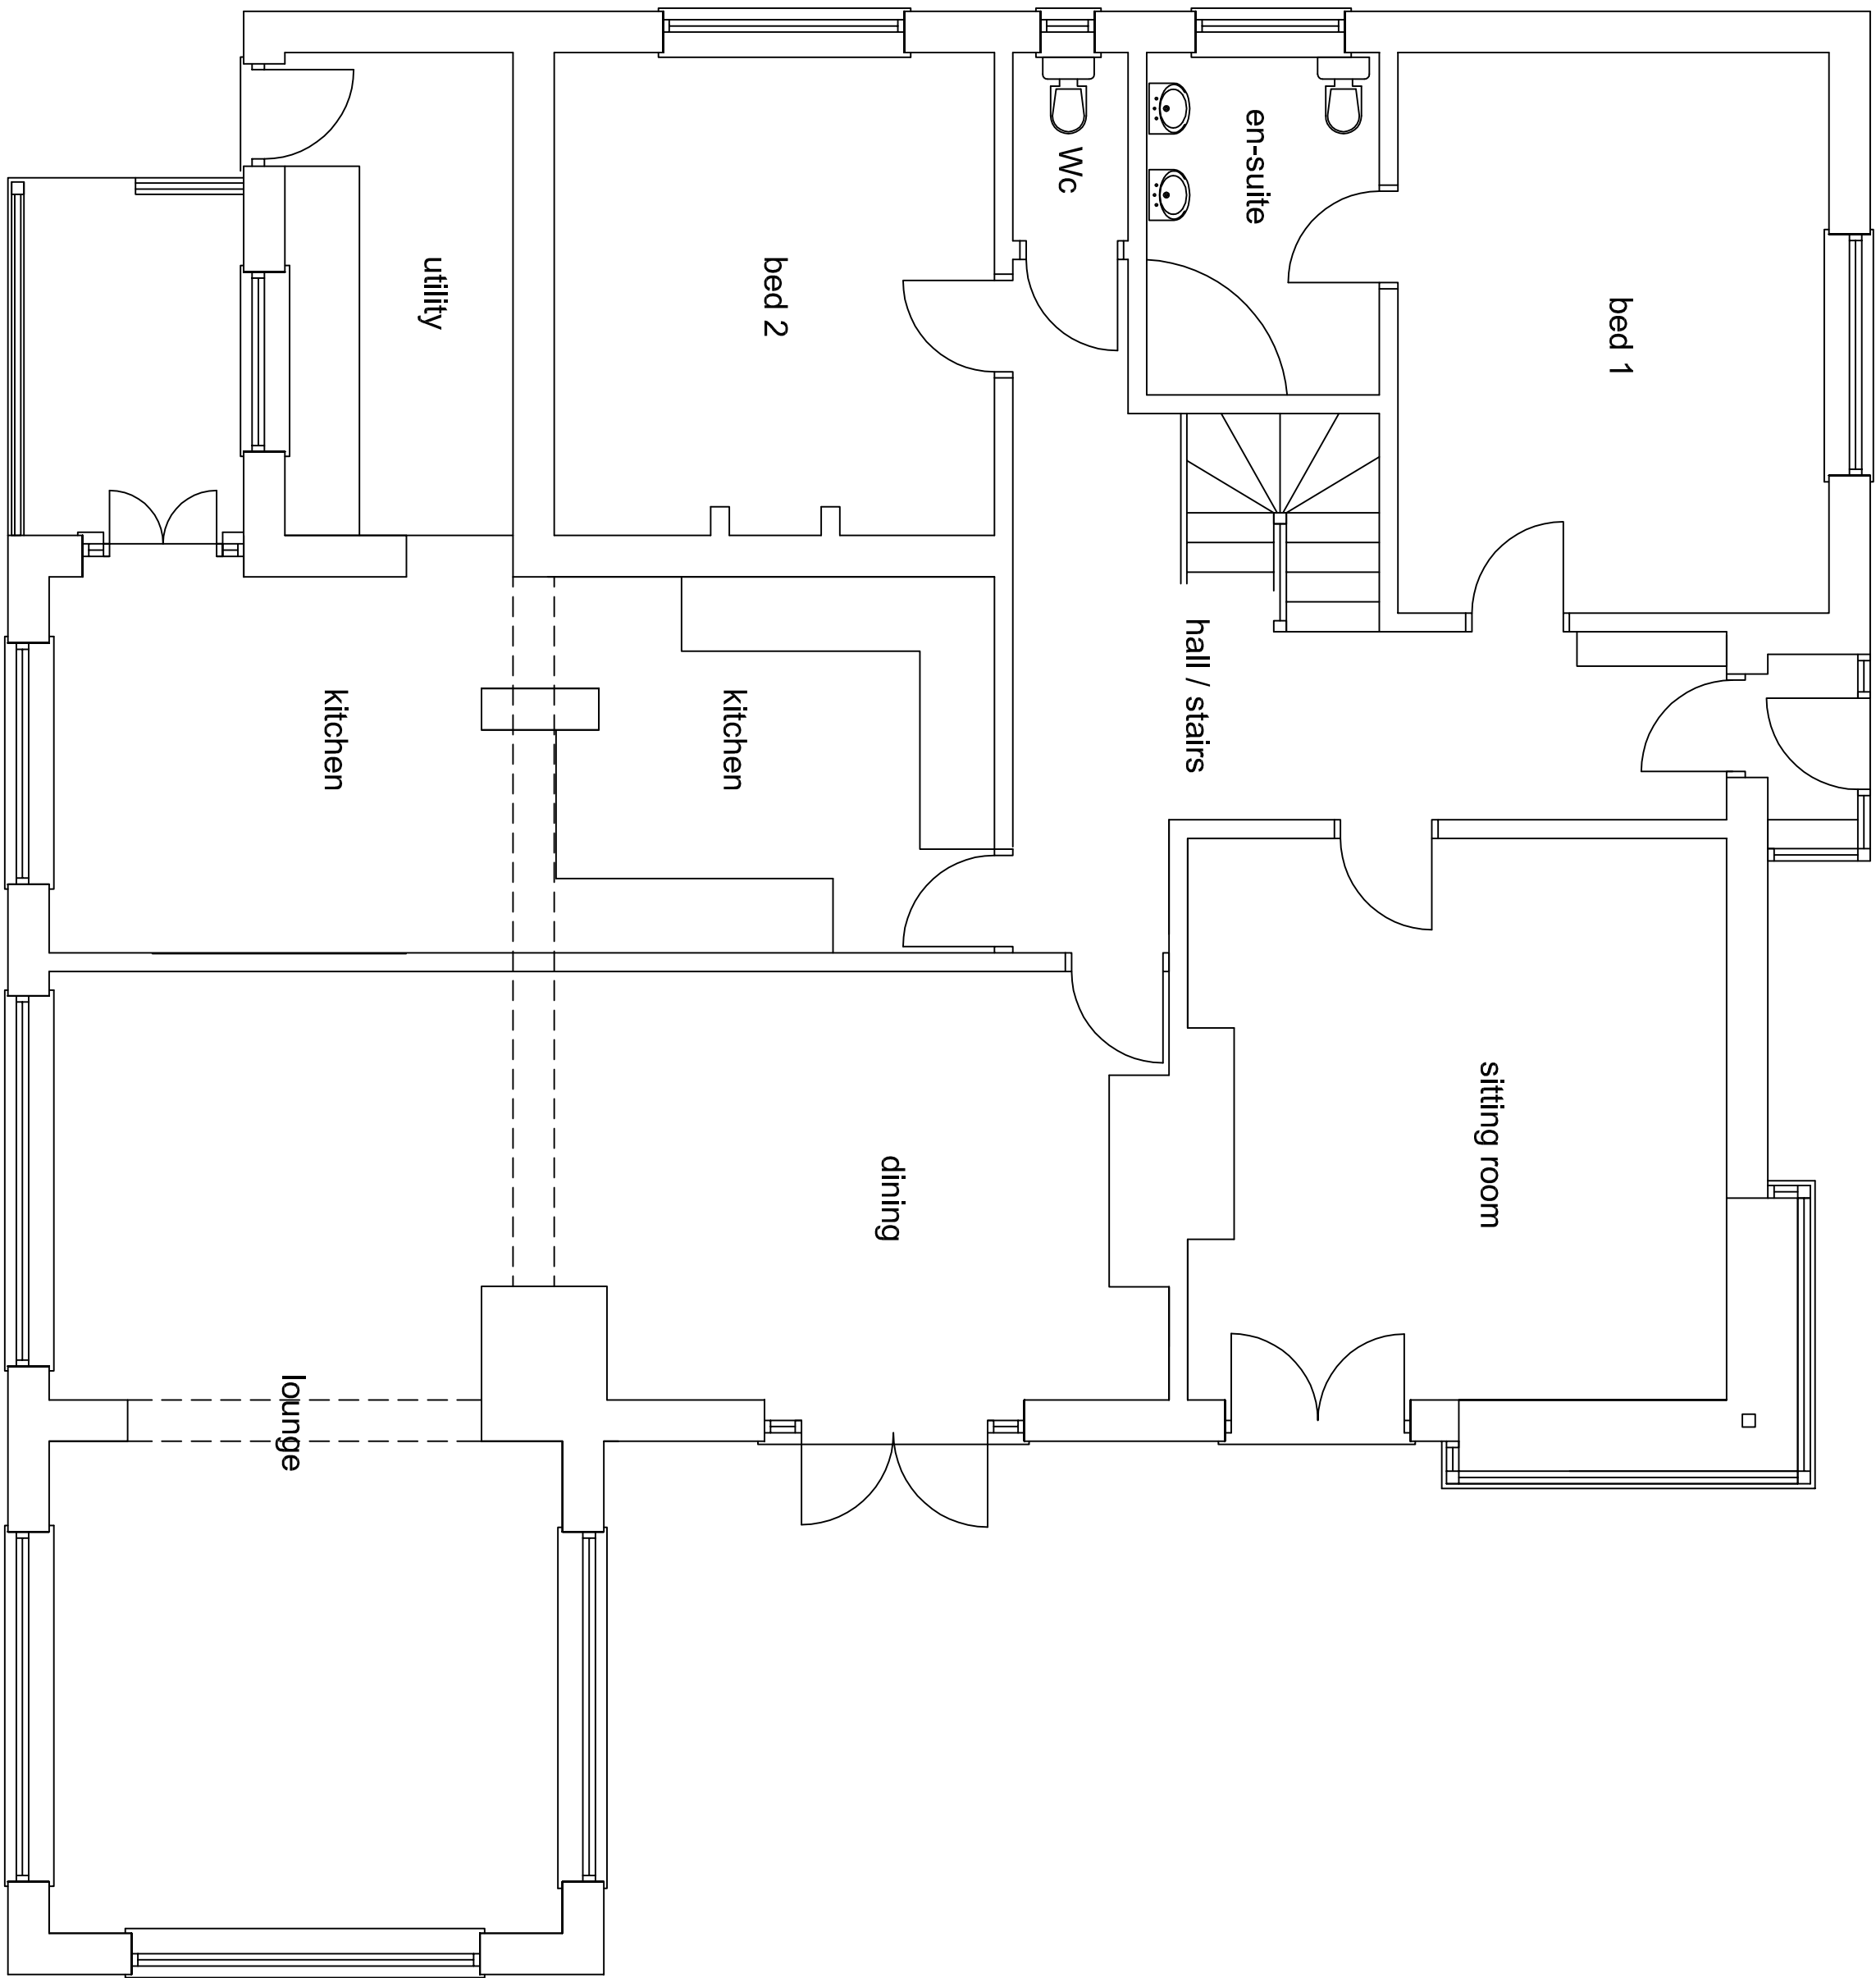

existing ground floor plan

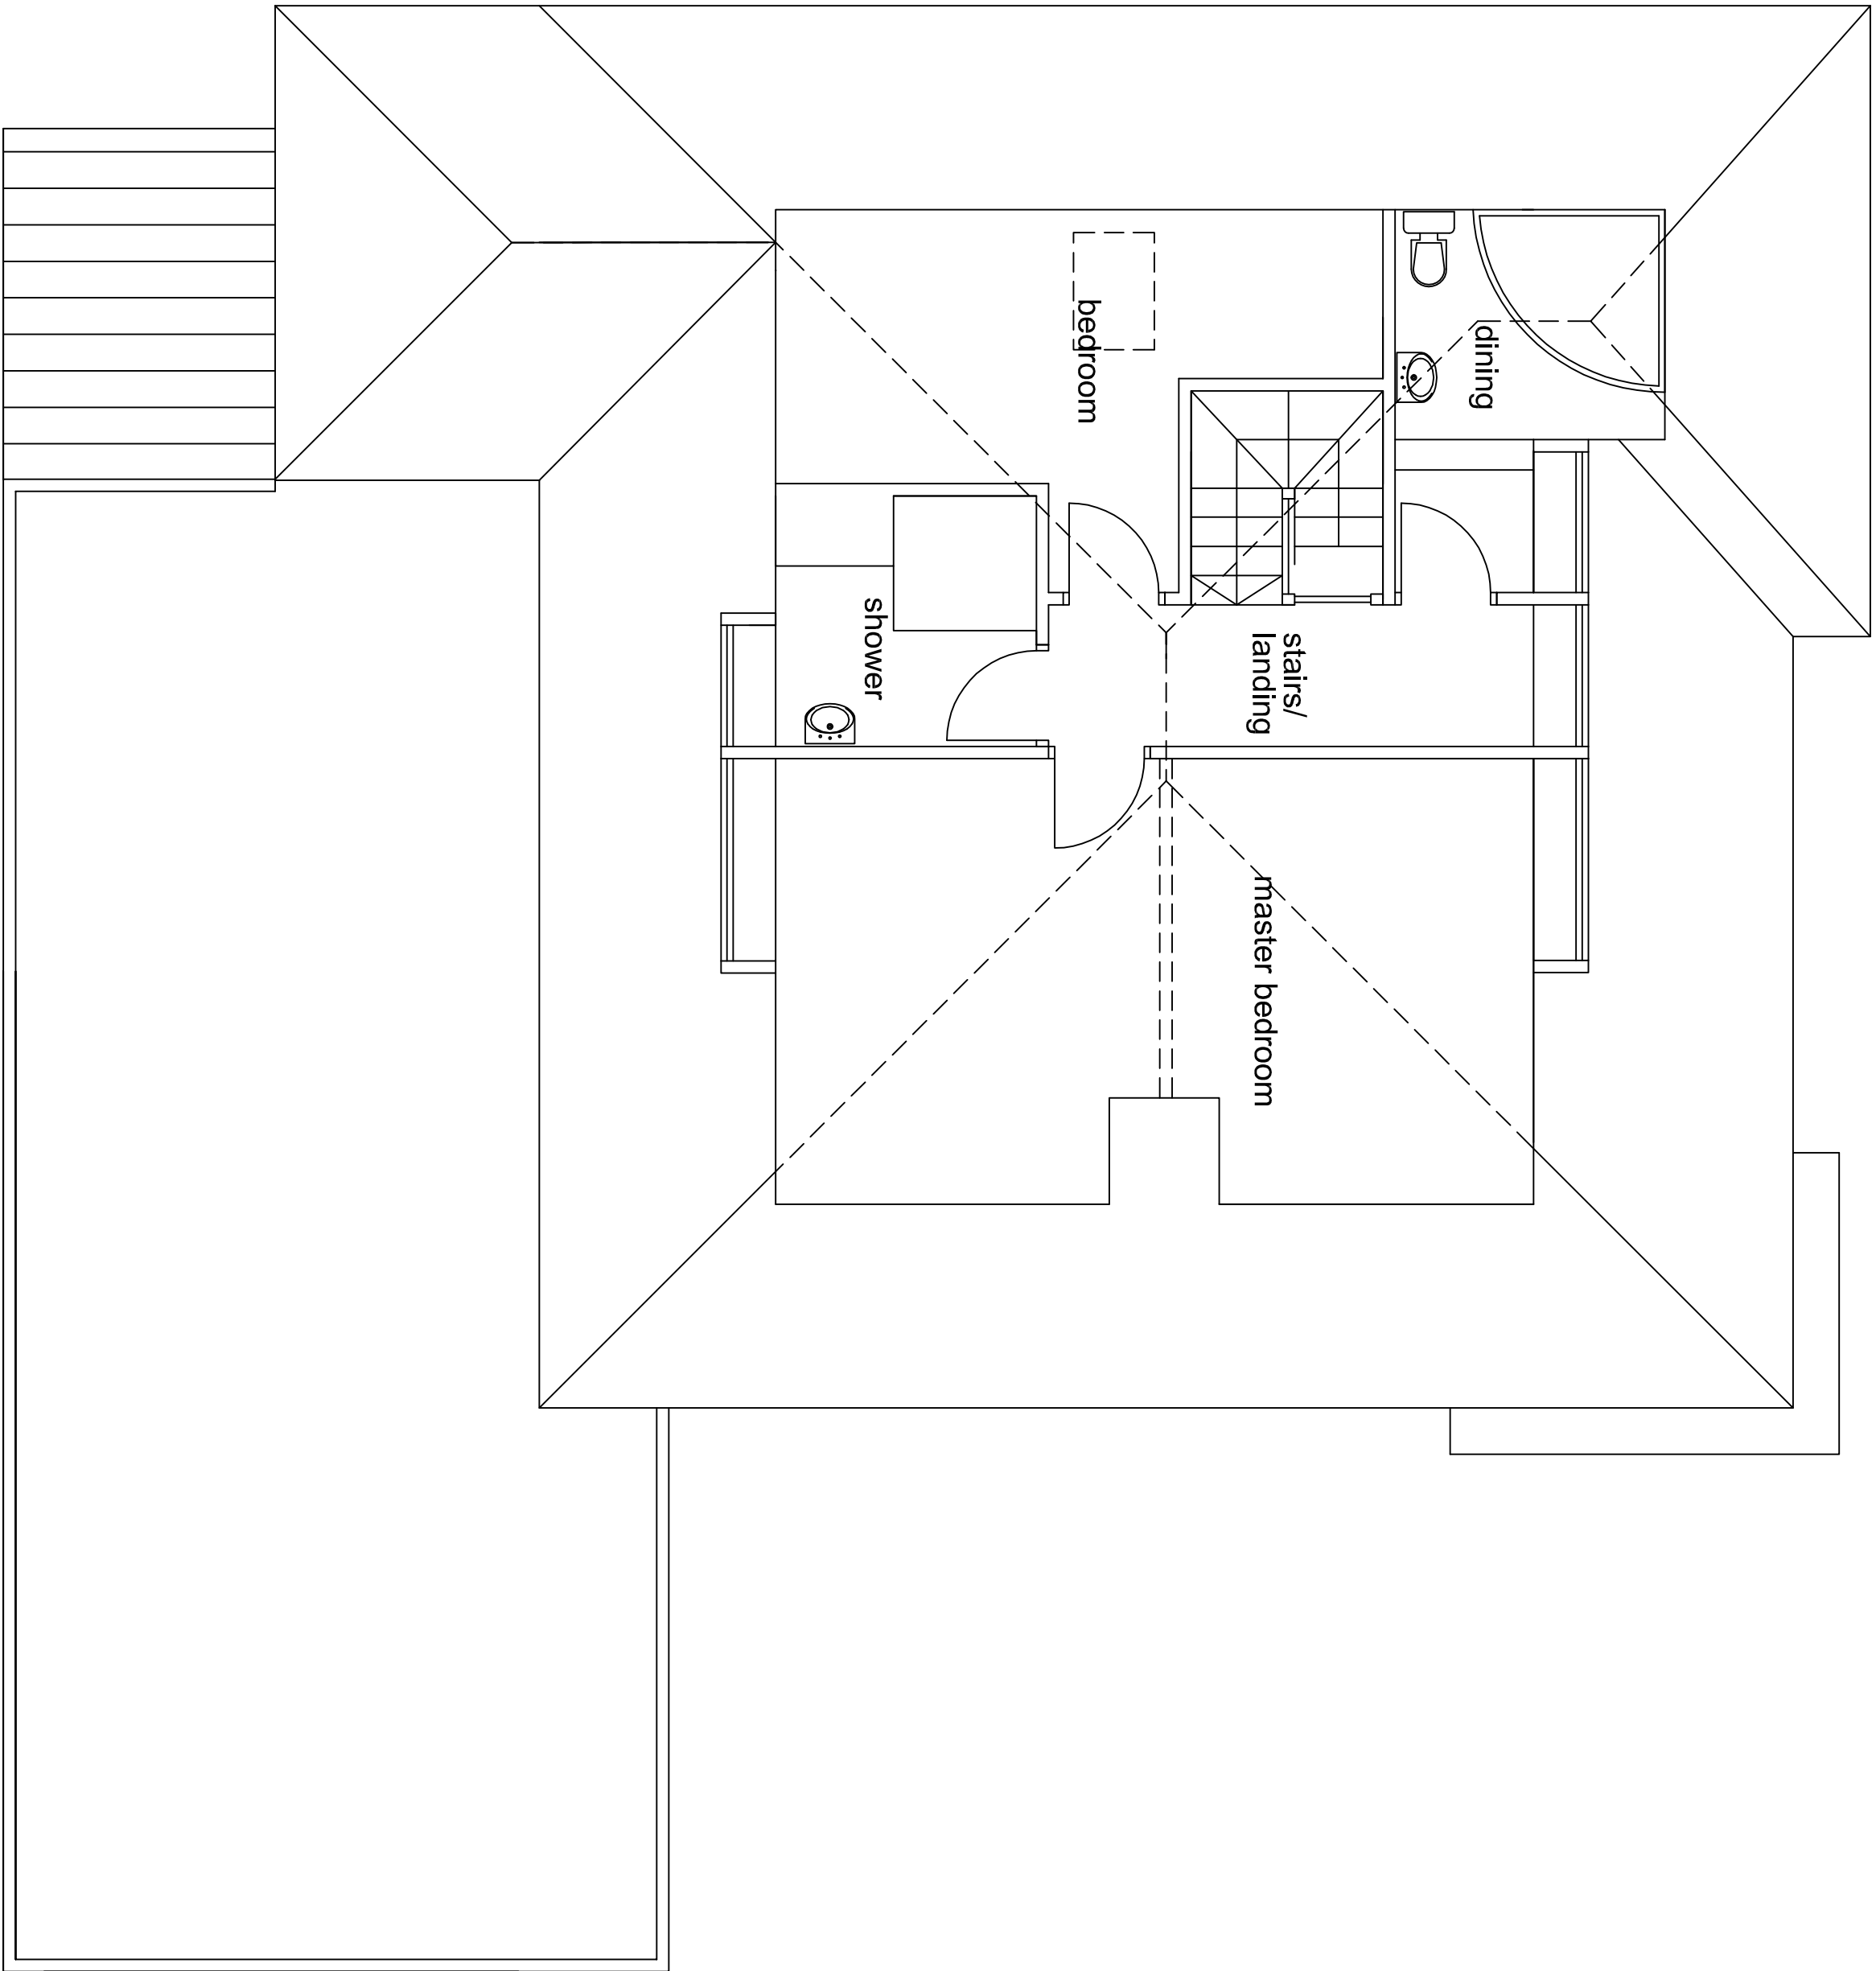

existing first floor plan