




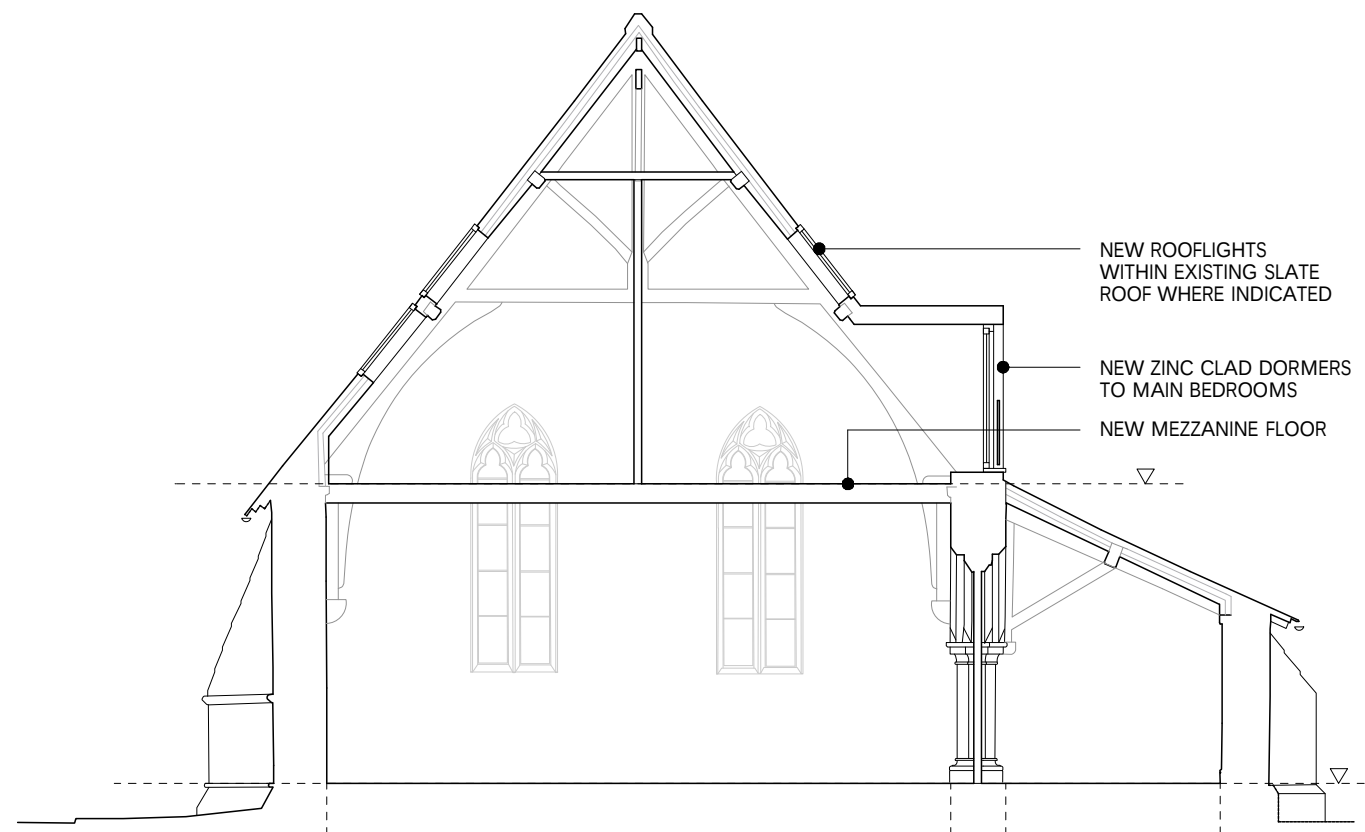


SECTION A-A

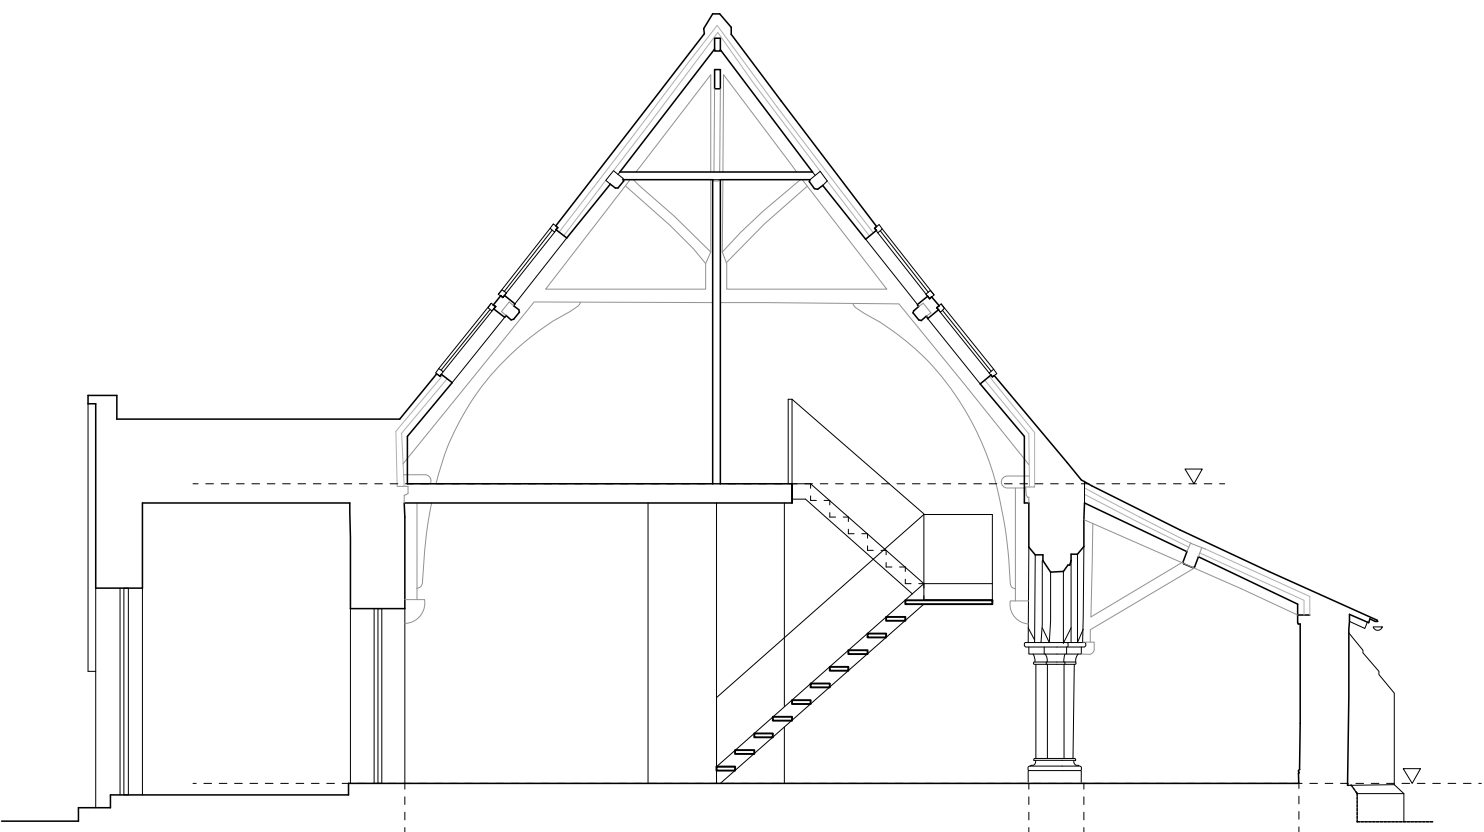


SECTION B-B

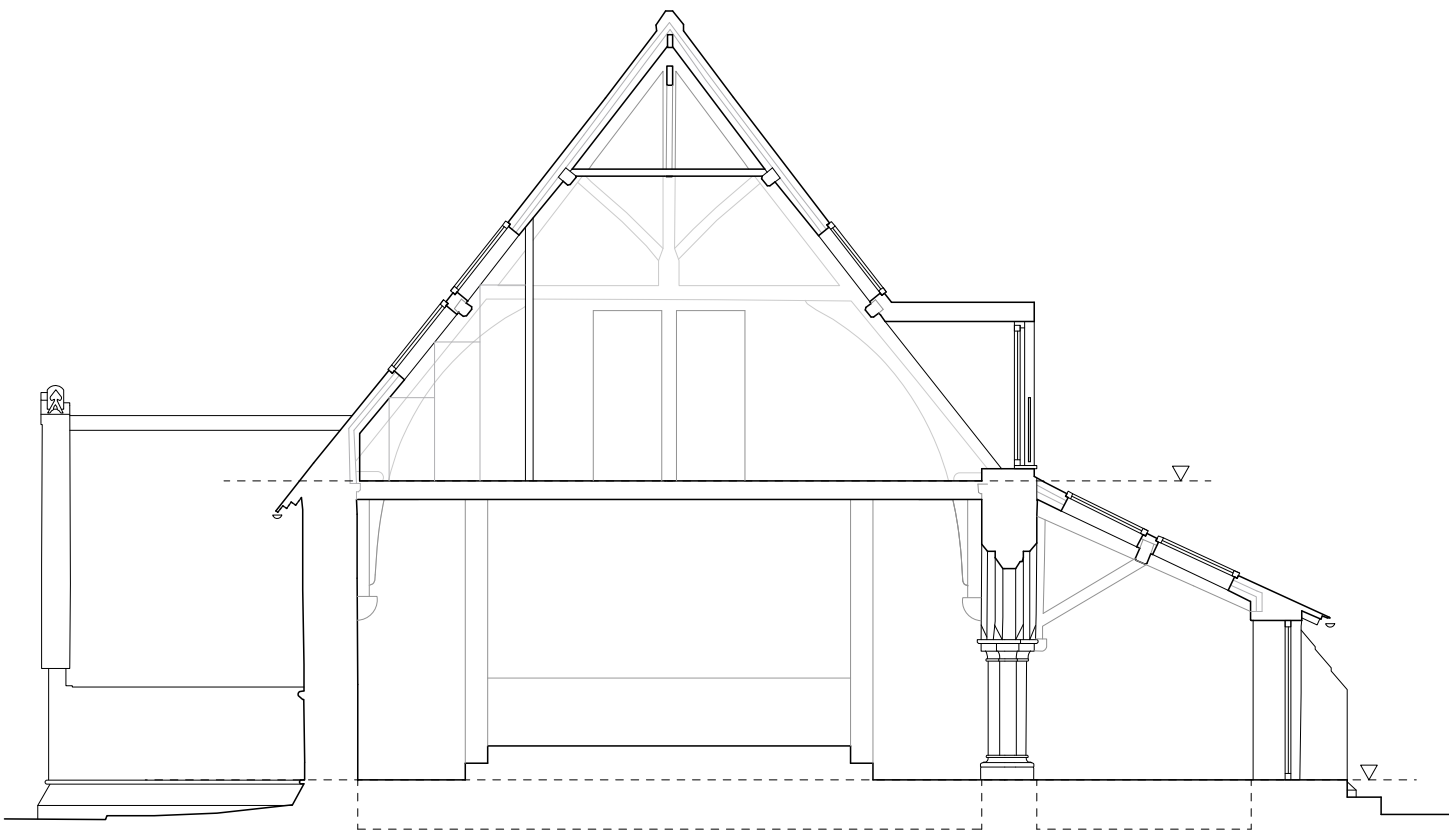

SECTION C-C

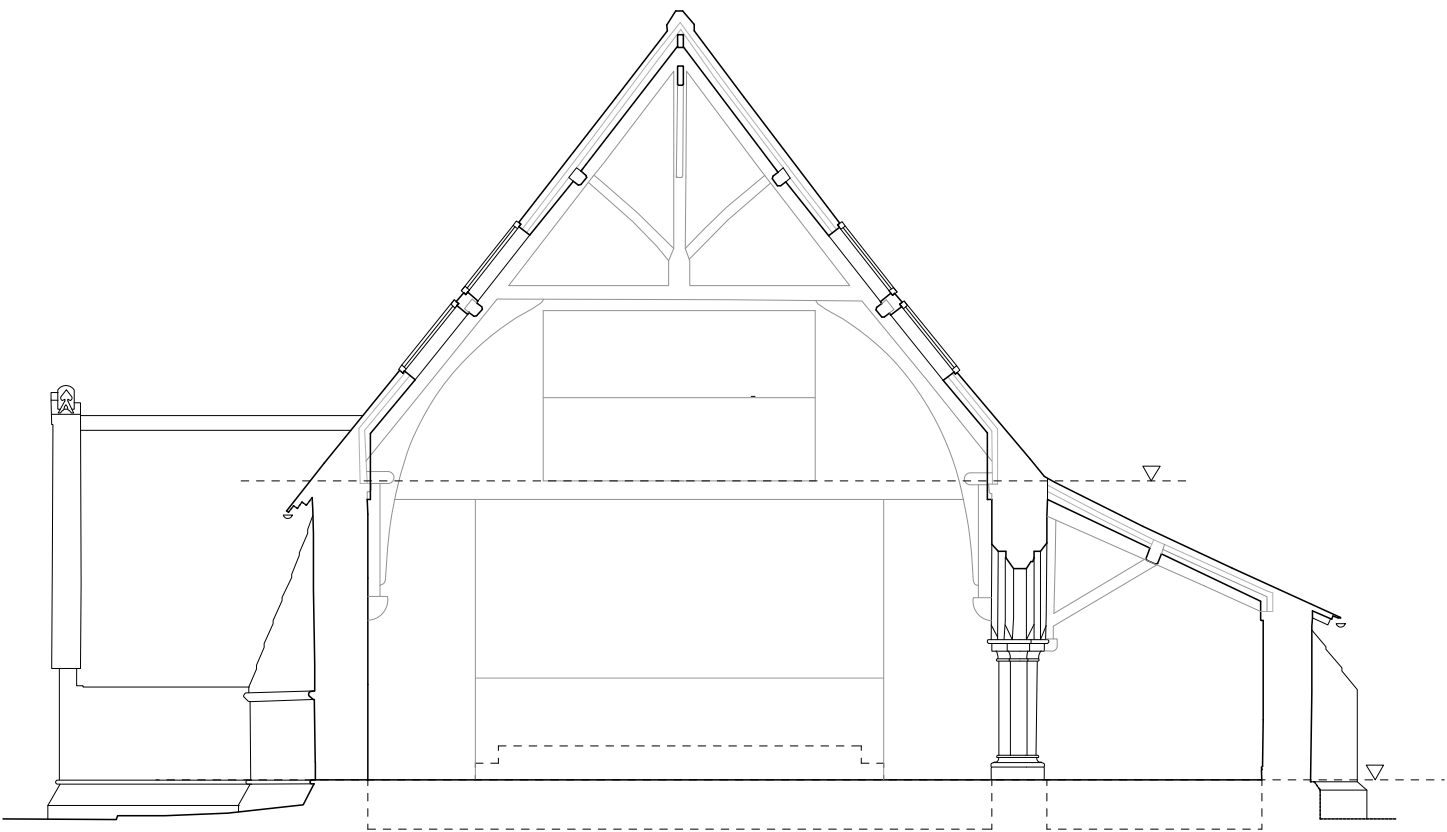

SECTION D-D

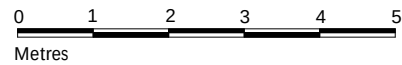

Jonathan Davidson Architects

Architecture, Planning & Industrial Design
47 Hilton Street
MANCHESTER
M1 2EF
t: 0161 711 0835
e: inbox@jddavidsonarchitects.com
w: www.jddavidsonarchitects.com

Client Mr D Apenteng
Project **St John in the Wilderness**
Whalley Rd, Shuttleworth

Scale & Date 1:100 @ A3 Sept 2021

Document **Planning Drawing**
Status **Proposed Sections**
For information

Doc Ref	367	PD	0012	-
---------	-----	----	------	---