


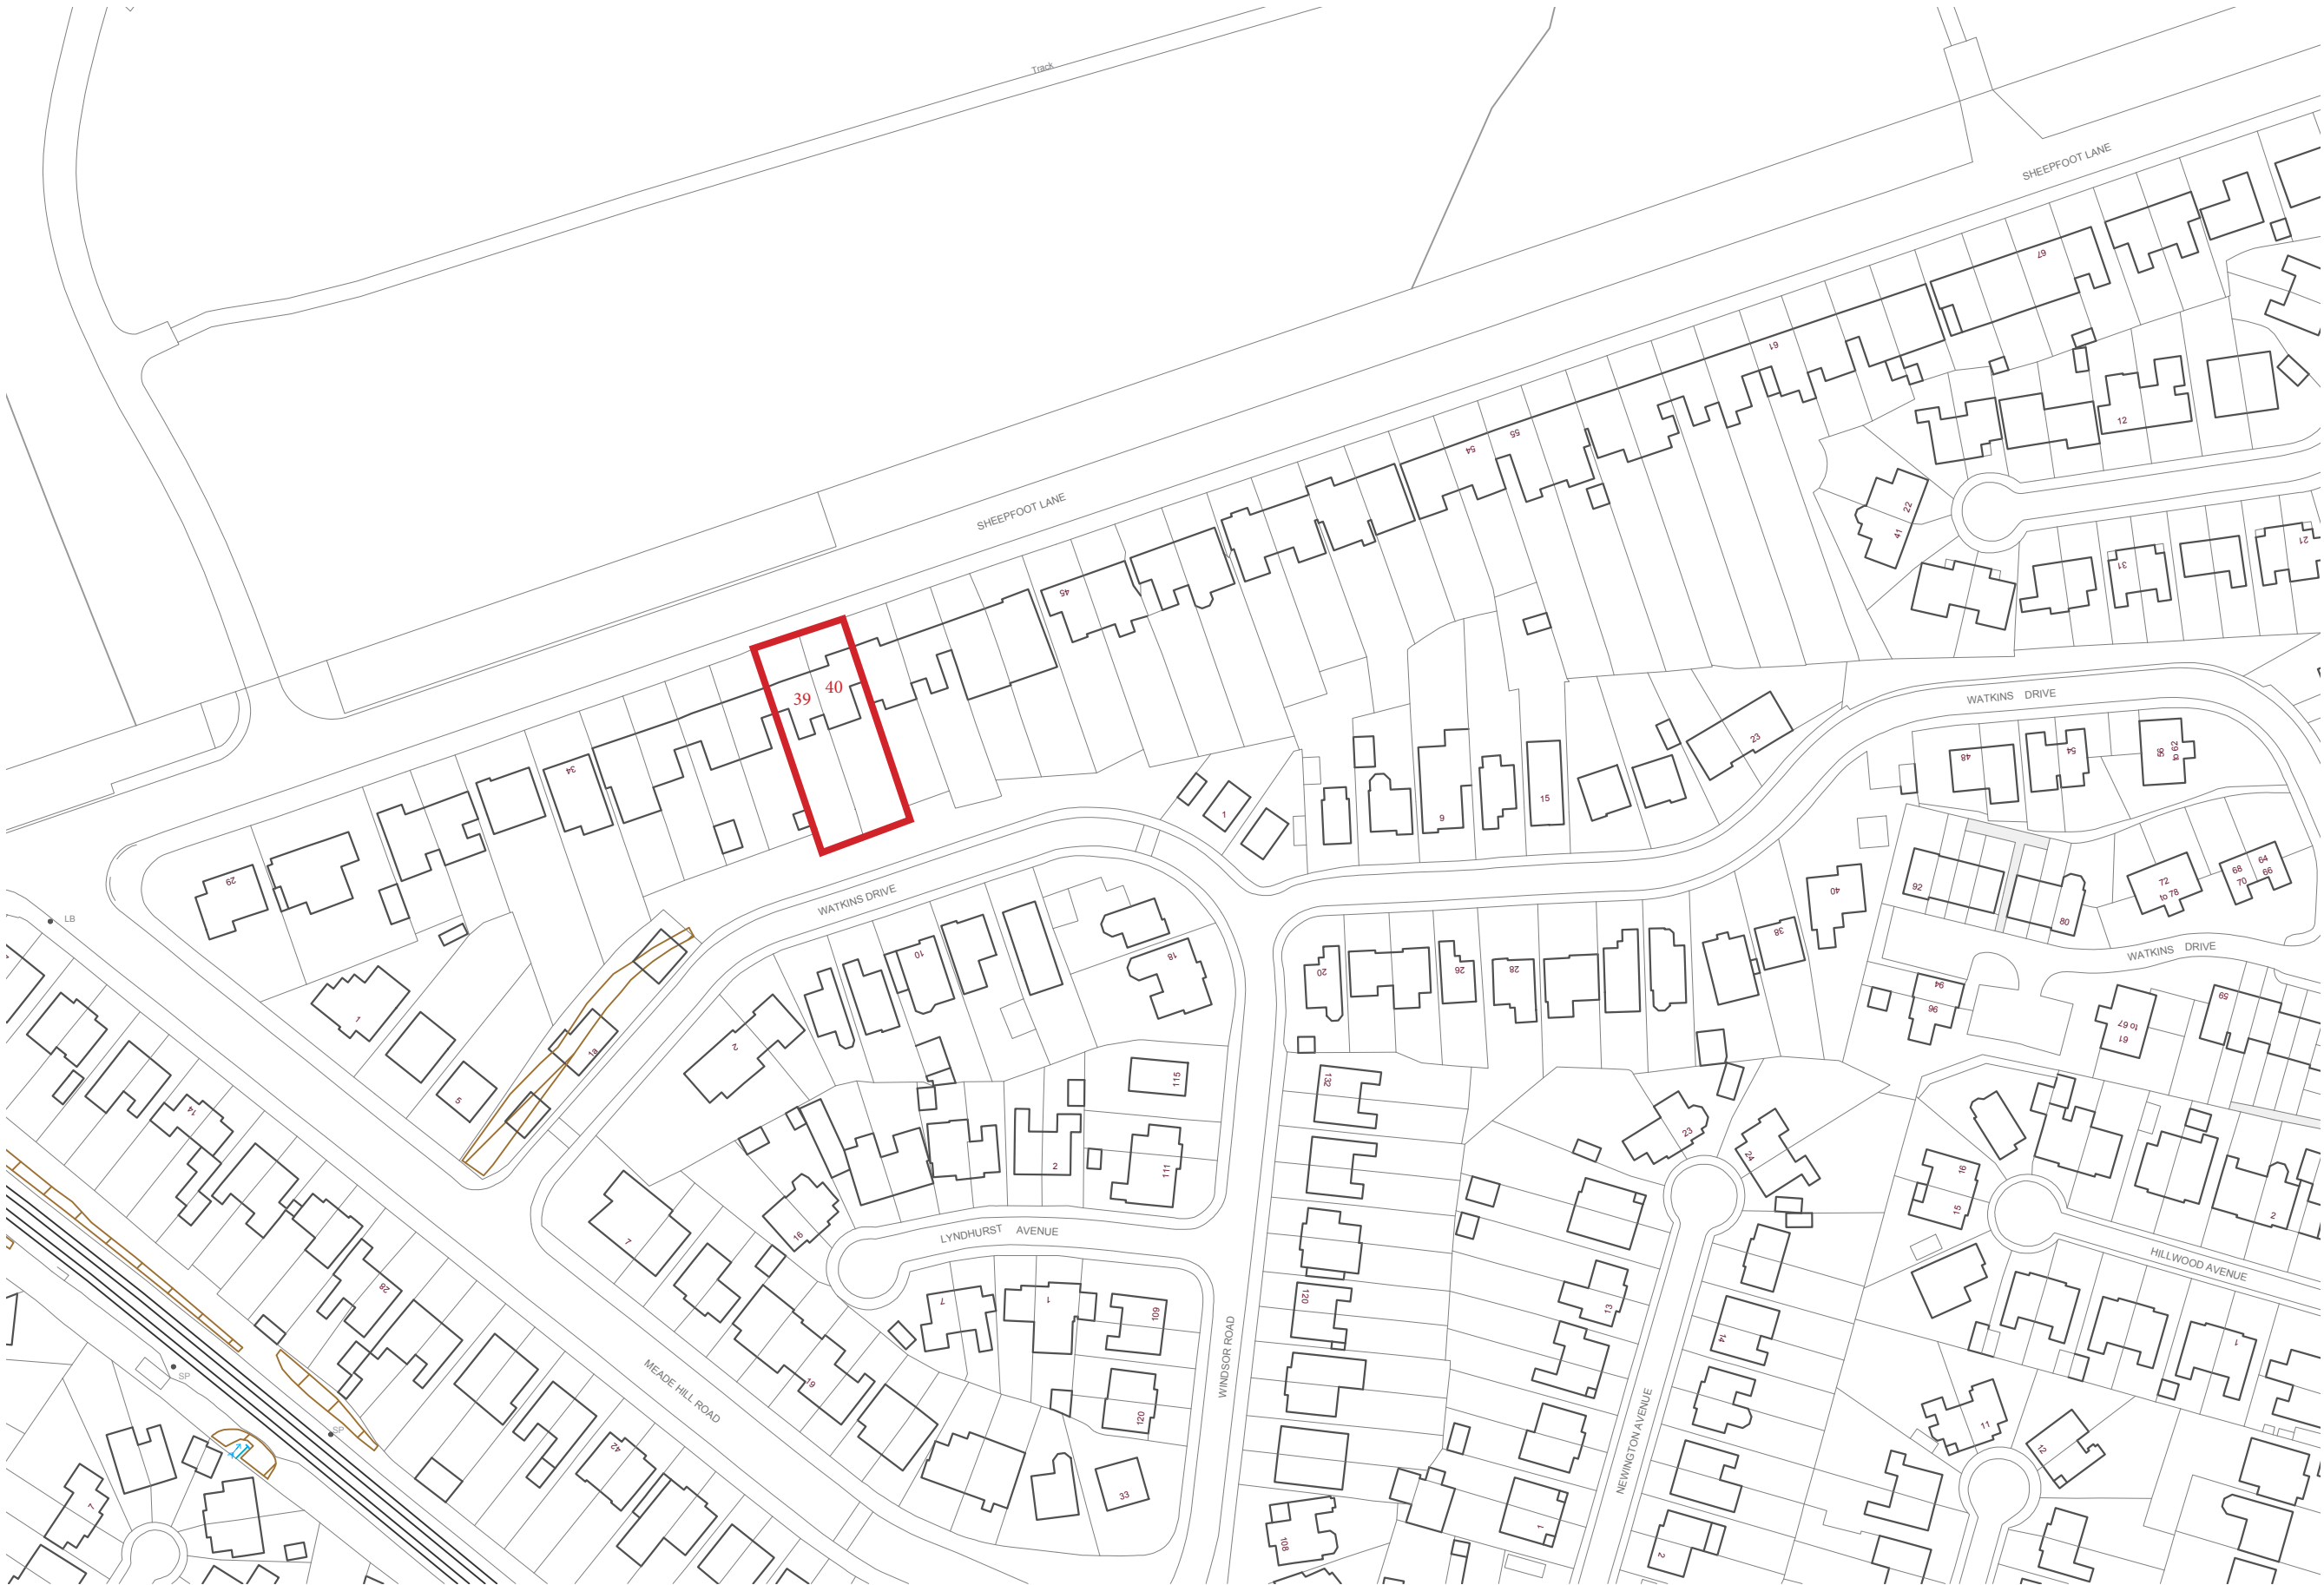

LOCATION PLAN
1:1250

Dimensioning

Figured dimensions only to be taken from these designs and drawings. Work to annotated dimensions only. All dimensions to be checked on site. Architectural designers to be informed immediately of any discrepancies before work proceeds. Drawings are to be read in conjunction with relevant specifications, structural engineers and service engineers' drawings.

Rev	Description	Date
-	Revised Draft	02/09/22
-	Revised Draft	09/09/22
A	Issued for Planning	10/09/22



Client
40 & 39 Sheepfoot Lane

Project
40 & 39 Sheepfoot Lane,
Prestwich,
M25 0DL

Drawing Title
Location Plan

Revision
A

Scale
1:1250 @ A3

Date
Aug 2022

Drawing No. :
Sheet 1