



3 Front - Proposed
1 : 100




4 Left Side - Proposed
1 : 100




5 Rear - Proposed
1 : 100



6 Right Side - Proposed
1 : 100

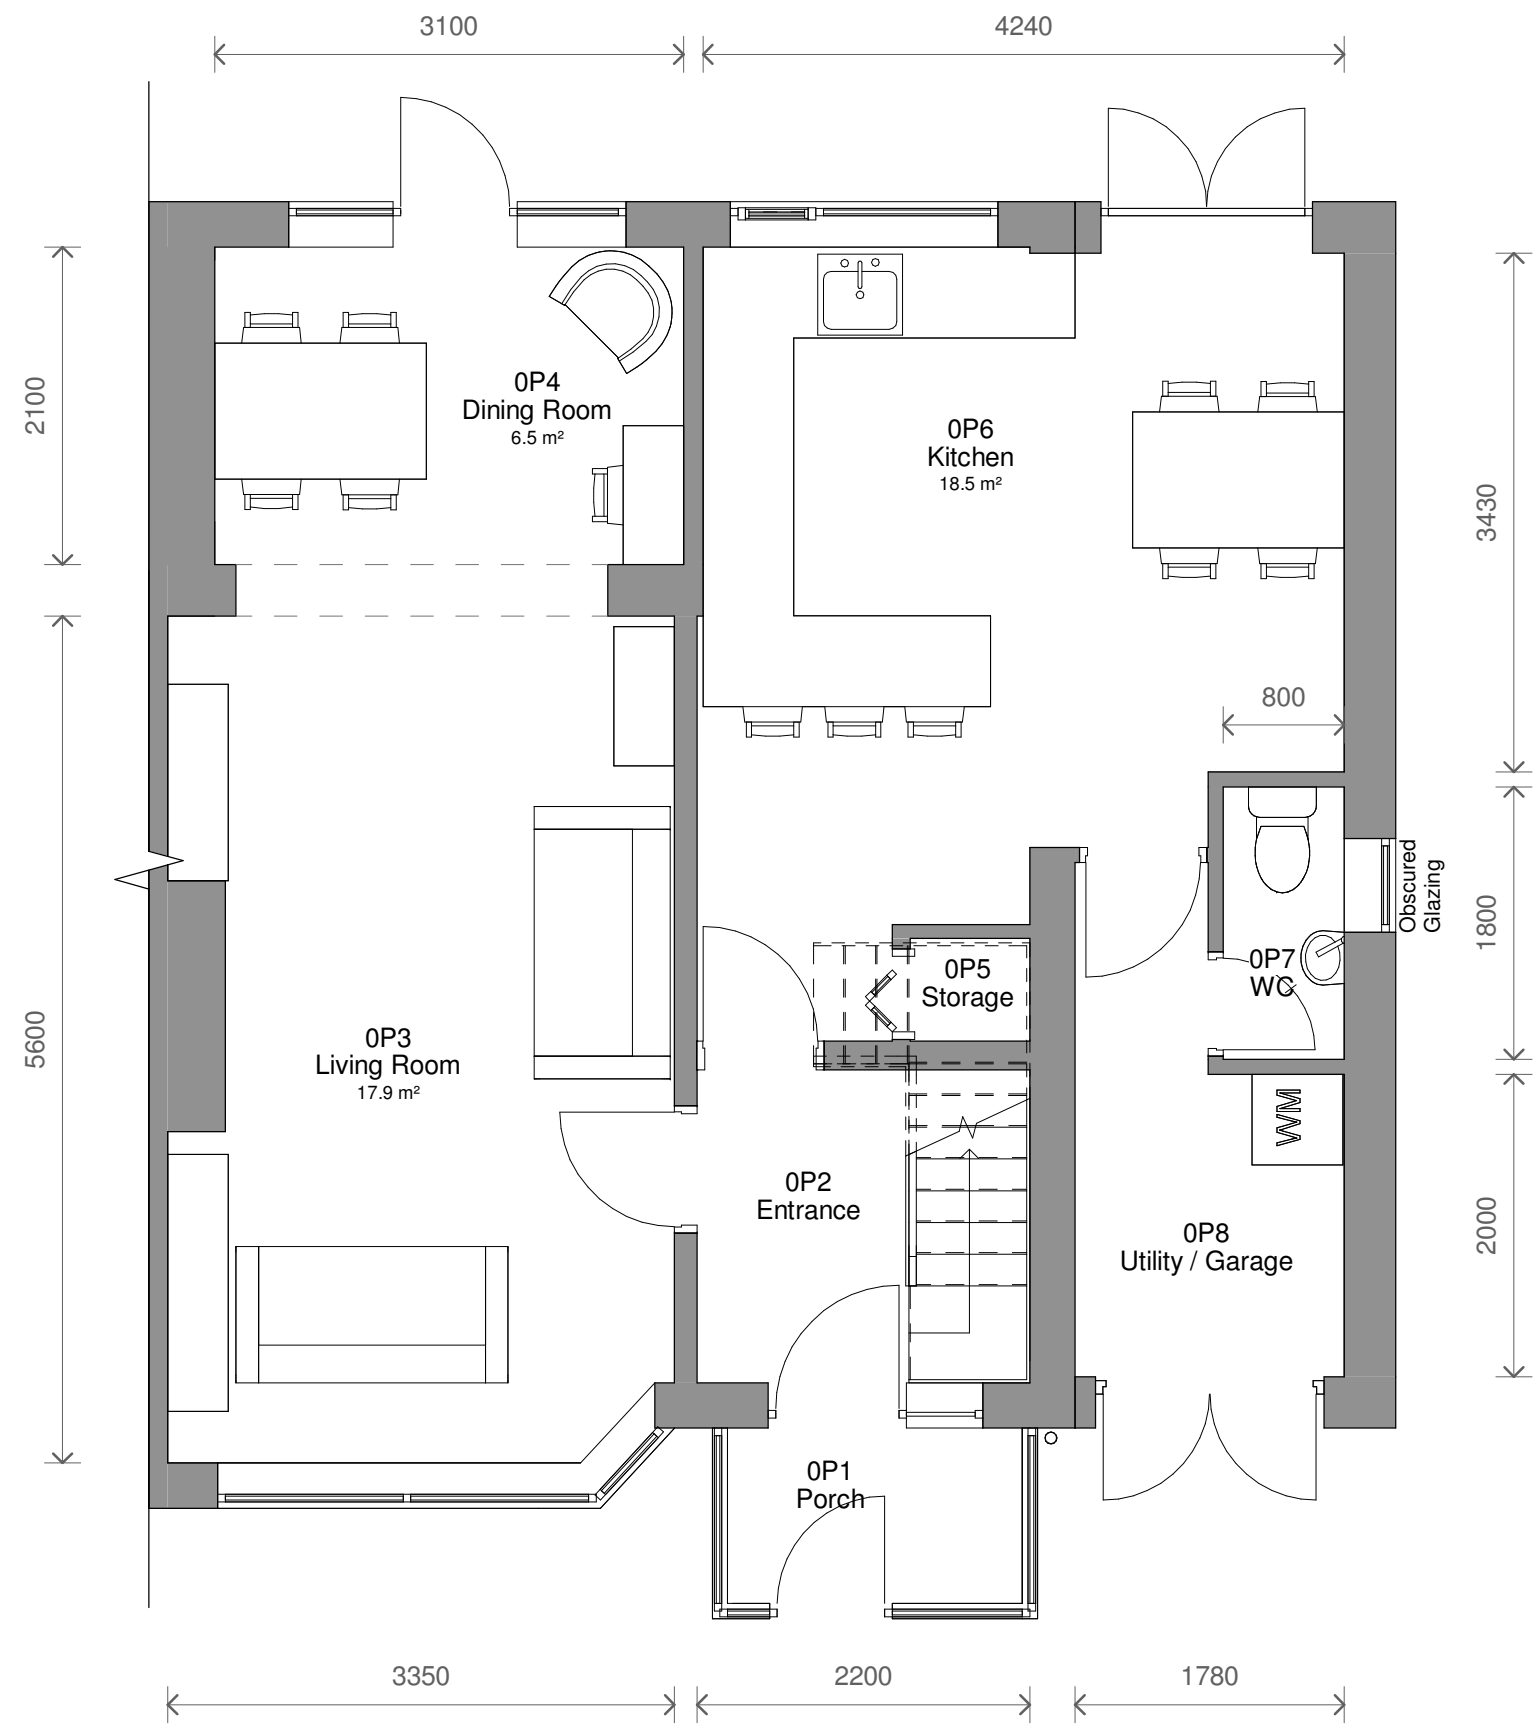

1 Level 0 - Proposed
1 : 50

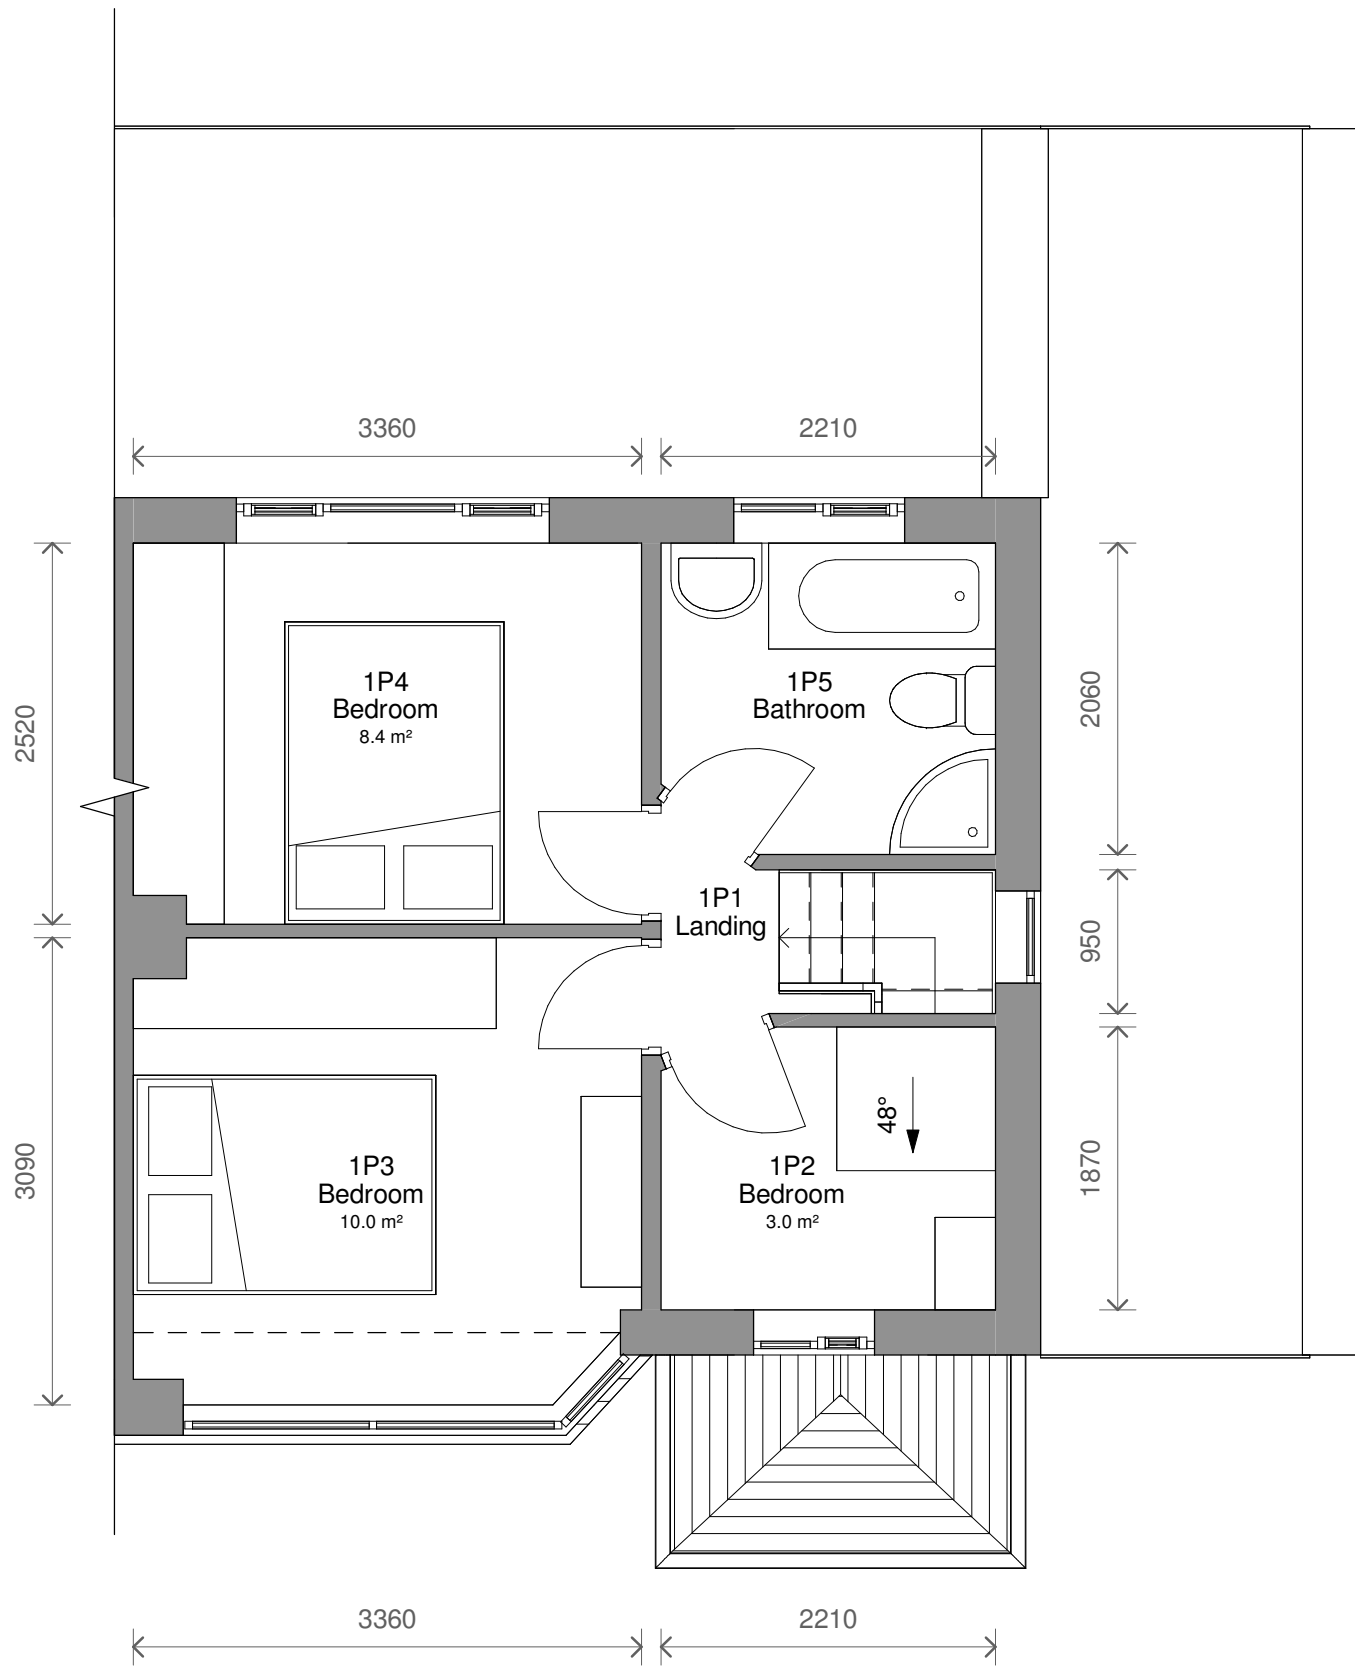

2 Level 1 - Proposed
1 : 50

2	Planning	05/04/2024	CB
1	Revised Plans	28/03/2024	SG
No.	Description	Date	Initial

PROJECT 40 Windsor Avenue, Whitefield			
TITLE Proposed Plans and Elevations			
STATUS DESIGN			
DRAWN BY JB	DATE 15/03/2024	SCALE (@ A1) As indicated	
PROJECT NUMBER GSS24021	DRAWING NUMBER 003	REV 2	
GOLD SKETCH S T U D I O S www.goldsketch.co.uk info@goldsketch.co.uk 0161 792 9595			
NOTES COPYRIGHT: ALL RIGHTS RESERVED. DISCLAIMER: NOT BE REPRODUCED WITHOUT PRIOR WRITTEN CONSENT. DRAWING TO BE USED FOR THE STATUS INDICATED ONLY. ANY DISCREPANCIES TO BE REPORTED TO THE DESIGNER PRIOR TO THE COMMENCEMENT OF ANY WORK. ALL WORK AND MATERIALS TO BE IN ACCORDANCE WITH CURRENT UK LEGISLATION, RELEVANT CODES OF PRACTICE AND BRITISH STANDARDS. ALL DIMENSIONS ON THIS DRAWING ARE IN MILLIMETRES (UNLESS OTHERWISE STATED).			

