




3 Front - Existing
1 : 100

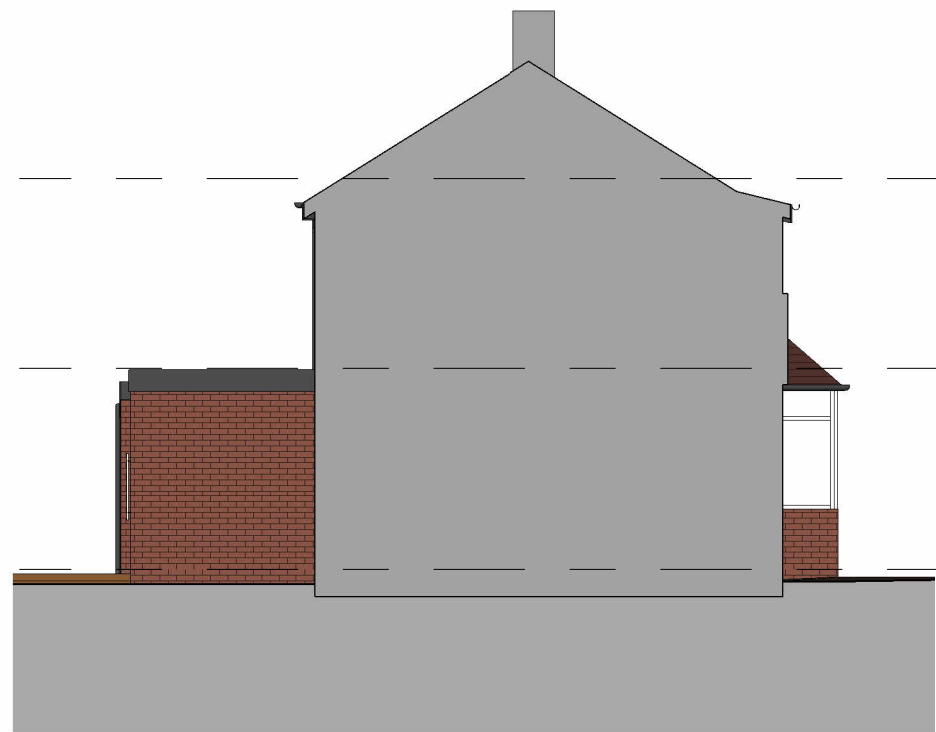


4 Left Side - Existing
1 : 100




5 Rear - Existing
1 : 100




6 Right Side - Existing
1 : 100

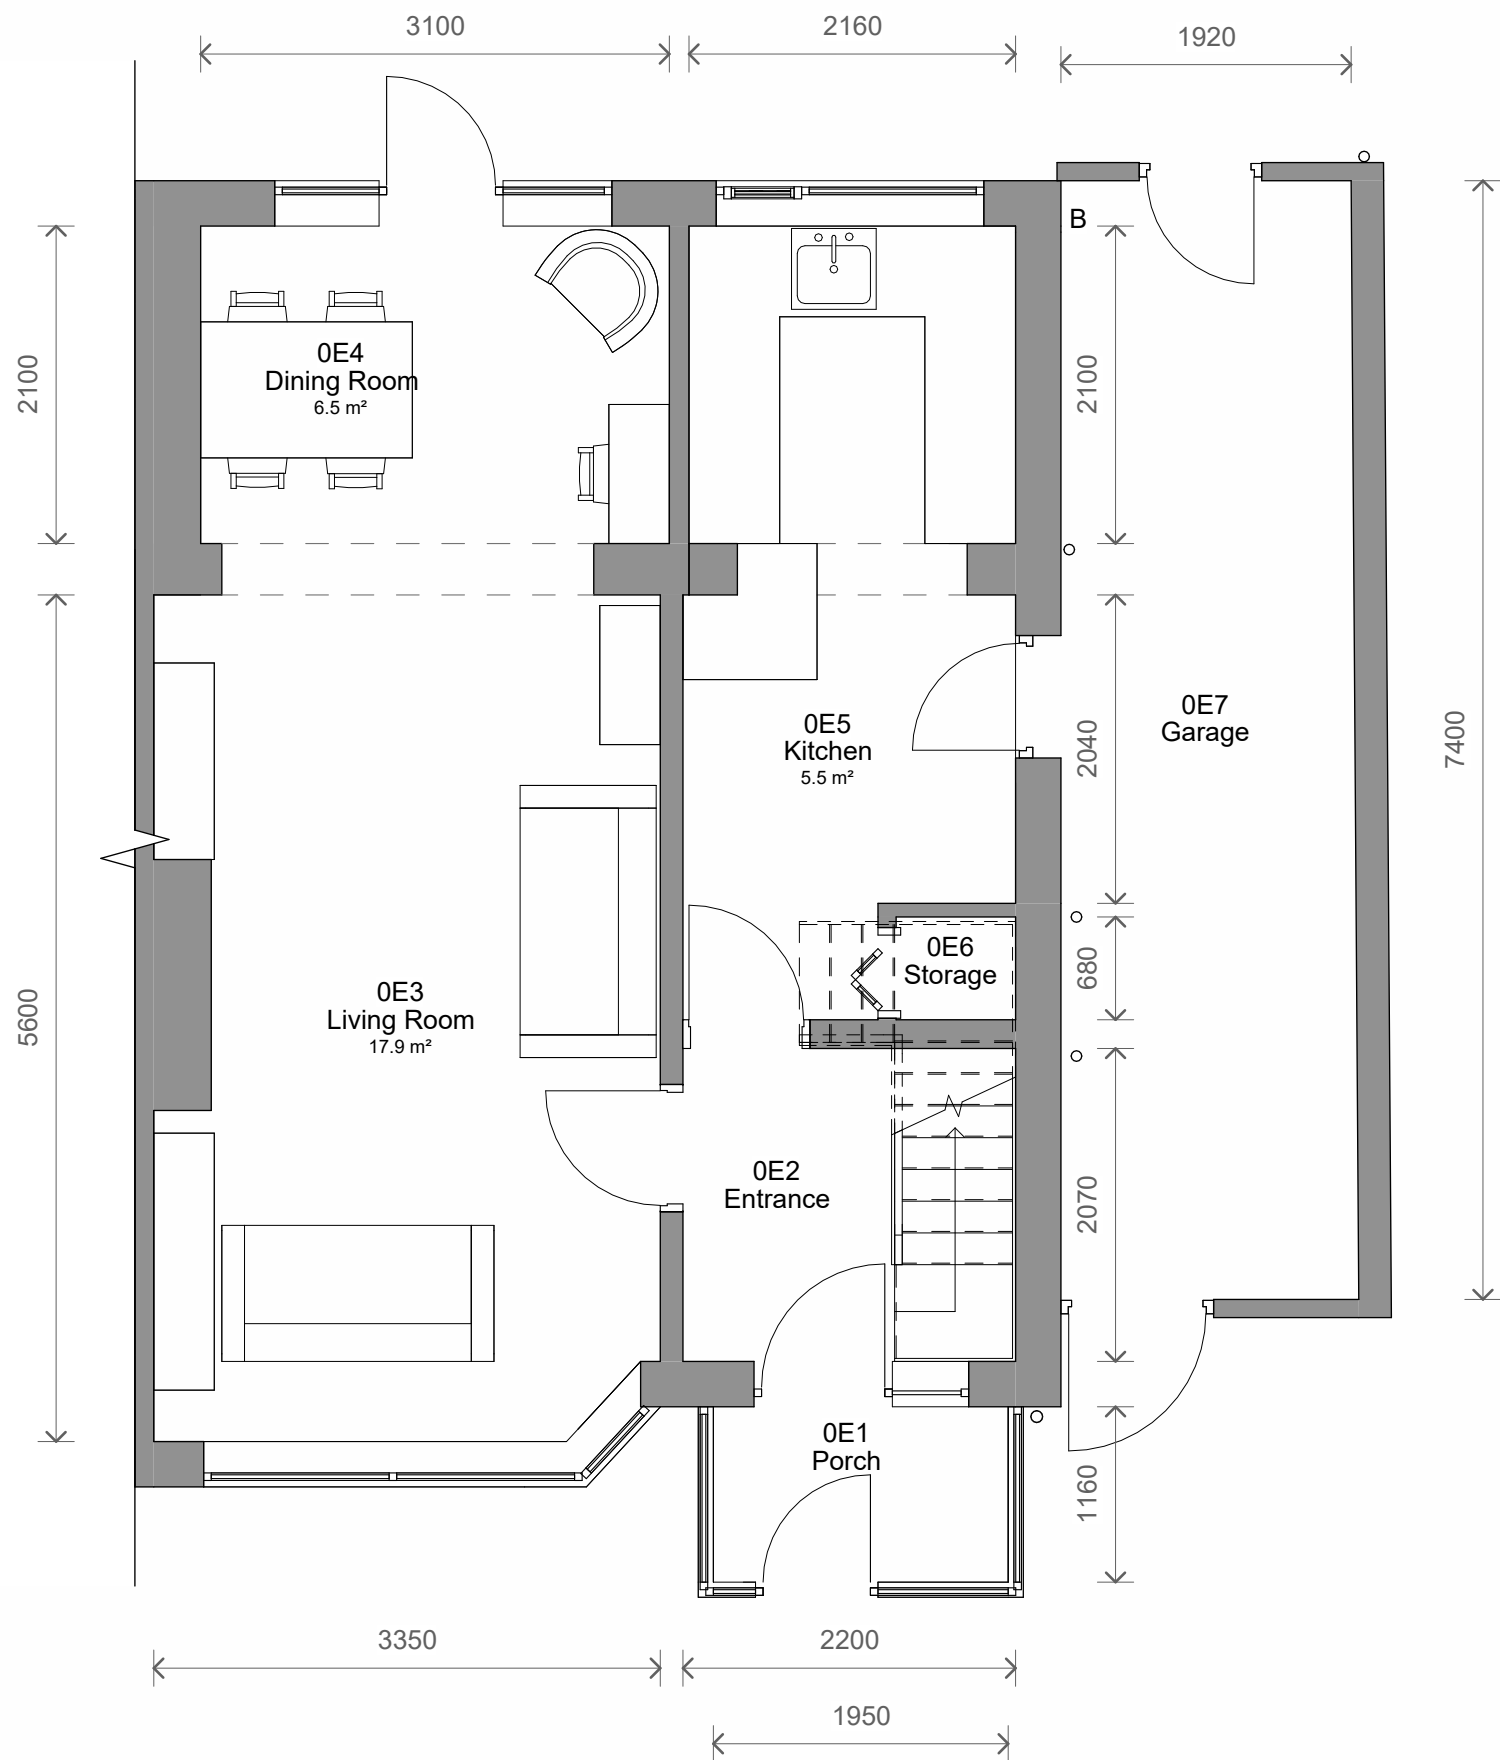

1 Level 0 - Existing
1 : 50

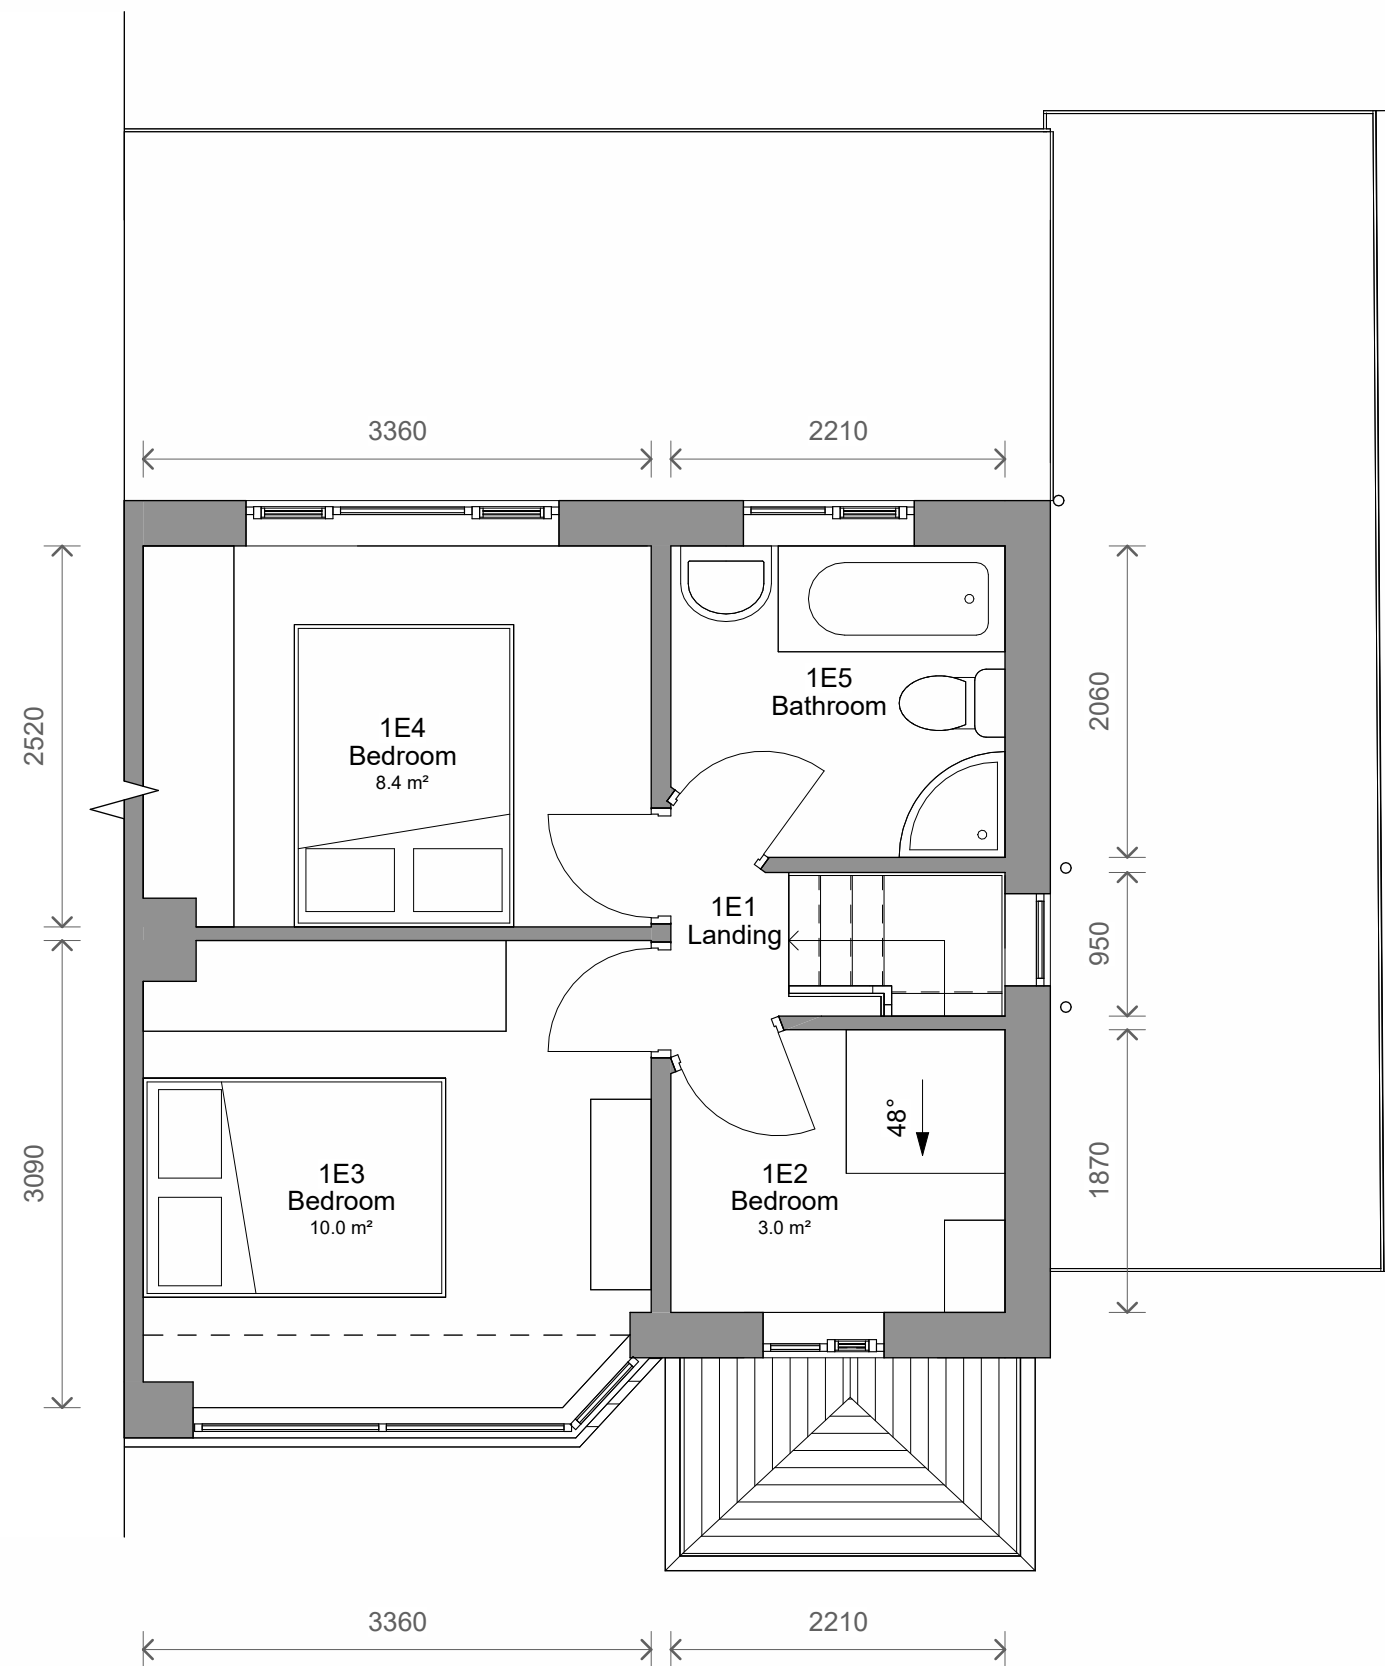

2 Level 1 - Existing
1 : 50

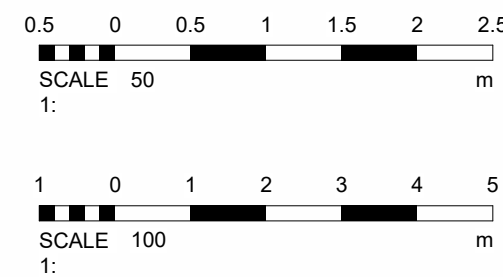

No.		Description		Date	Initial
PROJECT 40 Windsor Avenue, Whitefield					
TITLE Existing Plans and Elevations					
STATUS DESIGN					
DRAWN BY JB		DATE 15/03/2024		SCALE (@ A1) As indicated	
PROJECT NUMBER GSS24021		DRAWING NUMBER 002			REV
GOLD SKETCH S T U D I O S www.goldsketch.co.uk info@goldsketch.co.uk 0161 792 9595					
NOTES © COPYRIGHT - ALL RIGHTS RESERVED. THIS DRAWING SHALL NOT BE REPRODUCED WITHOUT PRIOR WRITTEN CONSENT. DRAWING TO BE USED FOR THE STATUS INDICATED ONLY. ALL DIMENSIONS AND SETTING OUT SHALL BE CHECKED AND CONFIRMED ON SITE. ANY DISCREPANCIES TO BE REPORTED TO THE LEGISLATION RELEVANT CODES OF PRACTICE AND BRITISH STANDARDS. ALL DIMENSIONS ON THIS DRAWING ARE IN MILLIMETRES UNLESS OTHERWISE STATED.					