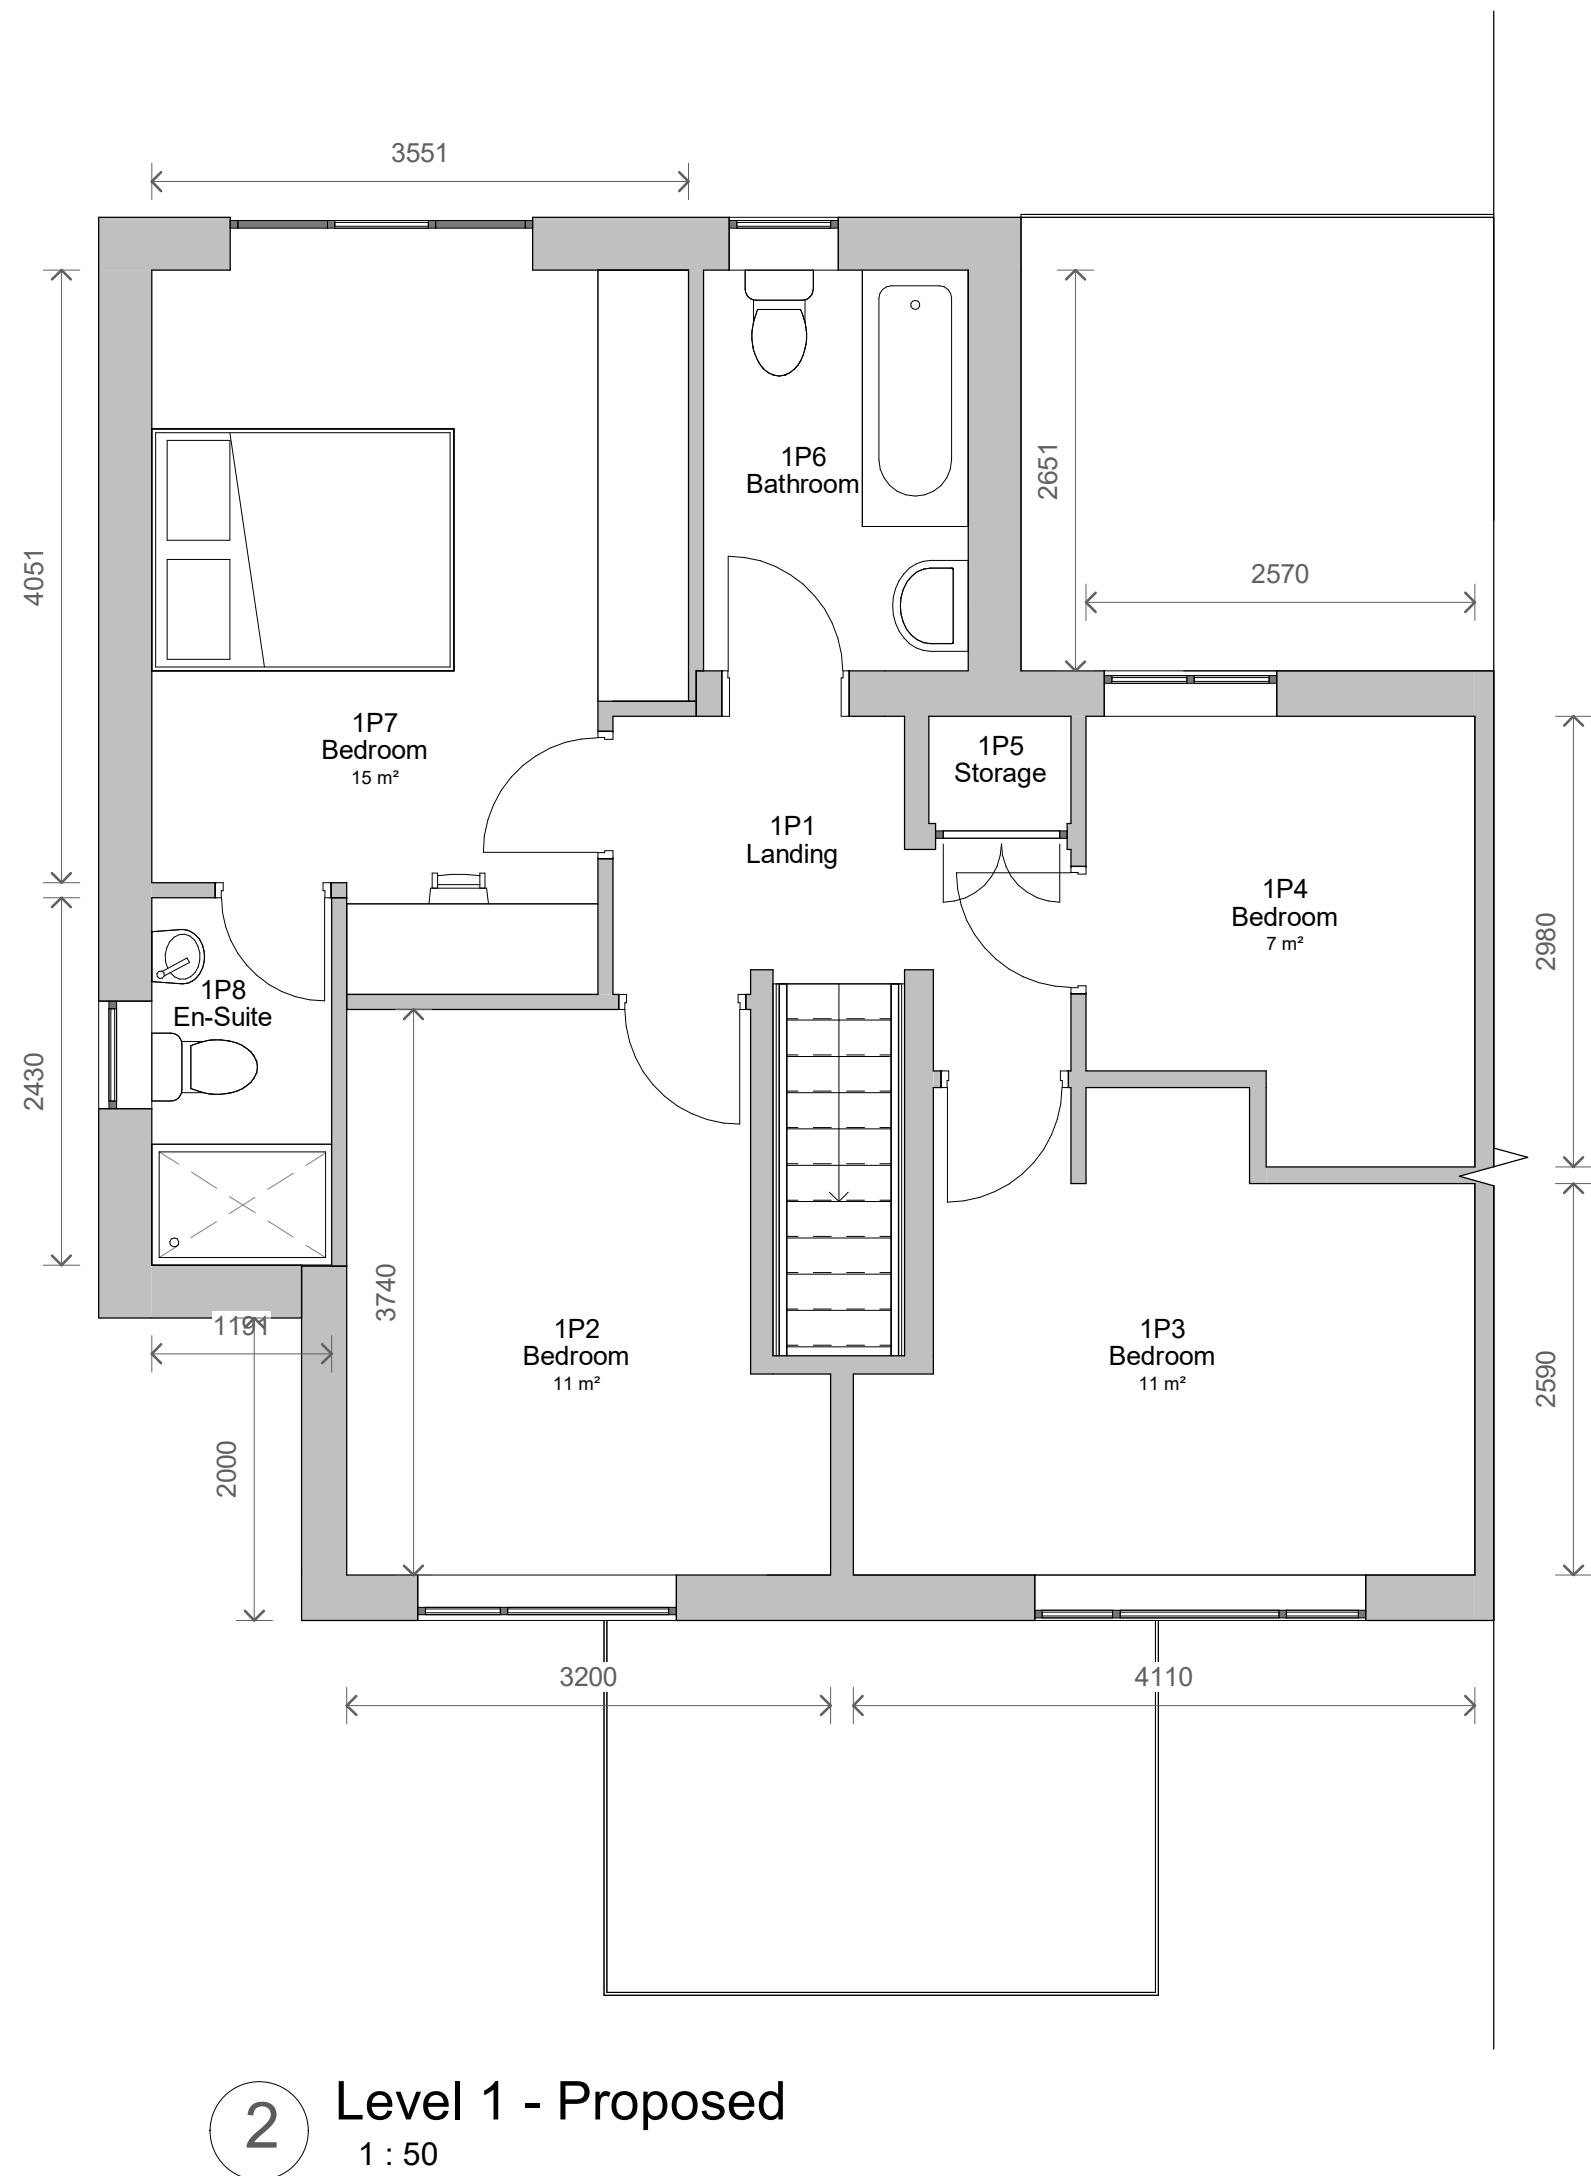
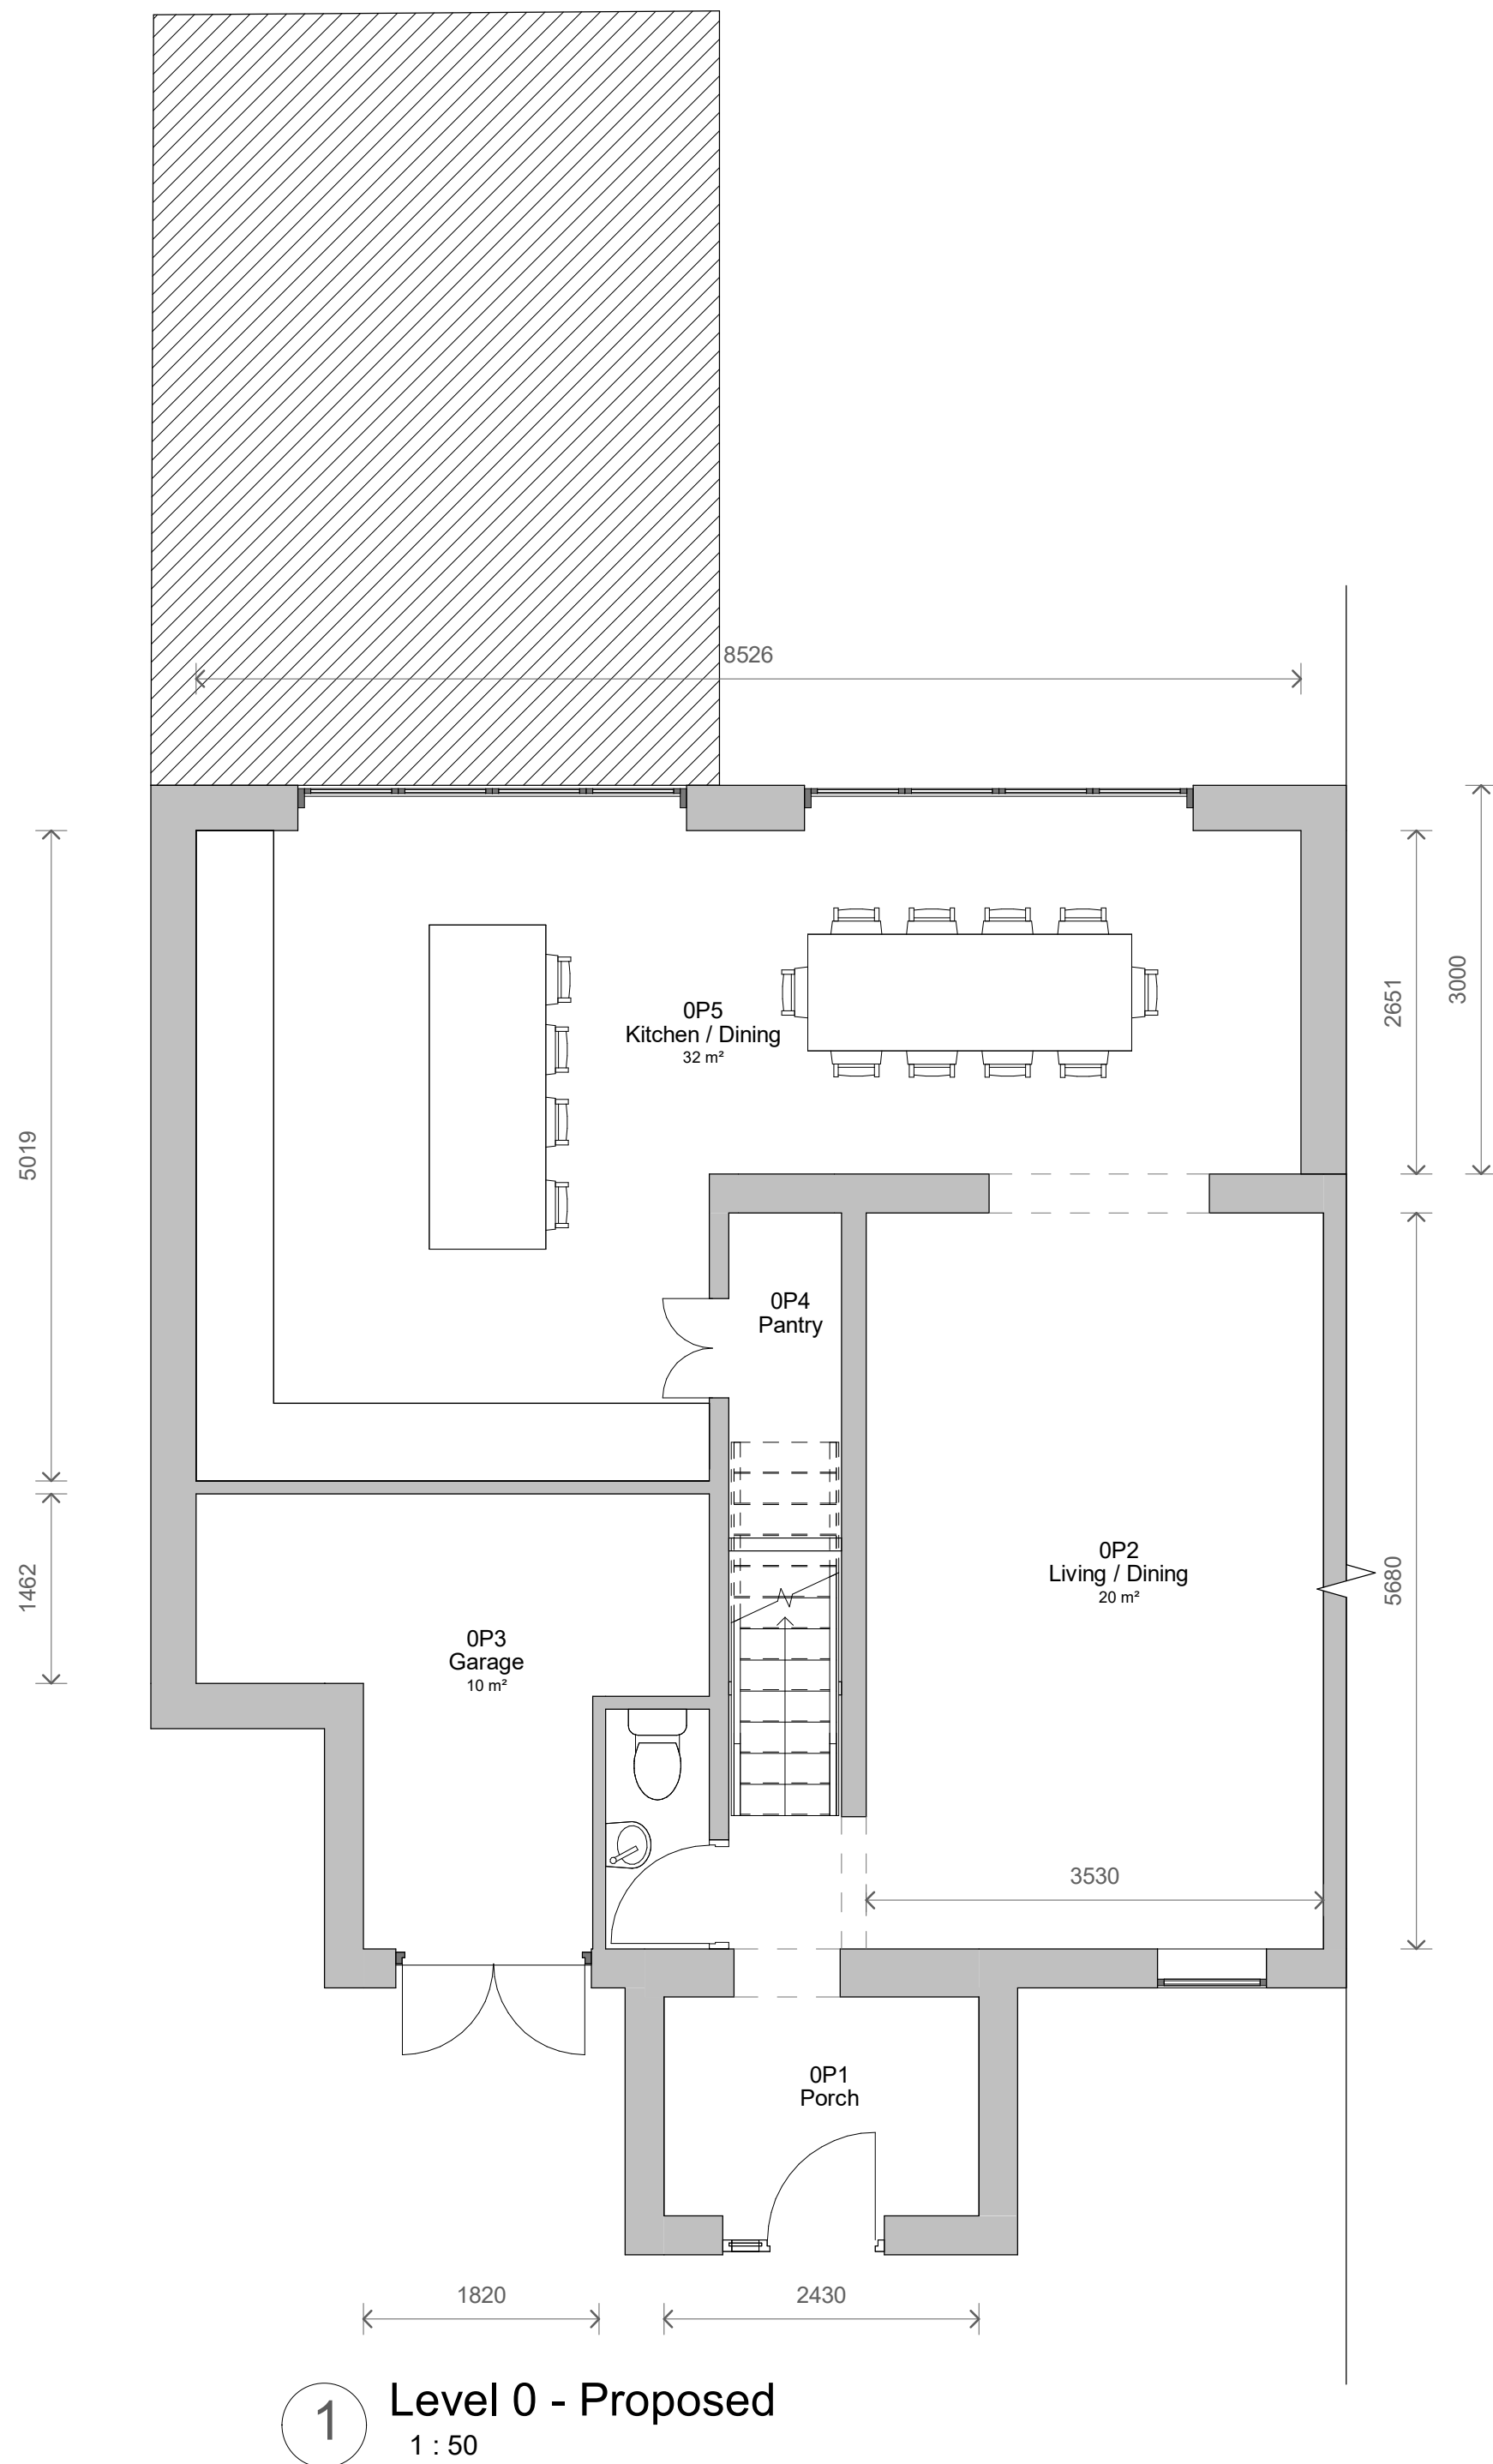
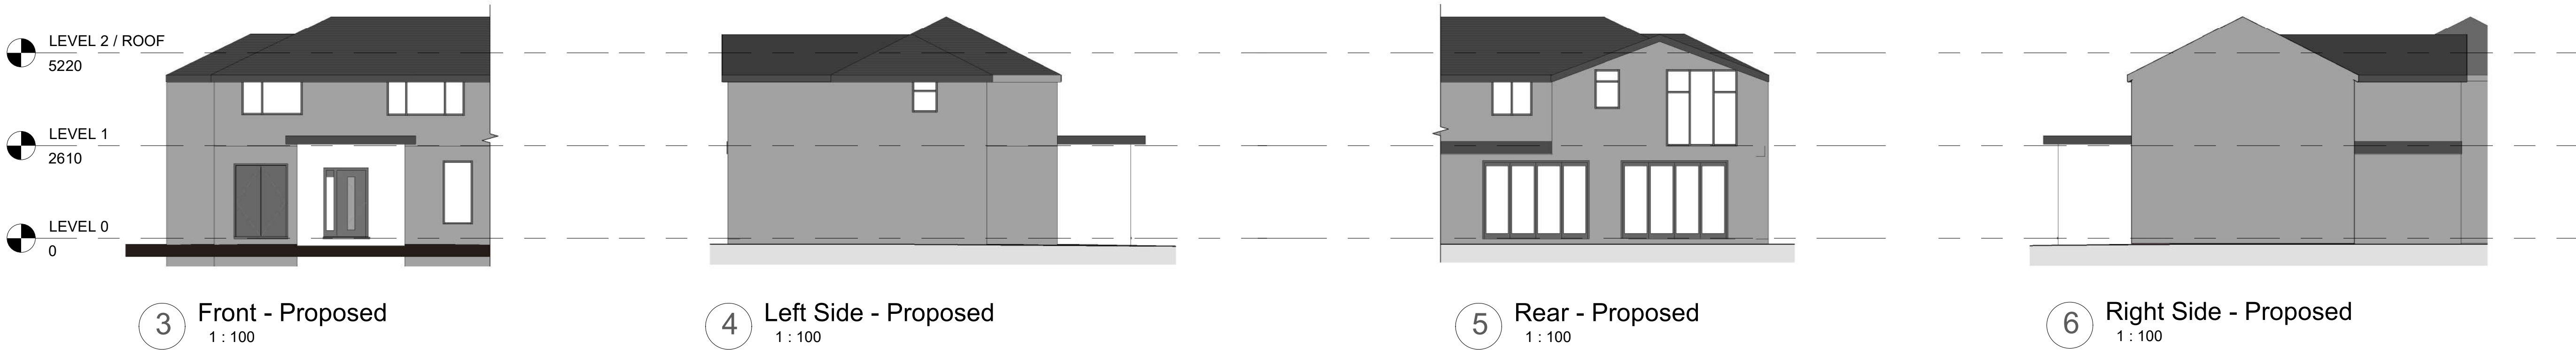


|     |               |            |
|-----|---------------|------------|
| 4   | Revised Plans | 23/03/2023 |
| 3   | Pitched Roof  | 15/02/2023 |
| 2   | Revised Plans | 09/02/2023 |
| 1   | Revised Plans | 07/12/2022 |
| No. | Description   | Date       |

|   |                       |                              |
|---|-----------------------|------------------------------|
| PROJECT<br>17 Bannerman Avenue   |                       |                              |
| TITLE<br>Proposed Plans and Elevations   |                       |                              |
| CLIENT<br>Lukasz Rzepecki - Emilia Rzepecka   |                       |                              |
| STATUS<br>DESIGN   |                       |                              |
| DRAWN BY<br>TP   | DATE<br>29/11/2022    | SCALE (@ A1)<br>As indicated |
| PROJECT NUMBER<br>GSS22108   | DRAWING NUMBER<br>003 | REV<br>4                     |
| GOLD SKETCH<br>S T U D I O S<br>www.goldsketch.co.uk info@goldsketch.co.uk 0161 792 9595   |                       |                              |
| NOTES<br>© COPYRIGHT ALL RIGHTS RESERVED.<br>THIS DRAWING MUST NOT BE REPRODUCED WITHOUT WRITTEN CONSENT.<br>DRAWING TO BE USED FOR THE STATUS INDICATED ONLY. NO CONFIRMED ON SITE. ANY DISCREPANCIES TO BE REPORTED TO THE<br>ALL DIMENSIONS ARE TO THE EXTERIOR FINISH UNLESS OTHERWISE SPECIFIED.<br>ALL DIMENSIONS ARE TO THE EXTERIOR FINISH UNLESS OTHERWISE SPECIFIED. |                       |                              |