


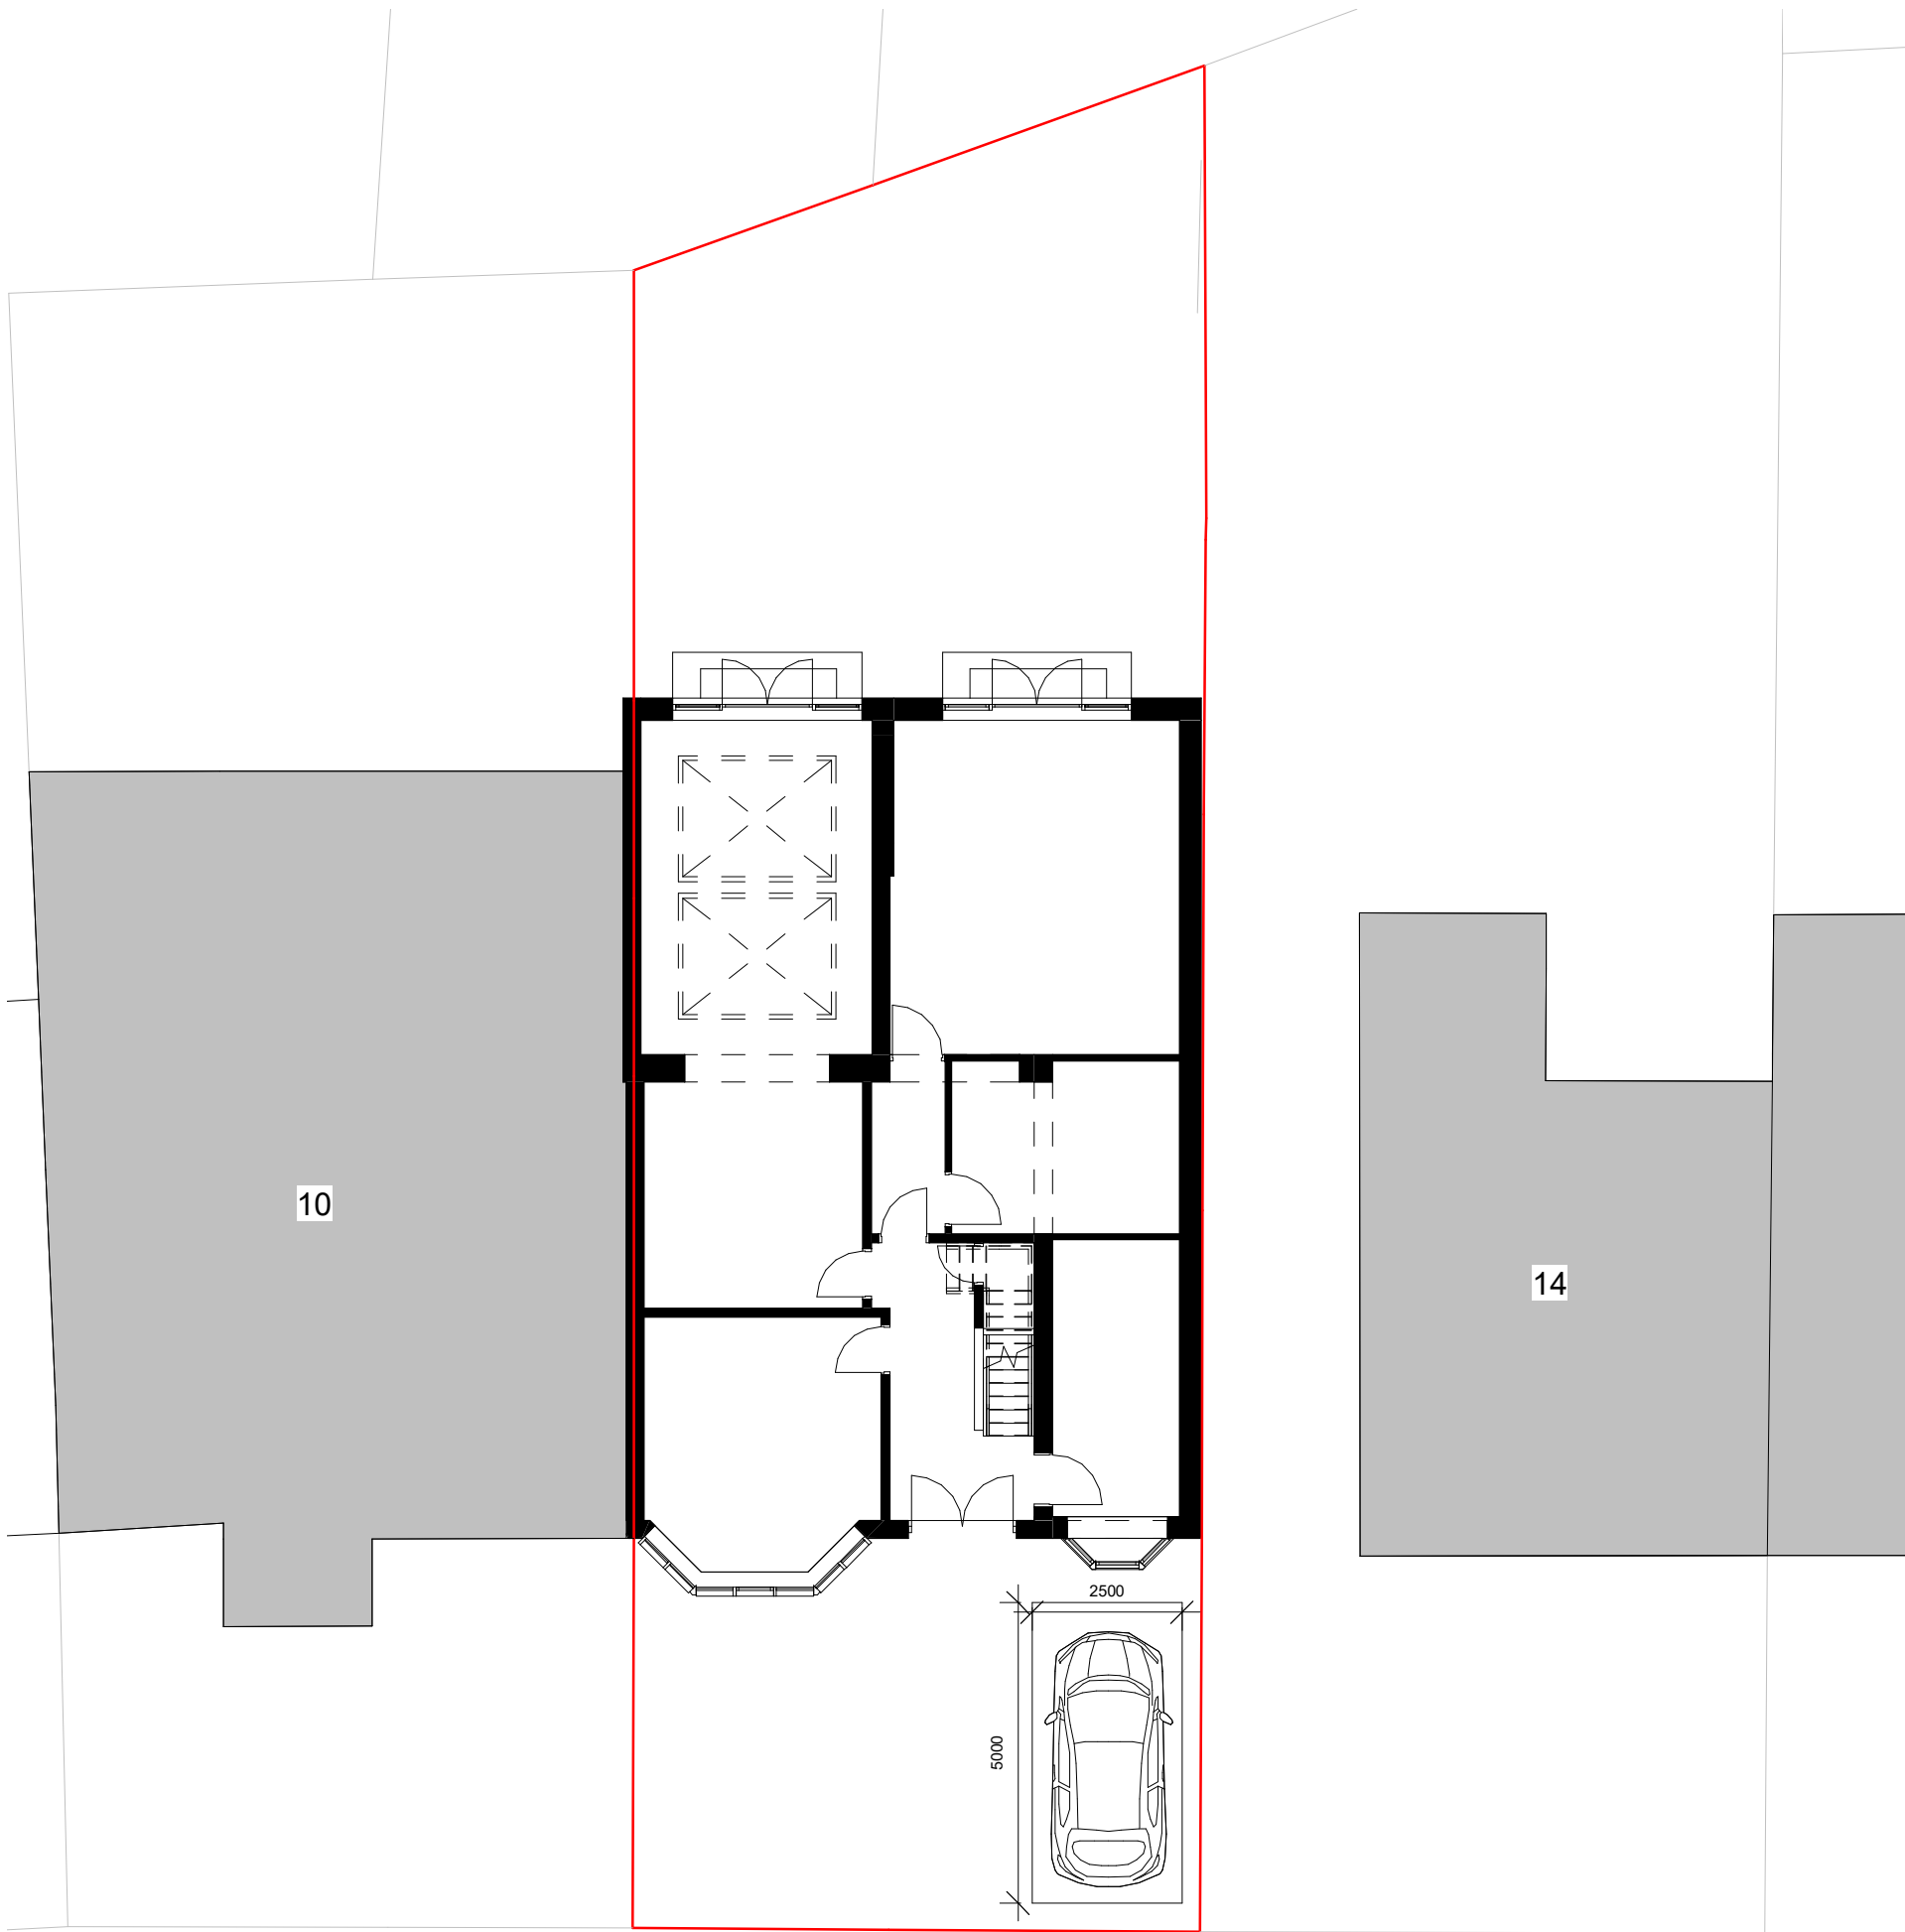

1. Proposed Layout Plan
1 : 125

Meadfoot Avenue

PROJECT		REV	DESCRIPTION	DATE	BY	DATE
12 Meadfoot Ave		SCALE @ A3		26/07/24	DRAWN BY	CW
CLIENT		STATUS				
David Benamor		PLANNING				
TITLE		PROJECT NO.	DRAWING NO.	REV.		
Layout Plan		DA24009.	005.			
 DEBTAL ARCHITECTURE www.debtal.co.uk		NOTES THIS DRAWING MUST NOT BE REPRODUCED WITHOUT PRIOR WRITTEN CONSENT. DRAWING TO BE USED FOR THE STATUS INDICATED ONLY. ALL DIMENSIONS AND SETTING OUT SHALL BE CHECKED AND CONFIRMED ON SITE. ANY DISCREPANCIES TO BE REPORTED TO THE DESIGNER PRIOR TO THE COMMENCEMENT OF ANY WORK. ALL WORK AND MATERIALS TO BE IN ACCORDANCE WITH CURRENT STATUTORY LEGISLATION, RELEVANT CODES OF PRACTICE AND BRITISH STANDARDS. ALL DIMENSIONS ON THIS DRAWING ARE IN MILLIMETRES (UNLESS OTHERWISE STATED).				

