


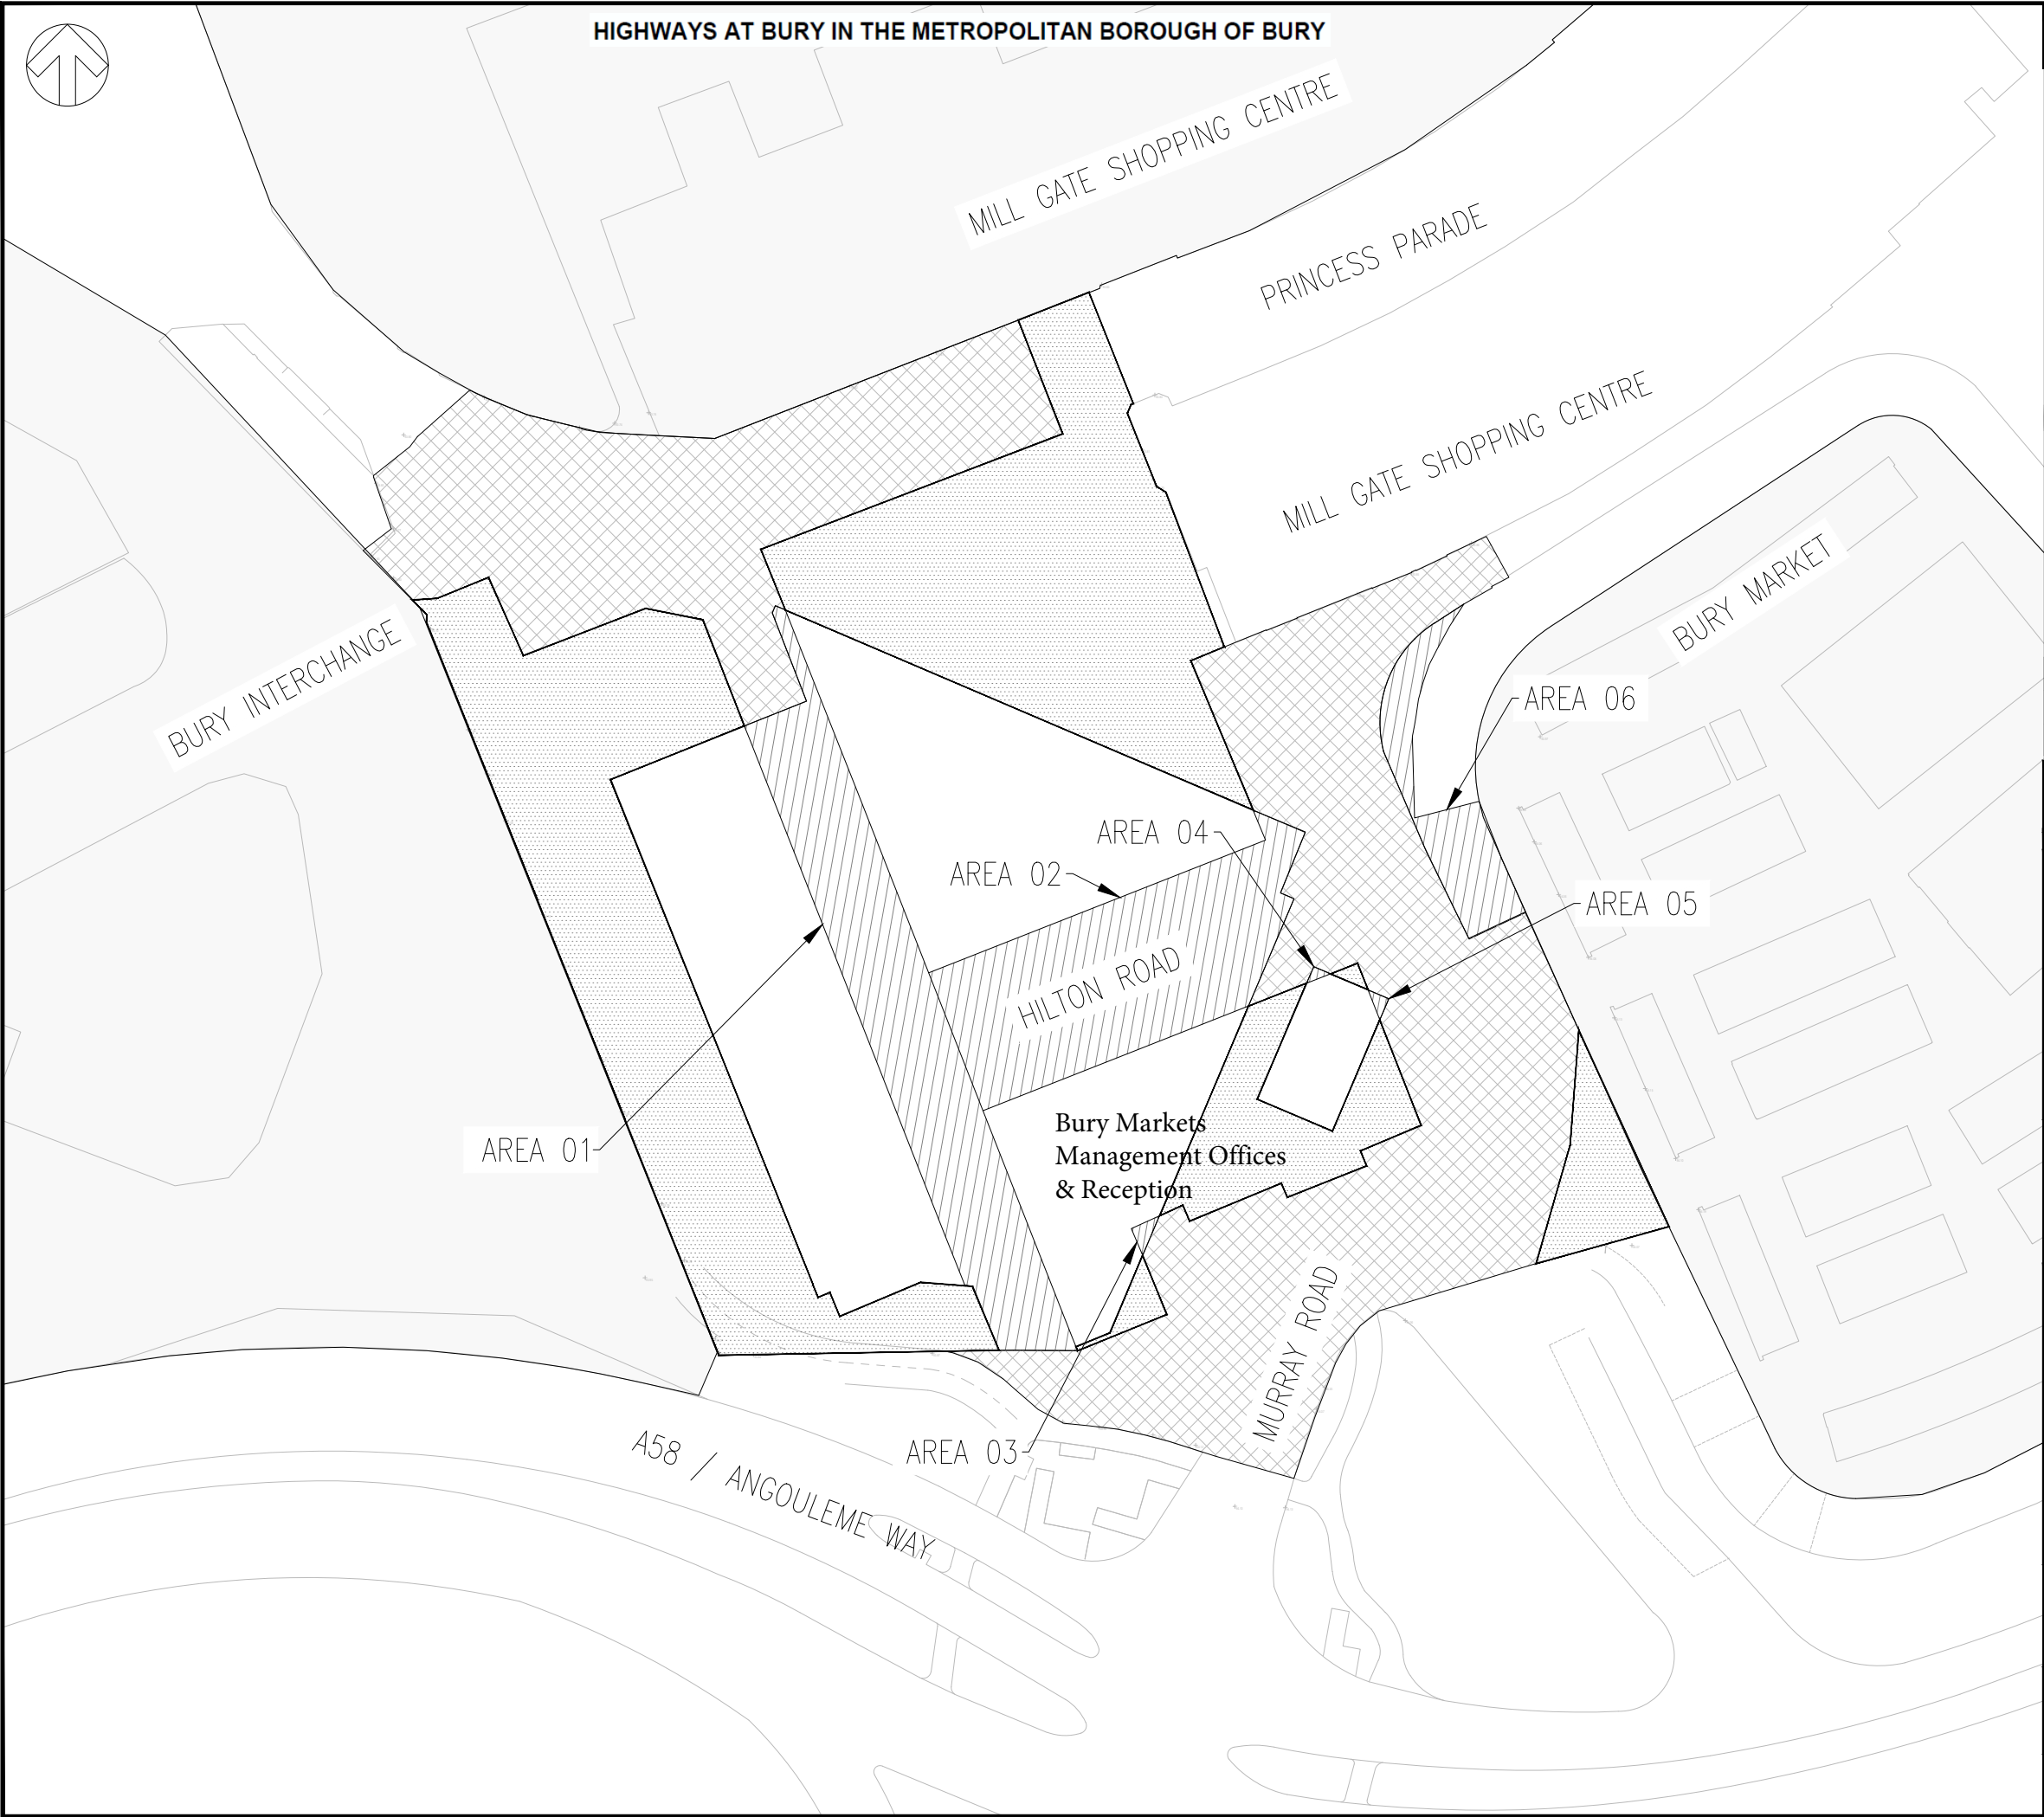

Key Scale 1:500 @ A3


Highways to be stopped up



Proposed highways to be improved



Proposed new highways

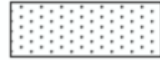

National Transport Casework Team

Department for Transport

Plan No:
NATTRAN/NW/S247/5533

Signed by Authority of the
Secretary of State

On 24 October 2023

Signature

S. Zamenzadeh

SANDRA ZAMENZADEH
An Official in the
National Transport Casework Team
Department for Transport