



New timber window
industrial style to match
appearance of the
conservation area


Existing timber door to be
repaired and painted to
reflect existing proportions
and styles

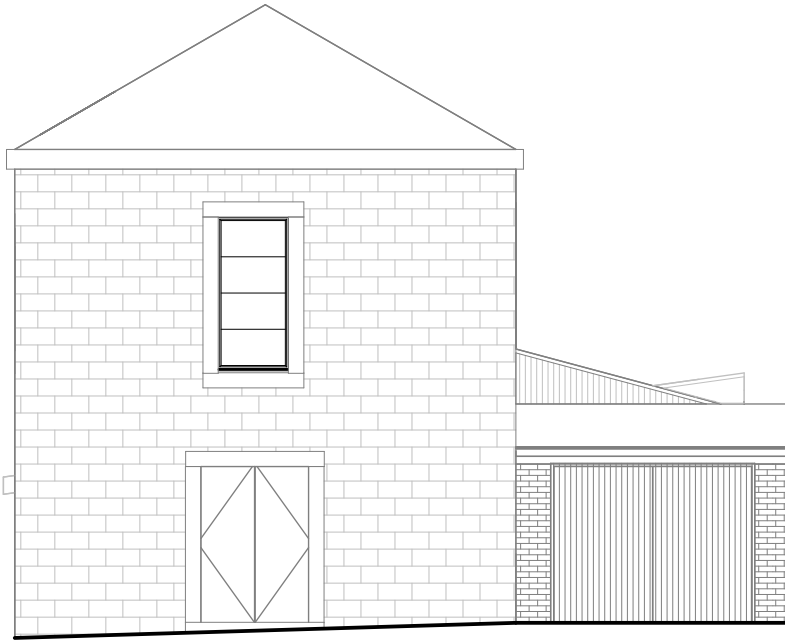


1 Front
1 : 100

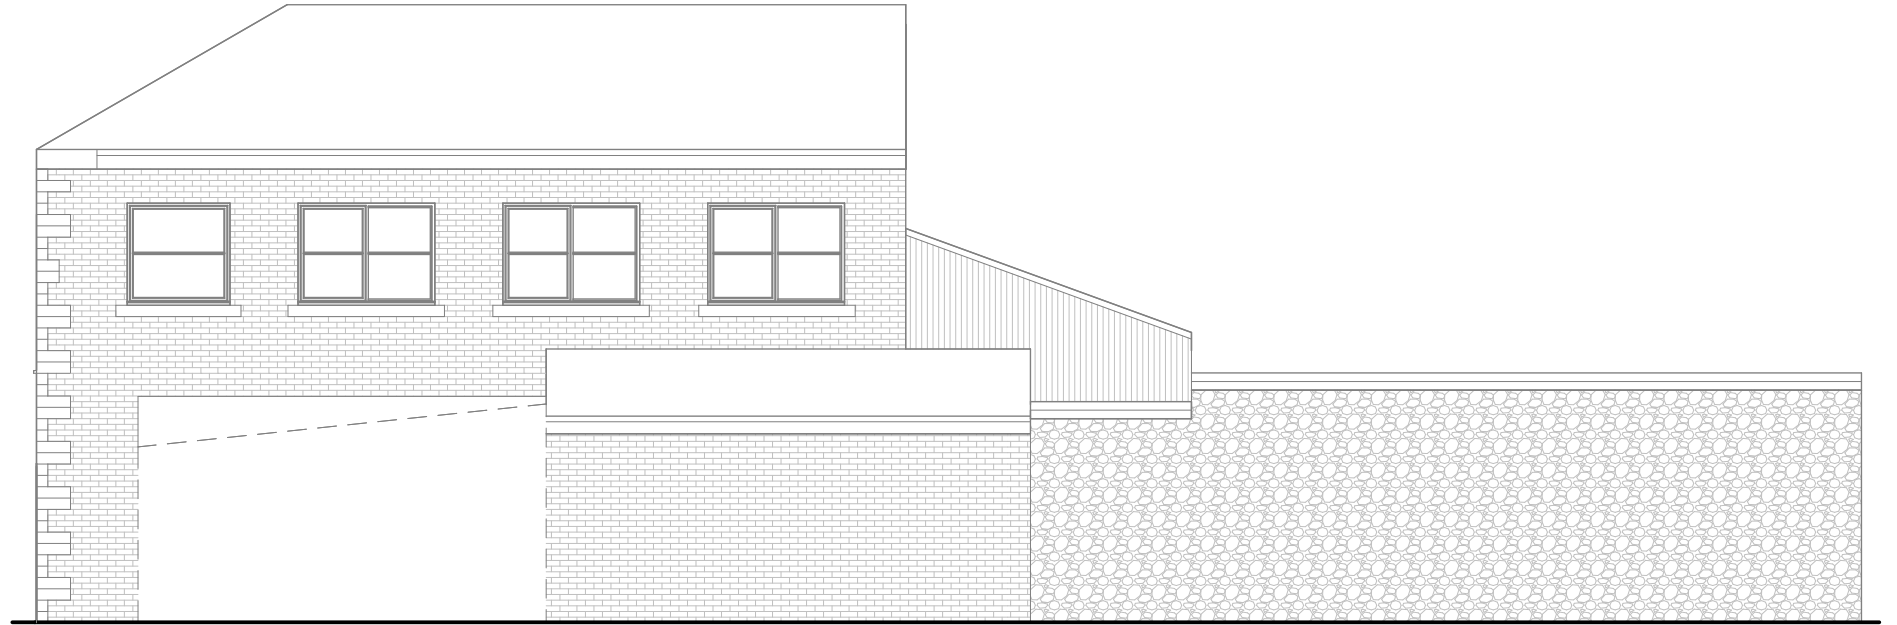

2 Right Hand Side
1 : 100

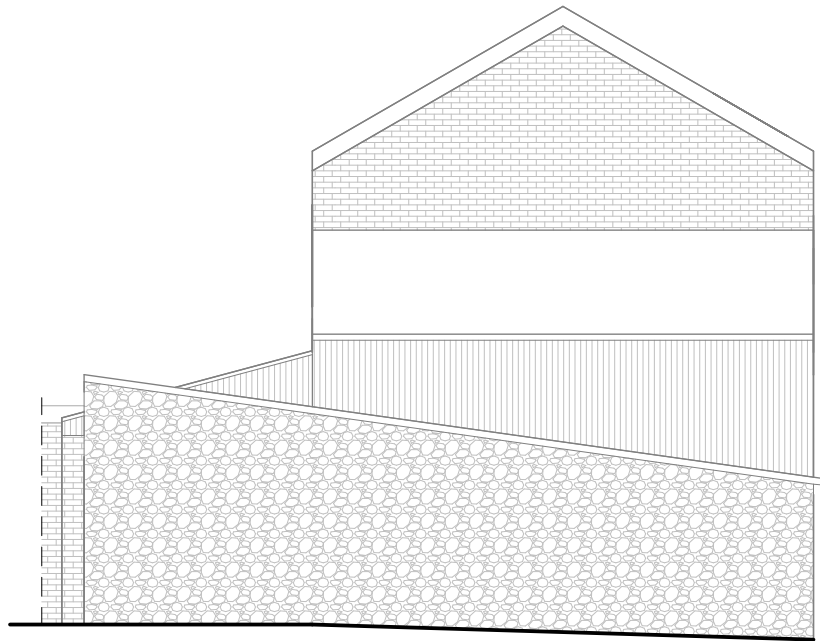

3 Rear
1 : 100

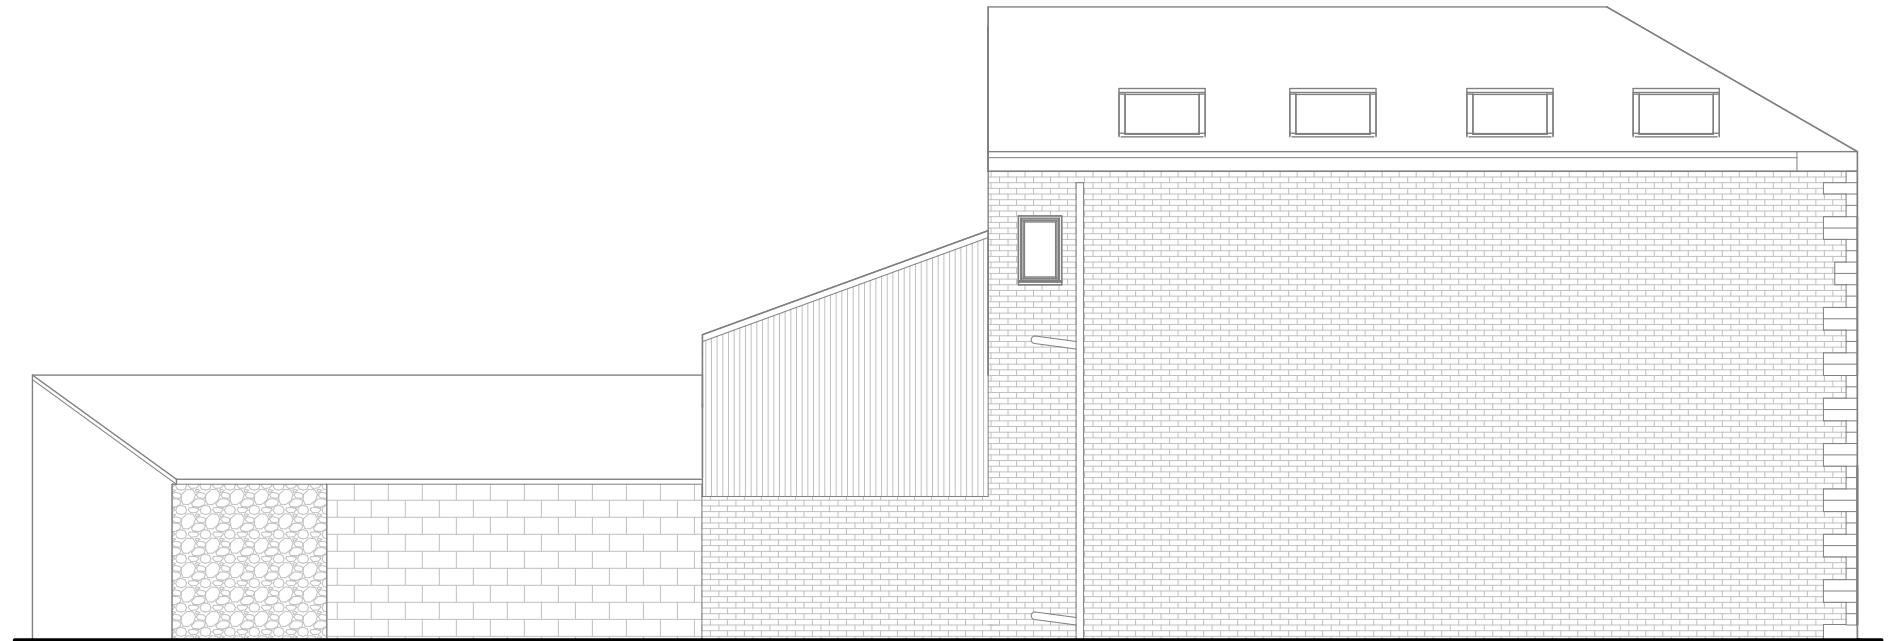

4 Left Hand Side
1 : 100



CLIENT:

Anthony Hauserman

© Copyright Diogel Architecture. All dimensions to be checked and verified on site. This drawing is to be read in conjunction with all other relevant drawings and specifications. Any discrepancies in the drawings are to be reported immediately to Diogel Architecture. This drawing is not to be used for construction or sales purposes unless marked 'issued for construction'.

Dimensions and area schedules are subject to change.

DIOGEL

Your Home, Your Safe Place, Your World
adam@diogelarchitecture.co.uk / +44 (0)1248 800 321

REV	DESCRIPTION	DATE
A	Retention of Ground Floor Timber Doors	17/08/24
B	Indicating proposed first floor window	19/08/24
C	Change of window design	19/08/24
D	Change design of proposed window	20/08/24

6 Paradise Street
BL0 9BS
Proposed Elevations

SCALE: 1 : 100

DRAWN: BA,MP

JOB / DRAWING No.

1265-02-04-02

REVISION

D