


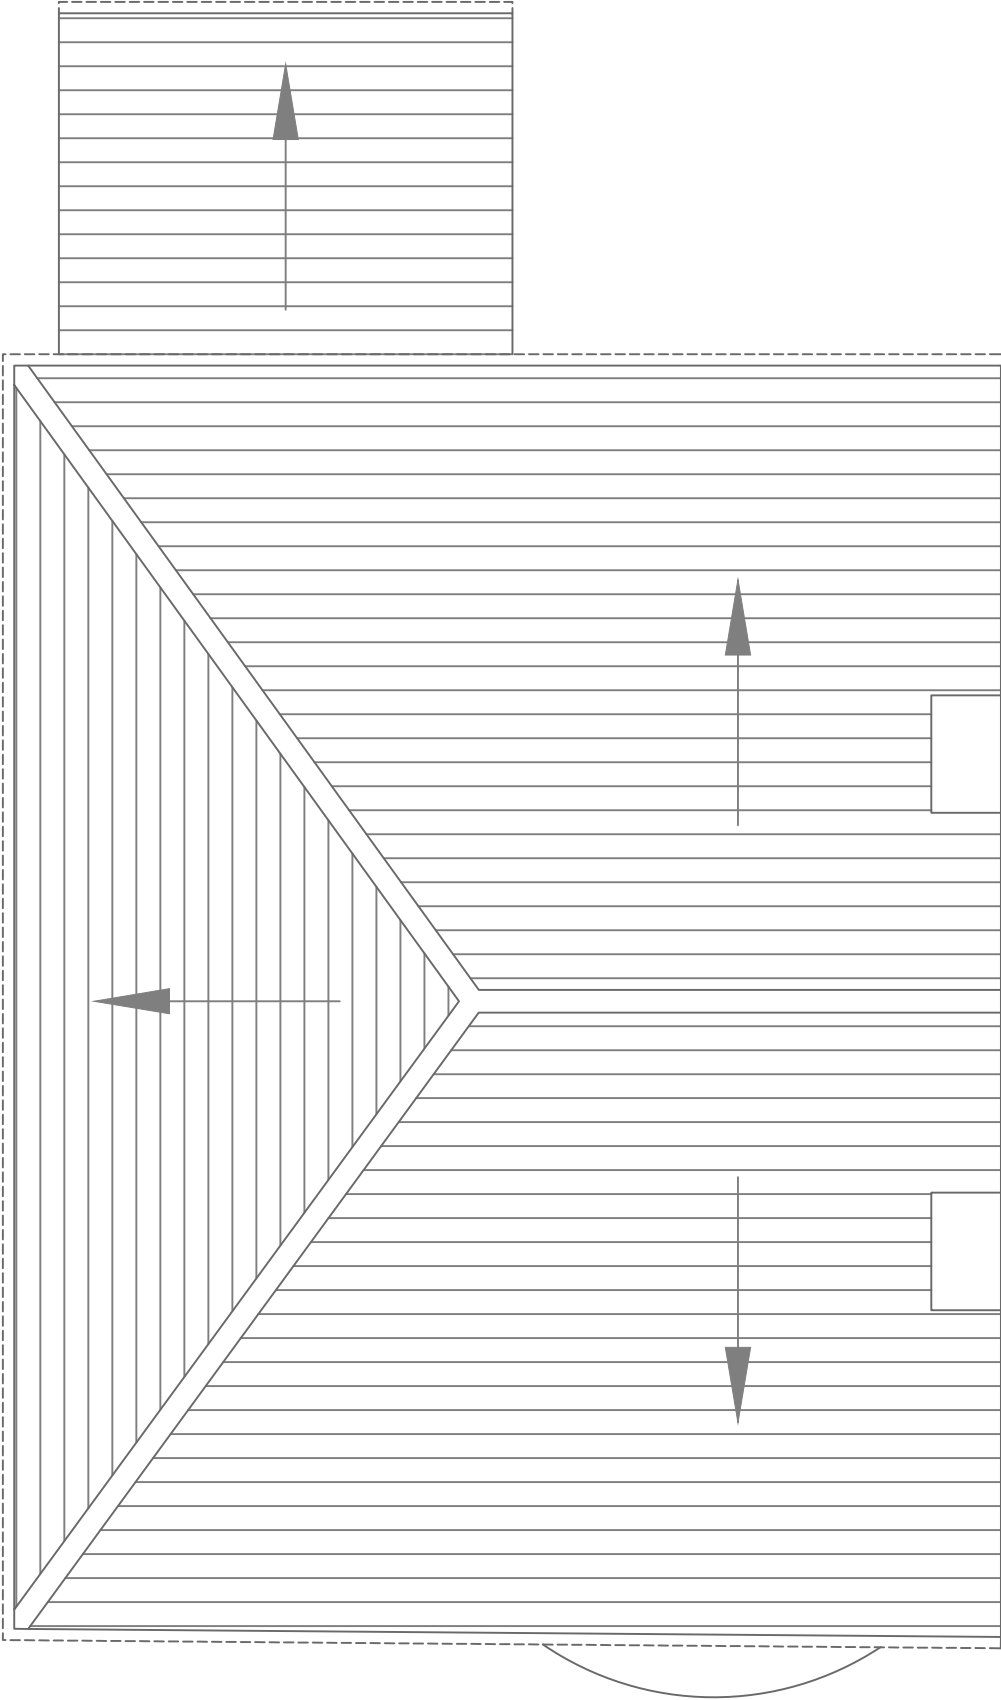

EXISTING ROOF PLAN

108/04 Existing Roof Plan
10 Knowle Drive
Prestwich

SCALE - 1:50@A3