



Fragrance Oils International Limited - ETON WAY SOUTH, RADCLIFFE, M26 2FR
Replacement Security Fence + Gates at the R+D and Herbals Processing Buildings


Typical Elevation Fronting the R+D Building - Eton Way South 1:100

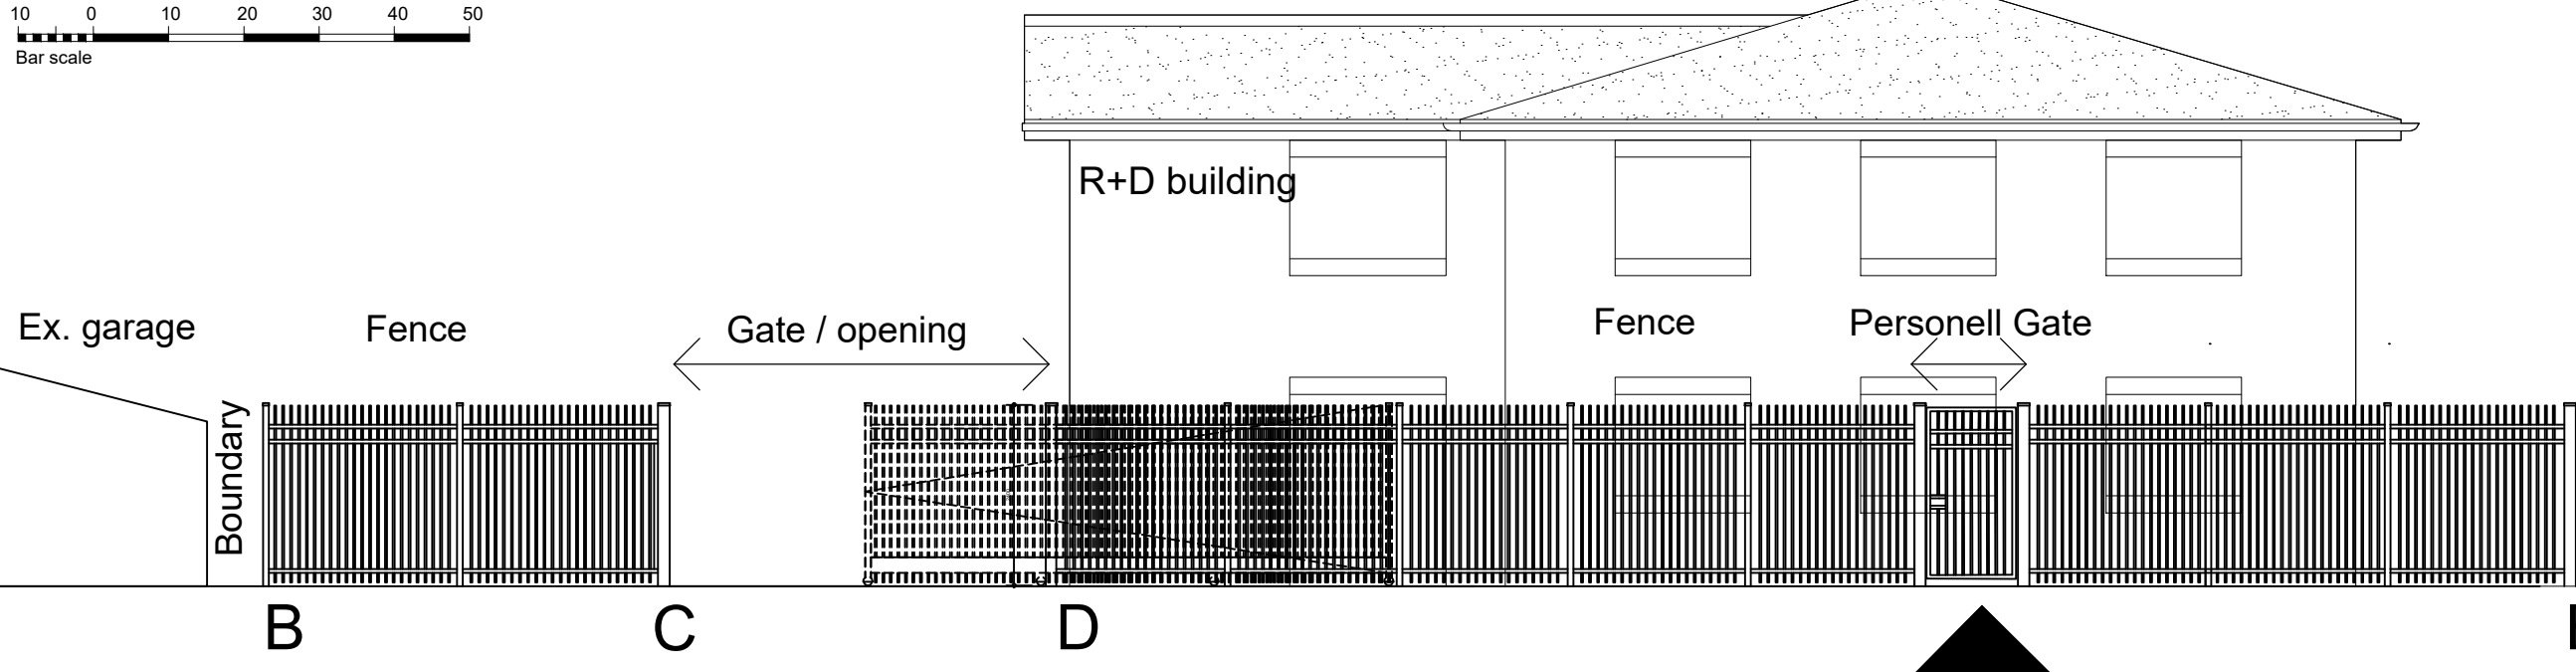


Typical Elevation Fronting the Herbals Building - Eton Way South 1:100

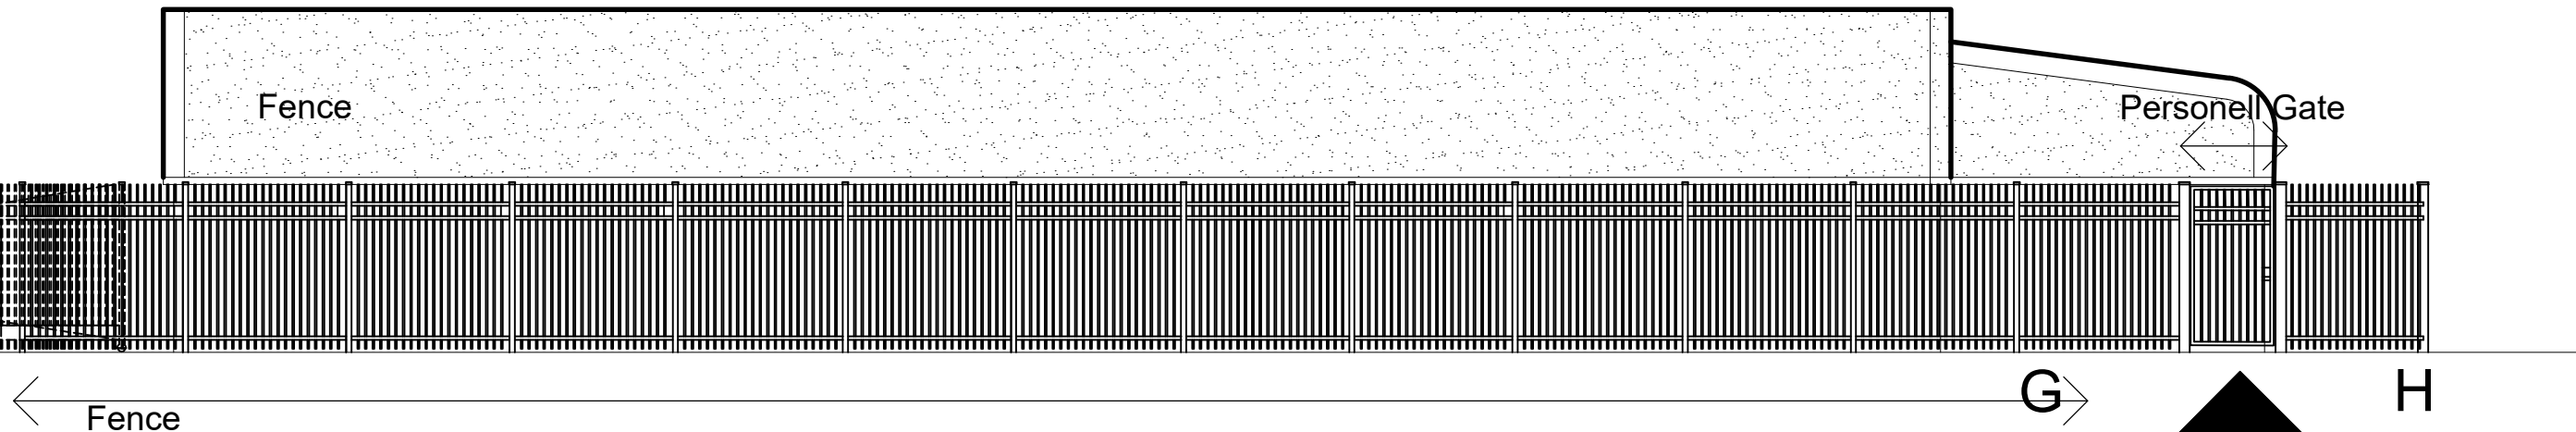


Typical Fence/Gate Plan Fronting the R+D Building - Eton Way South 1:100

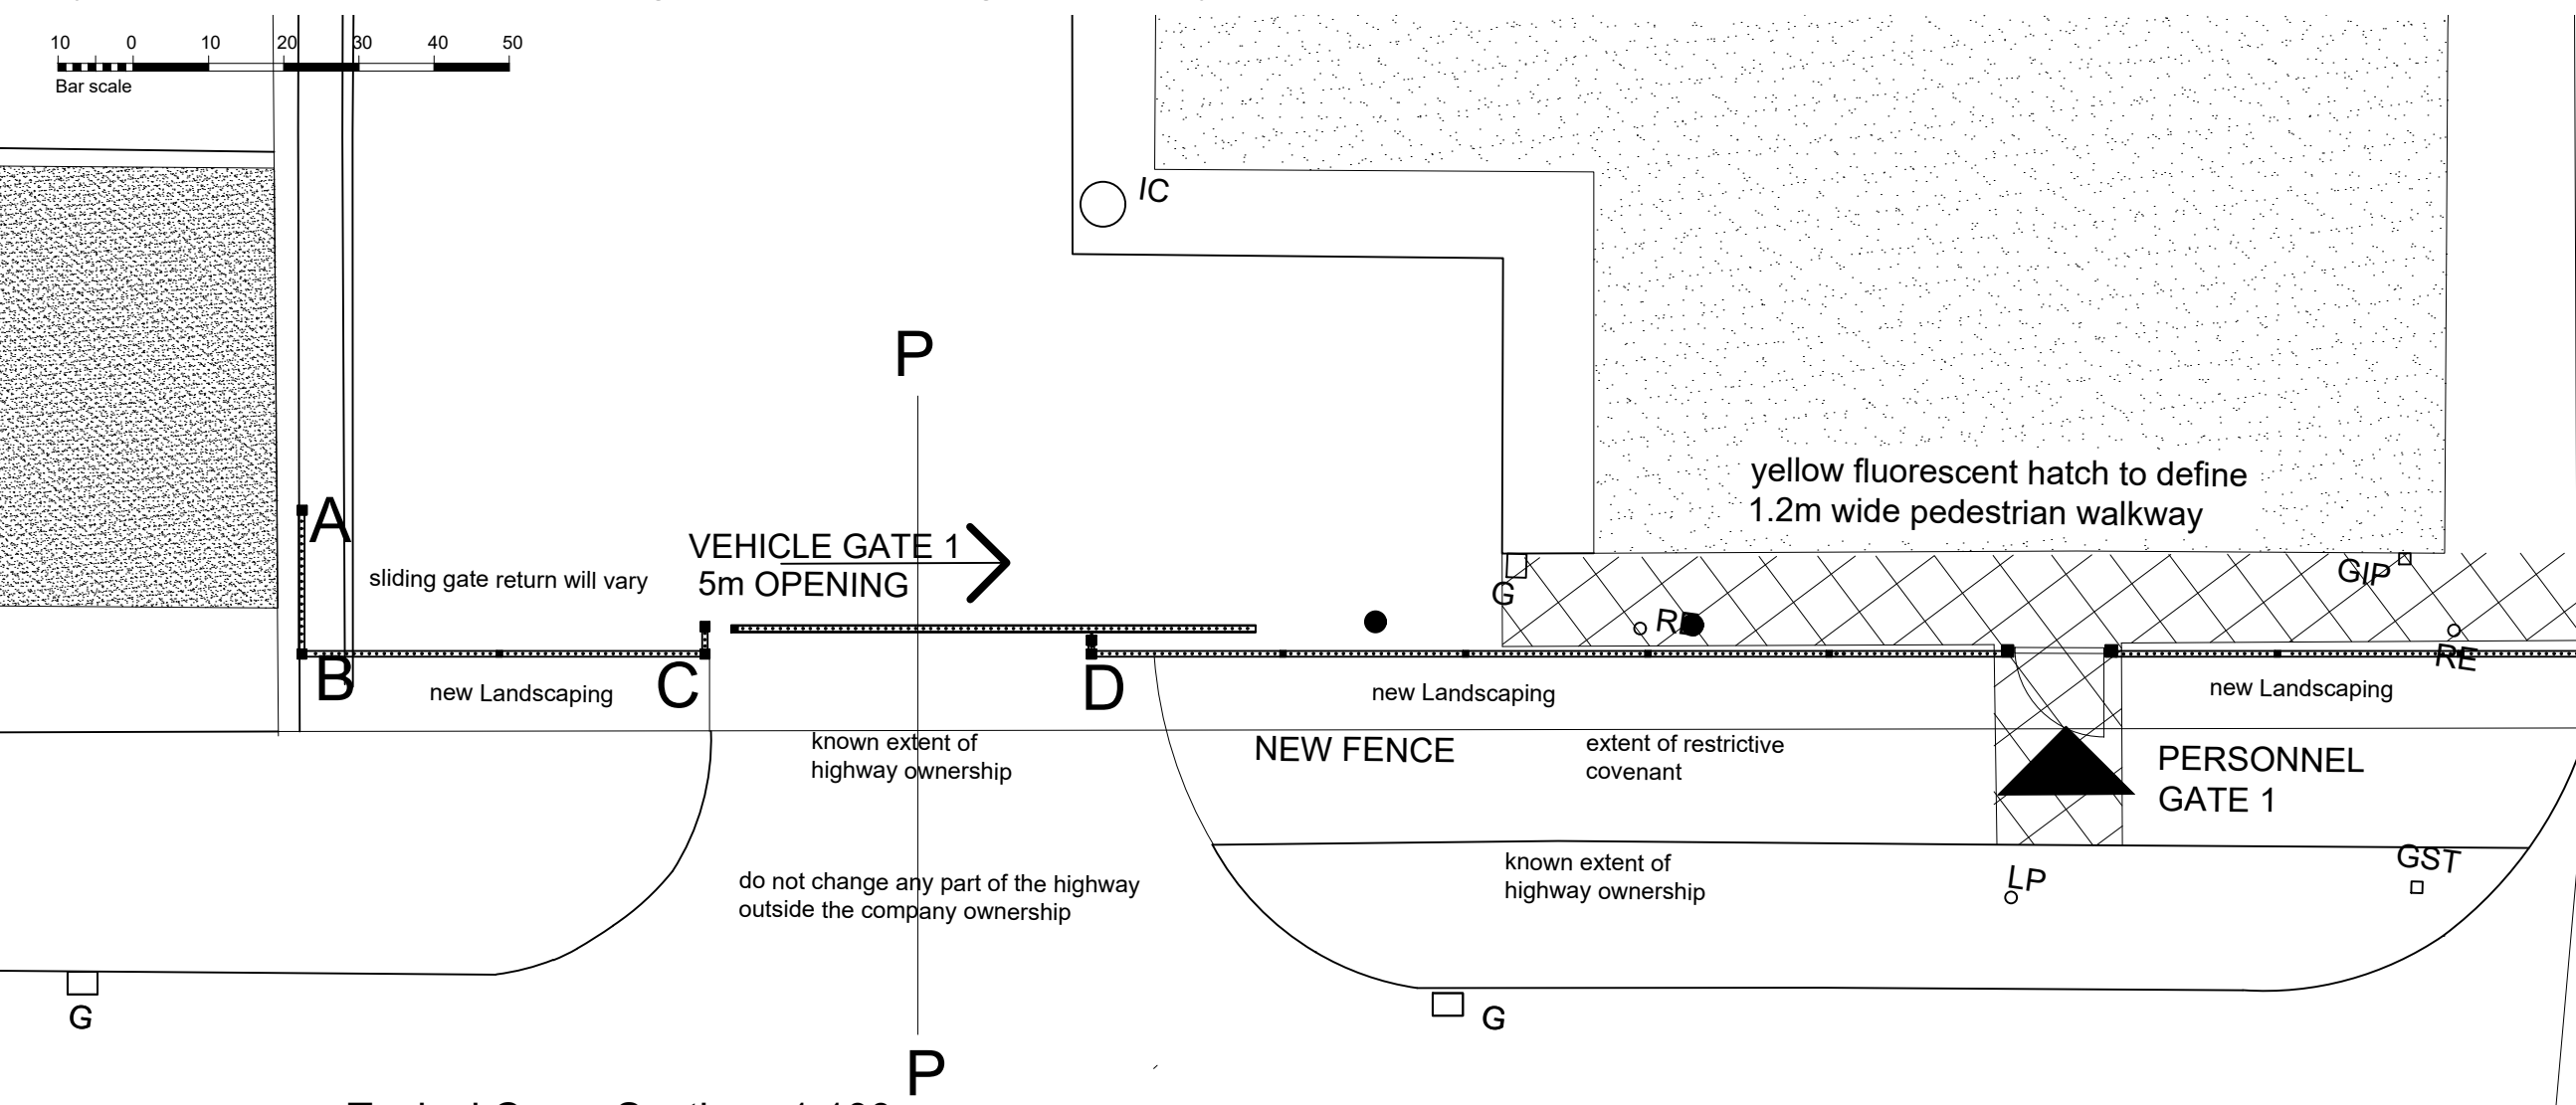




Typical Fence/Gate Plan Fronting the Herbals Building - Eton Way South 1:100

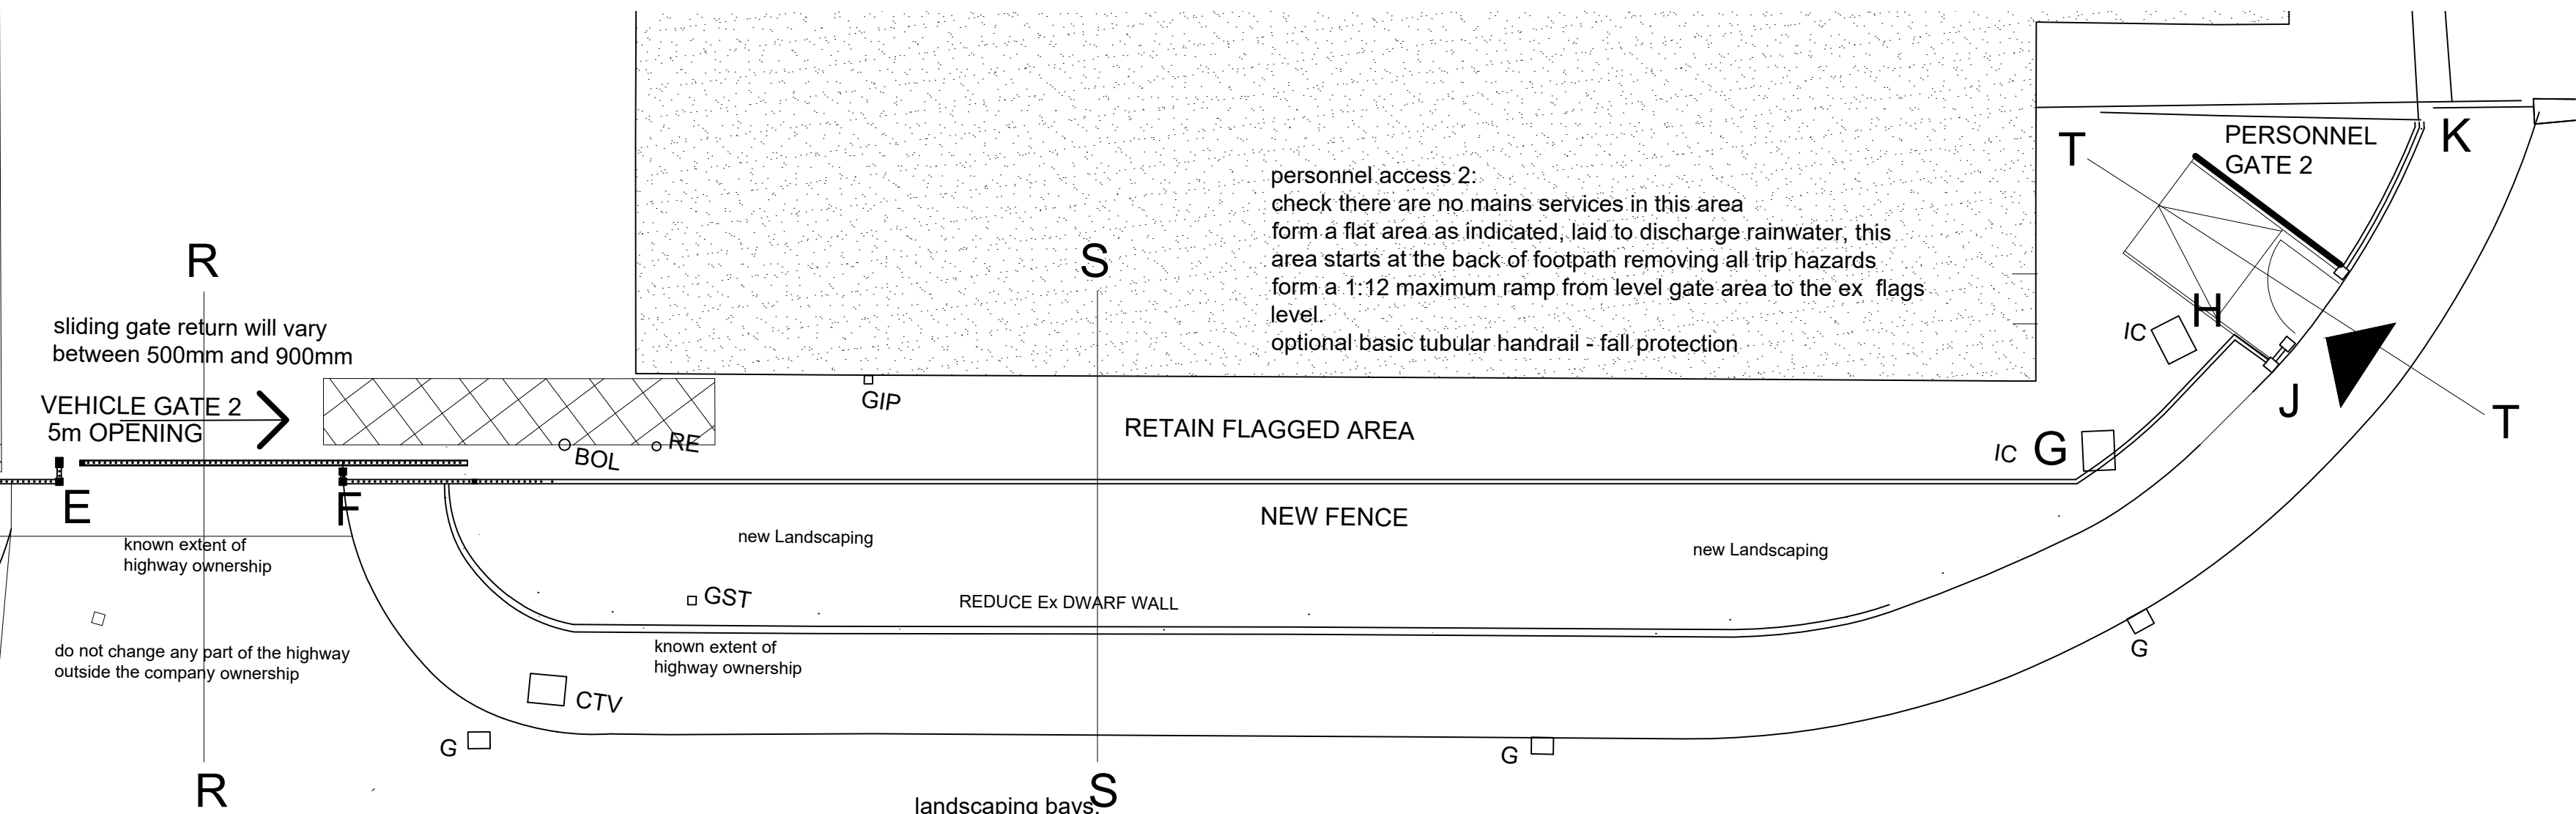


Typical Cross-Sections 1:100

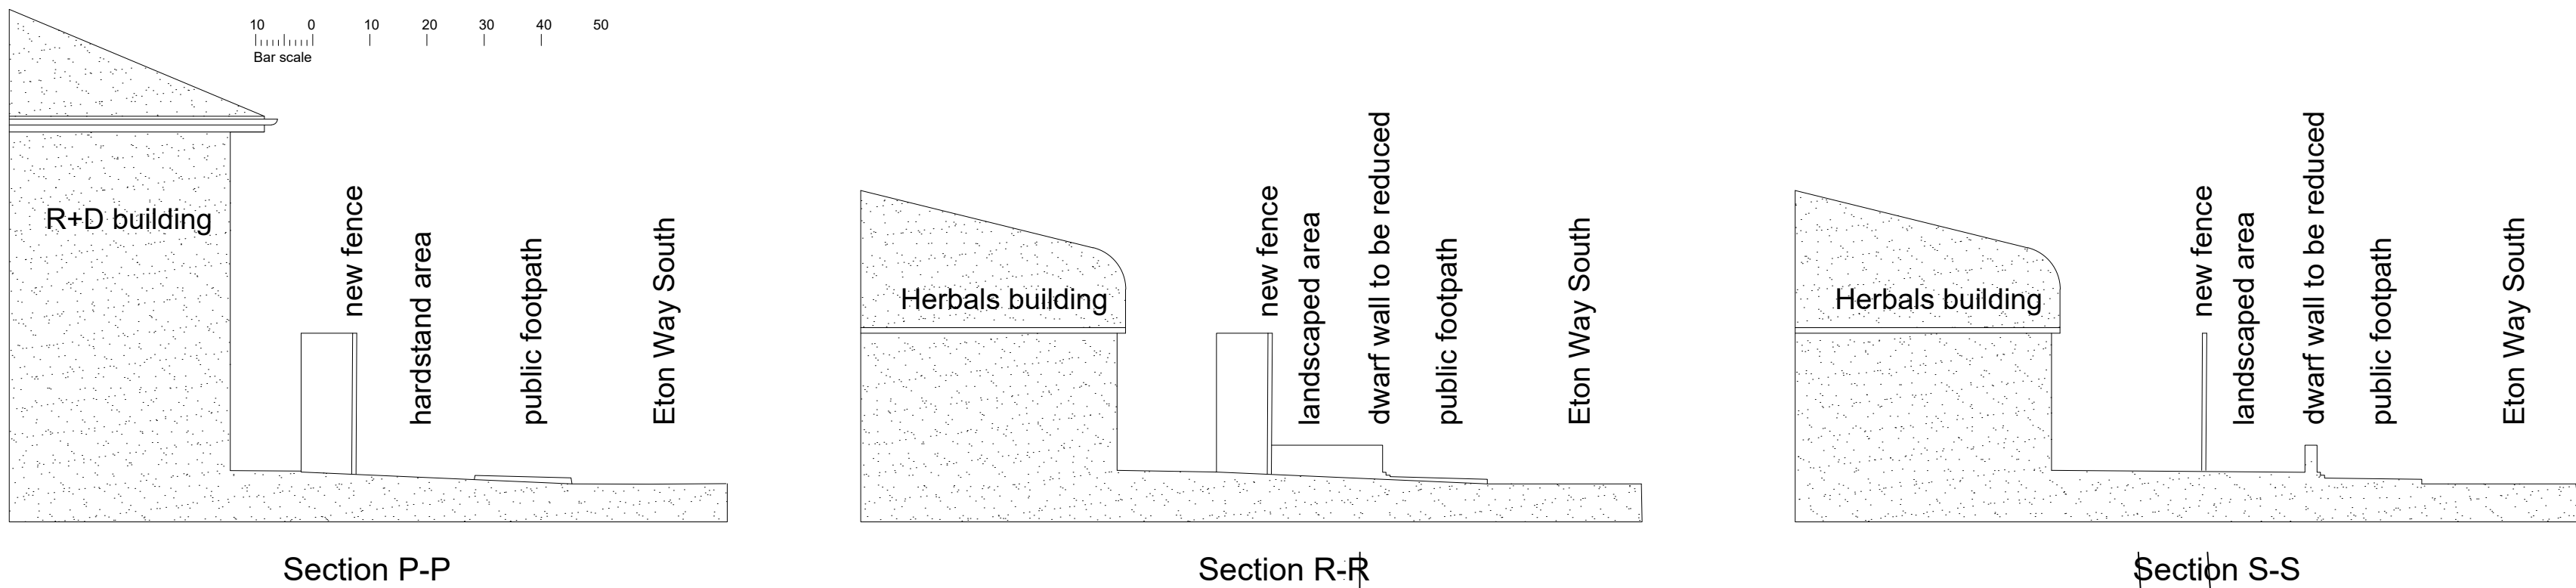

Typical Section T - T @ 1:50
Personnel Gate 2 + Ramp

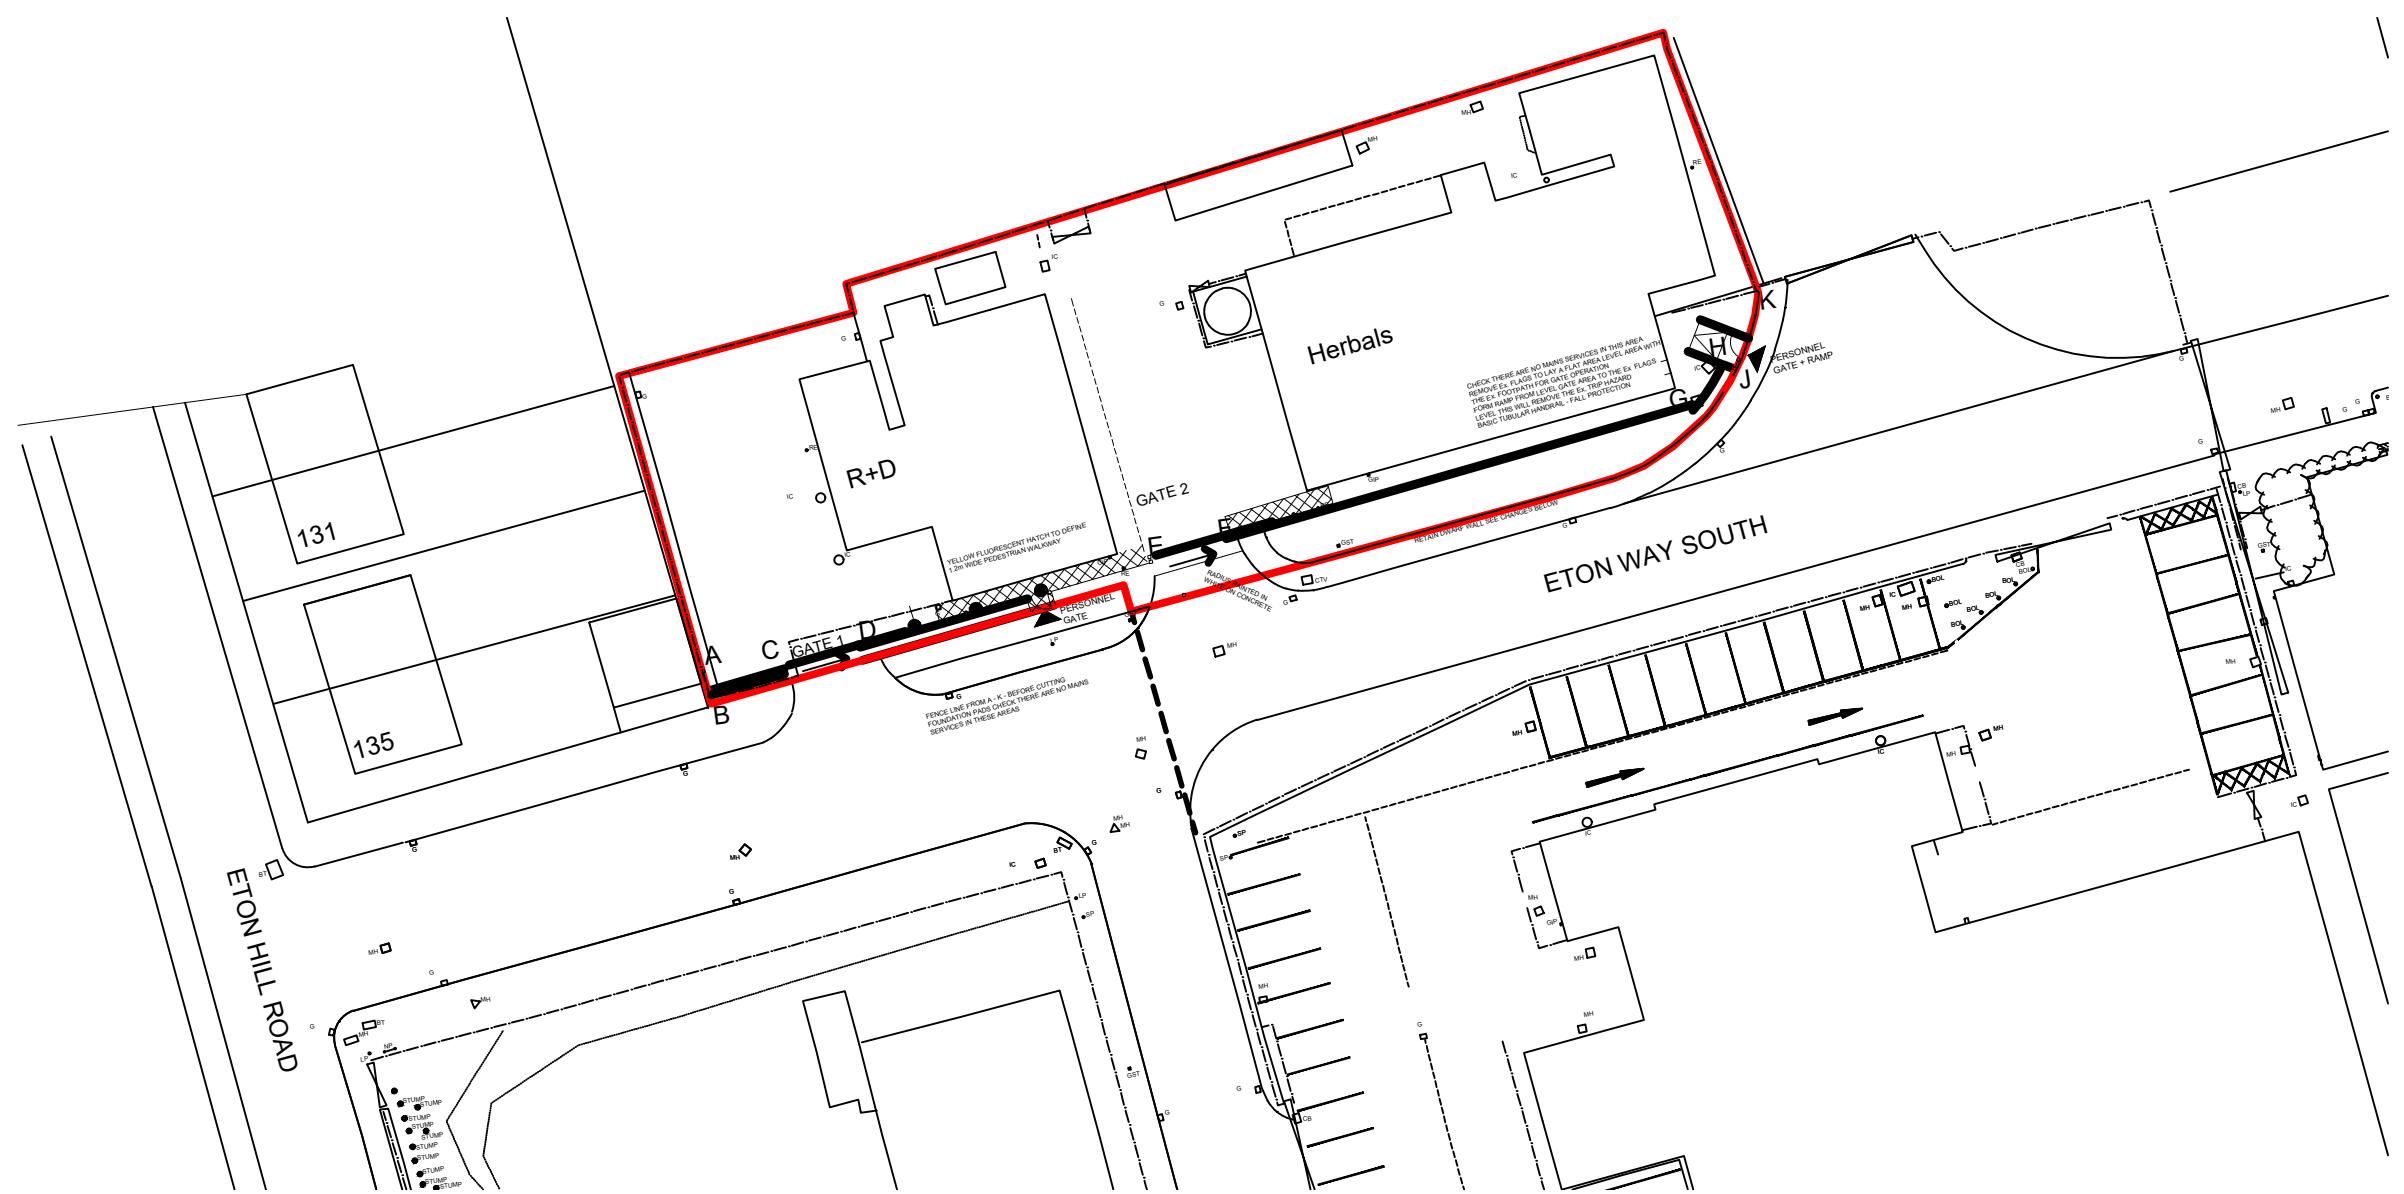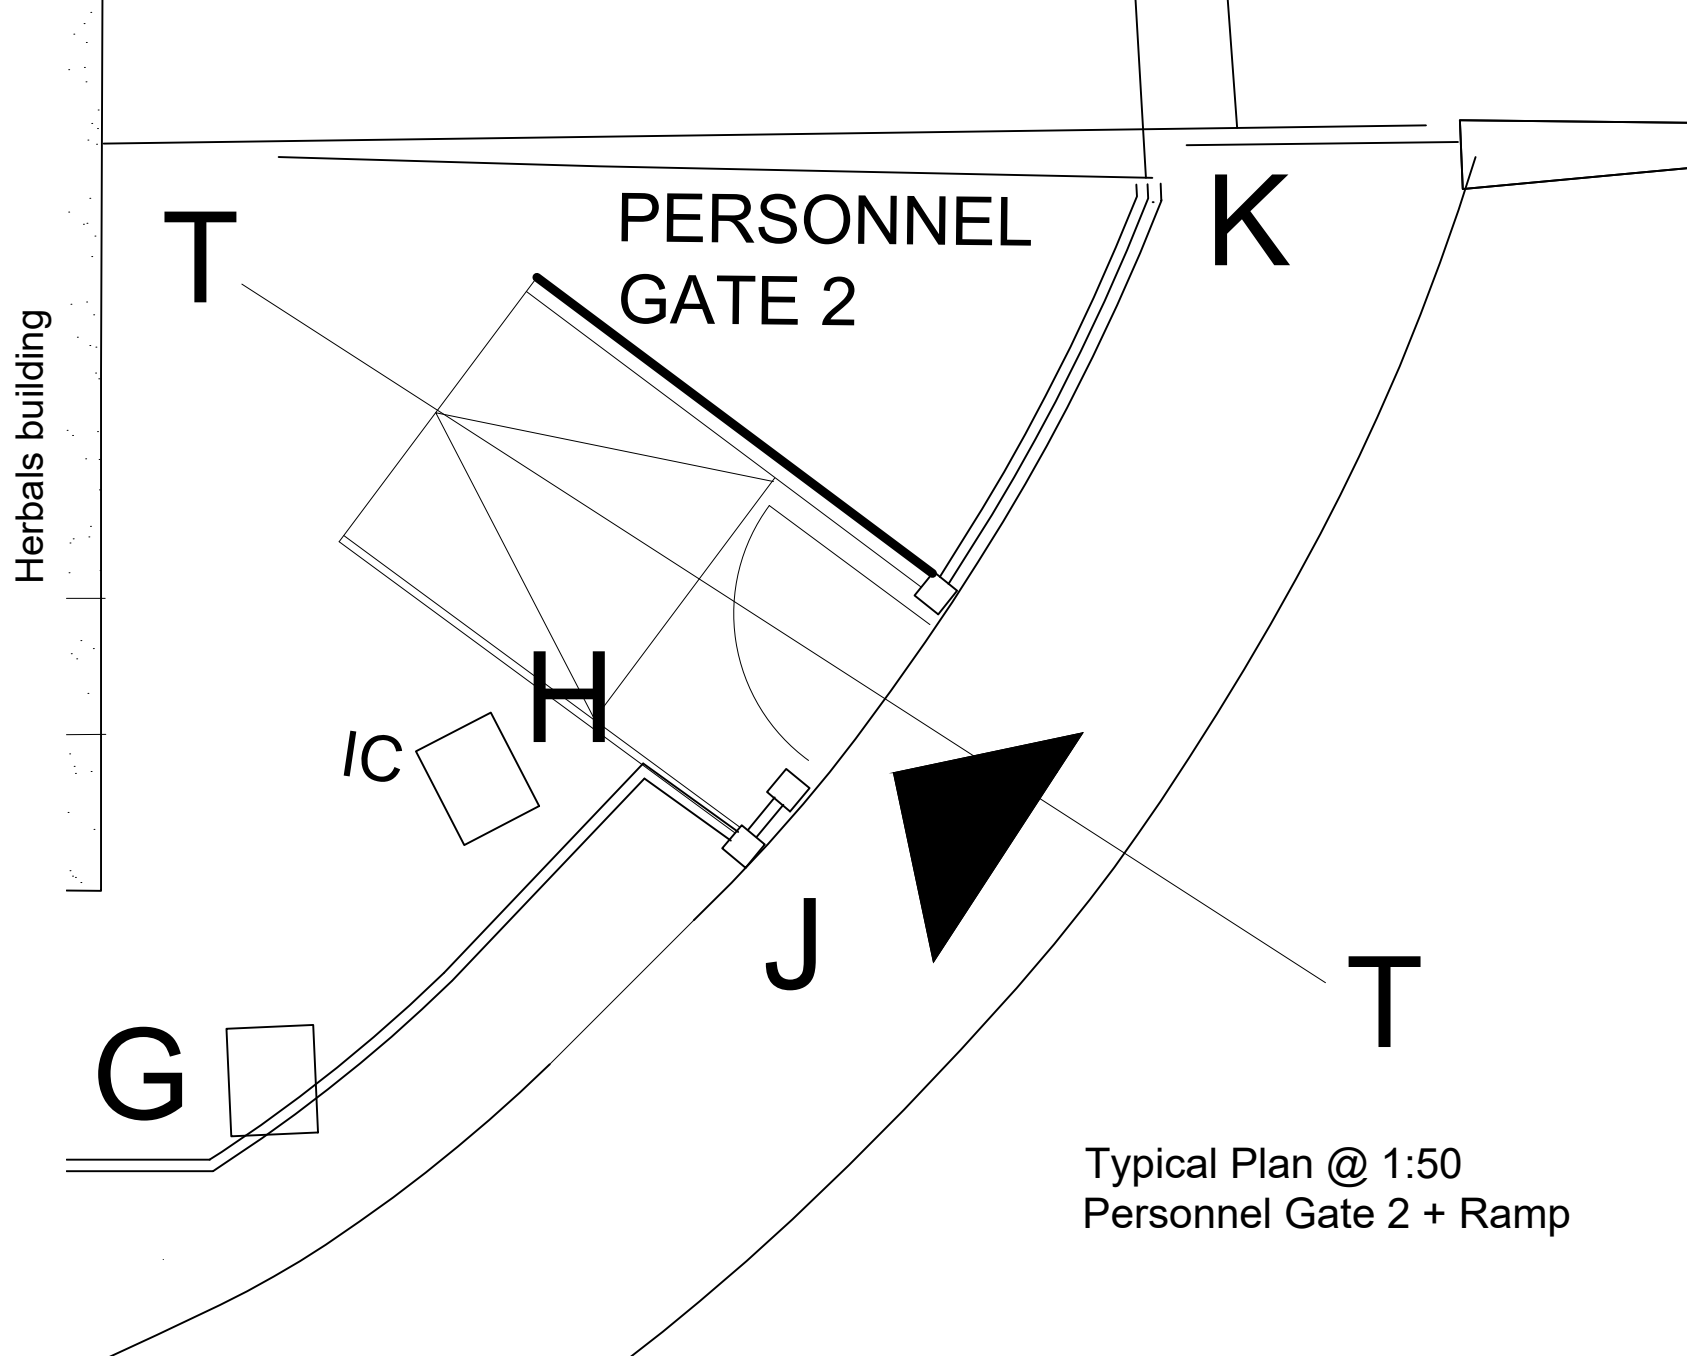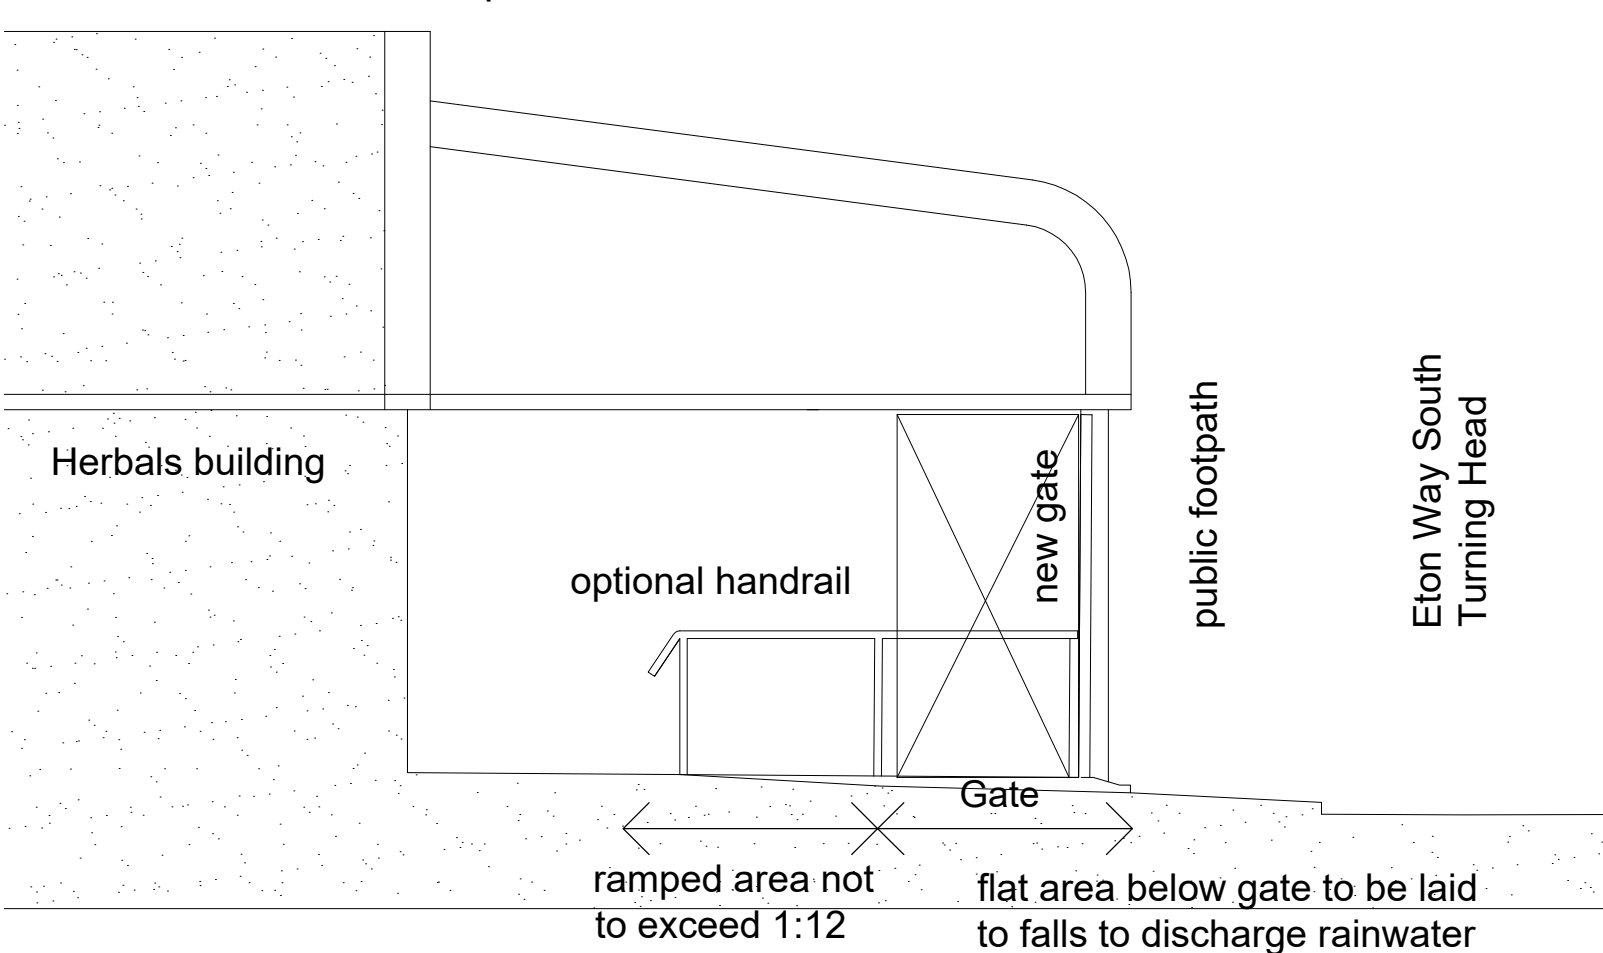

Location Plan 1:500

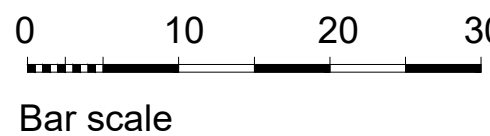

Revision	Description	Date
G	Road names corrected from ELTON to ETON, personnel gate 1 location amended	06.06.24
F	Details added to clarify the application	21.06.24
E	Elevation changes	11.06.24
D	Topographical survey added and layout amended to suit	07.05.24

Drawing Title	
Replacement Security Fence + Gates at the R+D and Herbals Processing Buildings	

Client
Fragrance Oils International Limited Eton Hill Industrial Estate, Eton Way South Radcliffe, Manchester M26 2FR

Drawing No.	Rev	Scale	Date
fha 24/118/01P	J	1:100 1:200@A2	May 2024
Drawn by	ME	Francis Haigh Associates Architectural Design & Planning Consultant The Avenue 73 Malton Road, St. Stanley, Warrington, Cheshire WAS 1JS	
Checked by		Tel / Fax 01925 493210 Email francis.haigh@fha.co.uk	
Issued to:			