



DEAN BOUNDARY TO WESTMINSTER AVE

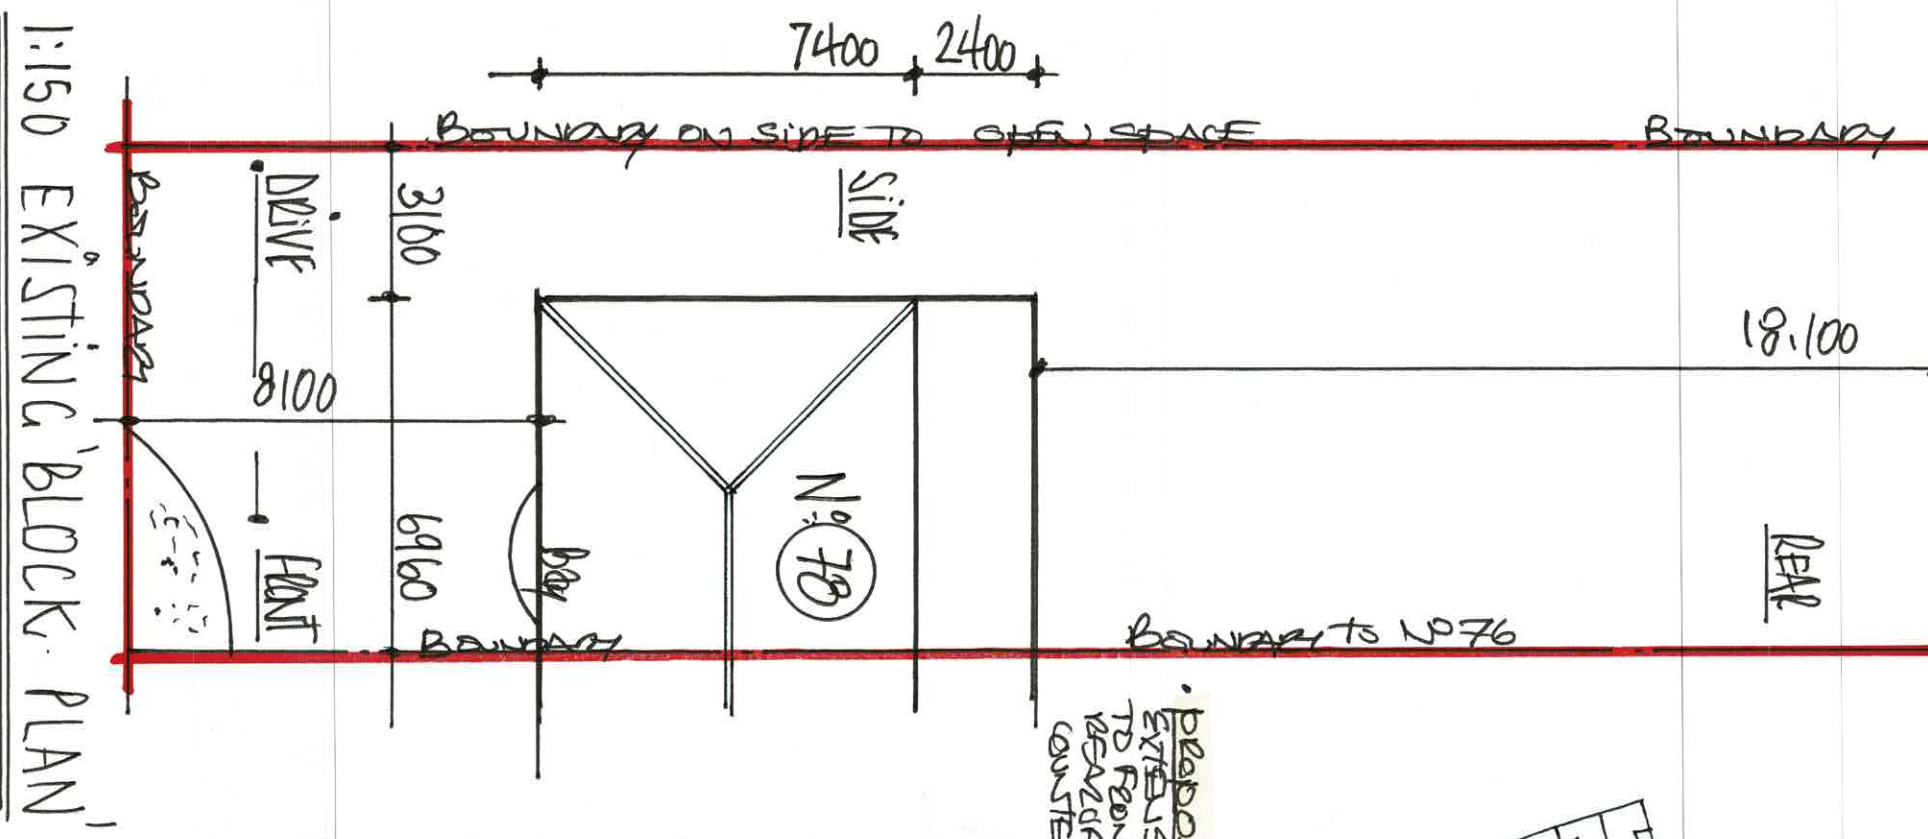


MAY' 2023

• ADDRESS:-
Nº 78 Countess Lane,
Radcliffe,
Manchester, M20 3NH.

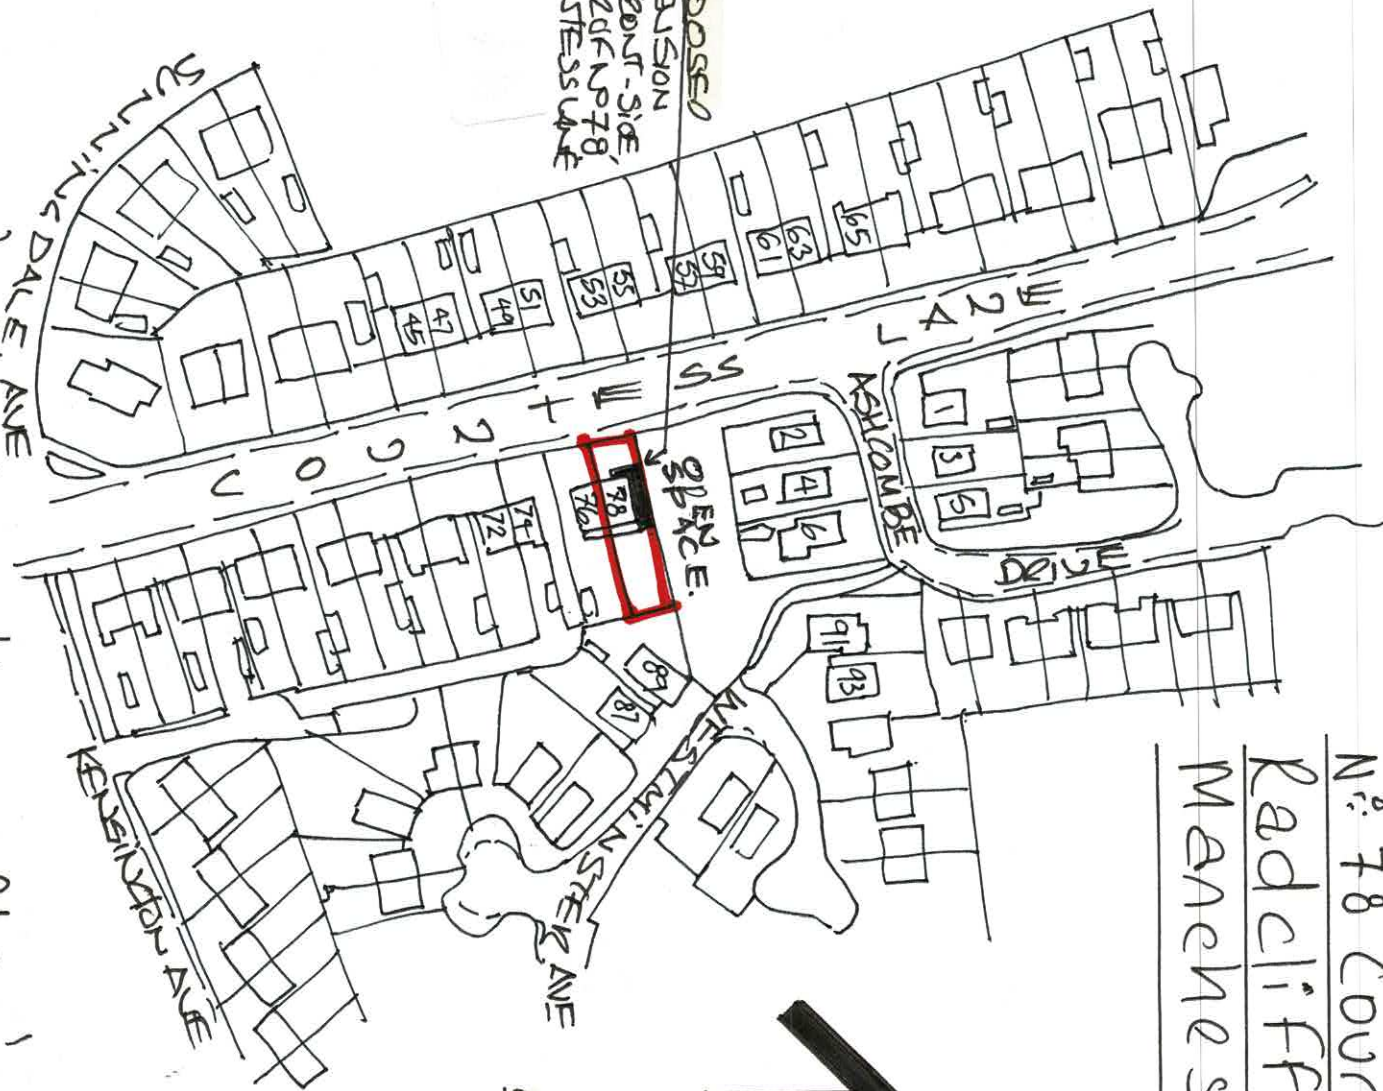

• GENERAL NOTES: THESE PLANS, DETAILS AND DRAWINGS HAVE BEEN PRODUCED, OBTAINED AND DRAFTED FOR THE SOLE PURPOSES OF APPLYING TO BURY COUNCILS PLANNING AND BUILDING CONTROL IN ORDER TO OBTAIN THE RELEVANT AND NECESSARY HOUSE-HOLDER PLANNING PERMISSION AND BUILDING REGULATIONS FULL PLANS / PARTS CREATING APPROVALS AND CONSENTS ONLY!

• PROPOSED SINGLE STOREY GROUND FLOOR EXTENSION BUILT ATTACHED TO FRONT/SIDE + REAR OF SEMI-DETACHED DWELLING FOR FRONT ENTRANCE PORCH, CLOAK ROOM, UTILITY AND EXTENDED KITCHEN AREAS.

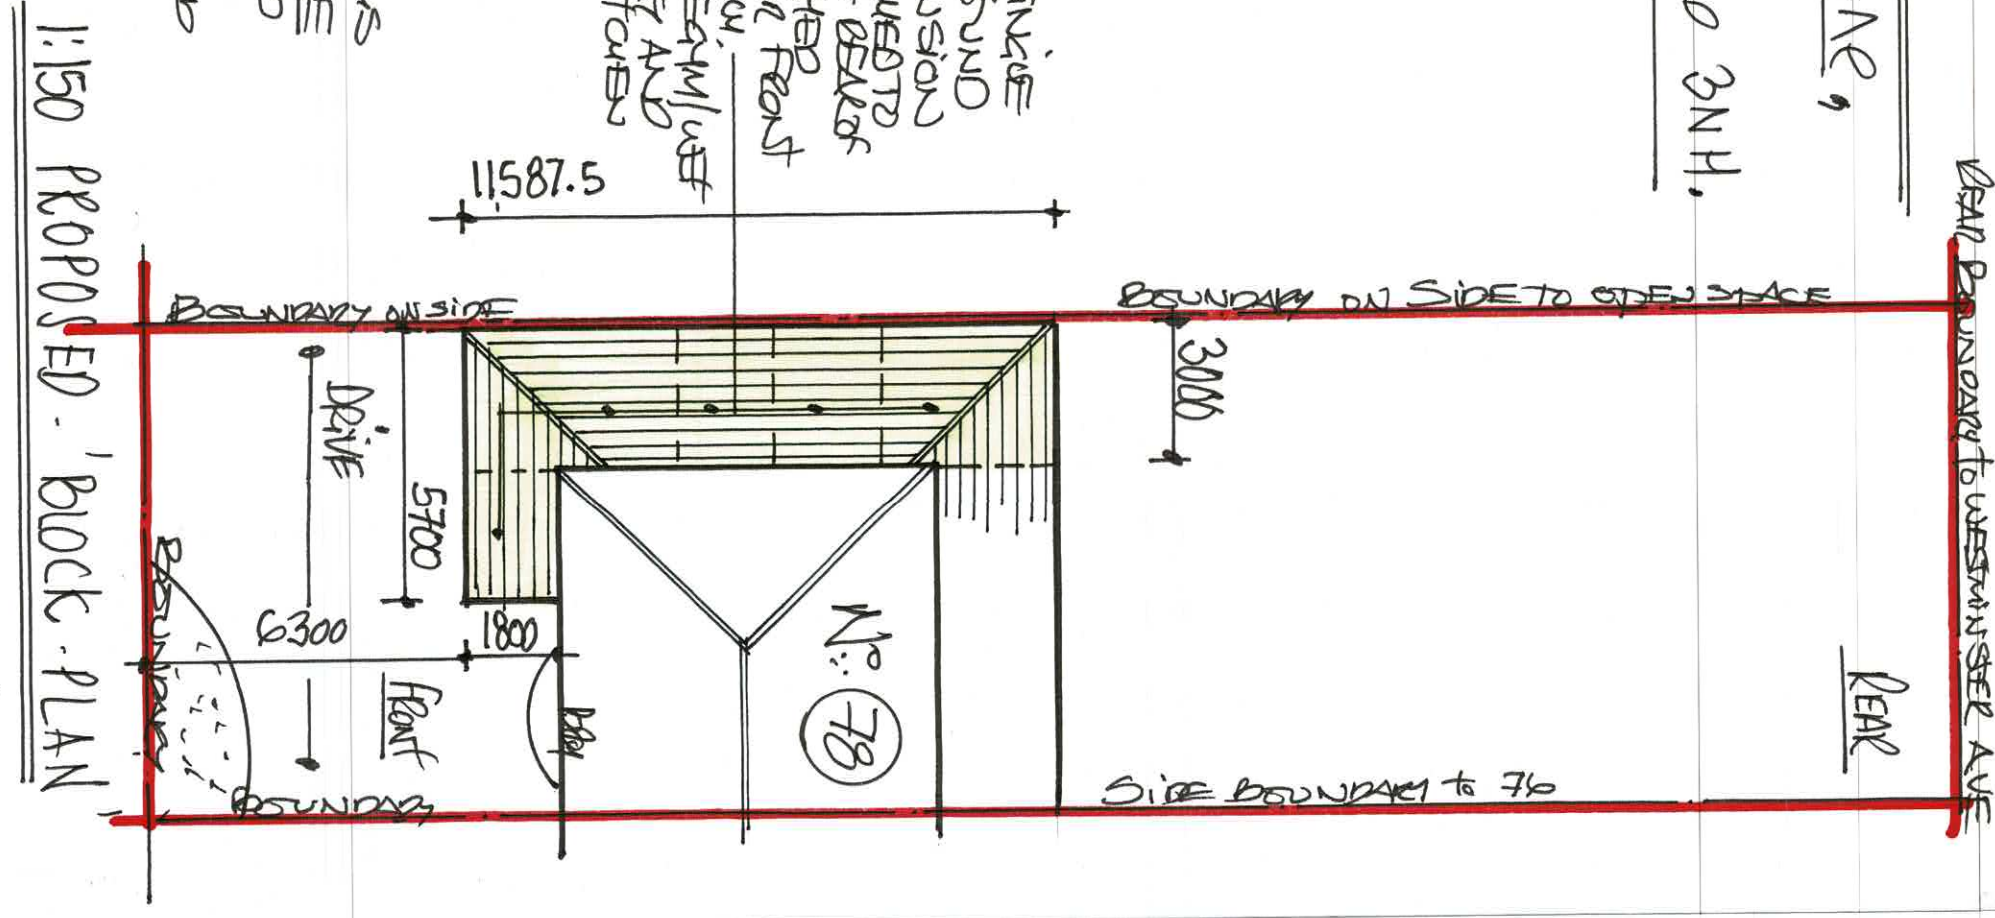

D R G N: 1