


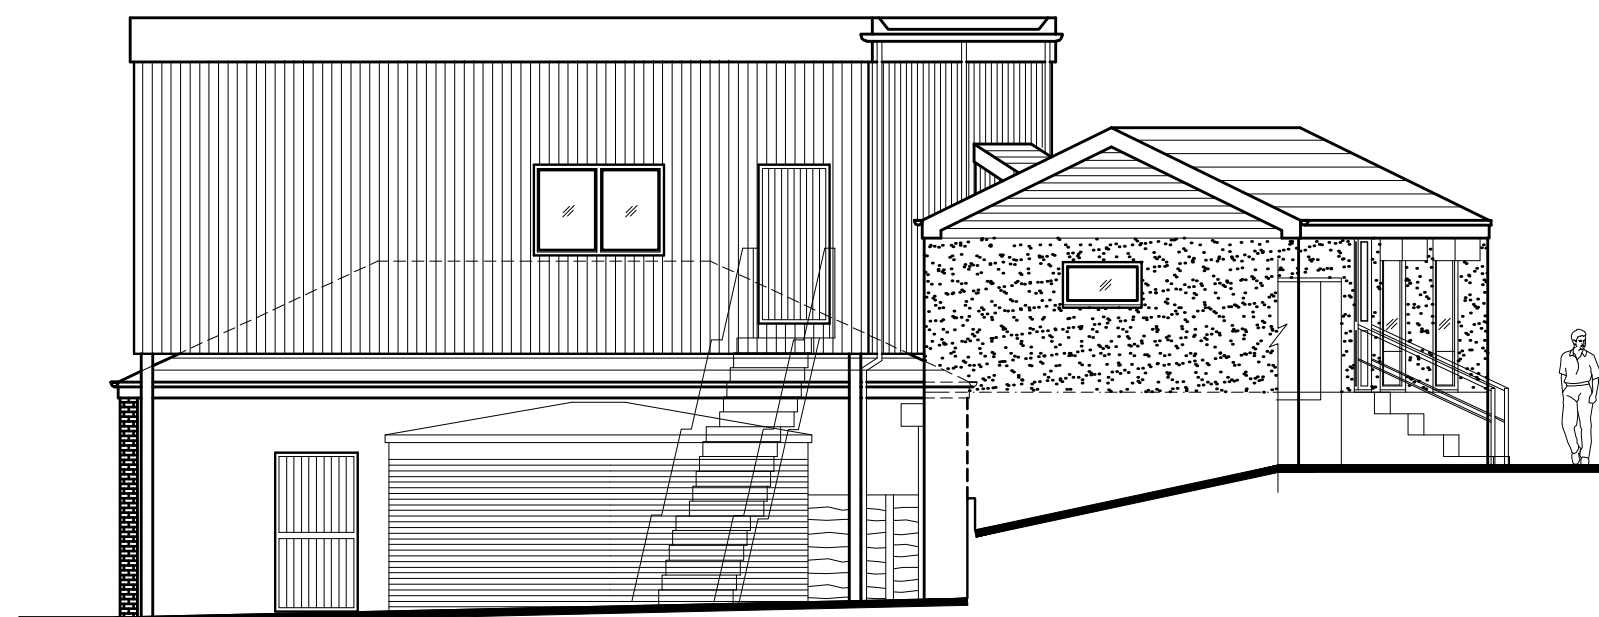

ELEVATION C



ELEVATION D

METRES
0 2 4

SCALE 1:100

PLANNING

REV	DESCRIPTION	DATE
BURY GOLF CLUB UNSWORTH HALL BLACKFORD BRIDGE MANCHESTER ROAD BURY BL9 9TJ		

PROPOSED SWING ROOM
BURY GOLF CLUB
UNSWORTH HALL
BLACKFORD BRIDGE
BURY BL9 9TJ

PROPOSED ELEVATIONS C & D

DRAWN S. HINDLEY Feb '22

SCALE 1:100

SHEET 10

A2