
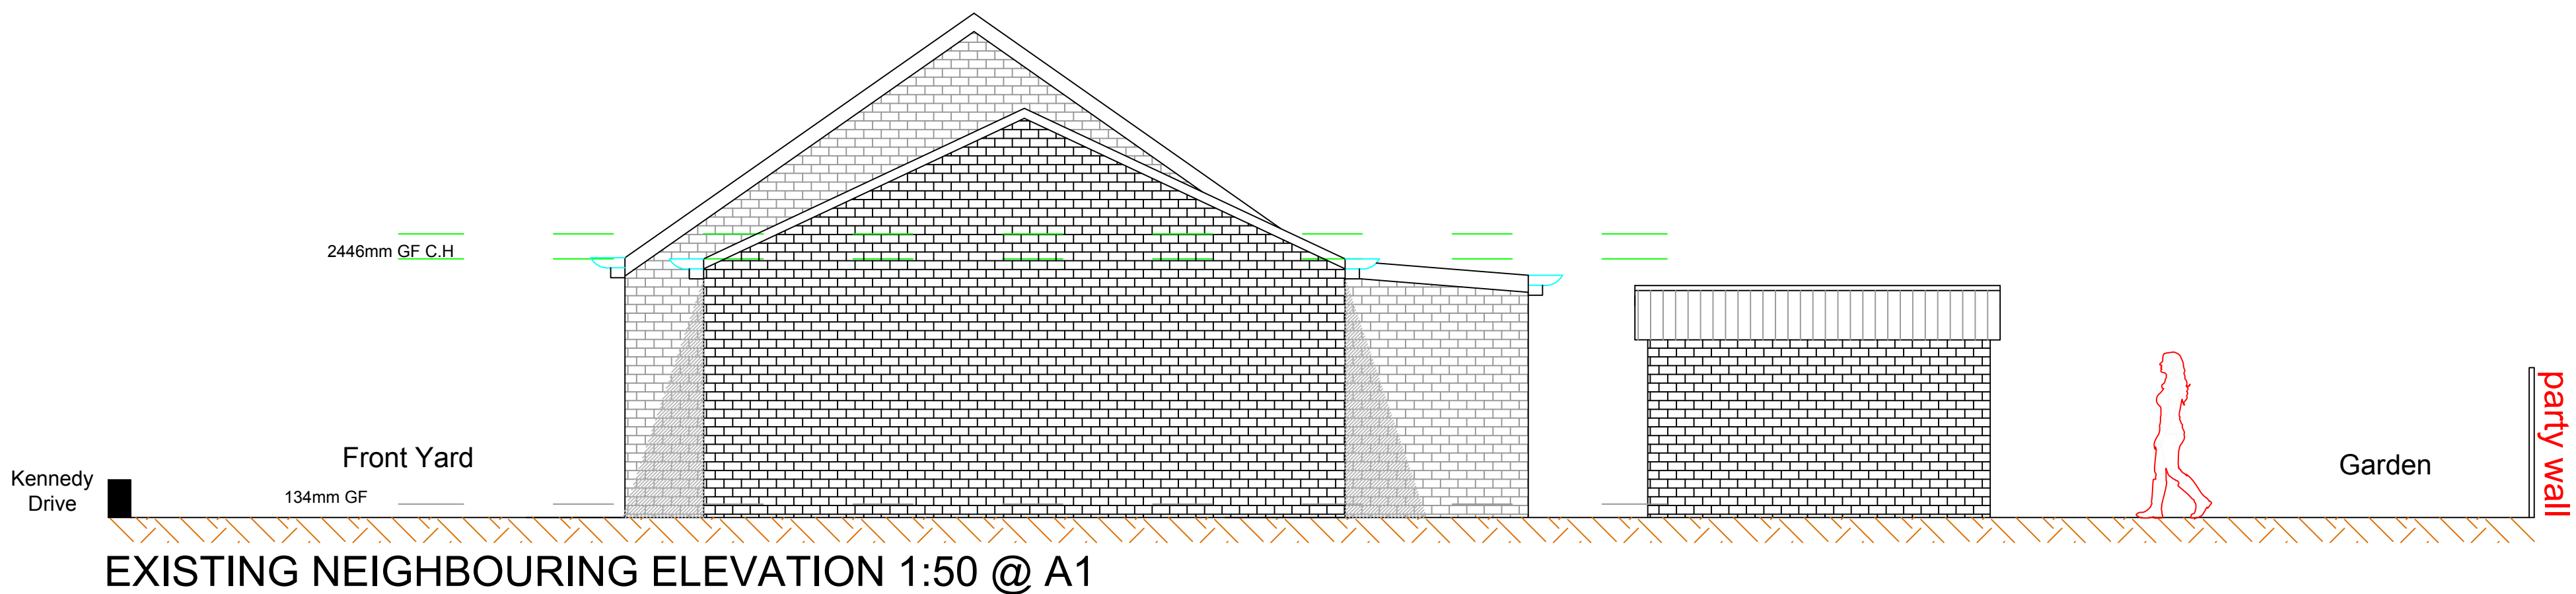
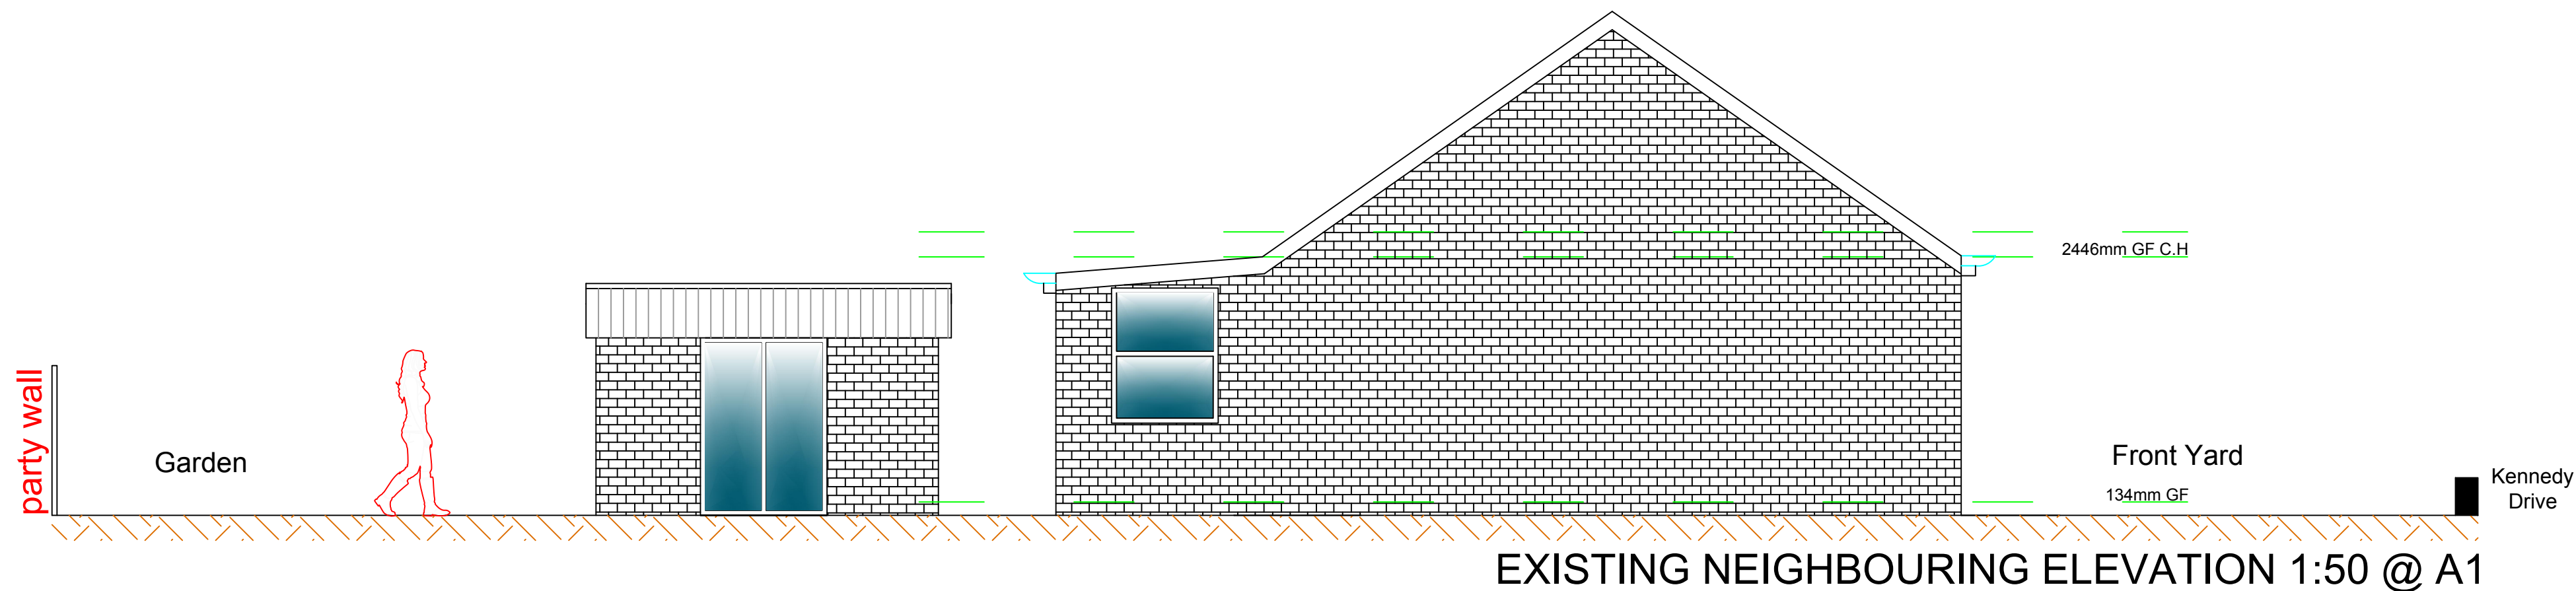
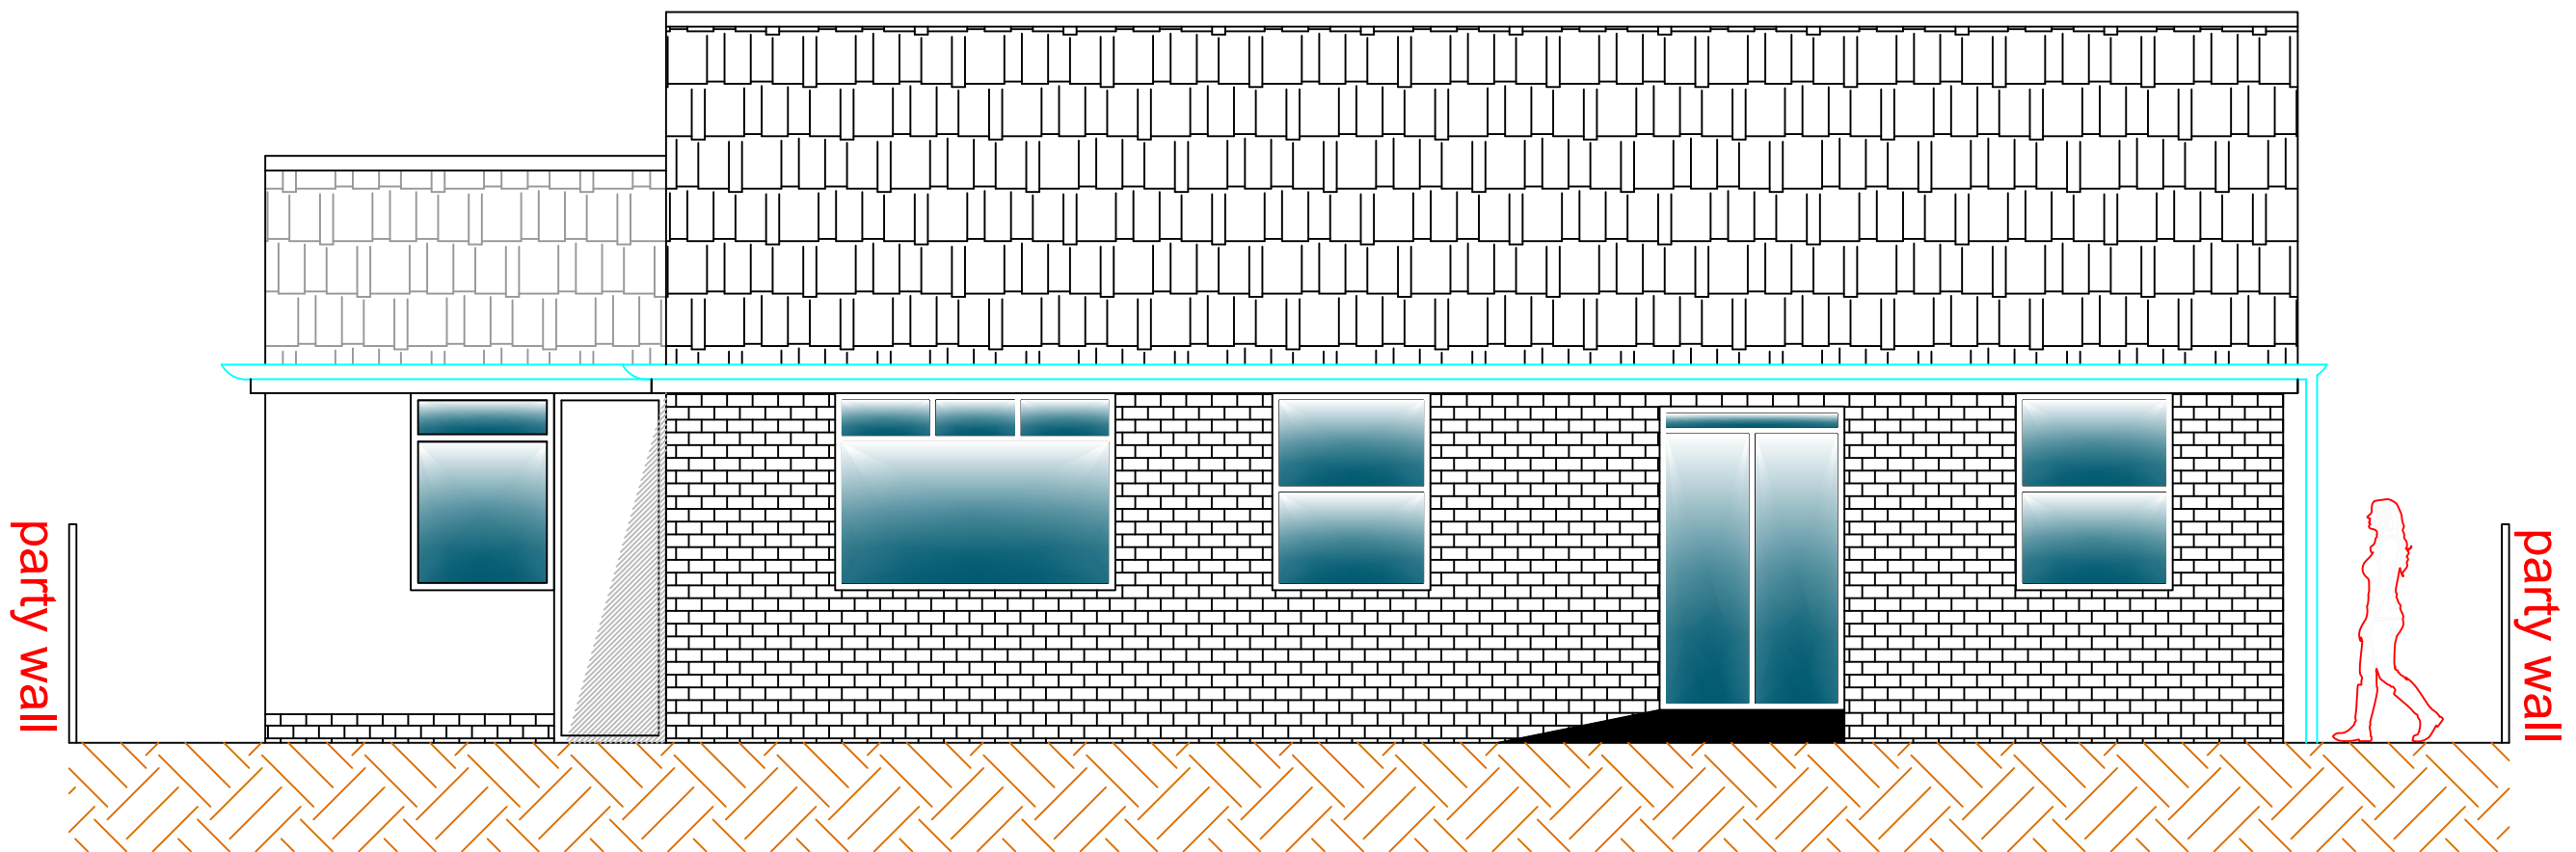


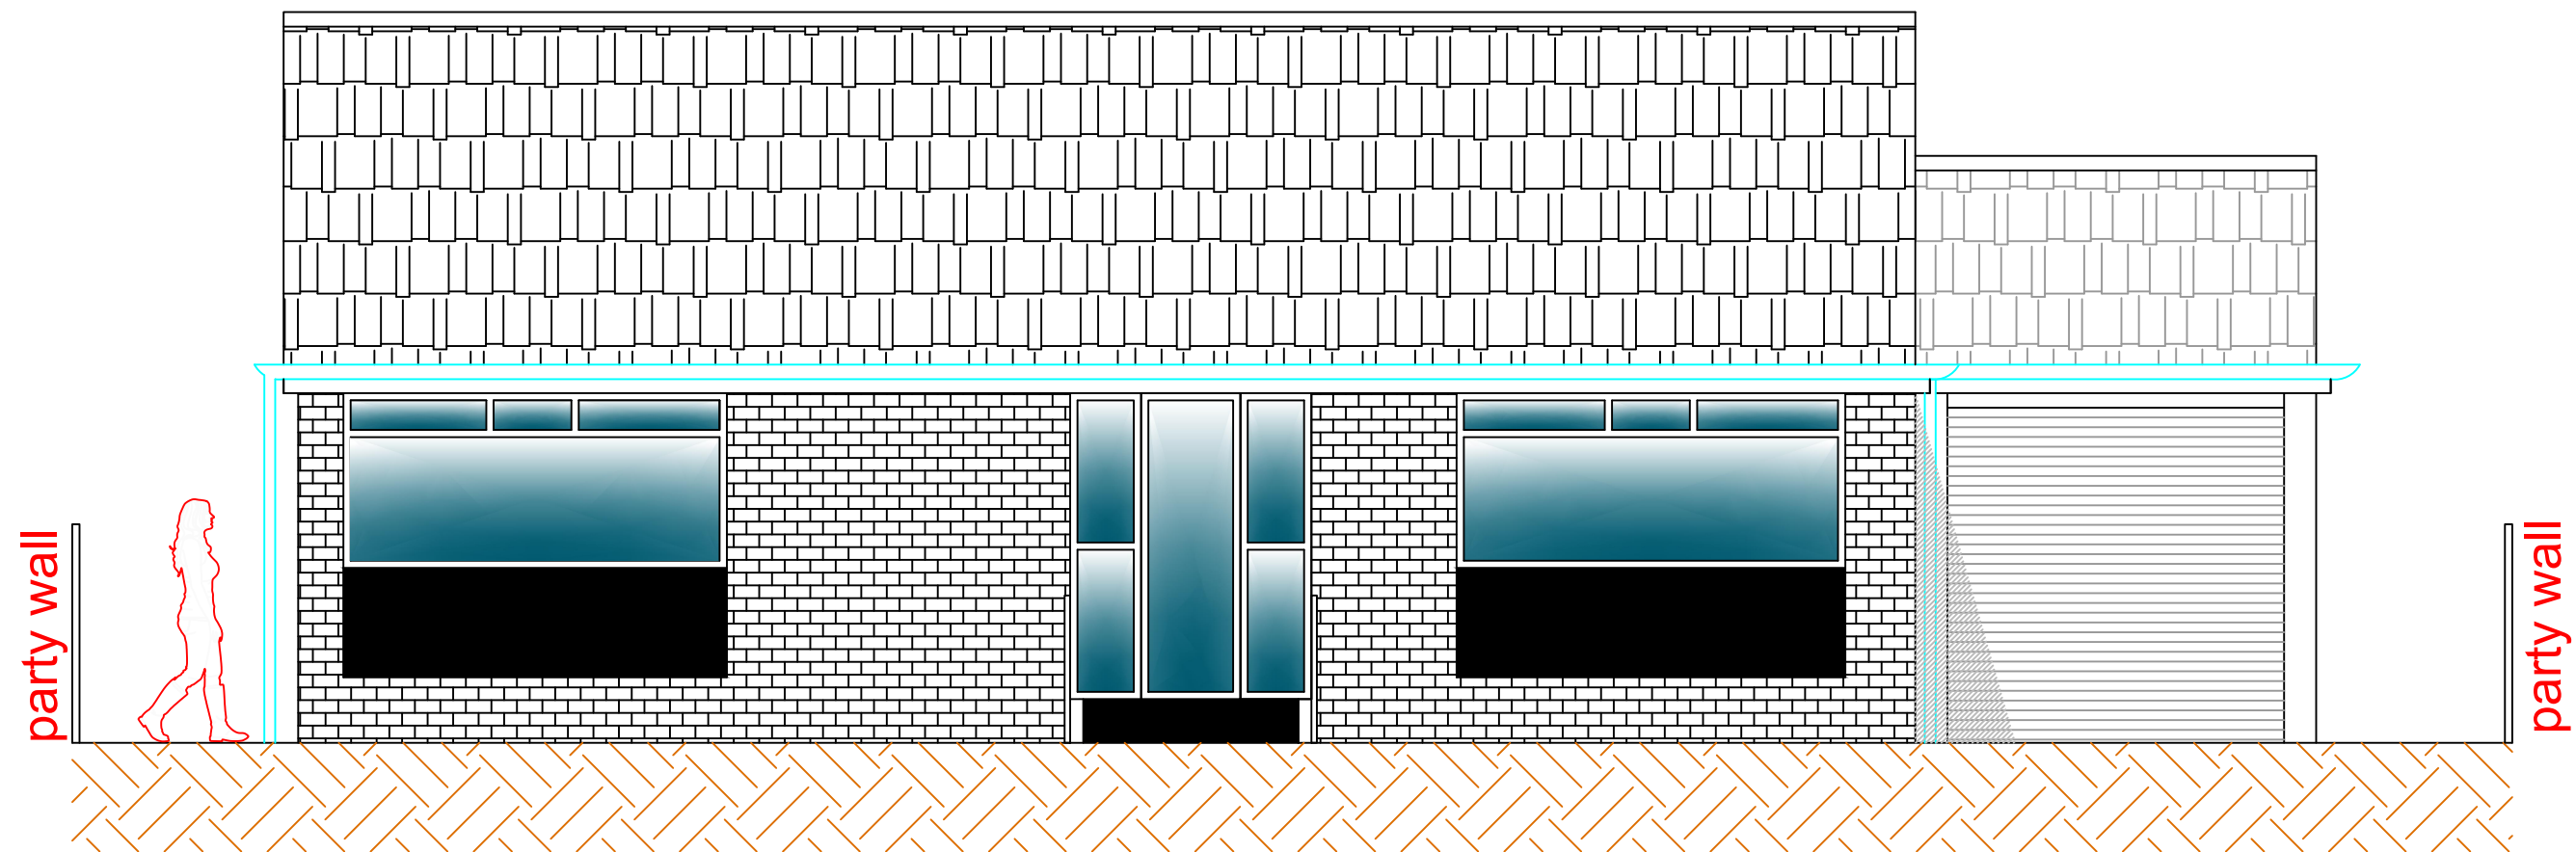

ADDRESS
16 kennedy drive, bury
PROJECT
proposed rear dormer.