
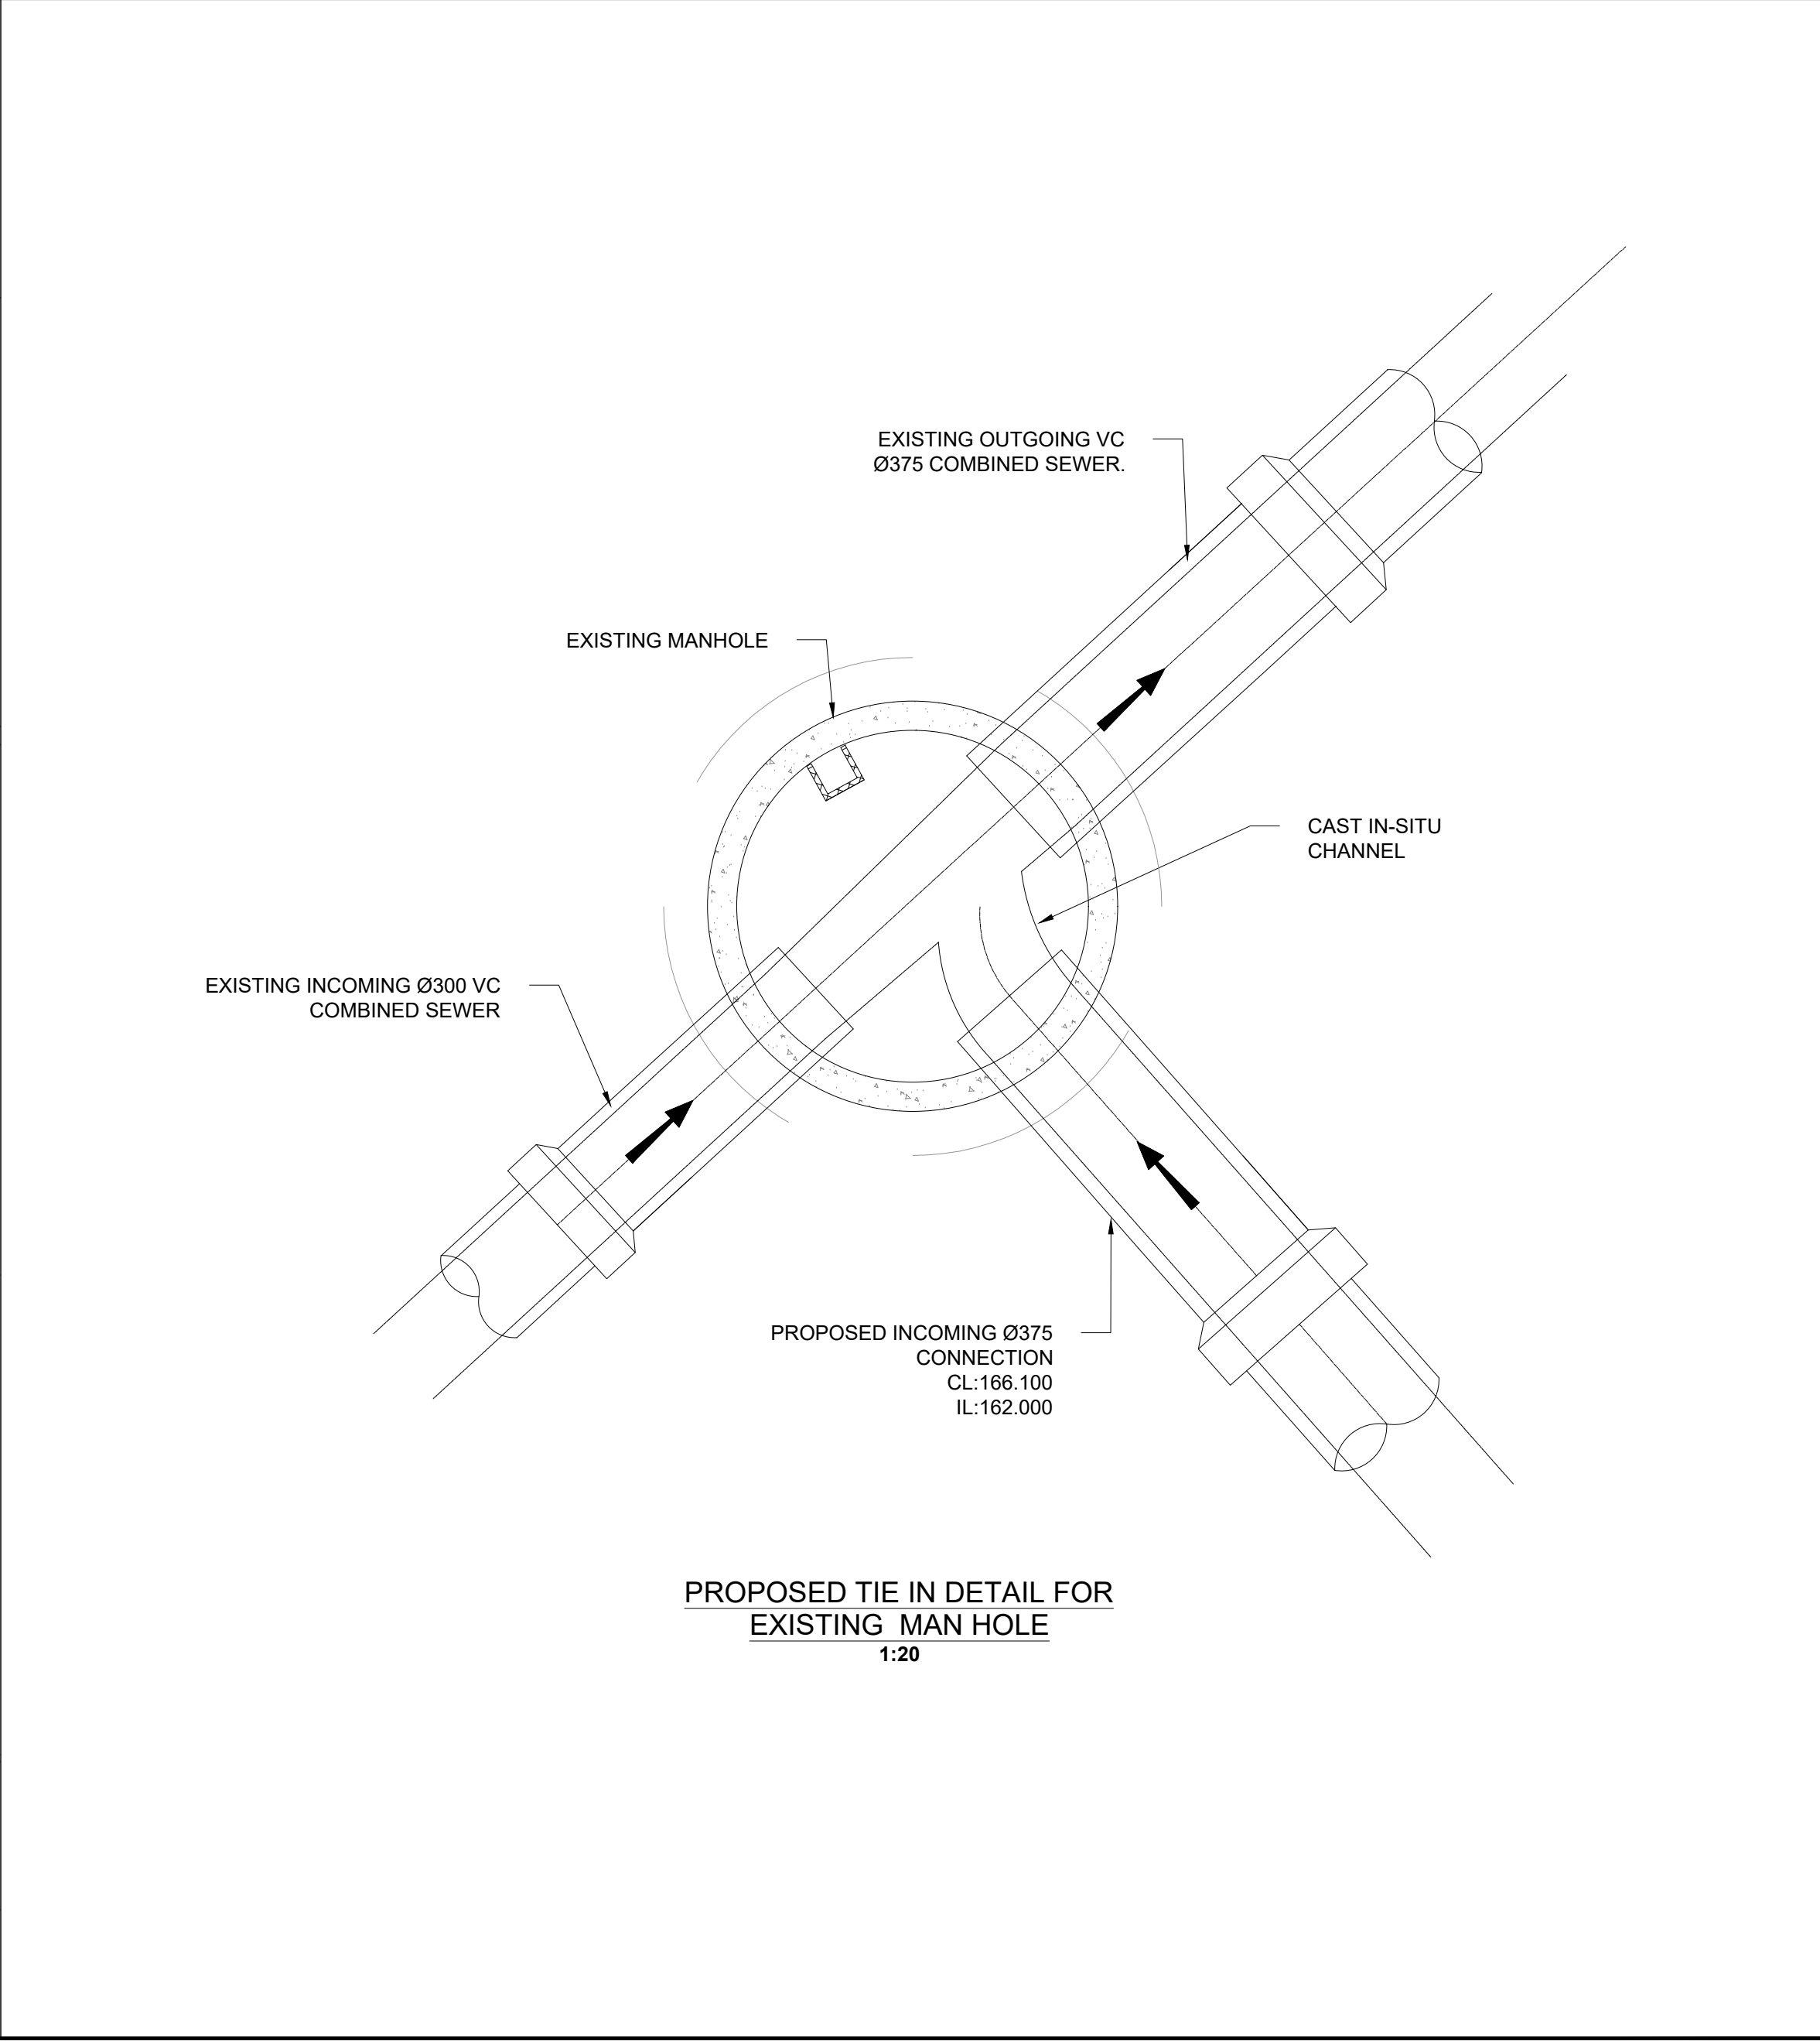
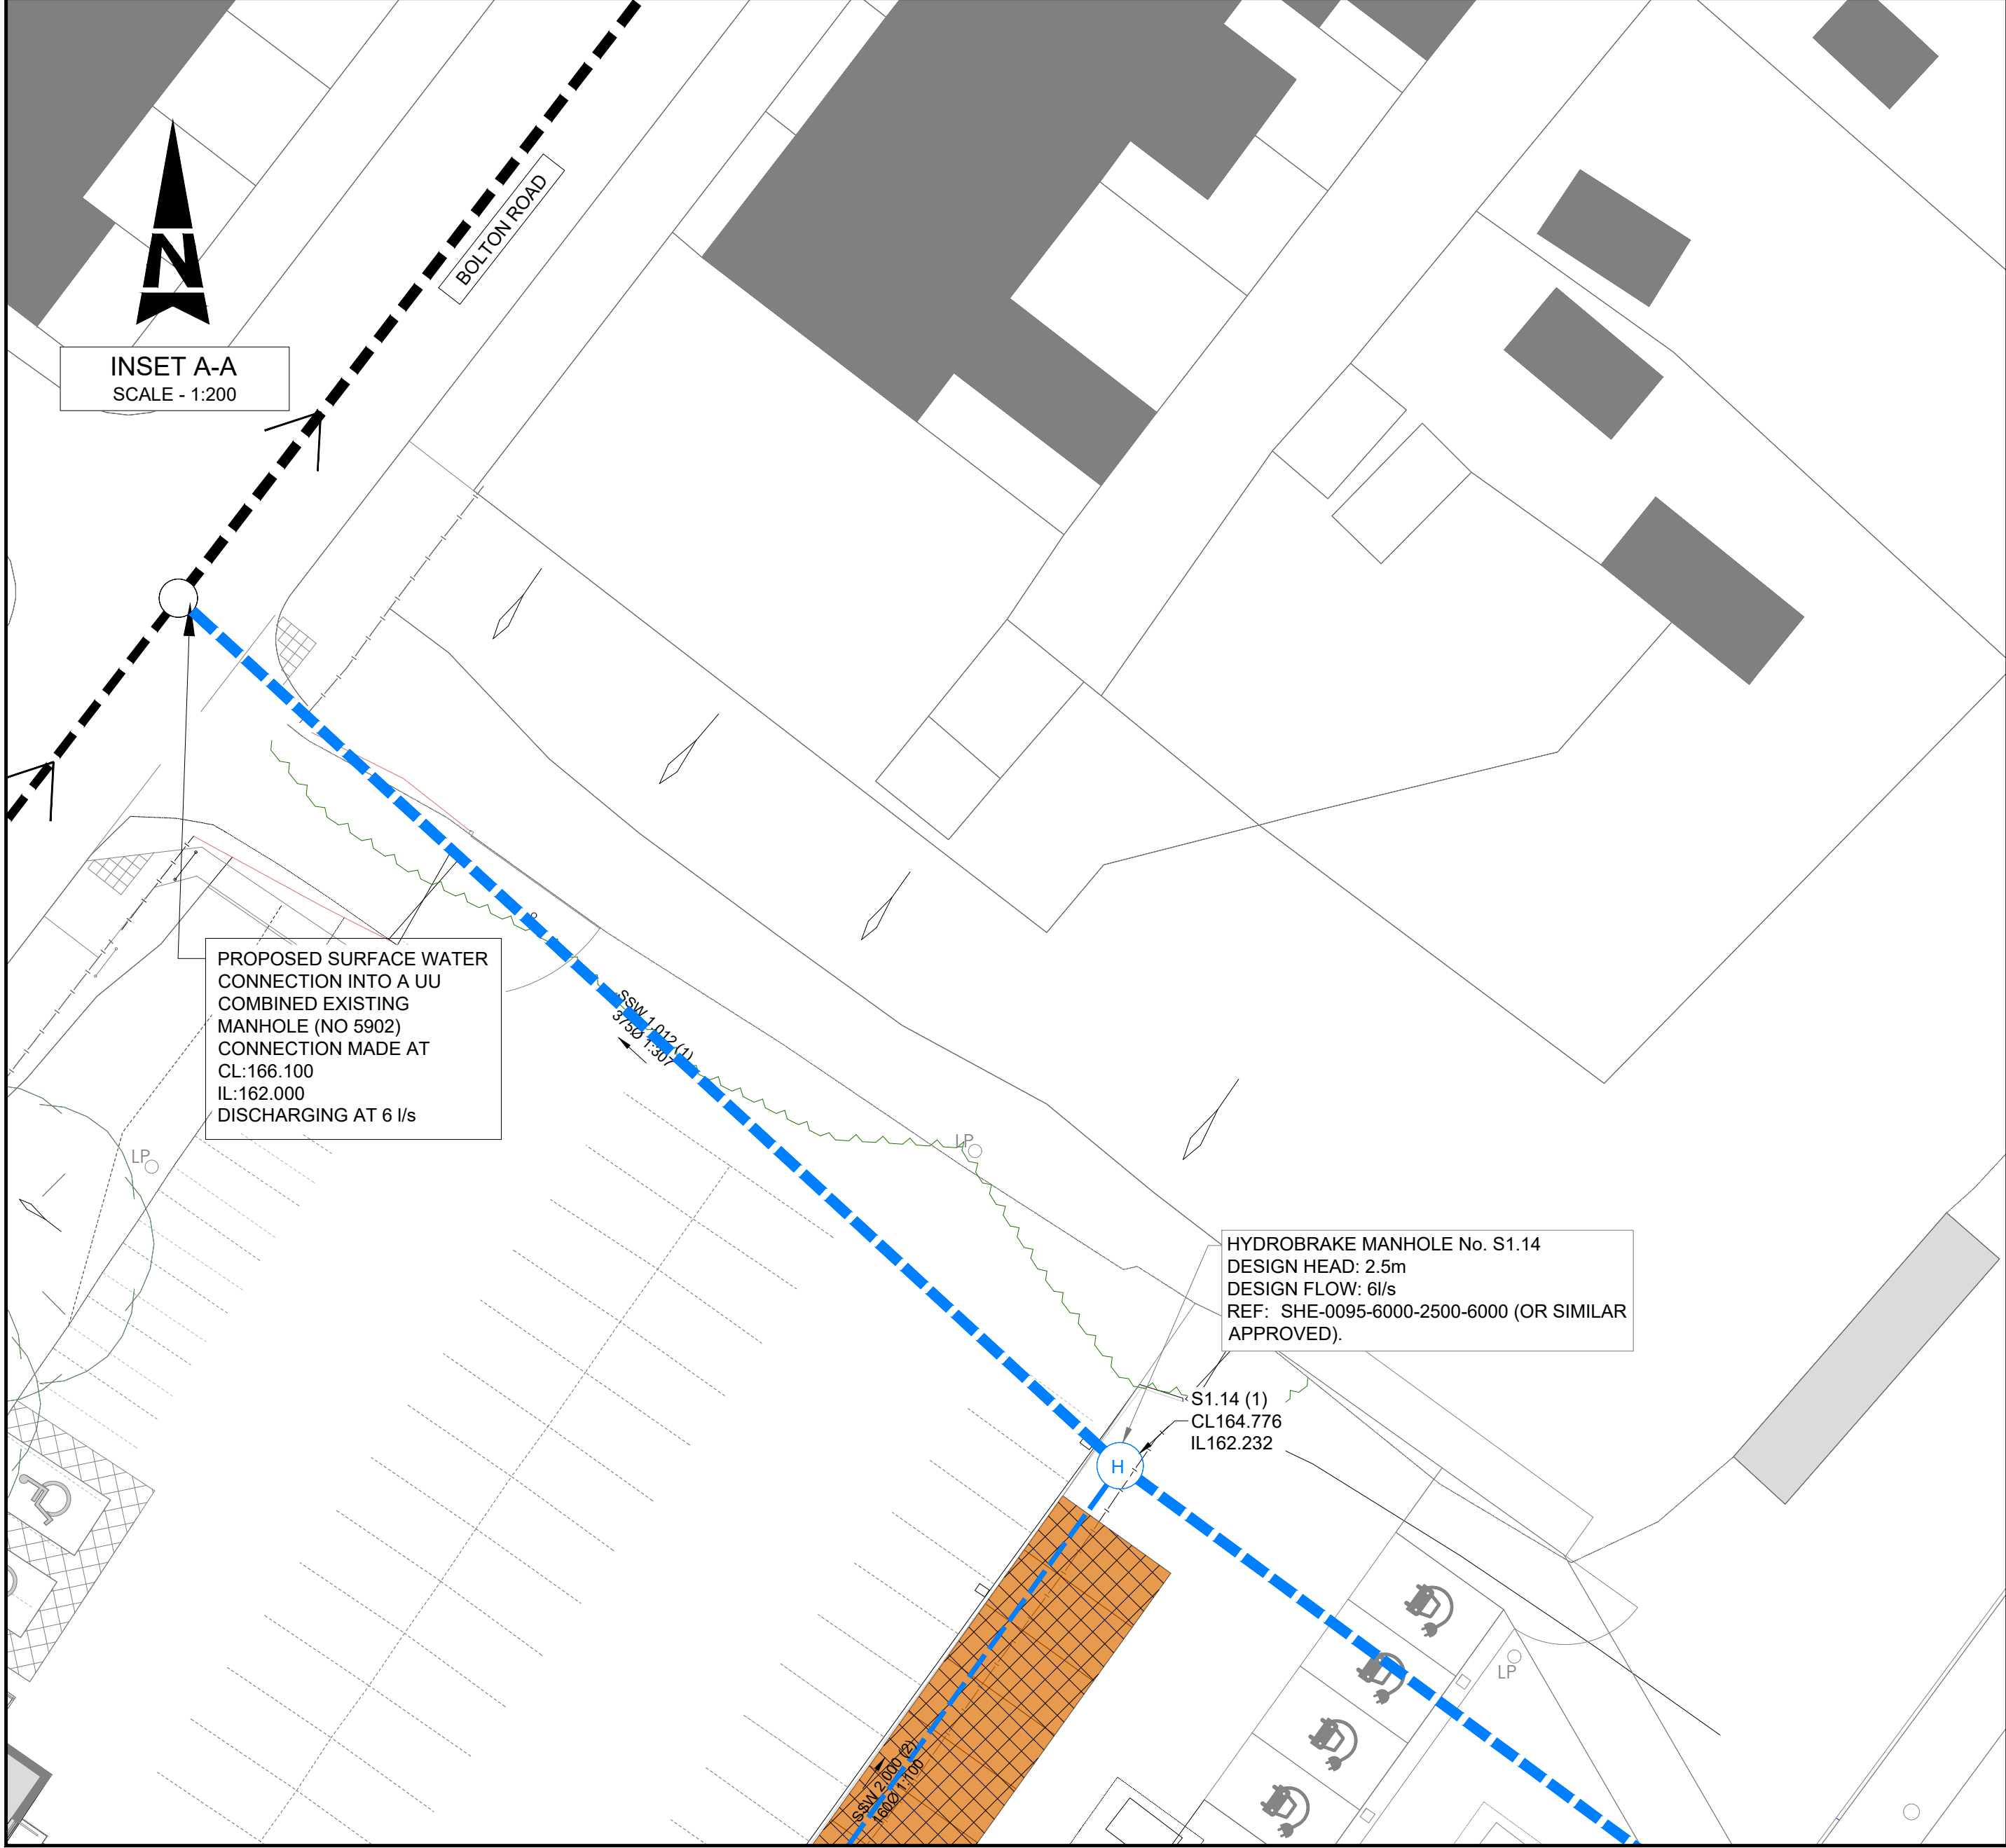
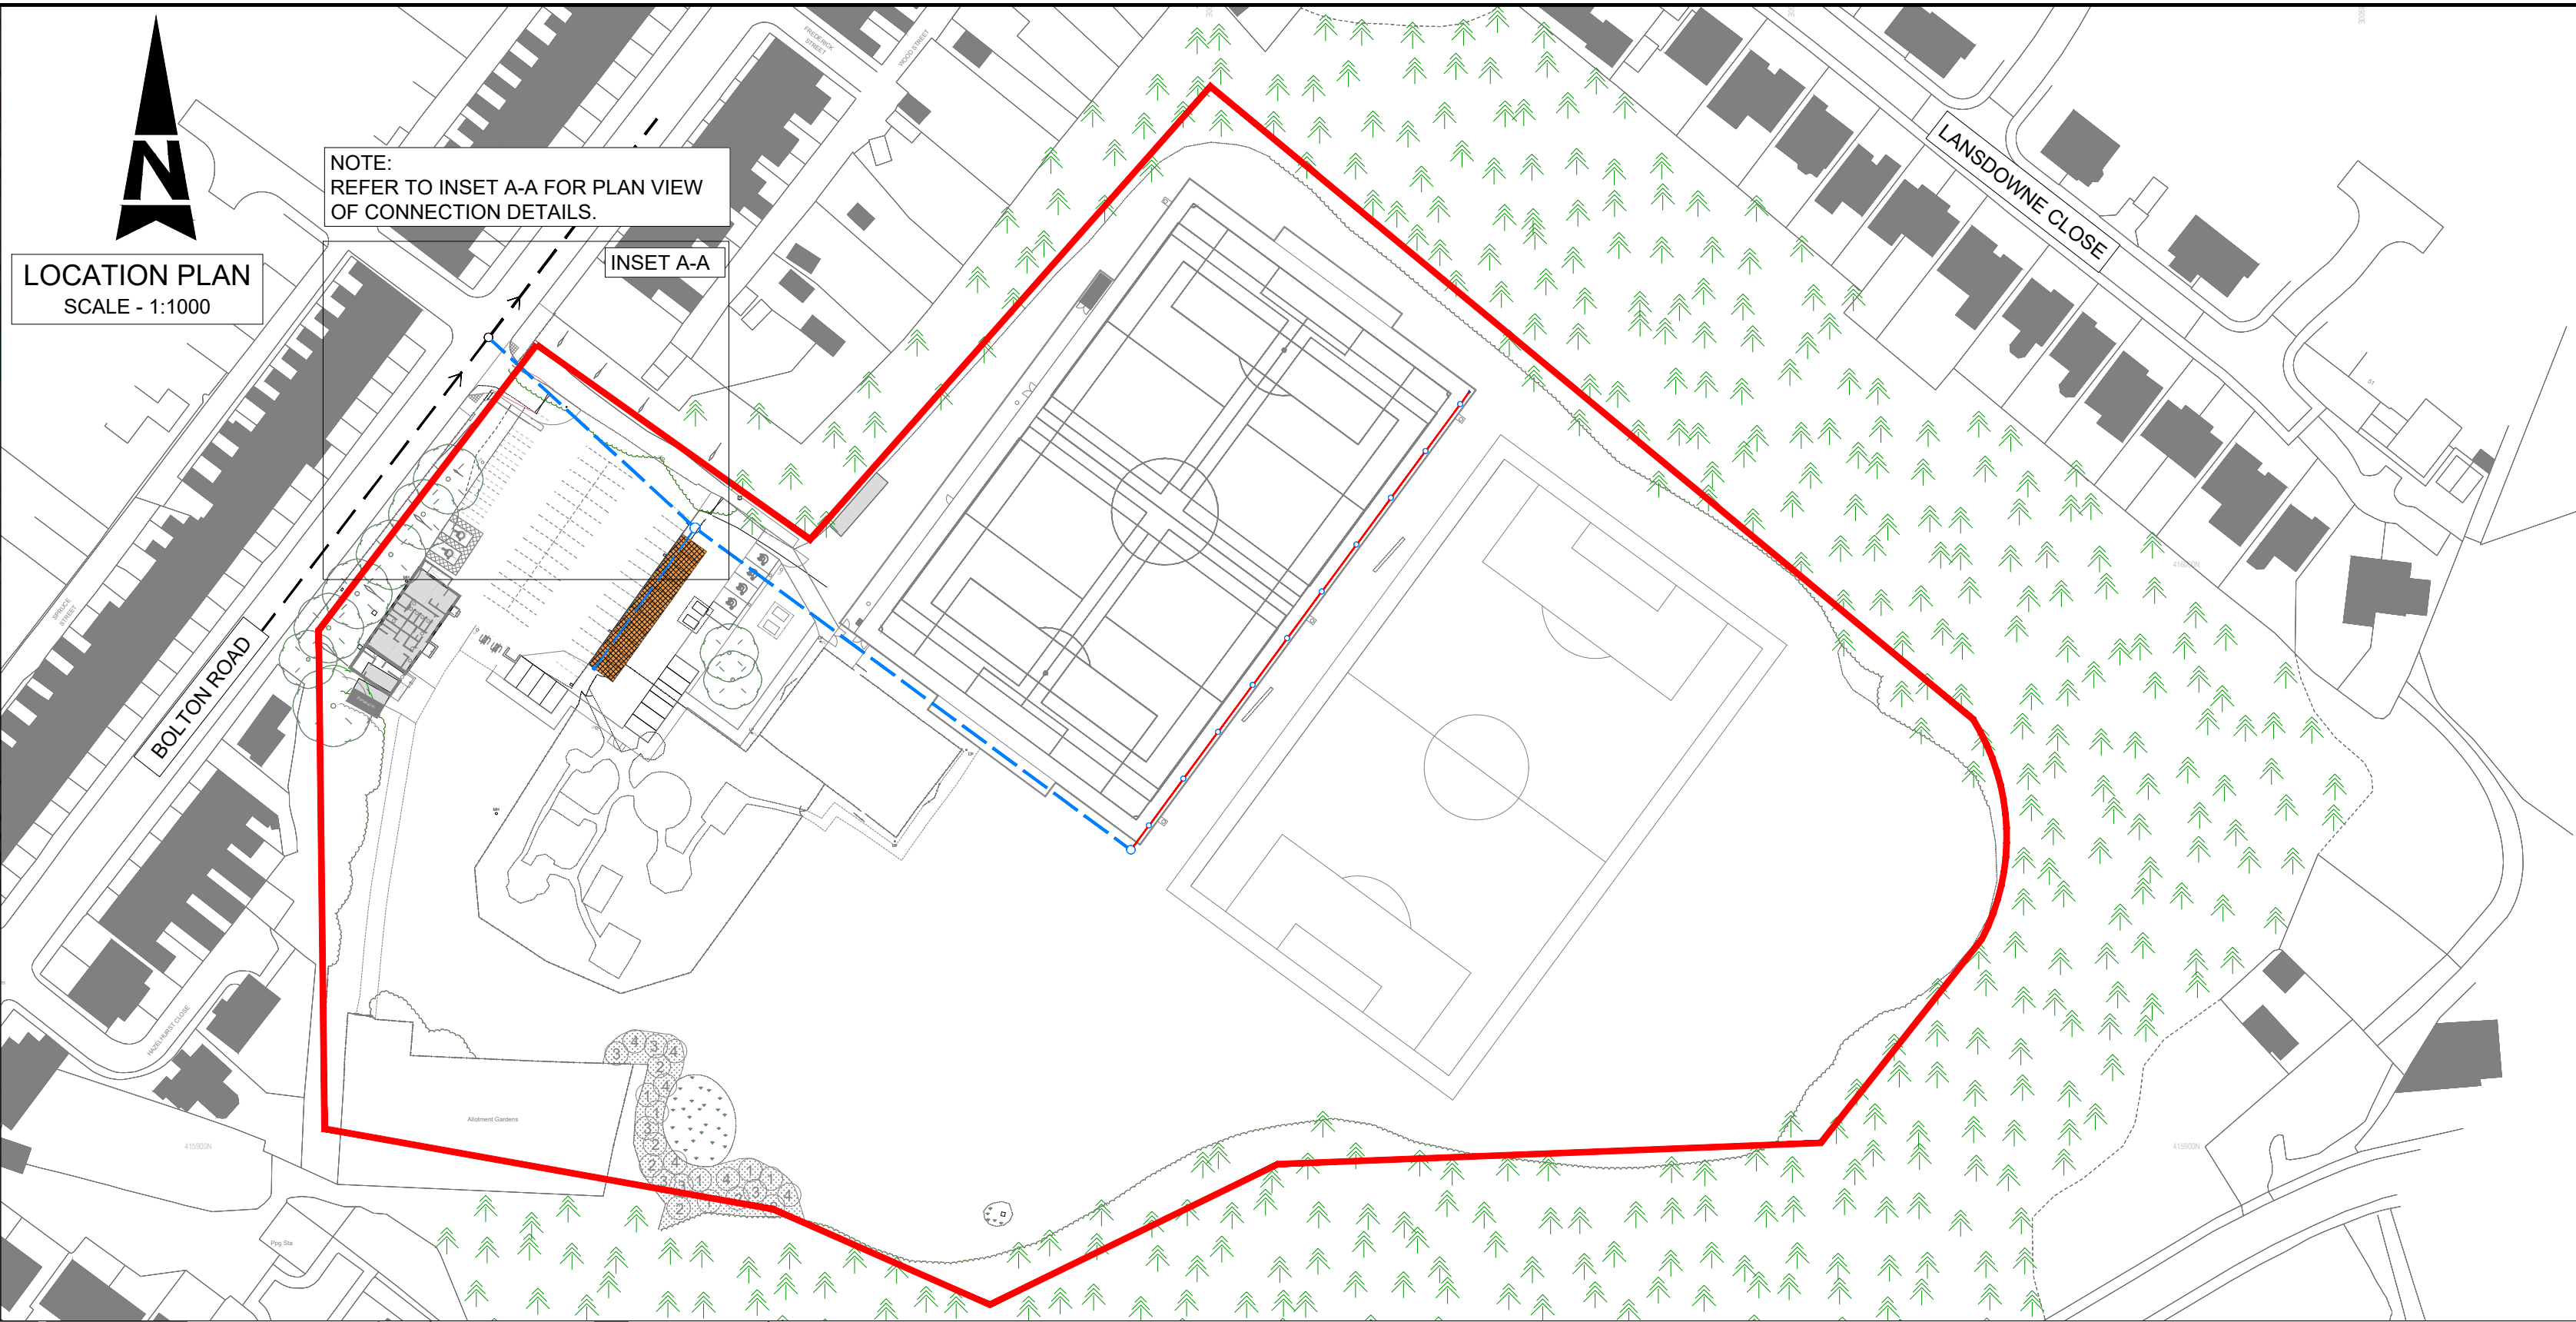


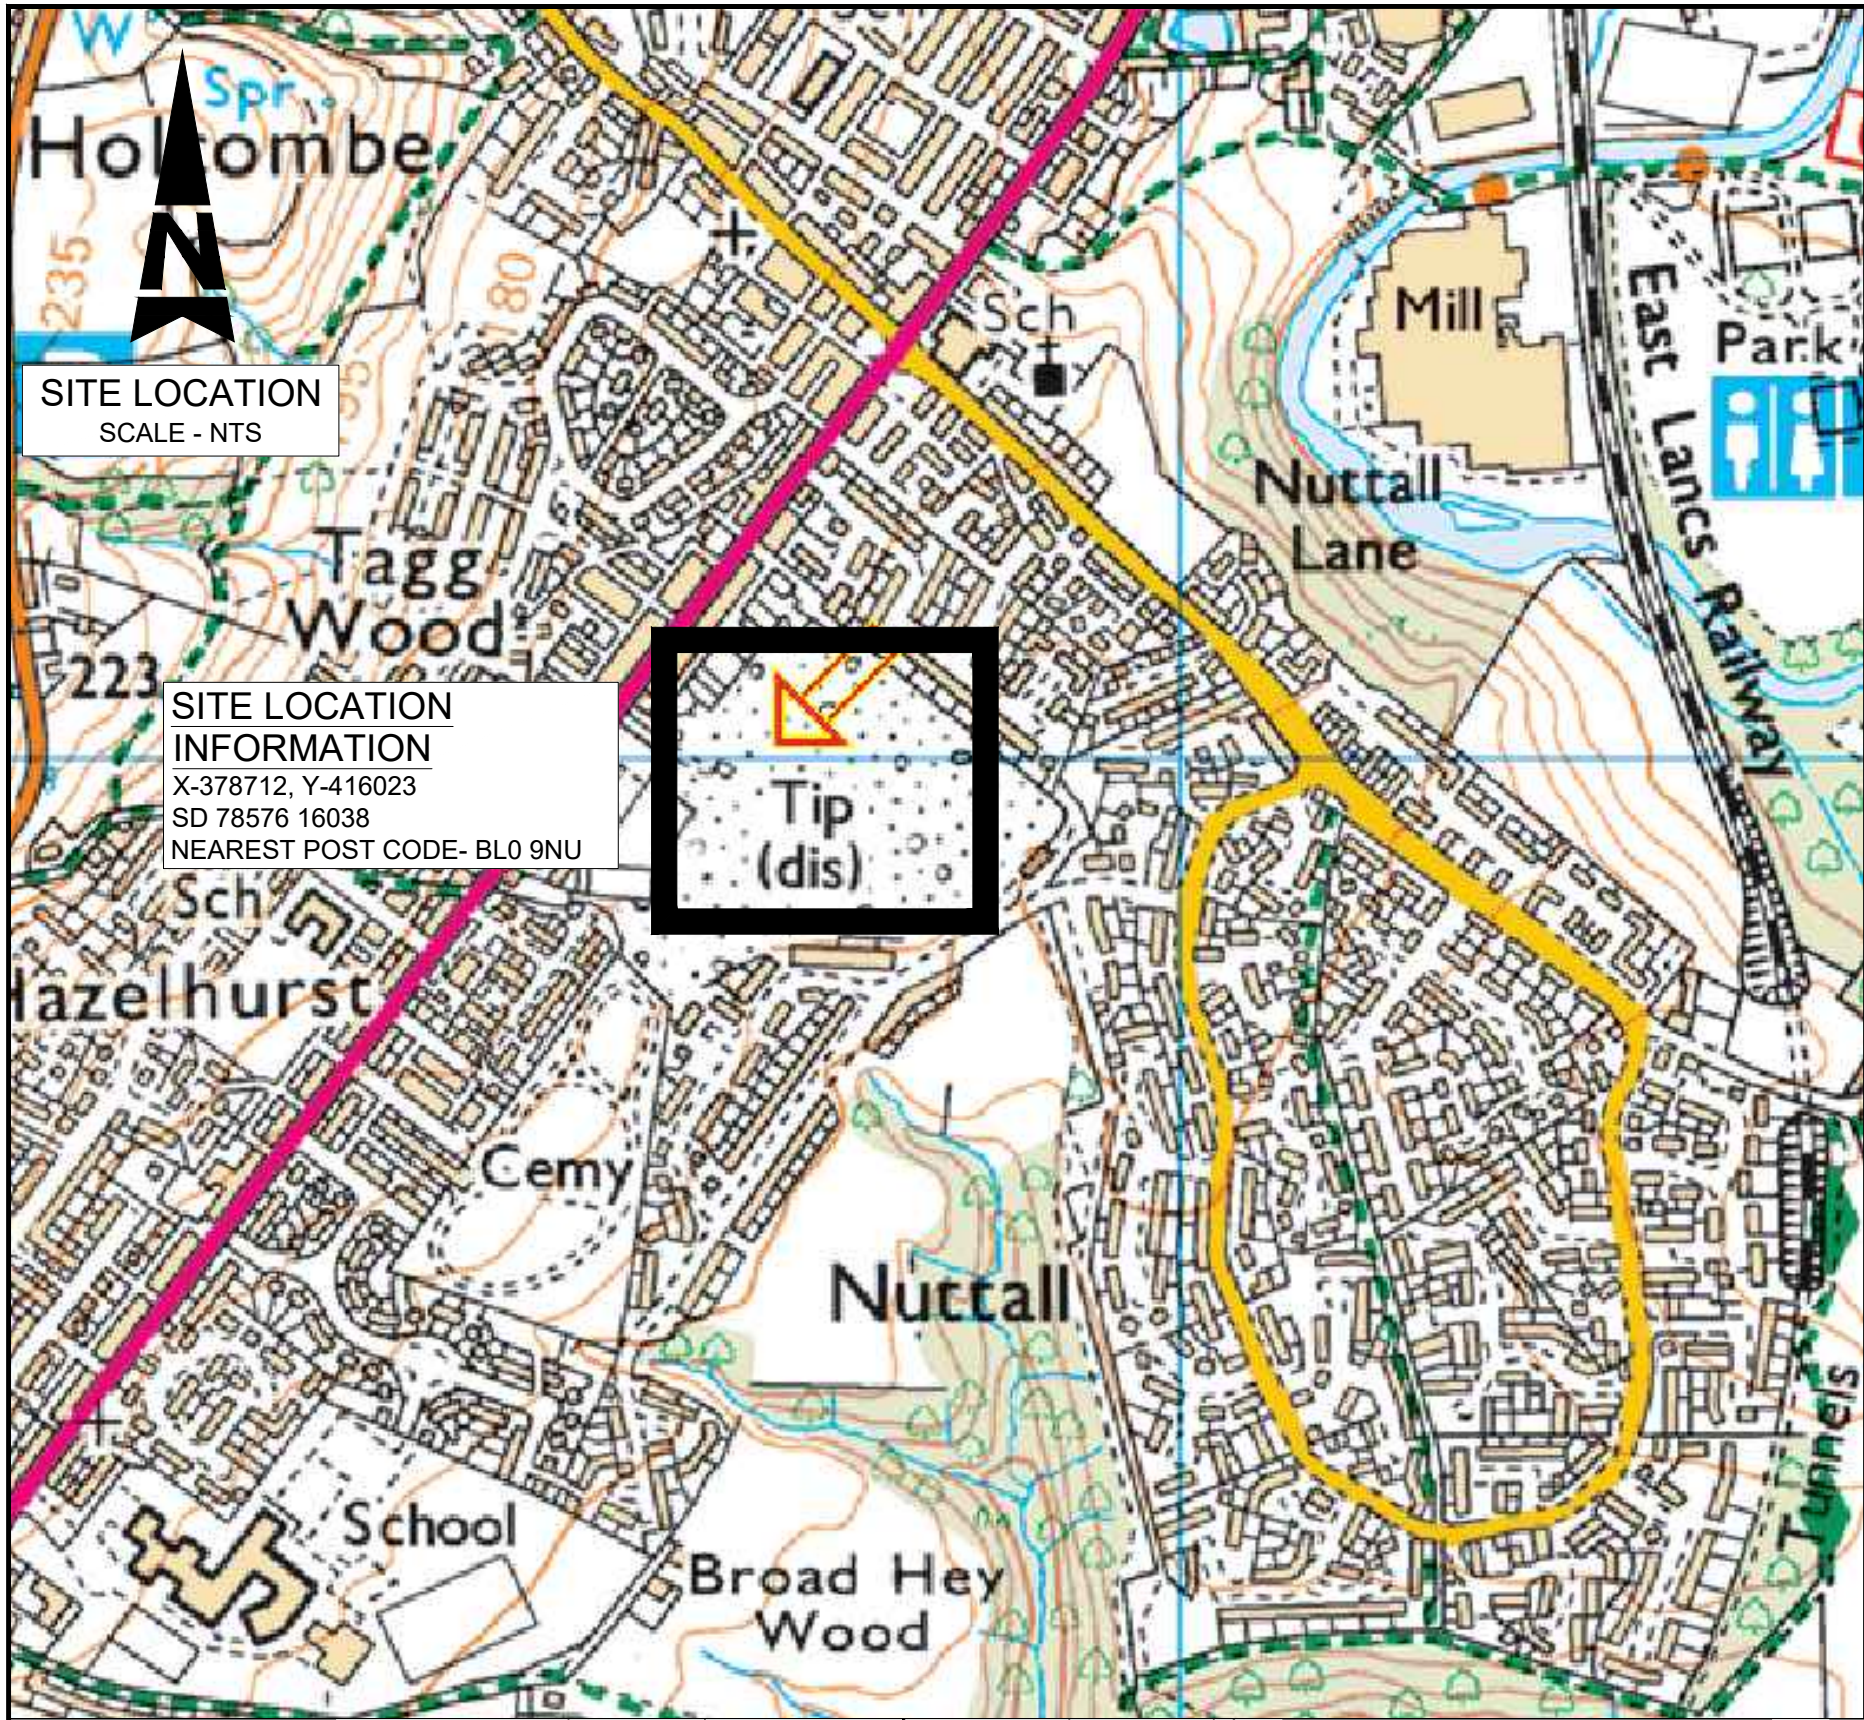

- NOTES:
- ALL DIMENSIONS IN MILLIMETERS UNLESS OTHERWISE STATED.
 - ALL DRAINAGE WORKS SHALL BE CARRIED OUT IN ACCORDANCE WITH THE REQUIREMENTS AND SPECIFICATION OF THE LOCAL AUTHORITY, SEWERS FOR ADOPTION, THE WATER AUTHORITY, BS8301 AND BSEN752. ALL PRIVATE DRAINAGE WORKS SHALL BE CARRIED OUT IN ACCORDANCE WITH BUILDING REGULATIONS PART H.
 - ALL DRAINAGE TO COMPLY WITH MOST UP TO DATE VERSION OF THE WORKS SPECIFICATION.
 - THE COVER AND INVERT LEVEL OF THE EXISTING SEWER, AT THE PROPOSED CONNECTION POINT, IS TO BE VERIFIED PRIOR TO COMMENCEMENT OF ANY DRAINAGE WORKS. ANY DISCREPANCY IN THE PROPOSED CONNECTION LEVEL MUST BE NOTIFIED TO THE ENGINEER.

EXISTING DRAINAGE:

EXISTING VC COMBINED SEWER & MANHOLE

PROPOSED DRAINAGE:

PROPOSED SW SEWER & MANHOLE (H INDICATES HYDROBRAKE MANHOLE)

PERMEABLE PAVING AND SW STORAGE

KEY

RED LINE BOUNDARY

SAFETY, HEALTH AND ENVIRONMENTAL INFORMATION

IN ADDITION TO THE HAZARDS/RISKS NORMALLY ASSOCIATED WITH THE TYPES OF WORK DETAILED ON THIS DRAWING, NOTE THE FOLLOWING SIGNIFICANT RESIDUAL RISKS

S3	FOR REVIEW AND COMMENT	10.04.24	WF
Stat	Purpose of Issue	Date	Auth

P01	FIRST ISSUE	JS	10.04.24	BJR	WF
Rev	Description	By	Date	Chk'd	Auth

LYNAS ENGINEERS

Lynas Engineers
Suite 3, Cargo Fleet Offices
Middlesbrough Road
Middlesbrough
TS6 6XH
Tel: +44 (0)1642 720280
www.lynasengineers.com

Copyright © Lynas Engineers Limited (2024)

Client

STEVE WELLS ASSOCIATES
making sport happen

Project

TOP PARK, BURY

Title

S106
PROPOSED SURFACE WATER CONNECTION

Sheet Size	Original Scale	Designed/Drawn	Checked	Authorised
A1	AS SHOWN	JS	BJR	WF
Status	Drawing Number	Date	Date	Date
S3	23061-LE-05-ZZ-DR-D-1000	10.04.24	10.04.24	10.04.24
				Rev
				P01