



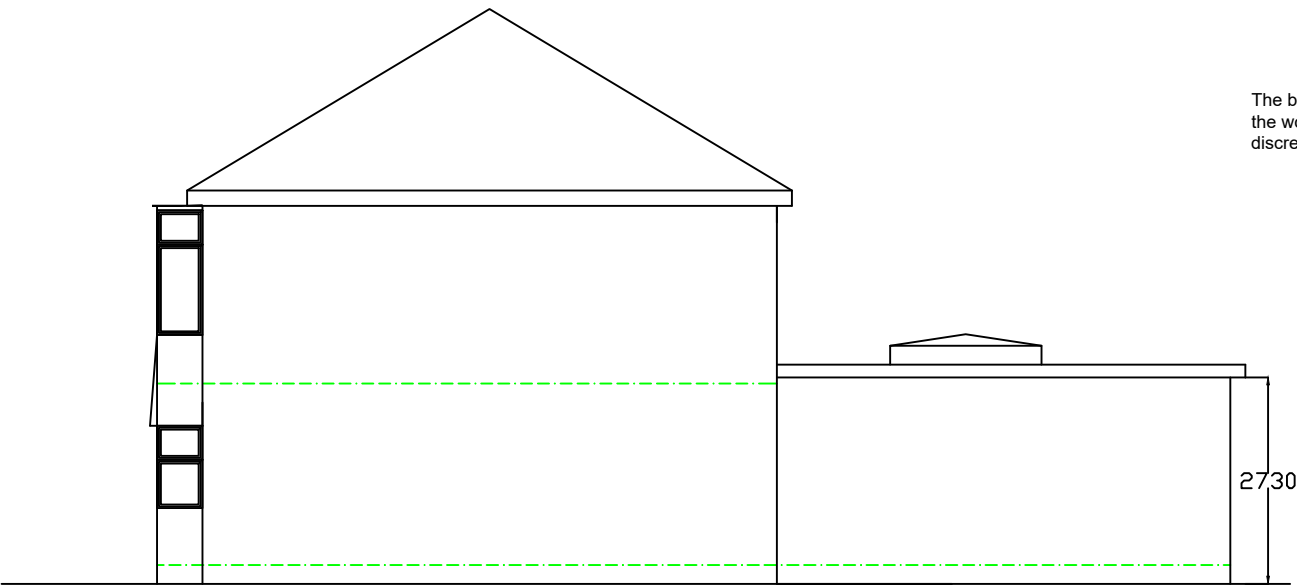

The builder must check the site and the approved drawings before commencing the works and must take any working measurements as necessary. Any discrepancy in the drawing must be reported to the client .

Side Elevation From No 50

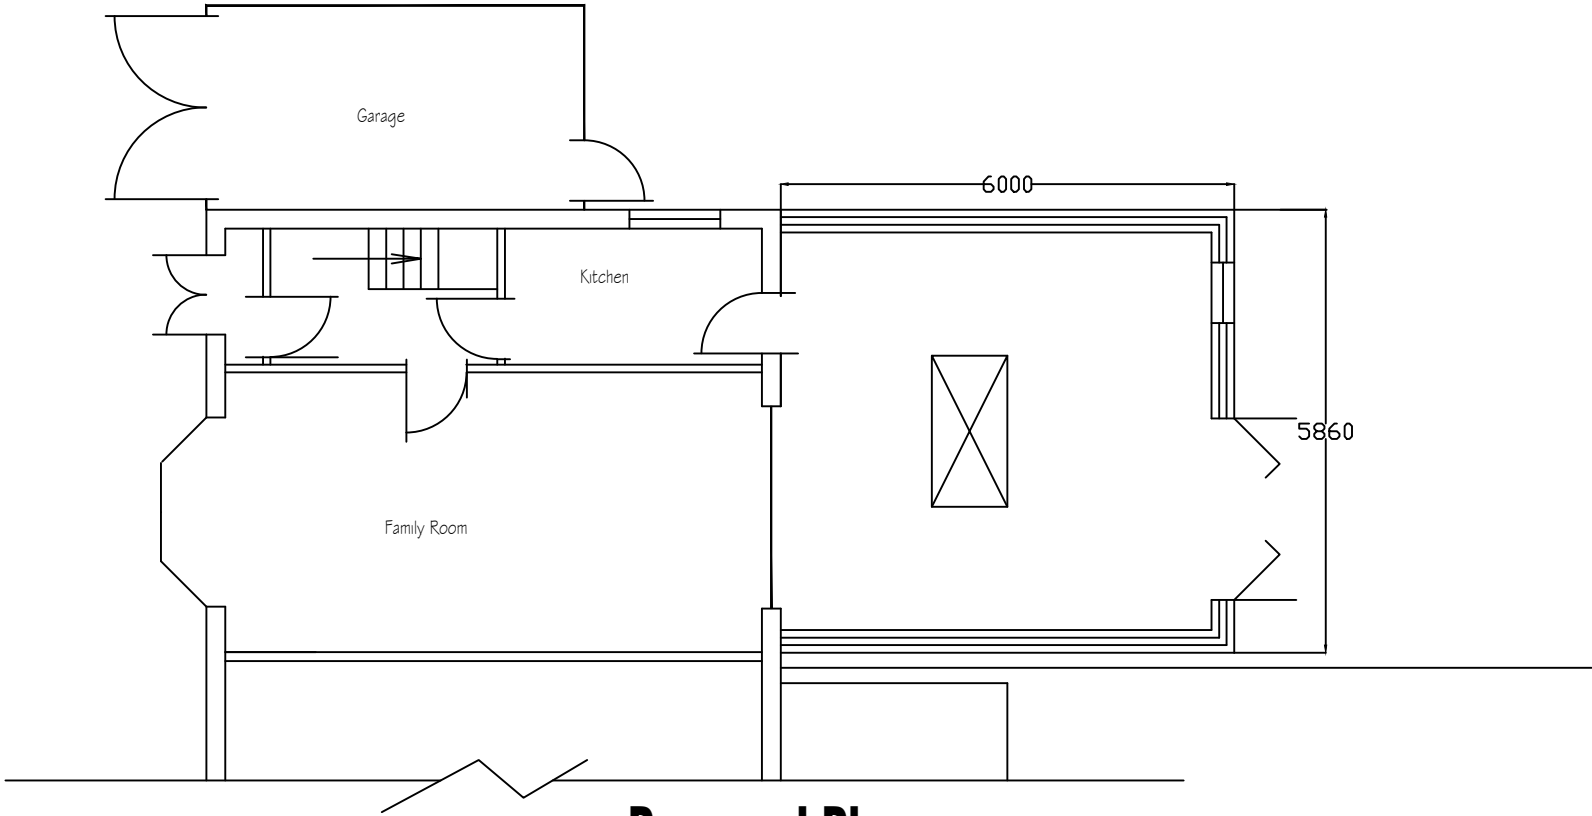

Proposed Plan

		REVISION		initial	
no.	date	description			

H S H

Engineering Design Services Ltd

428 Cheetham Hill Road Cheetham Manchester

M8 9LE, UK 01617956385,07940197 333

project title	Proposed ground floor extension at the rear to create a habitable room .				
client	Mr Sandeep Kumar Mrs Seema Rani				
dwg. title	Proposed Plan & Elevations				
dwg.no.	sheet no.	scale.	job no.		
05		1:100 @ A3			

52 Oaklane Whitefield M45 8ET

drawn by.	checked by.	approved by.	date
TZ		-	June 2021