




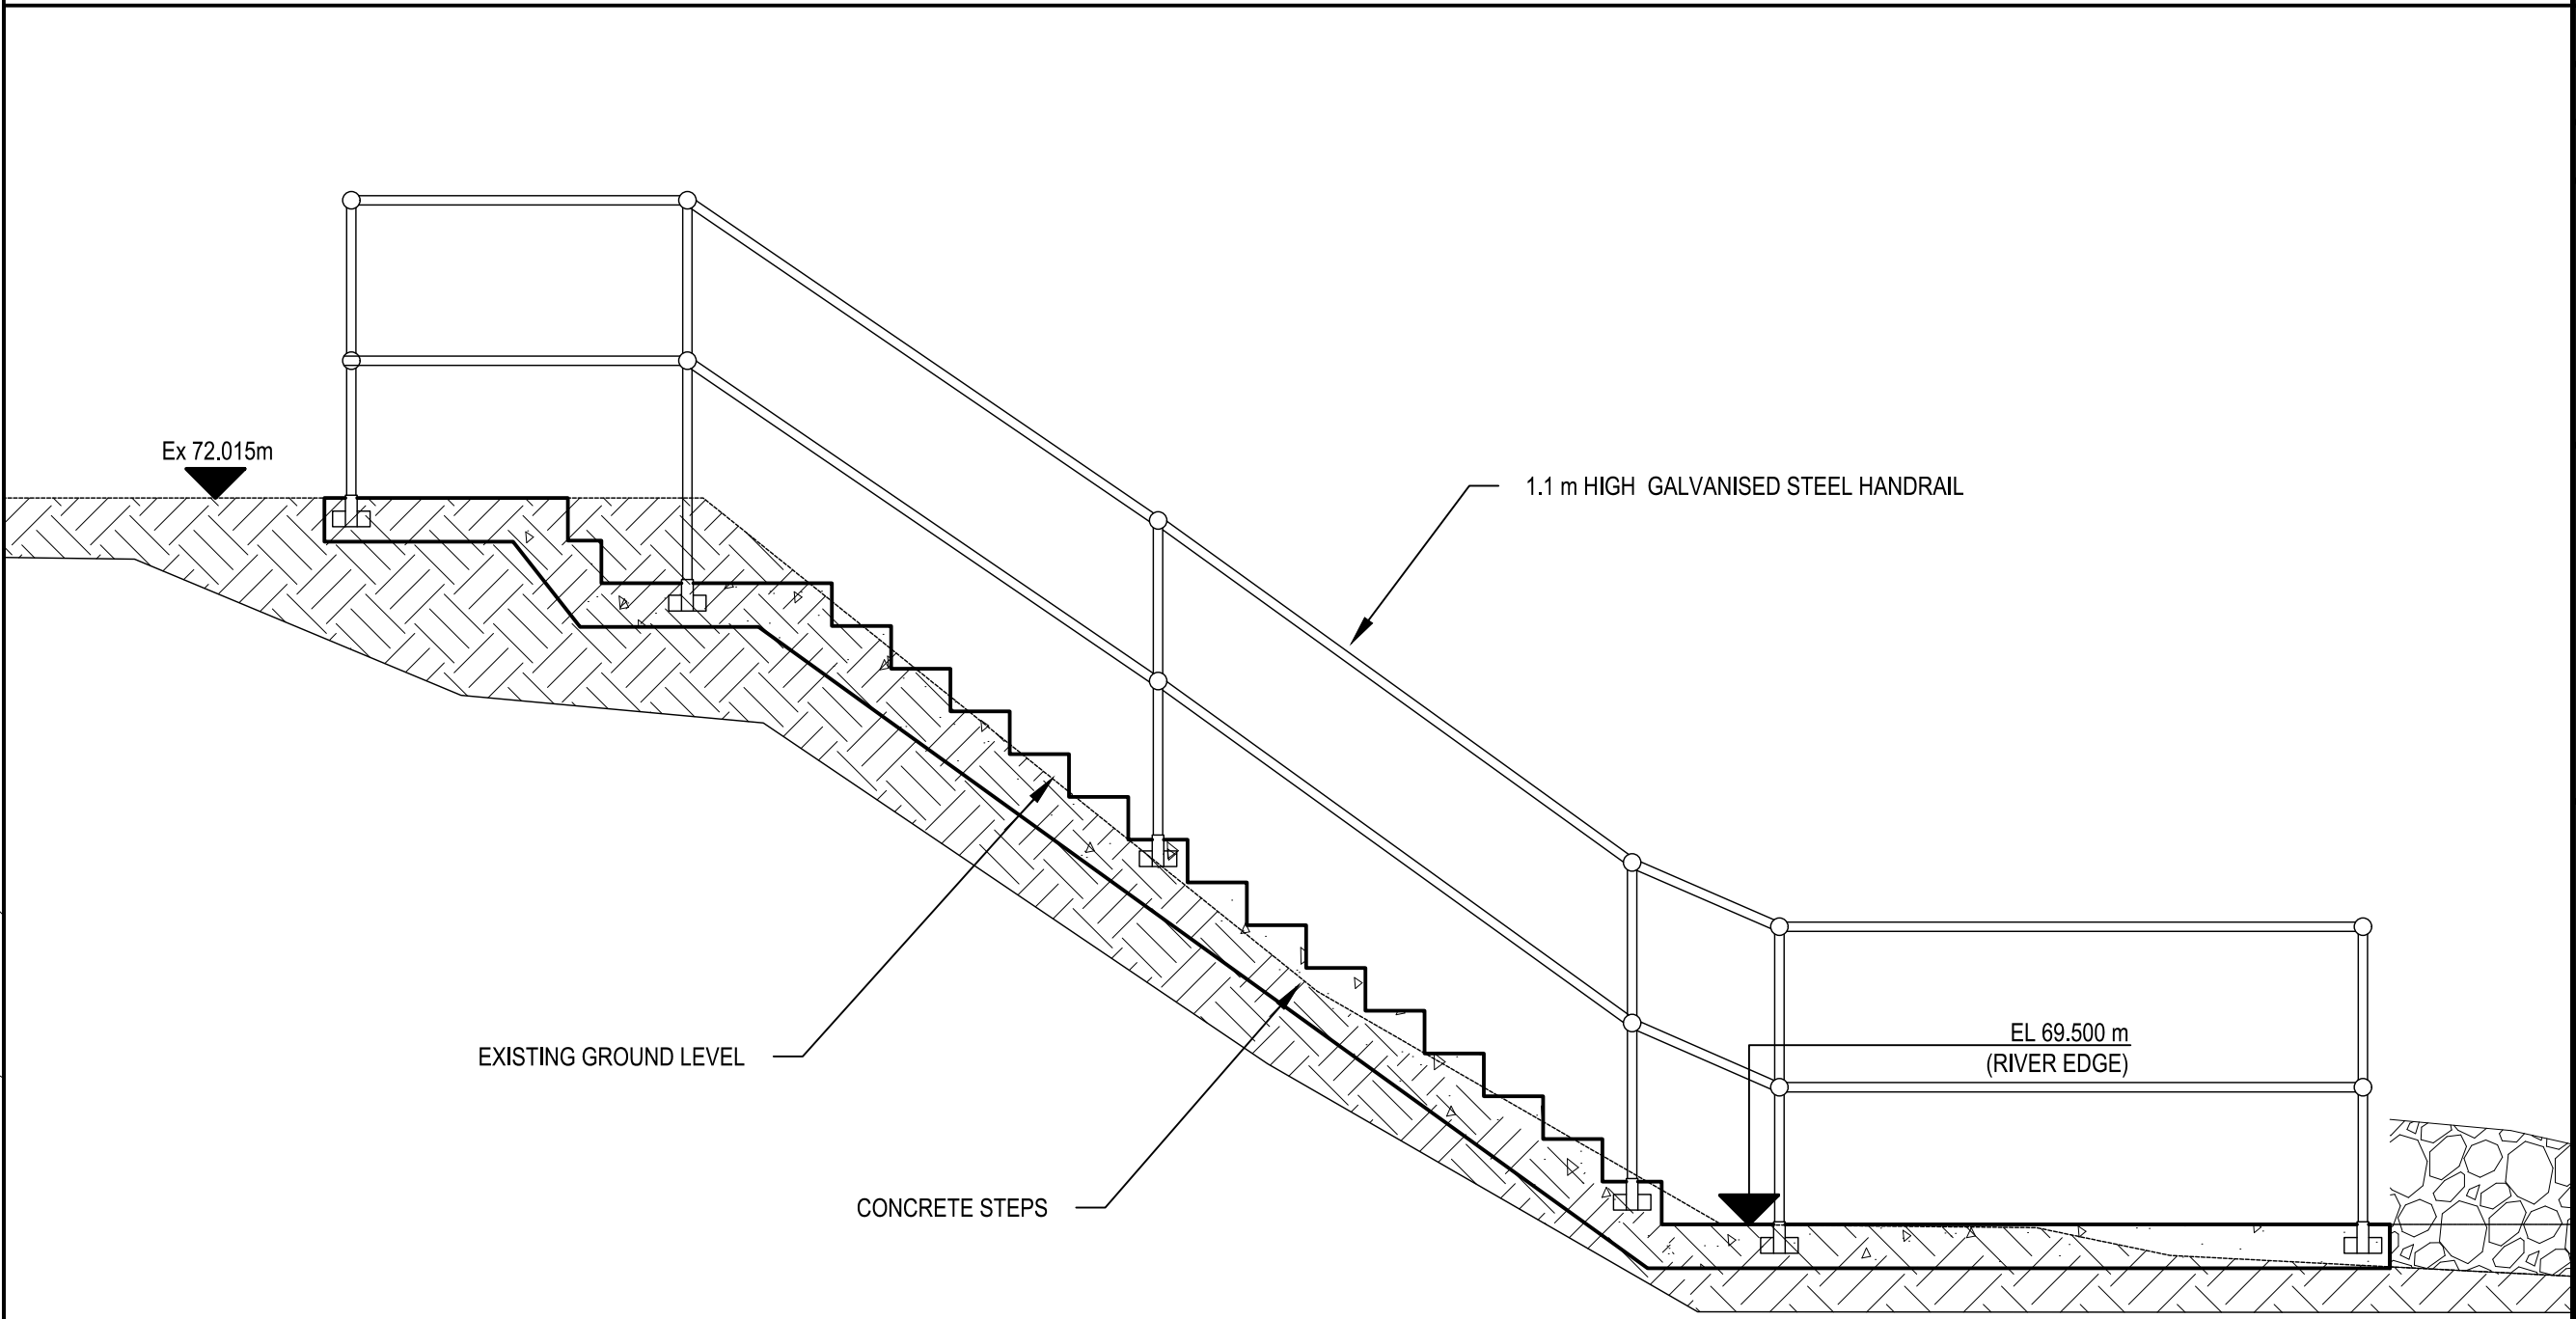

P03	JK	WM	WM	For Information	02/07/24
VERSION	AUTH	CHKD	REVD	REASON FOR ISSUE	DATE
S2	Issued for Information				
SUITABILITY CODE	SUITABILITY DESCRIPTION				

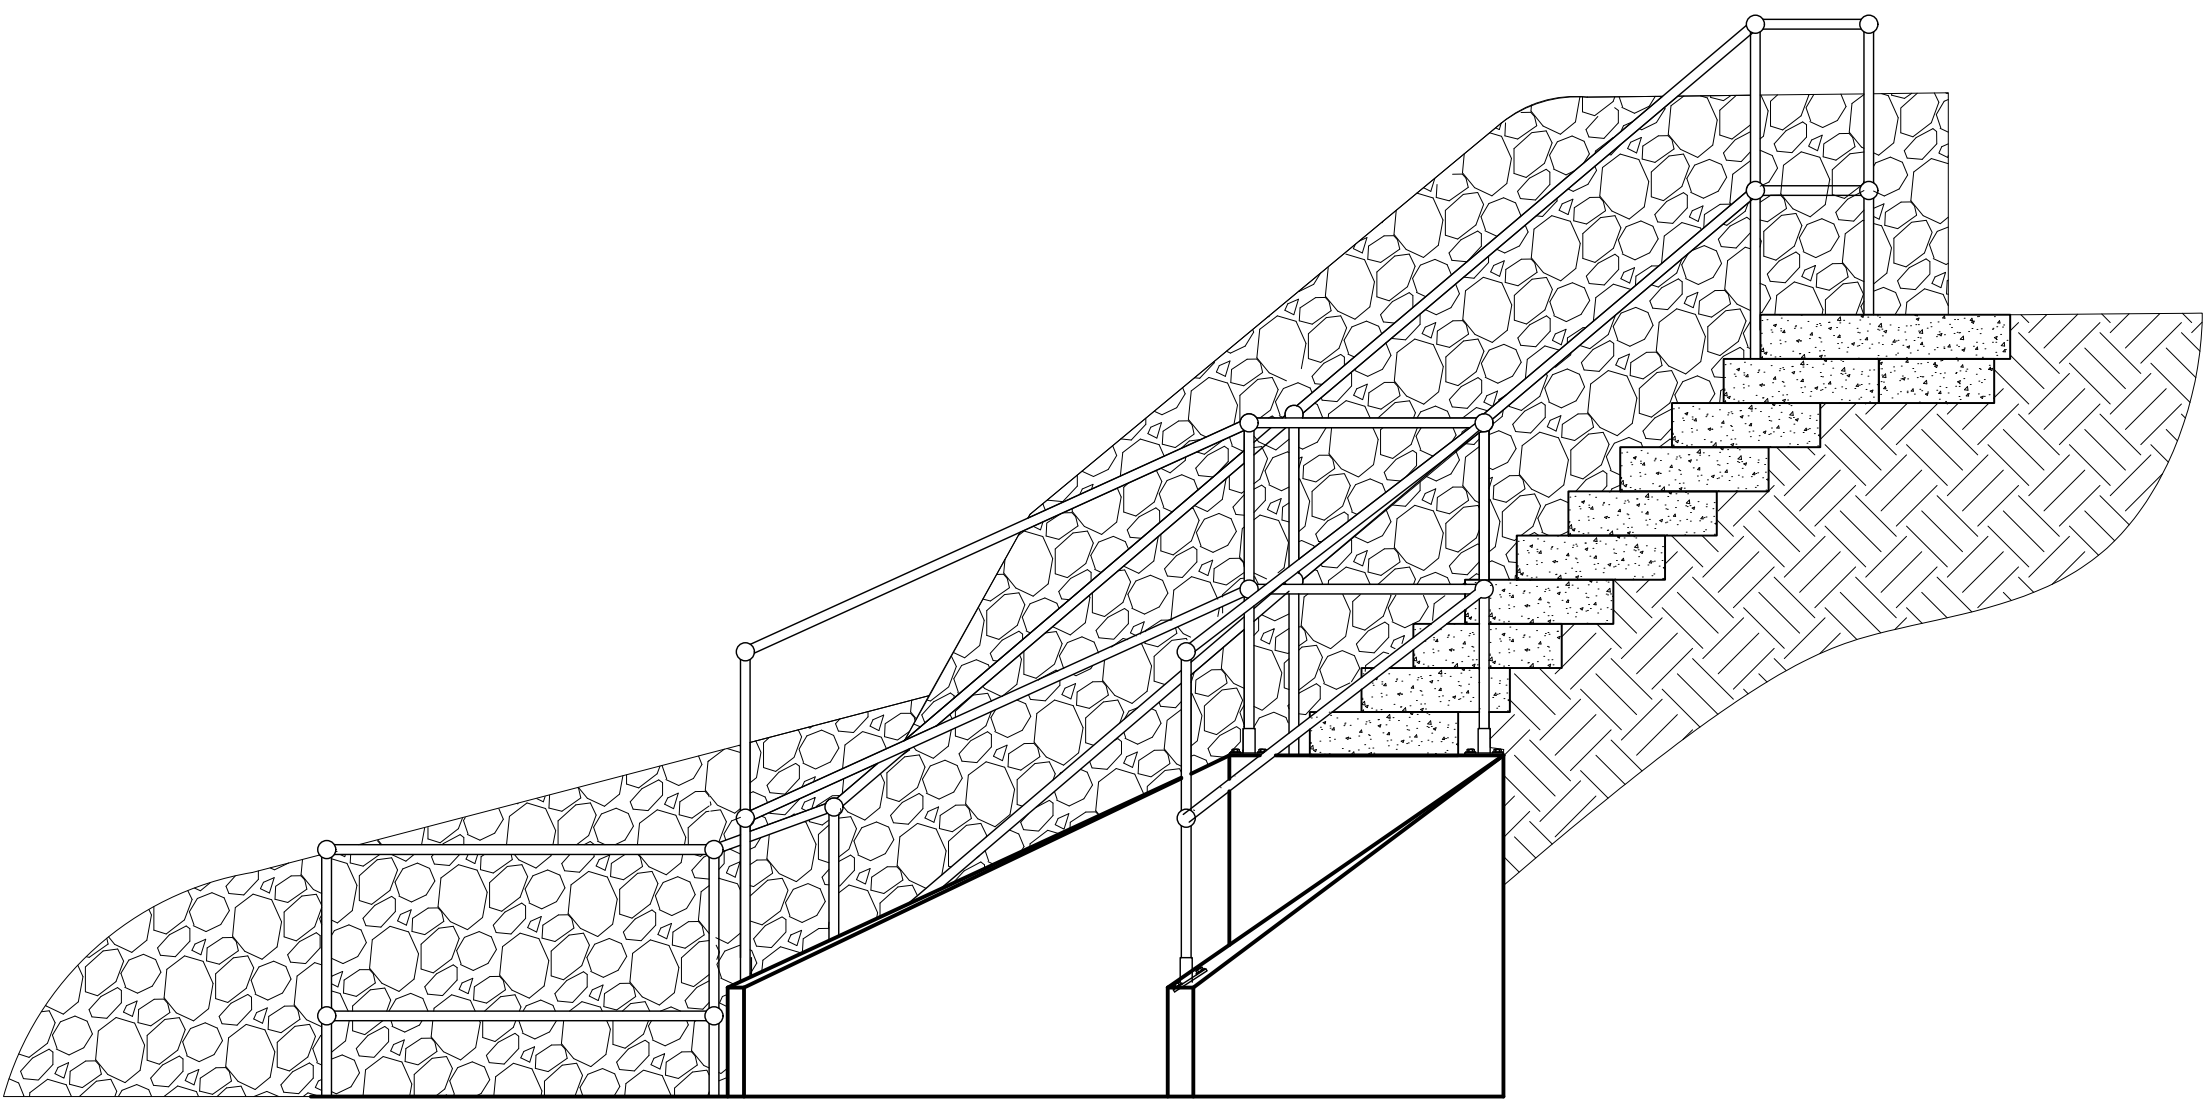

Building 49, Thornton Science Park,
Poole Lane, Ince, CH2 4NU
T 01244 621000 F 01244 621000
E UKmail@ghd.com W www.ghd.com

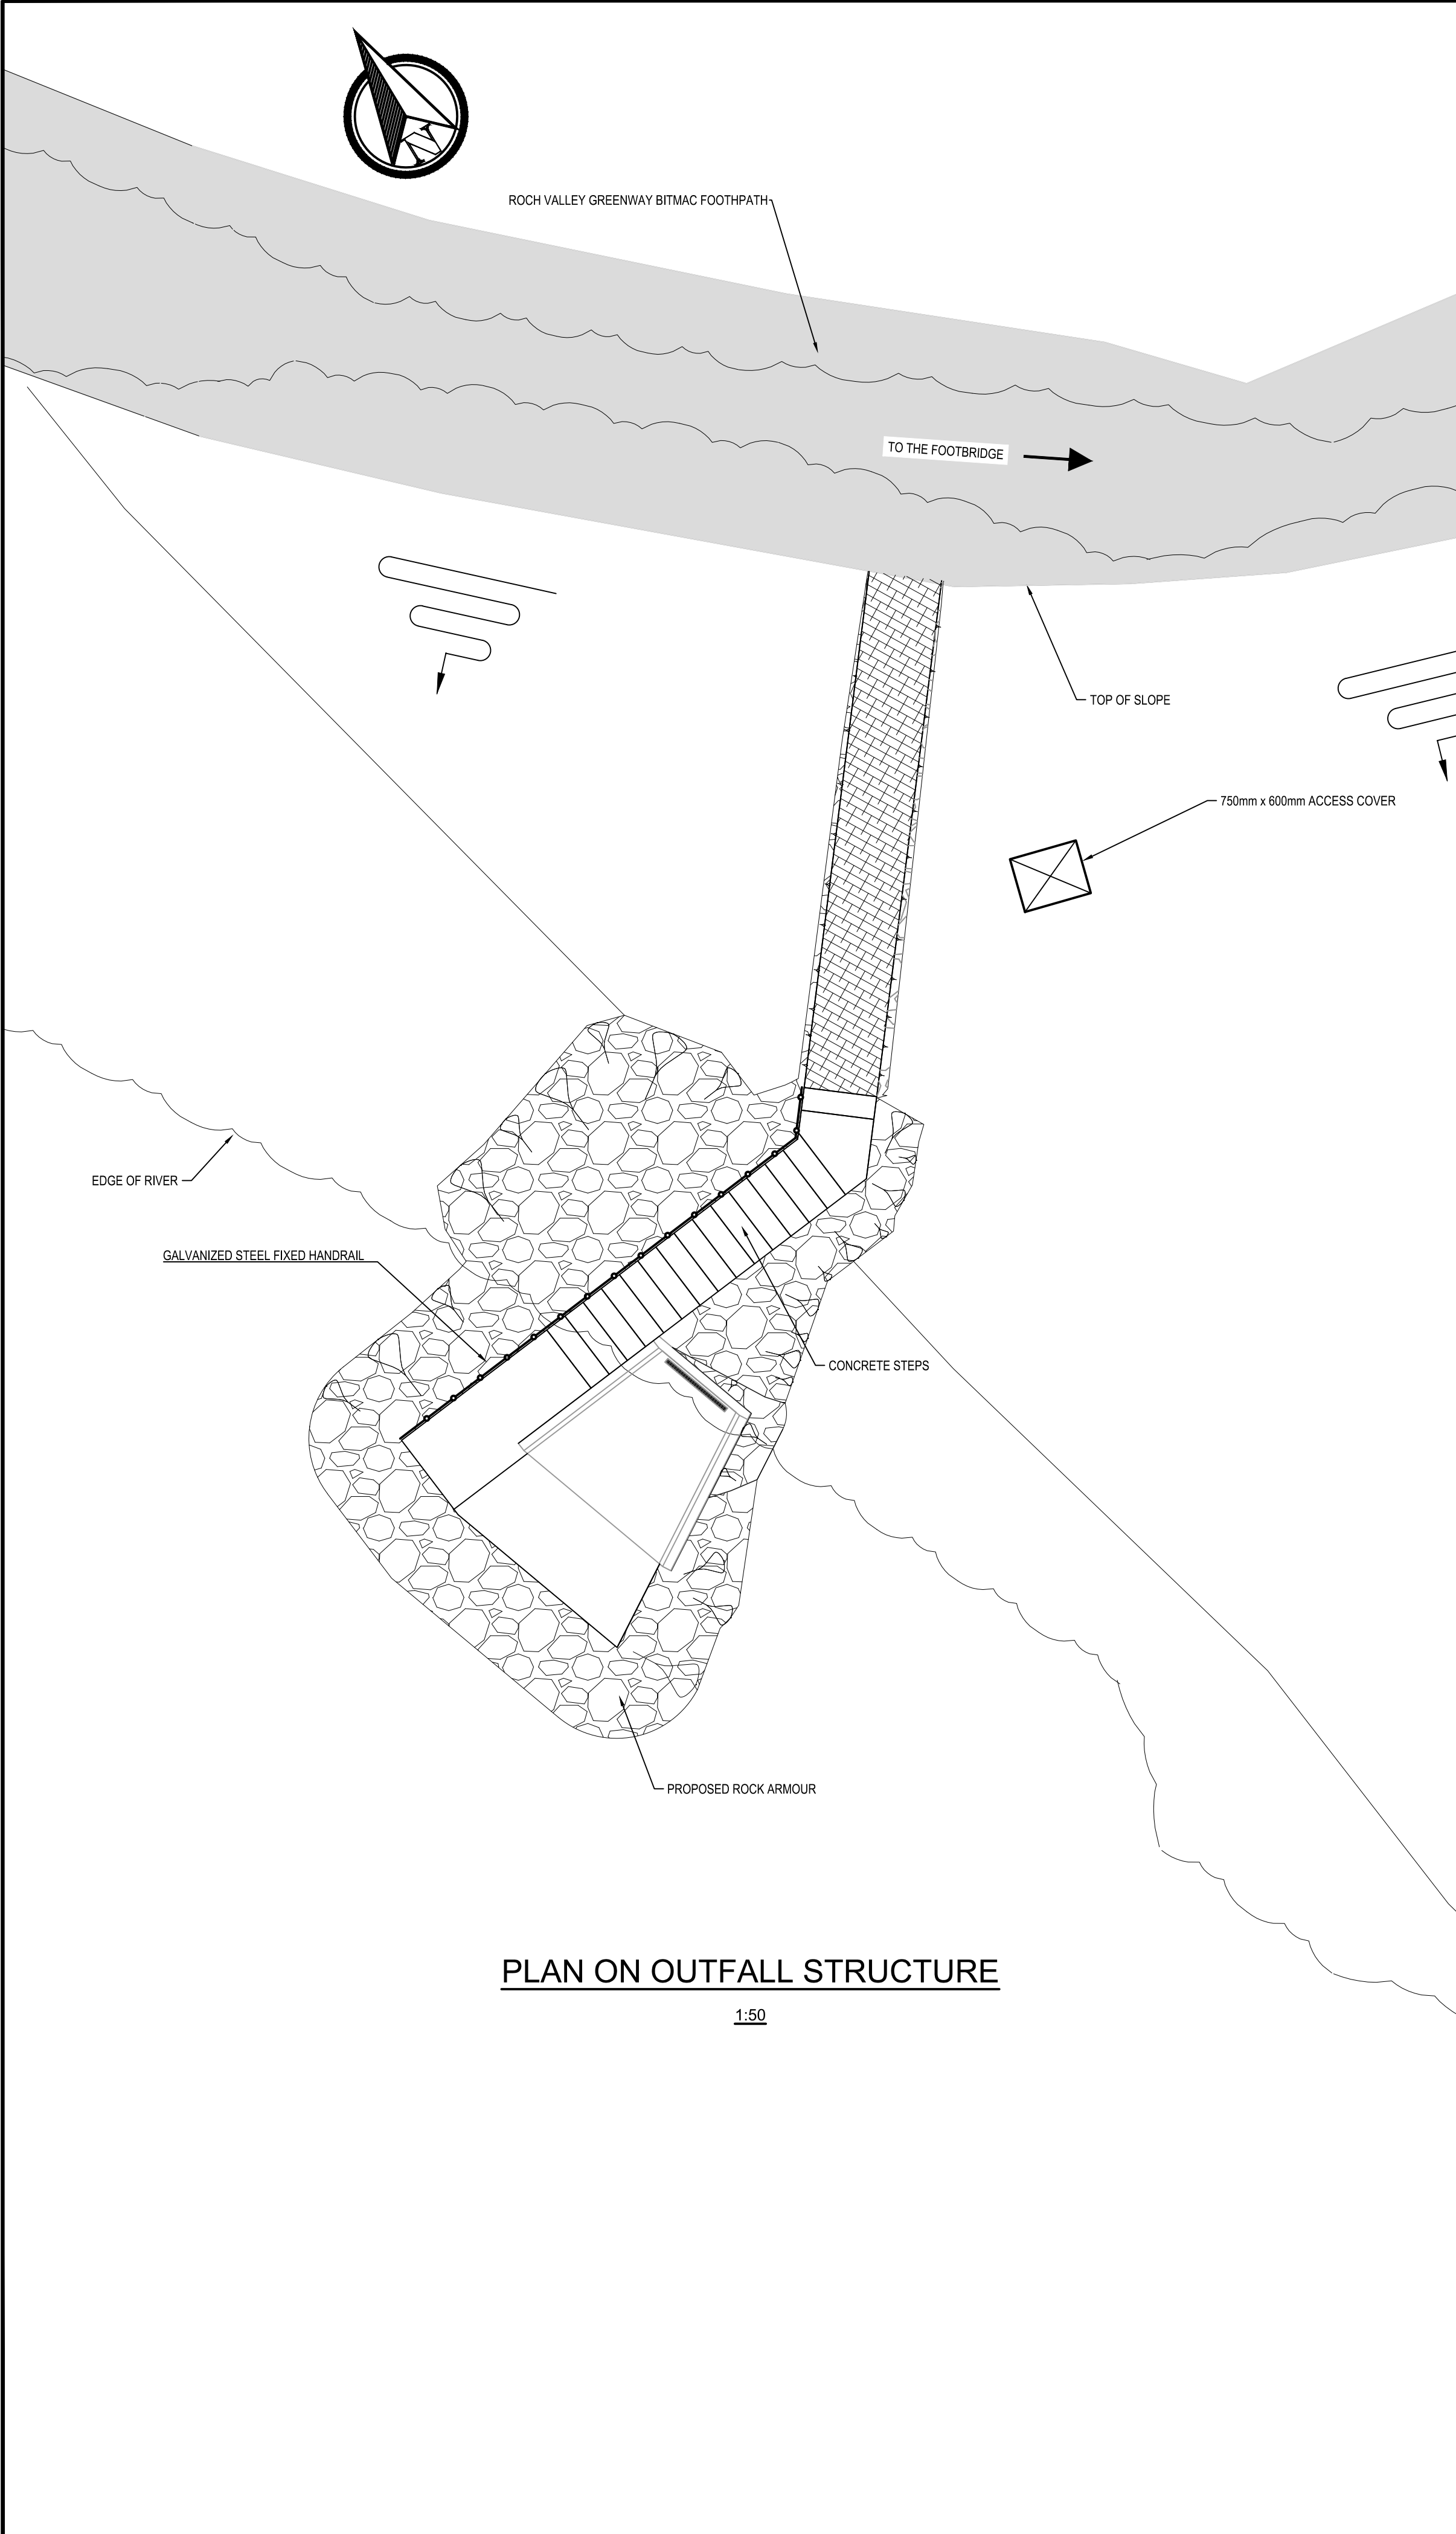

www.ghd.com



BRY0021 AESTHETIC SCREENING

BURY AESTHETIC SCREENS

OUTFALL STRUCTURE ELECACTIONS

SCALE	SHEET SIZE
1:50	A1
DRAWING NUMBER	REVISION
80062003-02-GHD-092LR-97-DR-01-00035	P03