
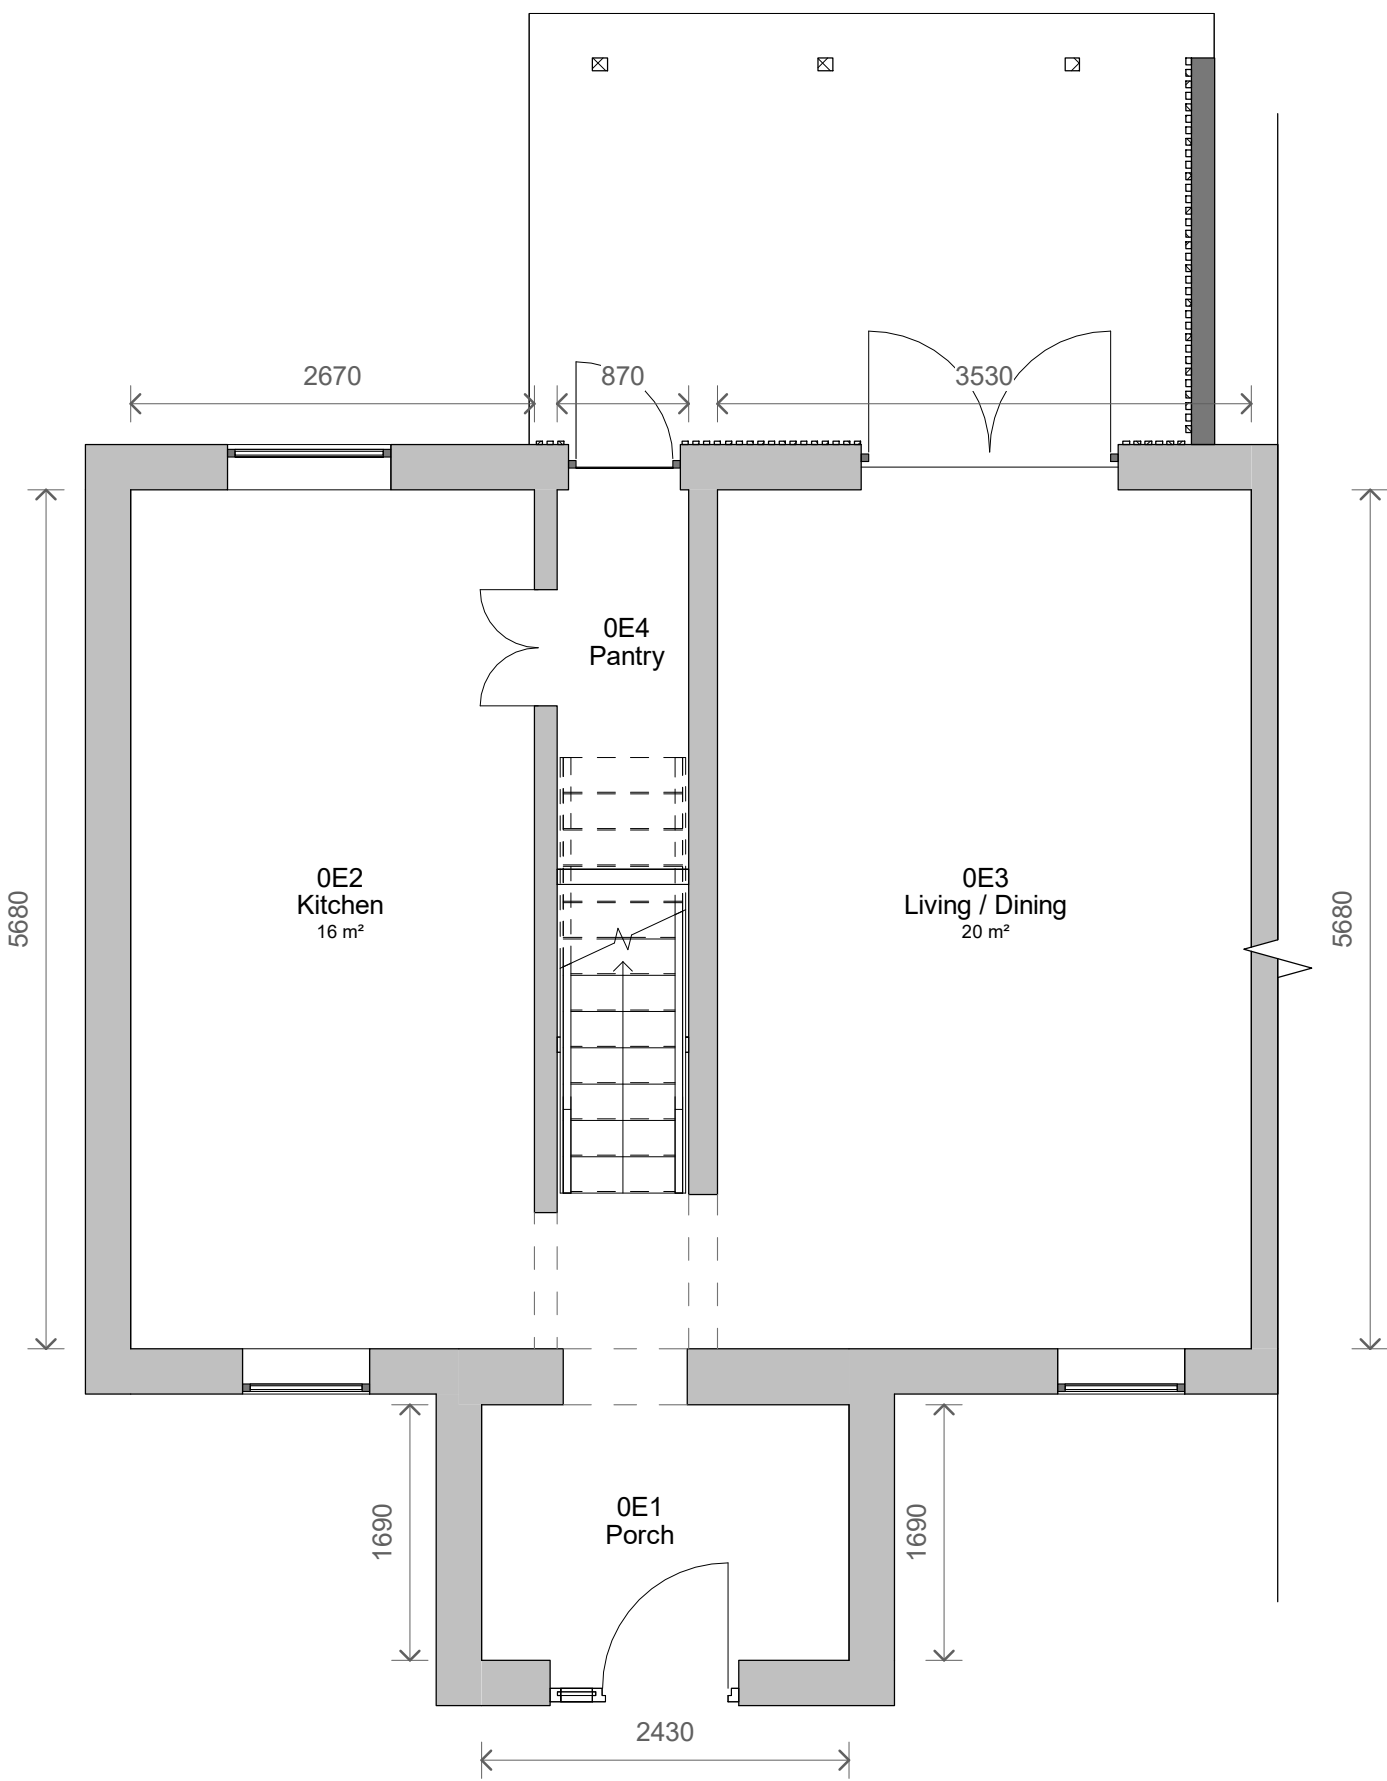


3 Front - Existing
1 : 100


4 Left Side - Existing
1 : 100

5 Rear - Existing
1 : 100


6 Right Side - Existing
1 : 100

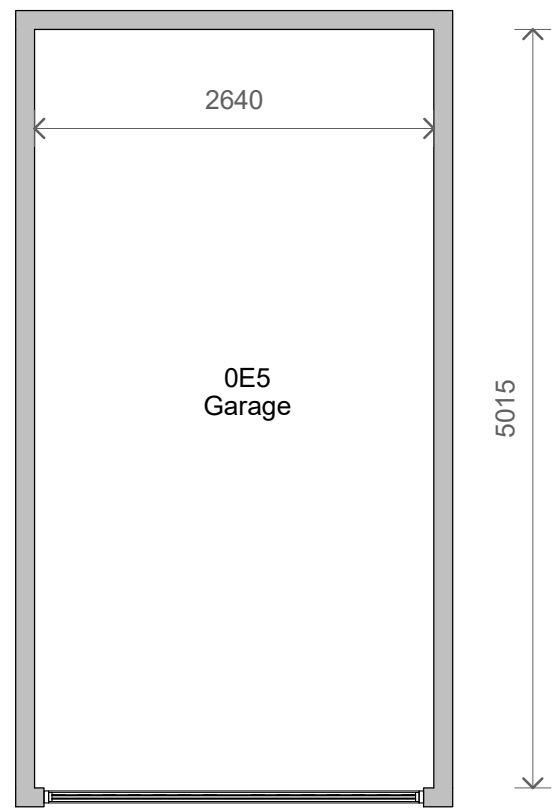

1 Level 0 - Existing
1 : 50

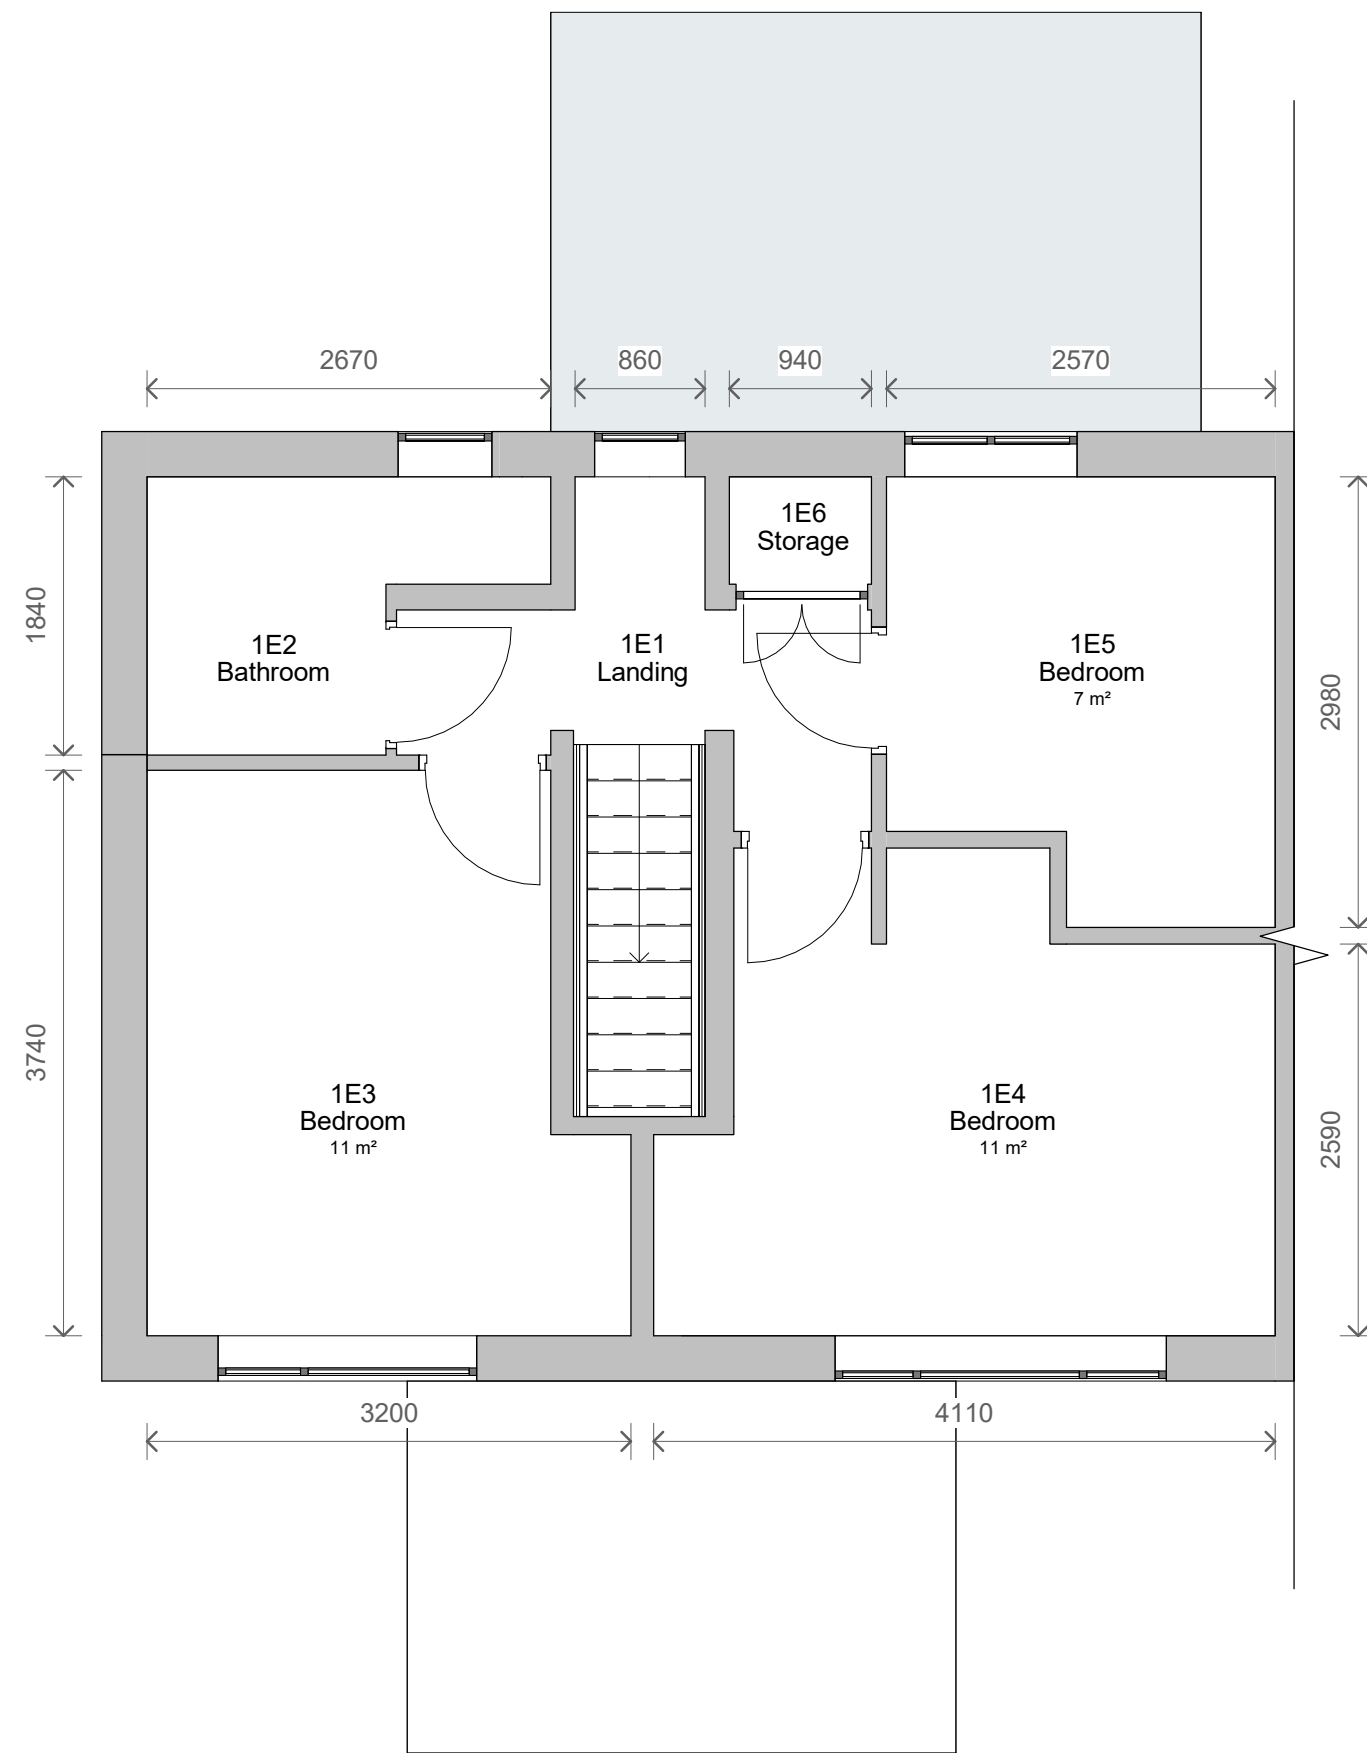

2 Level 1 - Existing
1 : 50

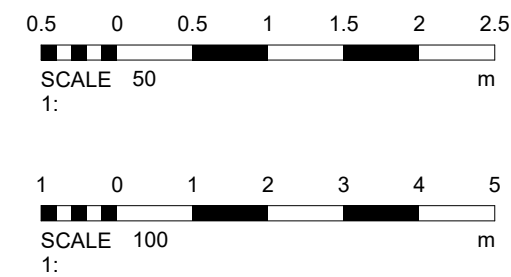

No.	Description	Date
PROJECT		
17 Bannerman Avenue		
TITLE		
Existing Plans and Elevations		
CLIENT		
Lukasz Rzepecki - Emilia Rzepecka		
STATUS		
DESIGN		
DRAWN BY	DATE	SCALE (@ A1)
SG	18/11/2019	As indicated
PROJECT NUMBER	DRAWING NUMBER	REV
GSS22108	002	
GOLD SKETCH		
www.goldsketch.co.uk info@goldsketch.co.uk 0161 792 9595		
NOTES		
© COPYRIGHT: ALL RIGHTS RESERVED. NOT BE REPRODUCED WITHOUT WRITTEN CONSENT. DRAWING TO BE USED FOR THE SITE AS INDICATED ONLY. ALL DIMENSIONS AND SETTING SHALL BE CONFIRMED ON SITE. ANY DISCREPANCIES TO BE REPORTED TO THE CLIENT PRIOR TO THE COMMENCEMENT OF ANY WORK. ALL WORK AND MATERIALS TO BE IN ACCORDANCE WITH CURRENT BUILDING REGULATION AND LOCAL CODES OF PRACTICE AND BRITISH STANDARDS. ALL DIMENSIONS ON THIS DRAWING ARE UNLESS OTHERWISE SPECIFIED.		