



ALL DIMENSIONS FOR ORDERING
PURPOSES TO BE CONFIRMED BY THE
CONTRATCOR

DIMENSIONS TO BE FINALISED ON SITE
WITH ARCHITECT AND CONTRACTOR

THE DRAWINGS AND INFORMATION HERIN IS AND REMAINS SOLELY THE PROPERTY OF THE ARCHITECT. ANY UNAUTHORISED USE/COPYING/SHARING/PUBLICATION/SUBMISSION ETC WILL NOT BE PERMITTED UNDER COPYRIGHT LAW/INTELLECTUAL PROPERTY. THIS USE ALSO EXTENDS TO THAT OF THE LPA/ LABC

AND CHECKS MUST BE MADE TO SATISFY THE SOURCE OF THE DOCUMENT PRIOR TO USE.


PMC/007/01/BC

PROJECT

LOFT CONVERSION AND DORMER AT 35 BANKSIDE AVENUE
RADCLIFFE

1:50

Archtech Design Solutions
Steve Jackson Dip con Dip
arch
14 Maitland Place,
Rossendale,
Lancs
BB4 6AT
07792183353
archtech-design@icloud.com
Archtech-design.co.uk

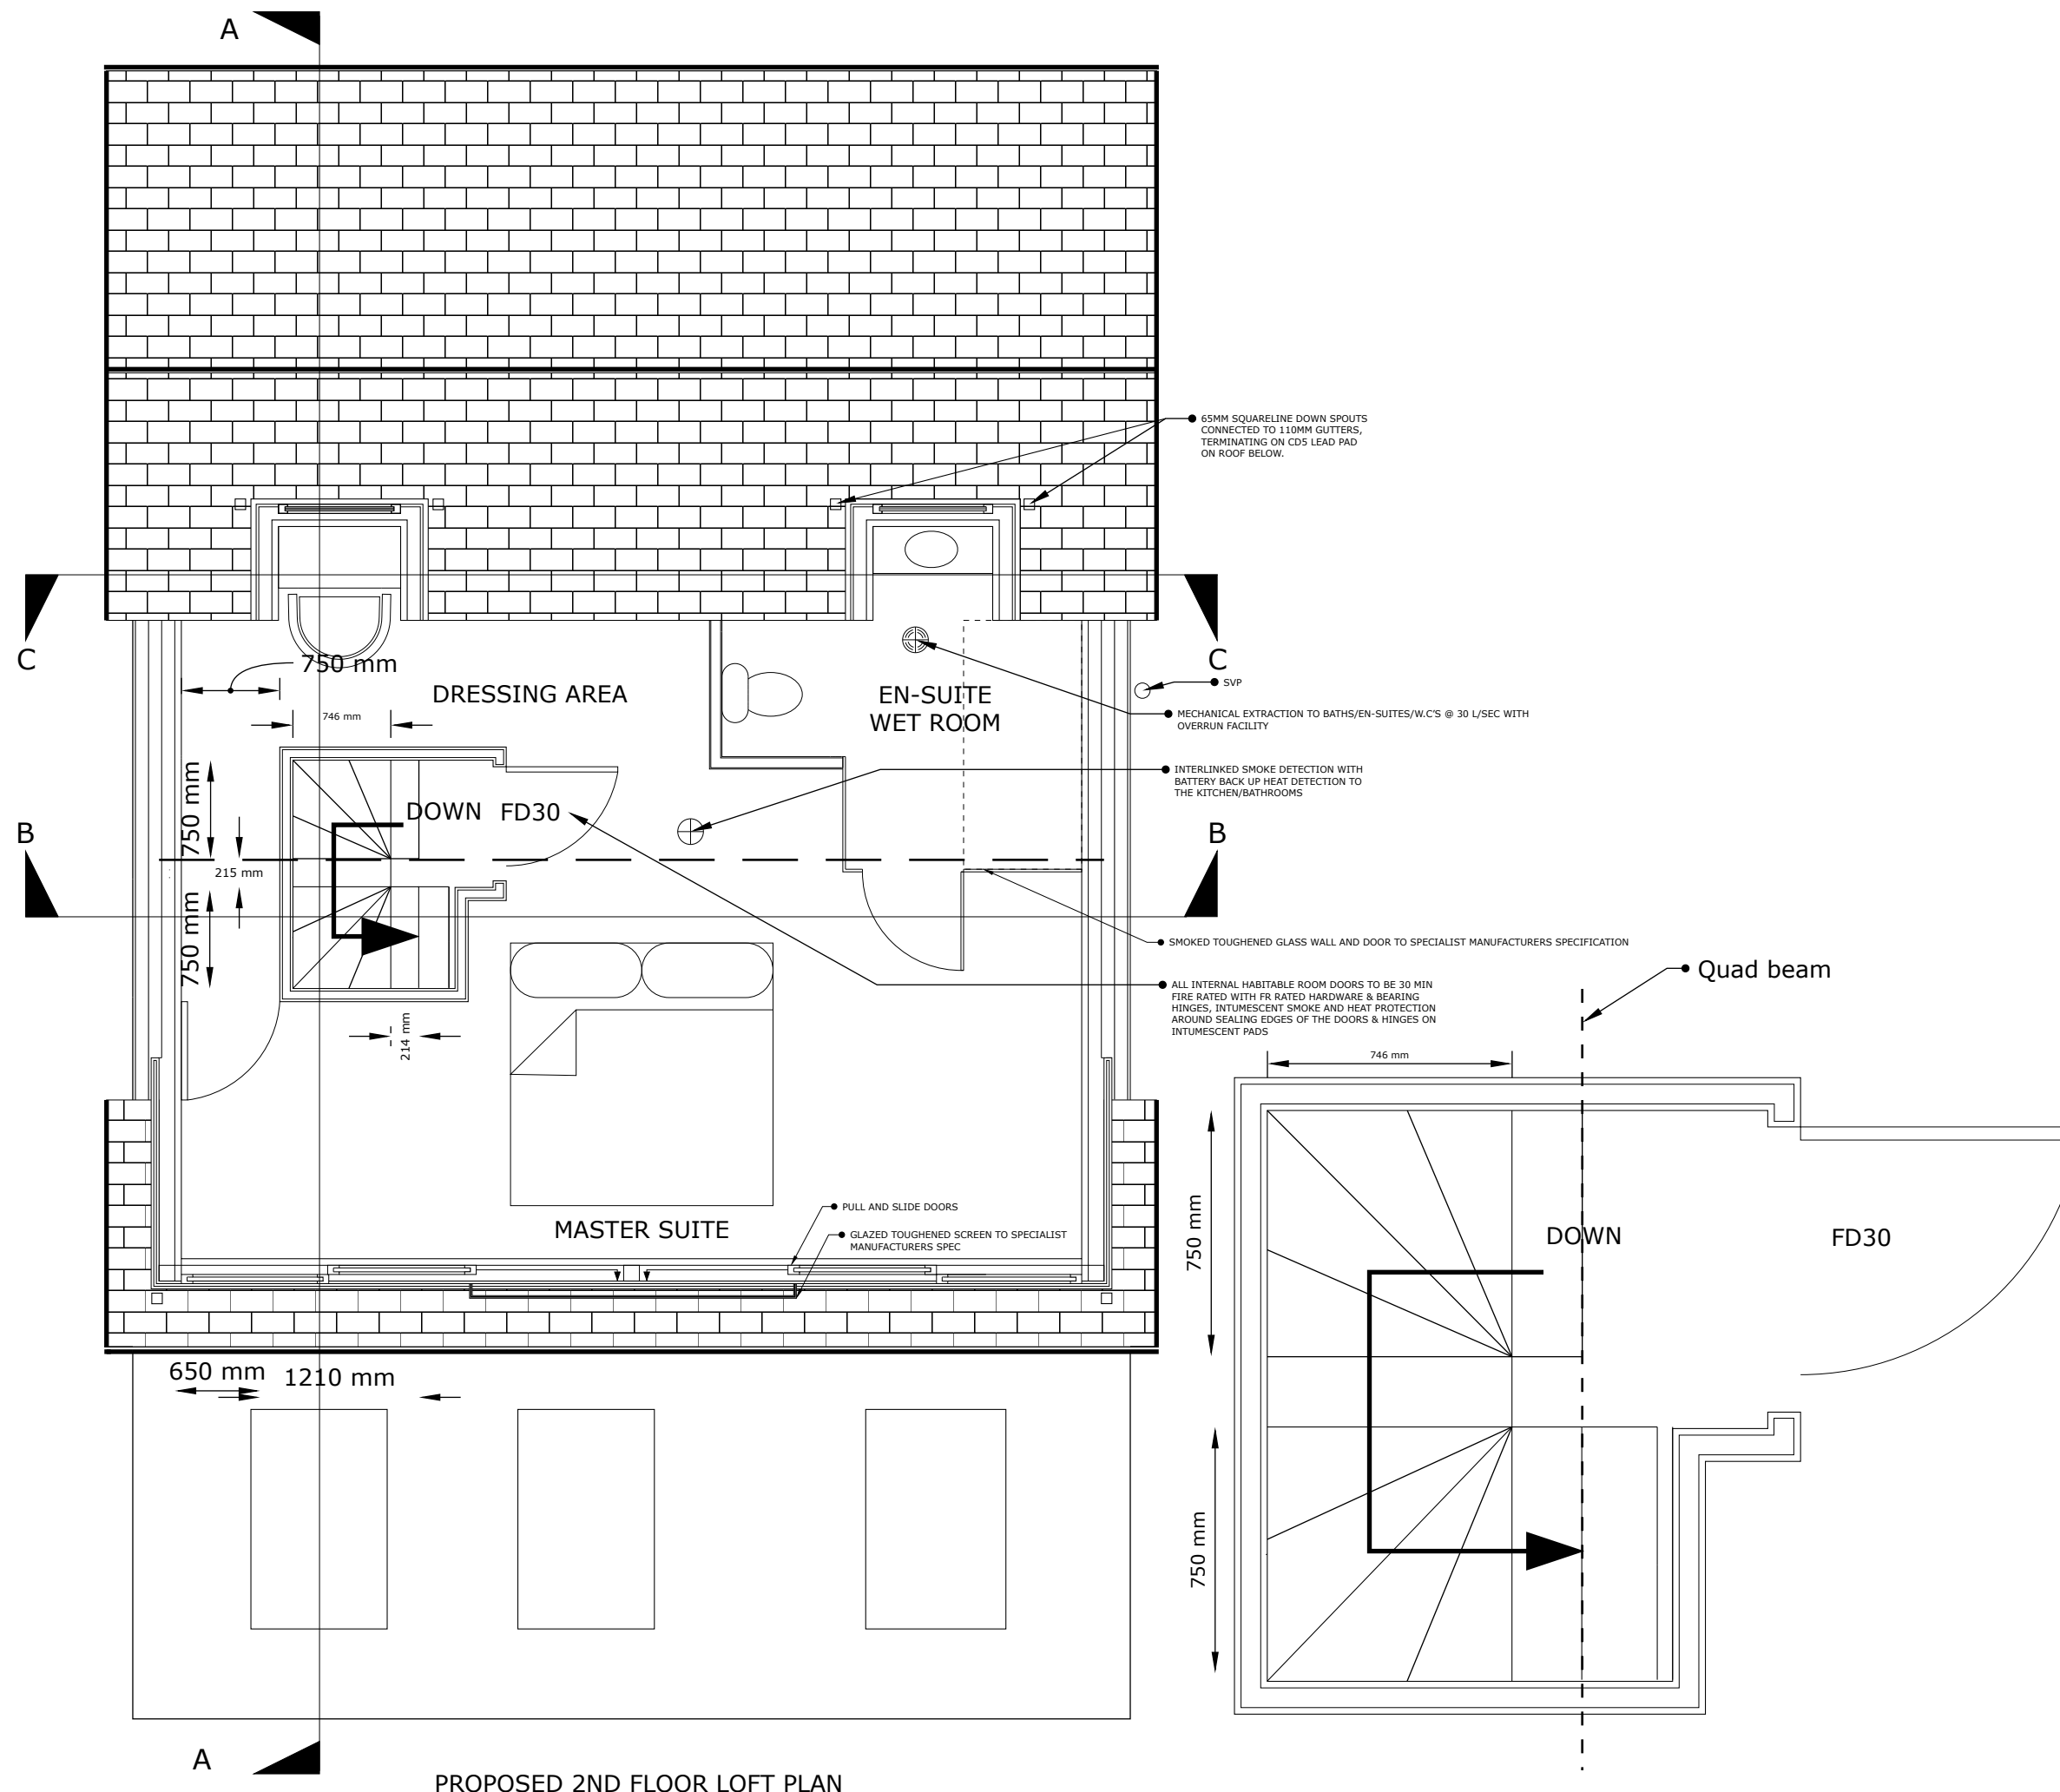

PROPOSED 2ND FLOOR LOFT PLAN