


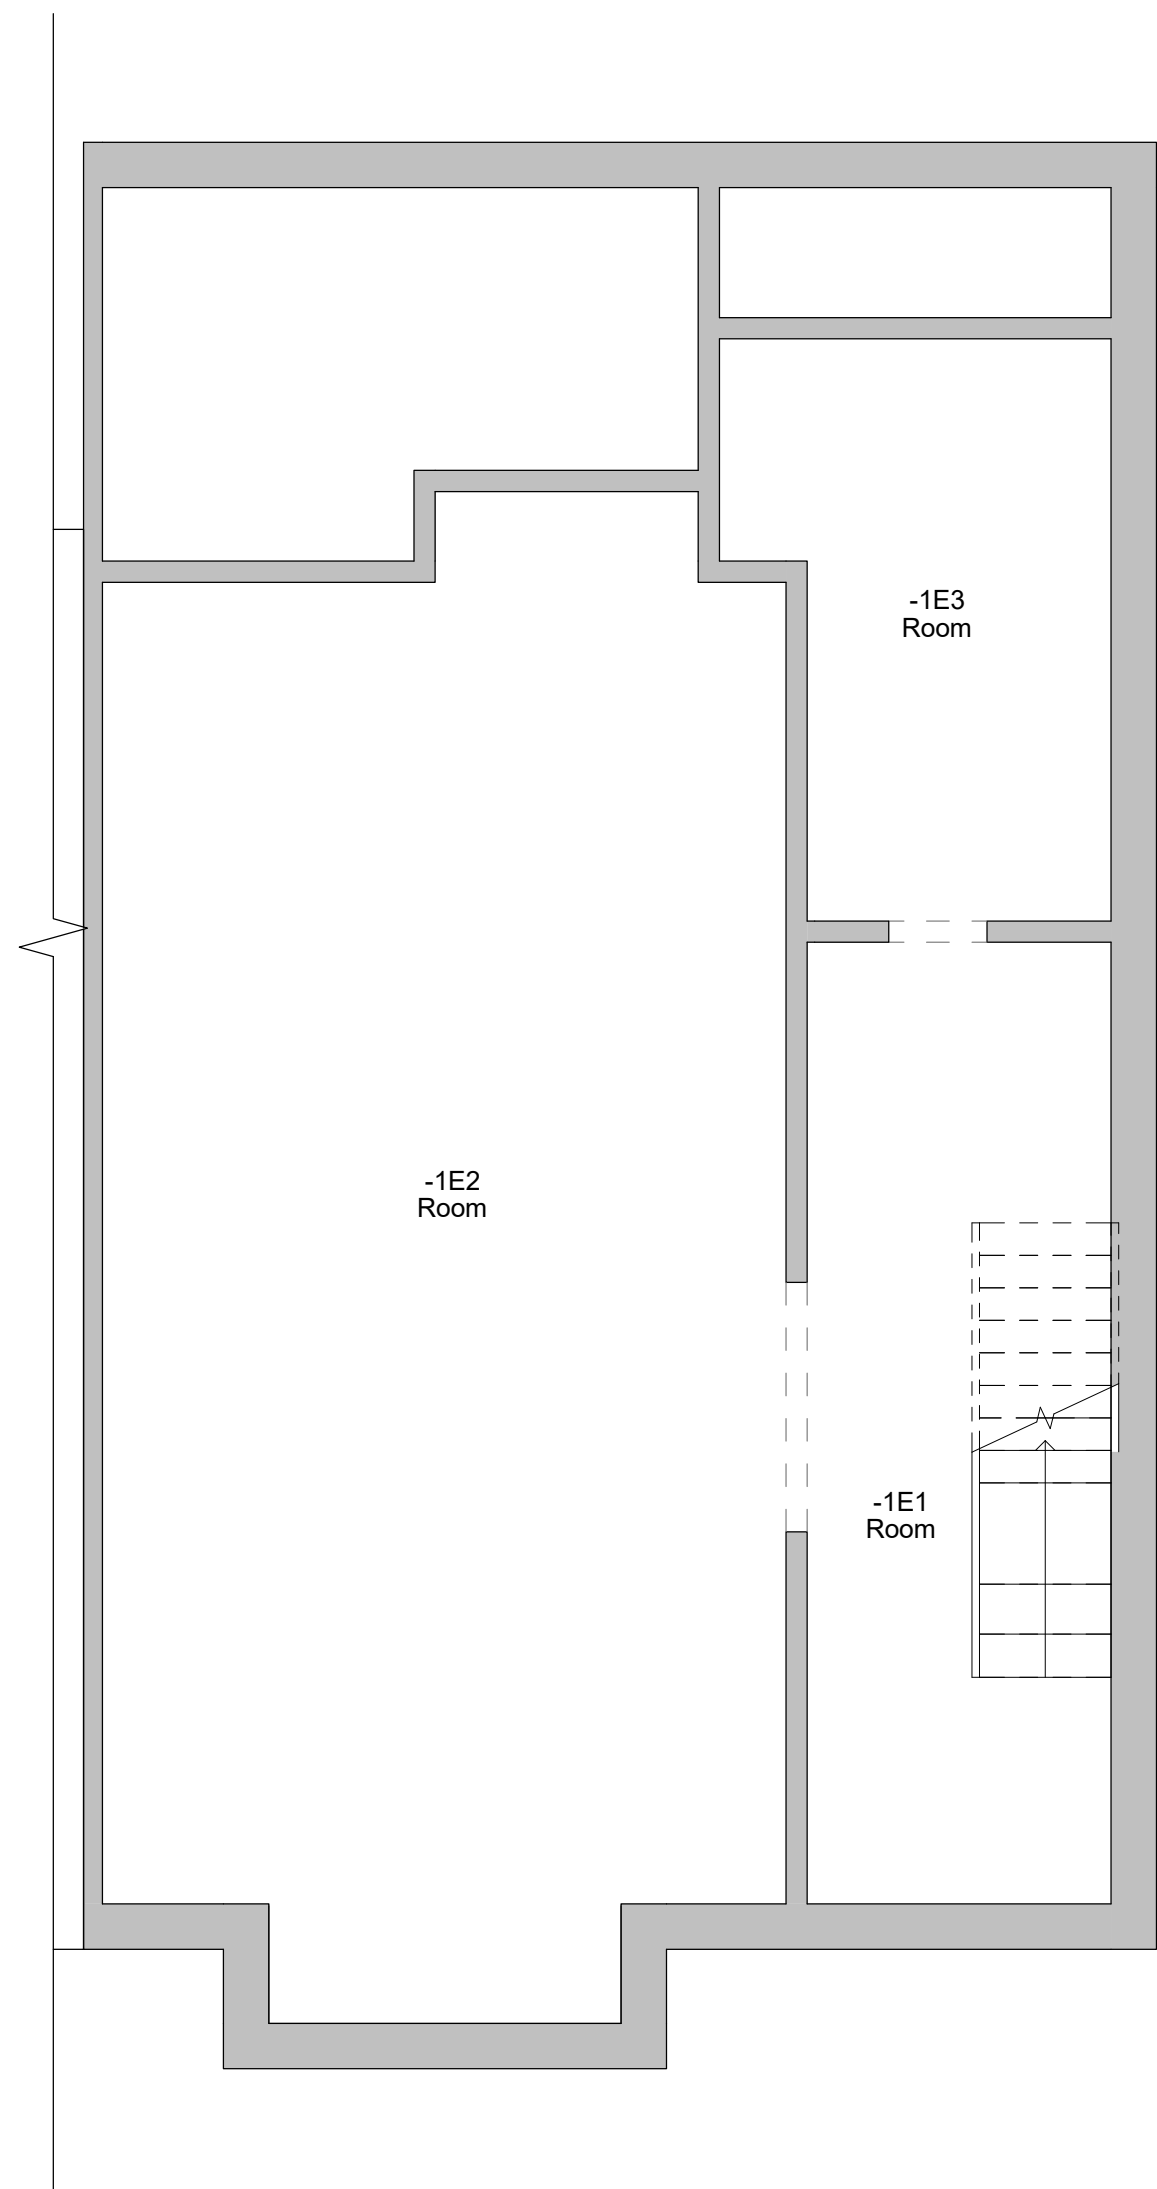


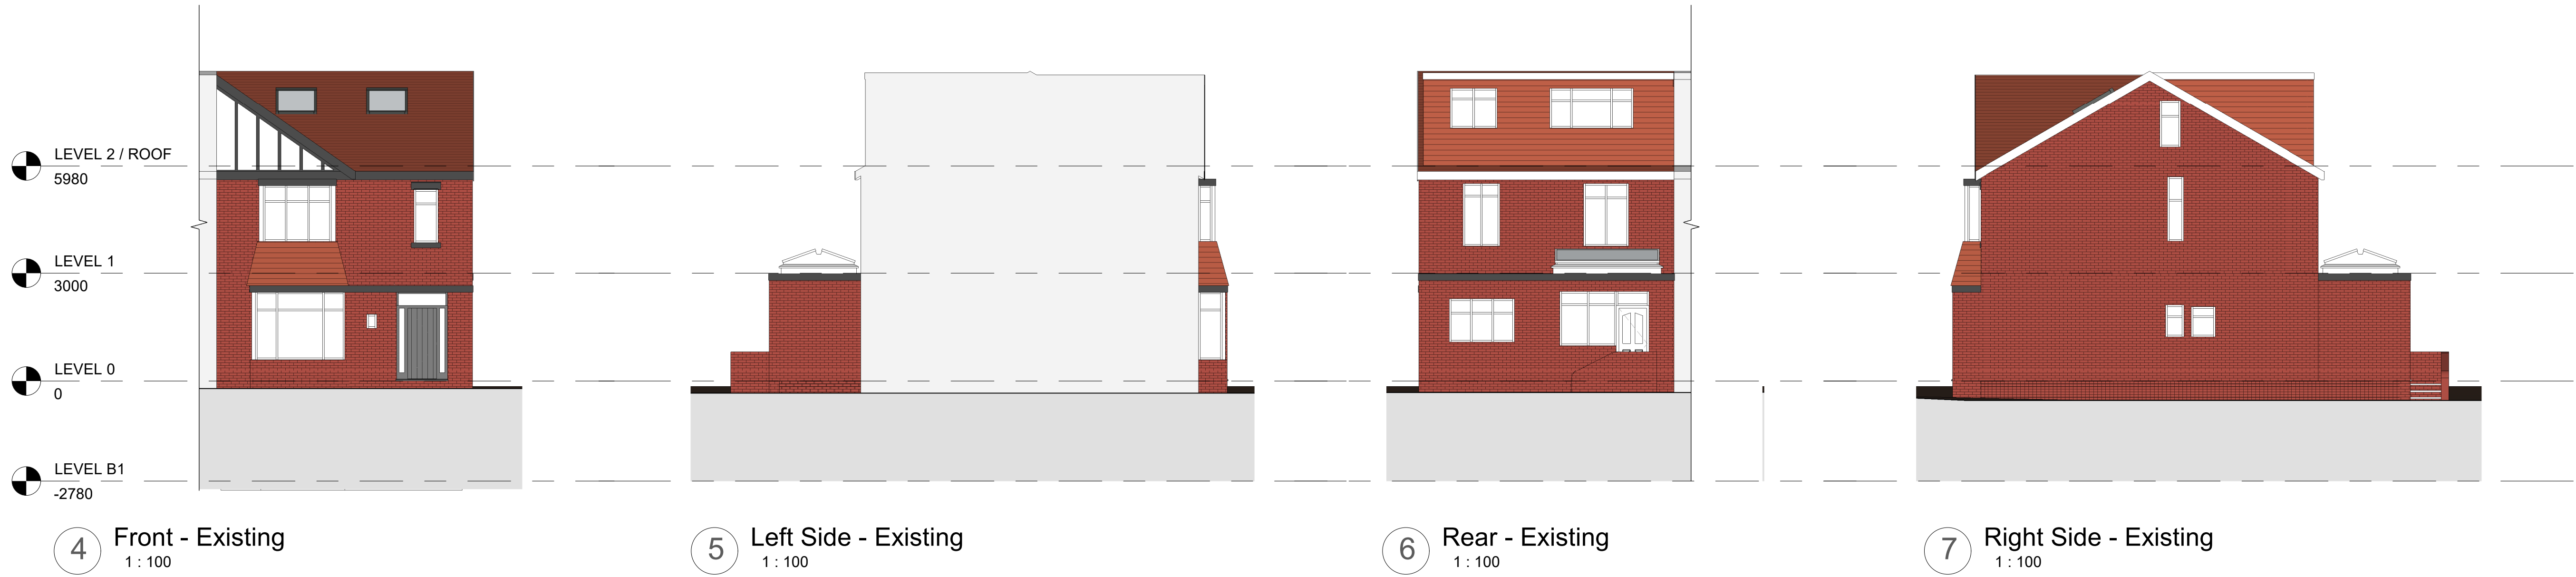


2 Level B1 - Existing  
1 : 50

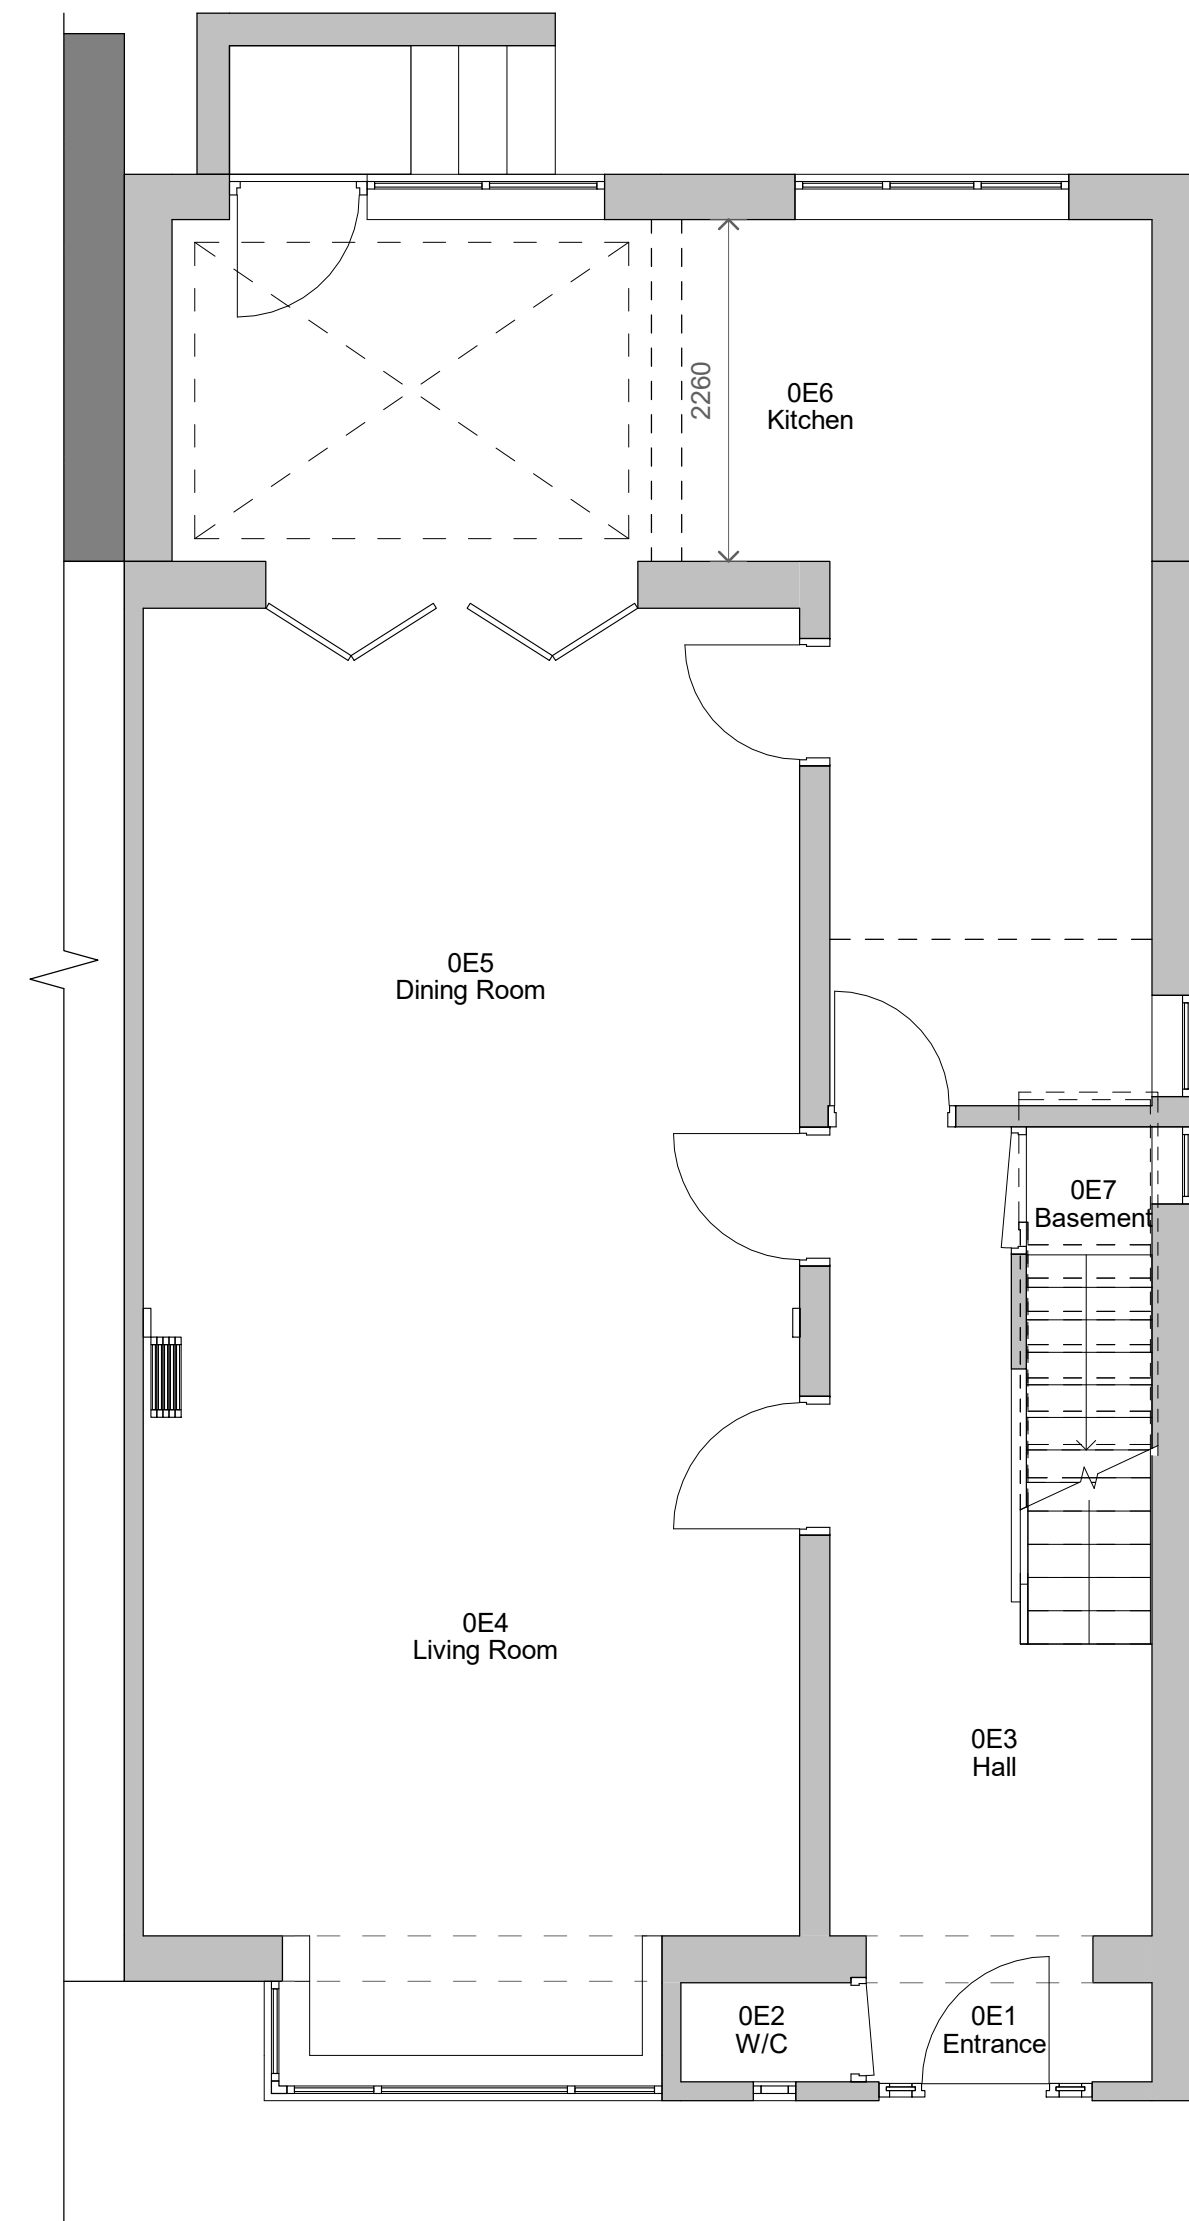

1 Level 0 - Existing  
1 : 50

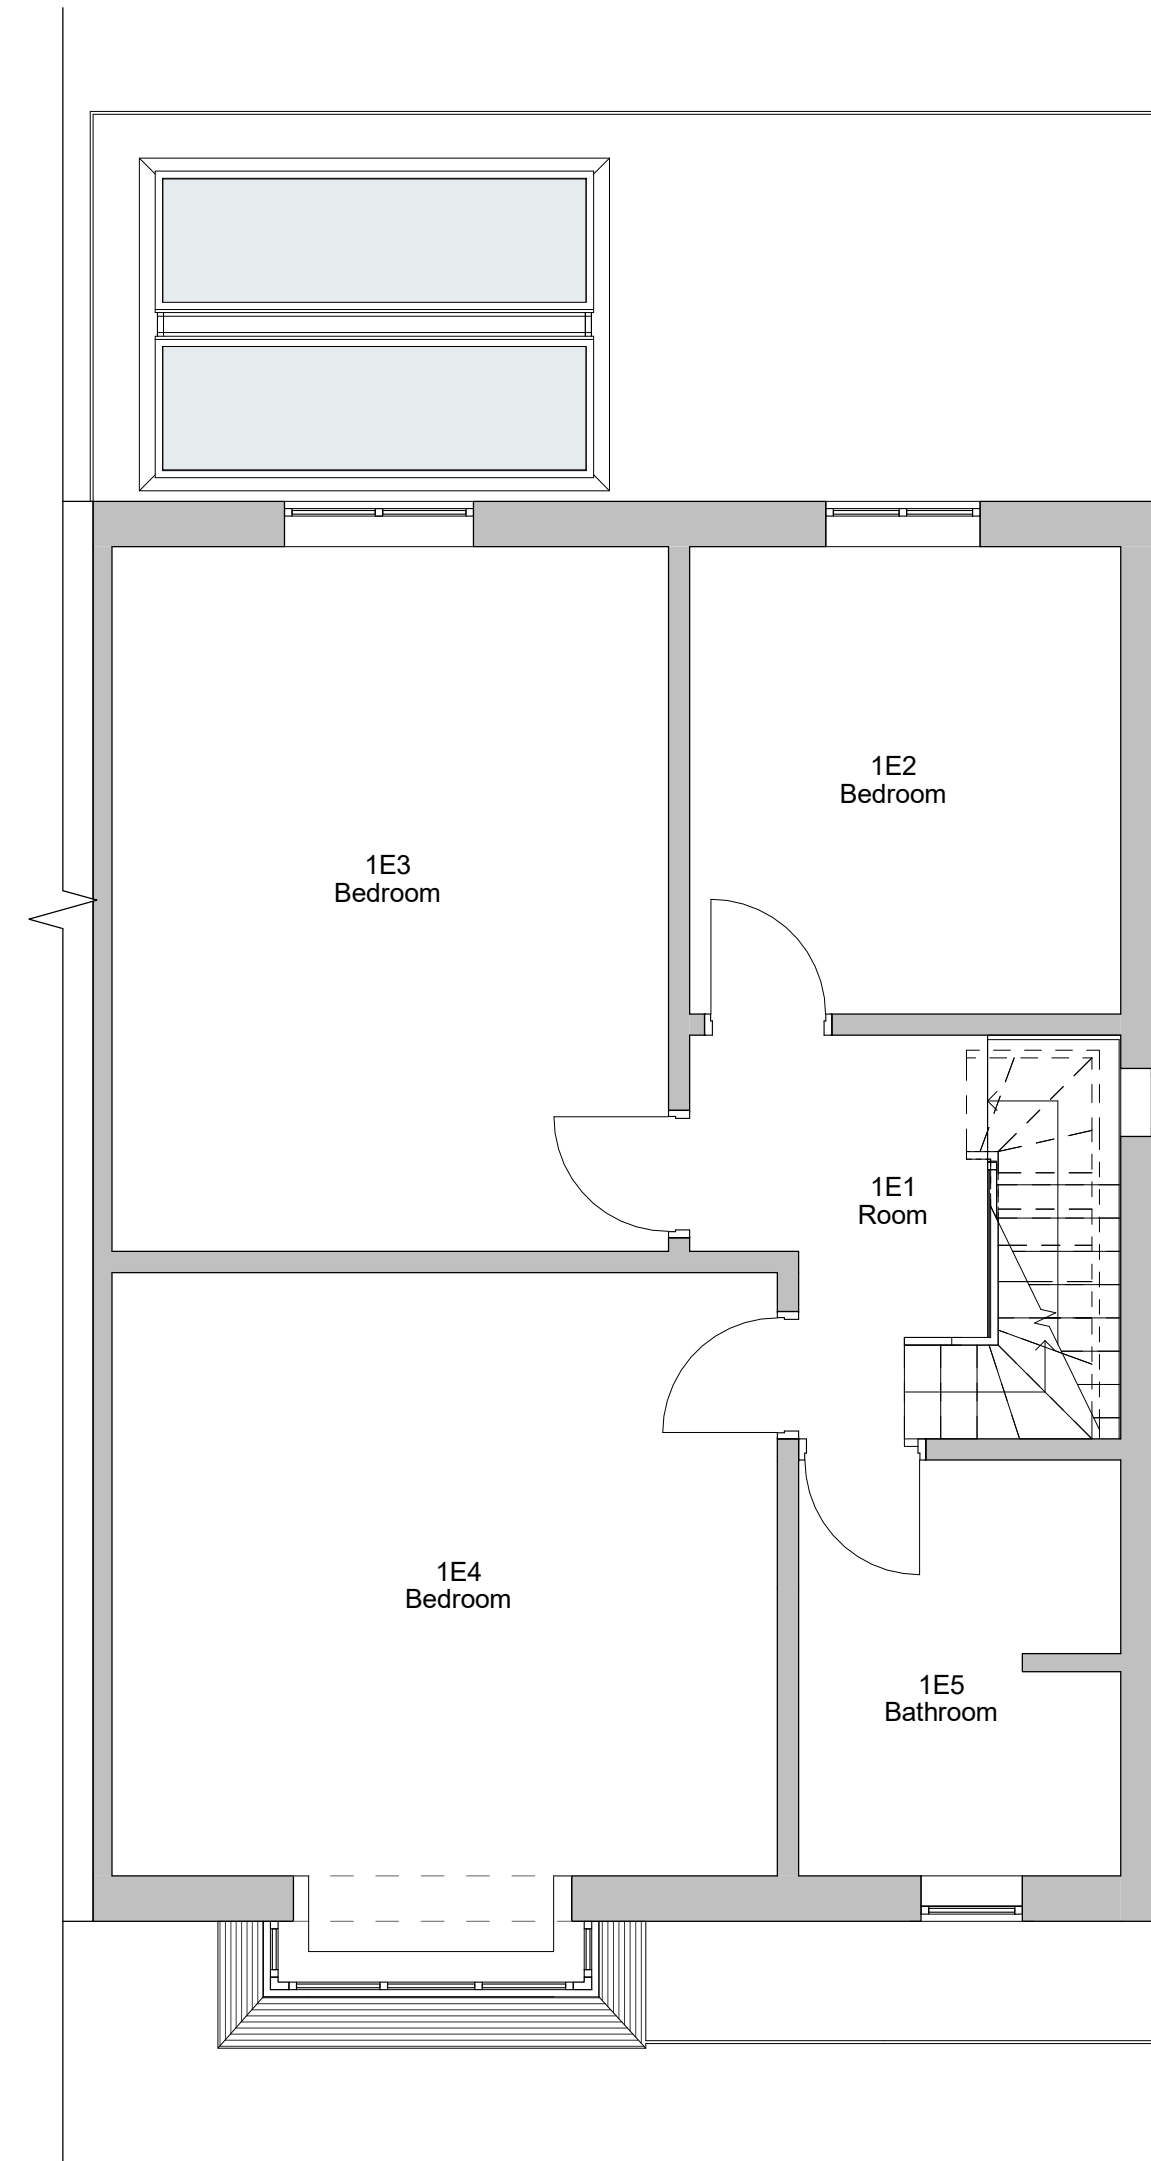

3 Level 1 - Existing  
1 : 50

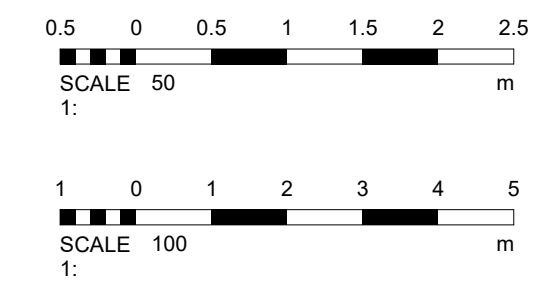

|   |                            |                              |
|---|----------------------------|------------------------------|
| 2   | PLANNING                   | 29/06/2021                   |
| 1   | Neighbours Extension Added | 16/04/2021                   |
| No.   | Description                | Date                         |
| PROJECT<br>16 Wilton Avenue   |                            |                              |
| TITLE<br>Existing Plans and Elevations   |                            |                              |
| CLIENT<br>Mr Halberstadt   |                            |                              |
| STATUS<br>PLANNING   |                            |                              |
| DRAWN BY<br>TP   | DATE<br>12/04/2021         | SCALE (@ A1)<br>As indicated |
| PROJECT NUMBER<br>GSS21017   | DRAWING NUMBER<br>002      | REV<br>2                     |
| GOLD SKETCH<br>S T U D I O S<br>www.goldsketch.co.uk info@goldsketch.co.uk 0161 792 9595   |                            |                              |
| NOTES<br>© COPYRIGHT ALL RIGHTS RESERVED.<br>NO PART OF THIS DRAWING MAY BE REPRODUCED WITHOUT WRITTEN CONSENT.<br>DRAWING TO BE USED FOR THE SITE AS INDICATED ONLY.<br>ALL DIMENSIONS AND SETTING OUT SHALL BE CHECKED AND CONFIRMED ON SITE. ANY DISCREPANCIES TO BE REPORTED TO THE<br>LEGISLATION AND LOCAL CODES OF PRACTICE AND BRITISH STANDARDS. ALL DIMENSIONS ON THIS DRAWING ARE IN MILLIMETRES (UNLESS<br>OTHERWISE STATED). |                            |                              |