


Application Number: 72223
Proposal:


Single storey rear pitch roof to flat roof with parapet wall

Date of Registration: 22/07/2025


New application for instillation of 3 new skylights (See Red Dash on drawings)

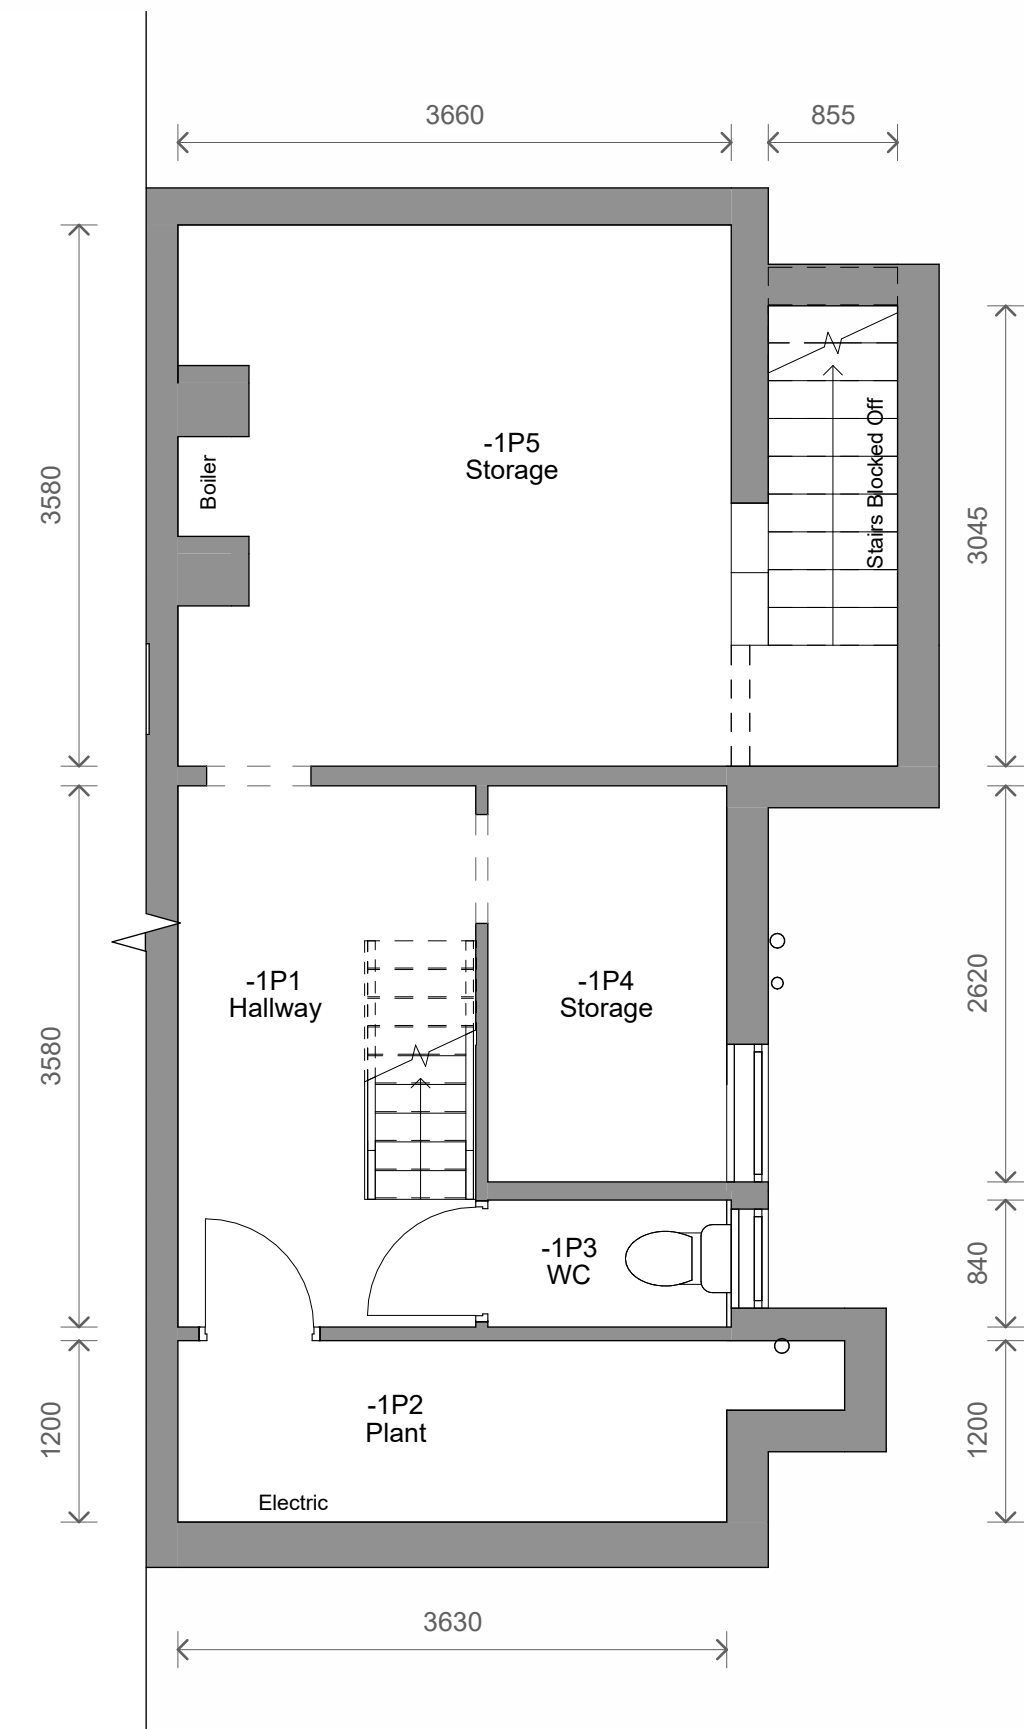


1 Level B1 - Proposed
1 : 50

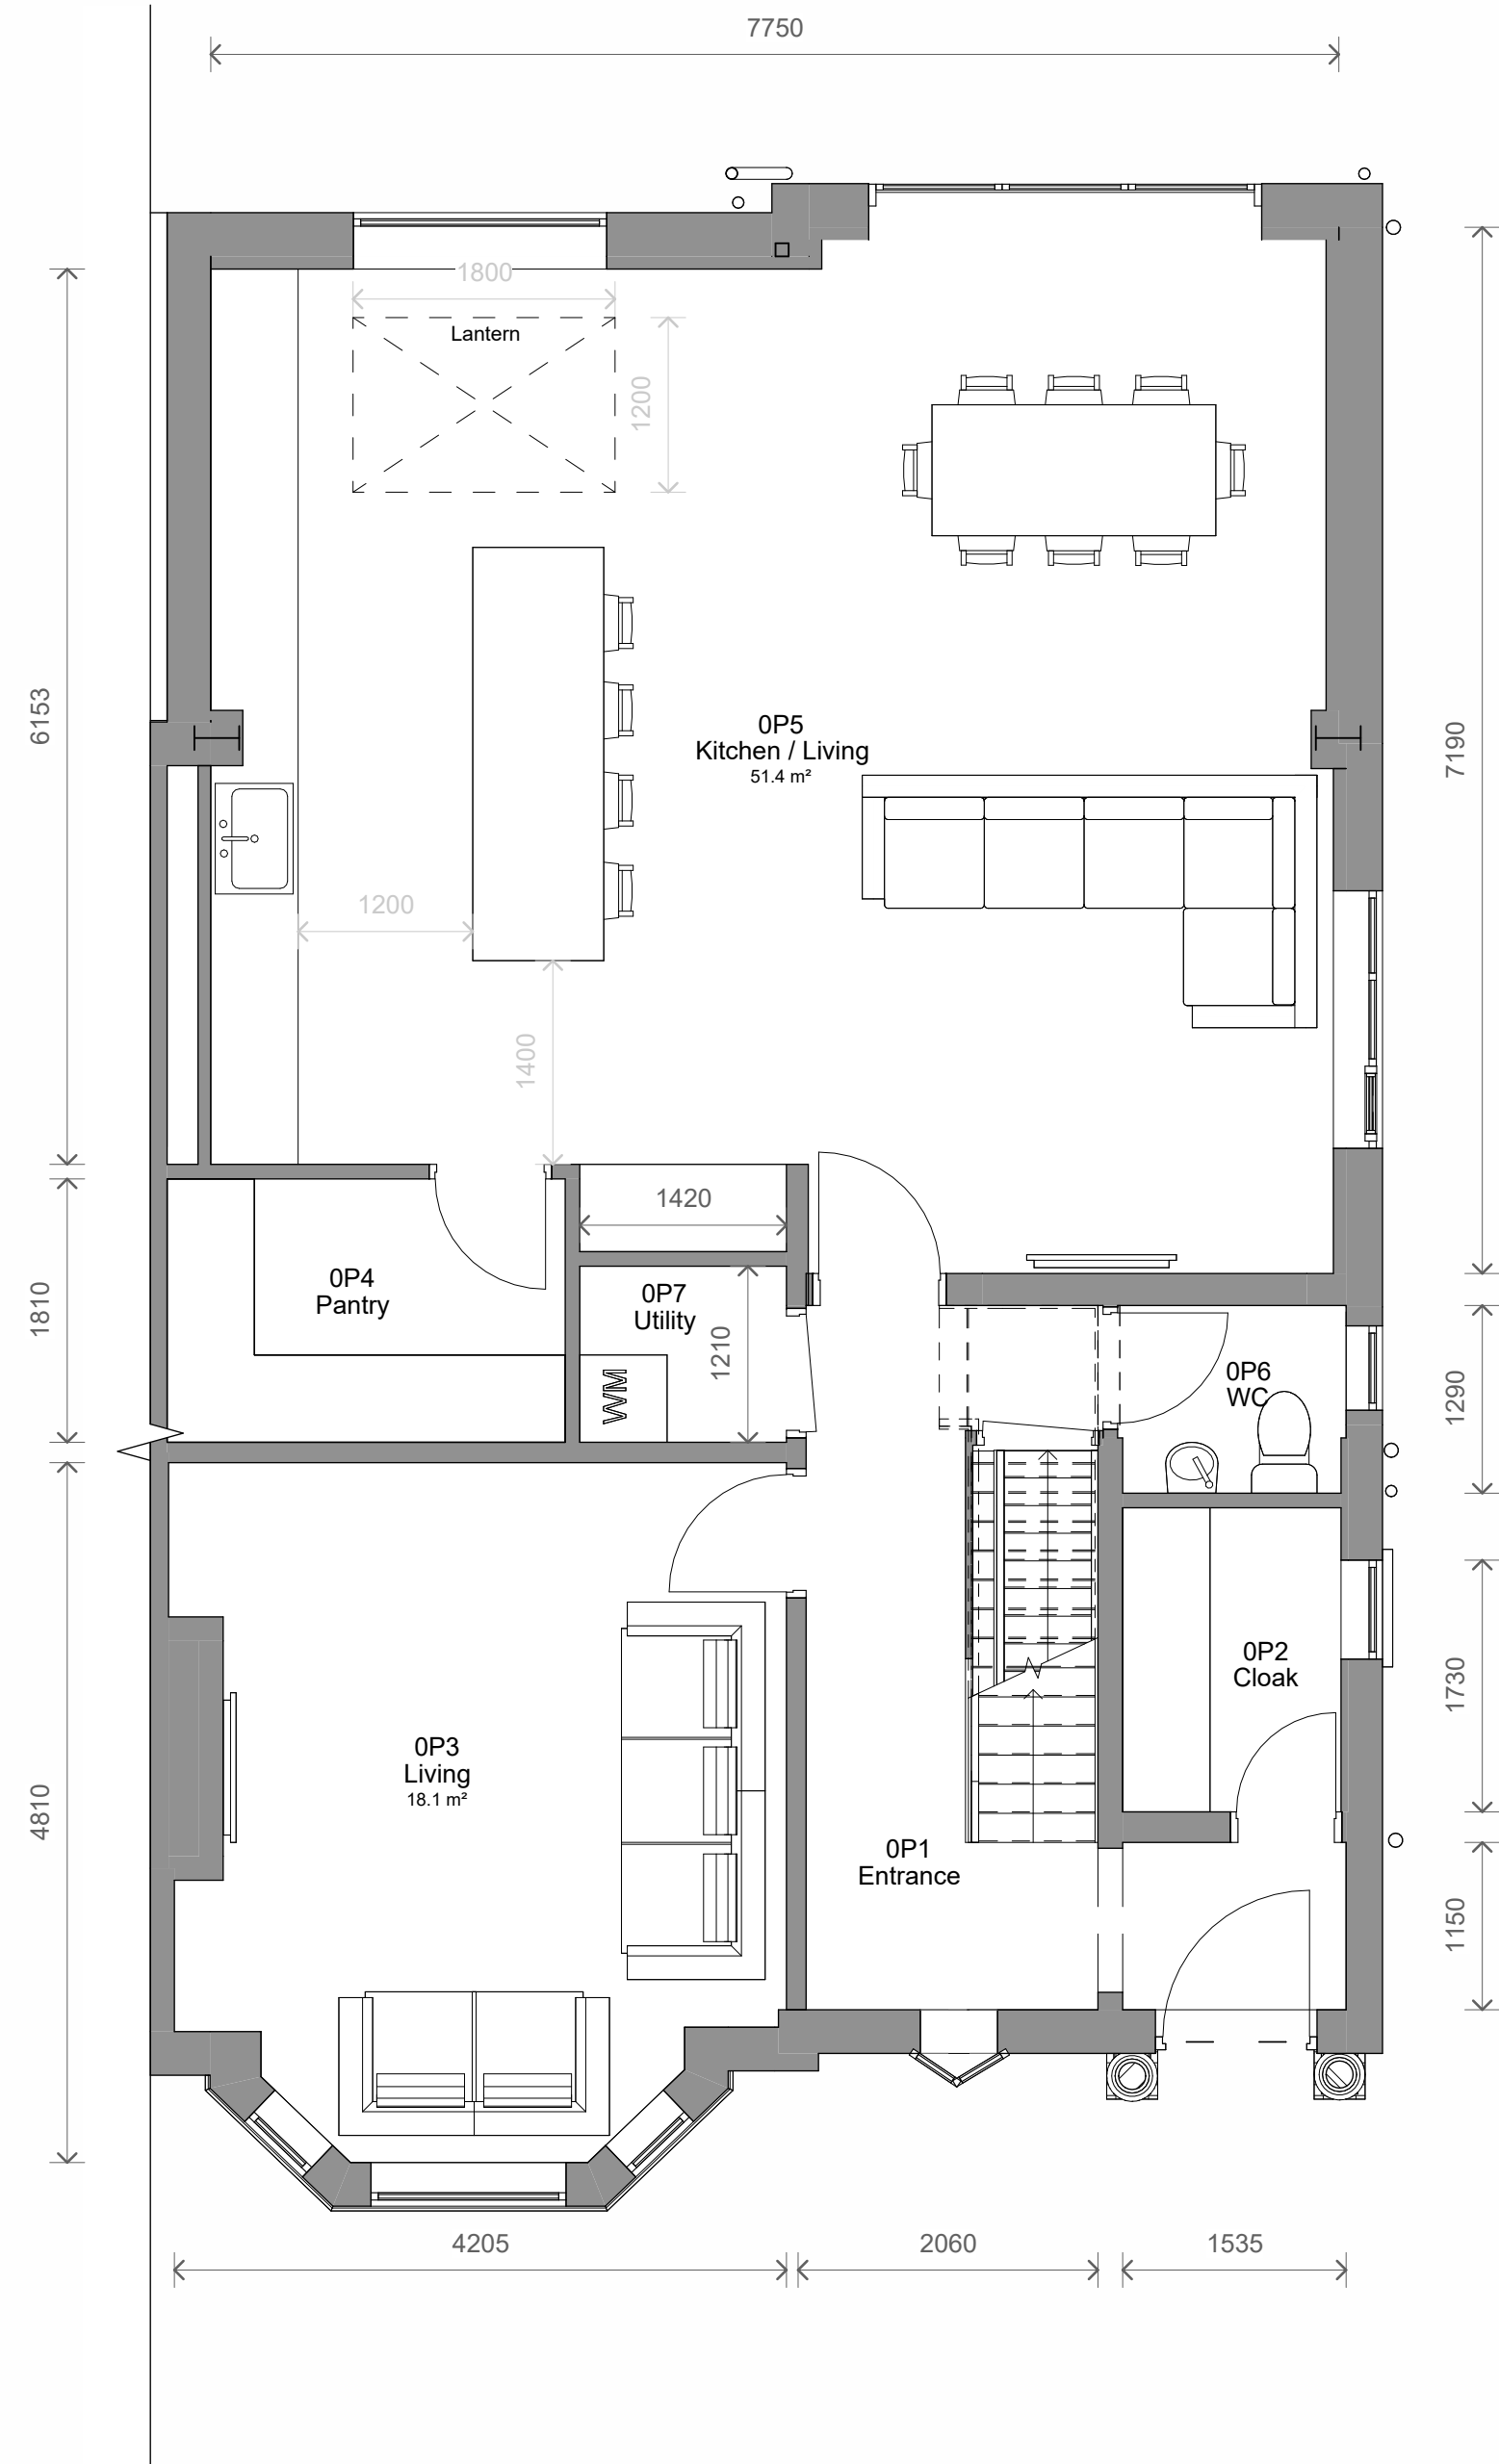

② Level 0 - Proposed
1 : 50

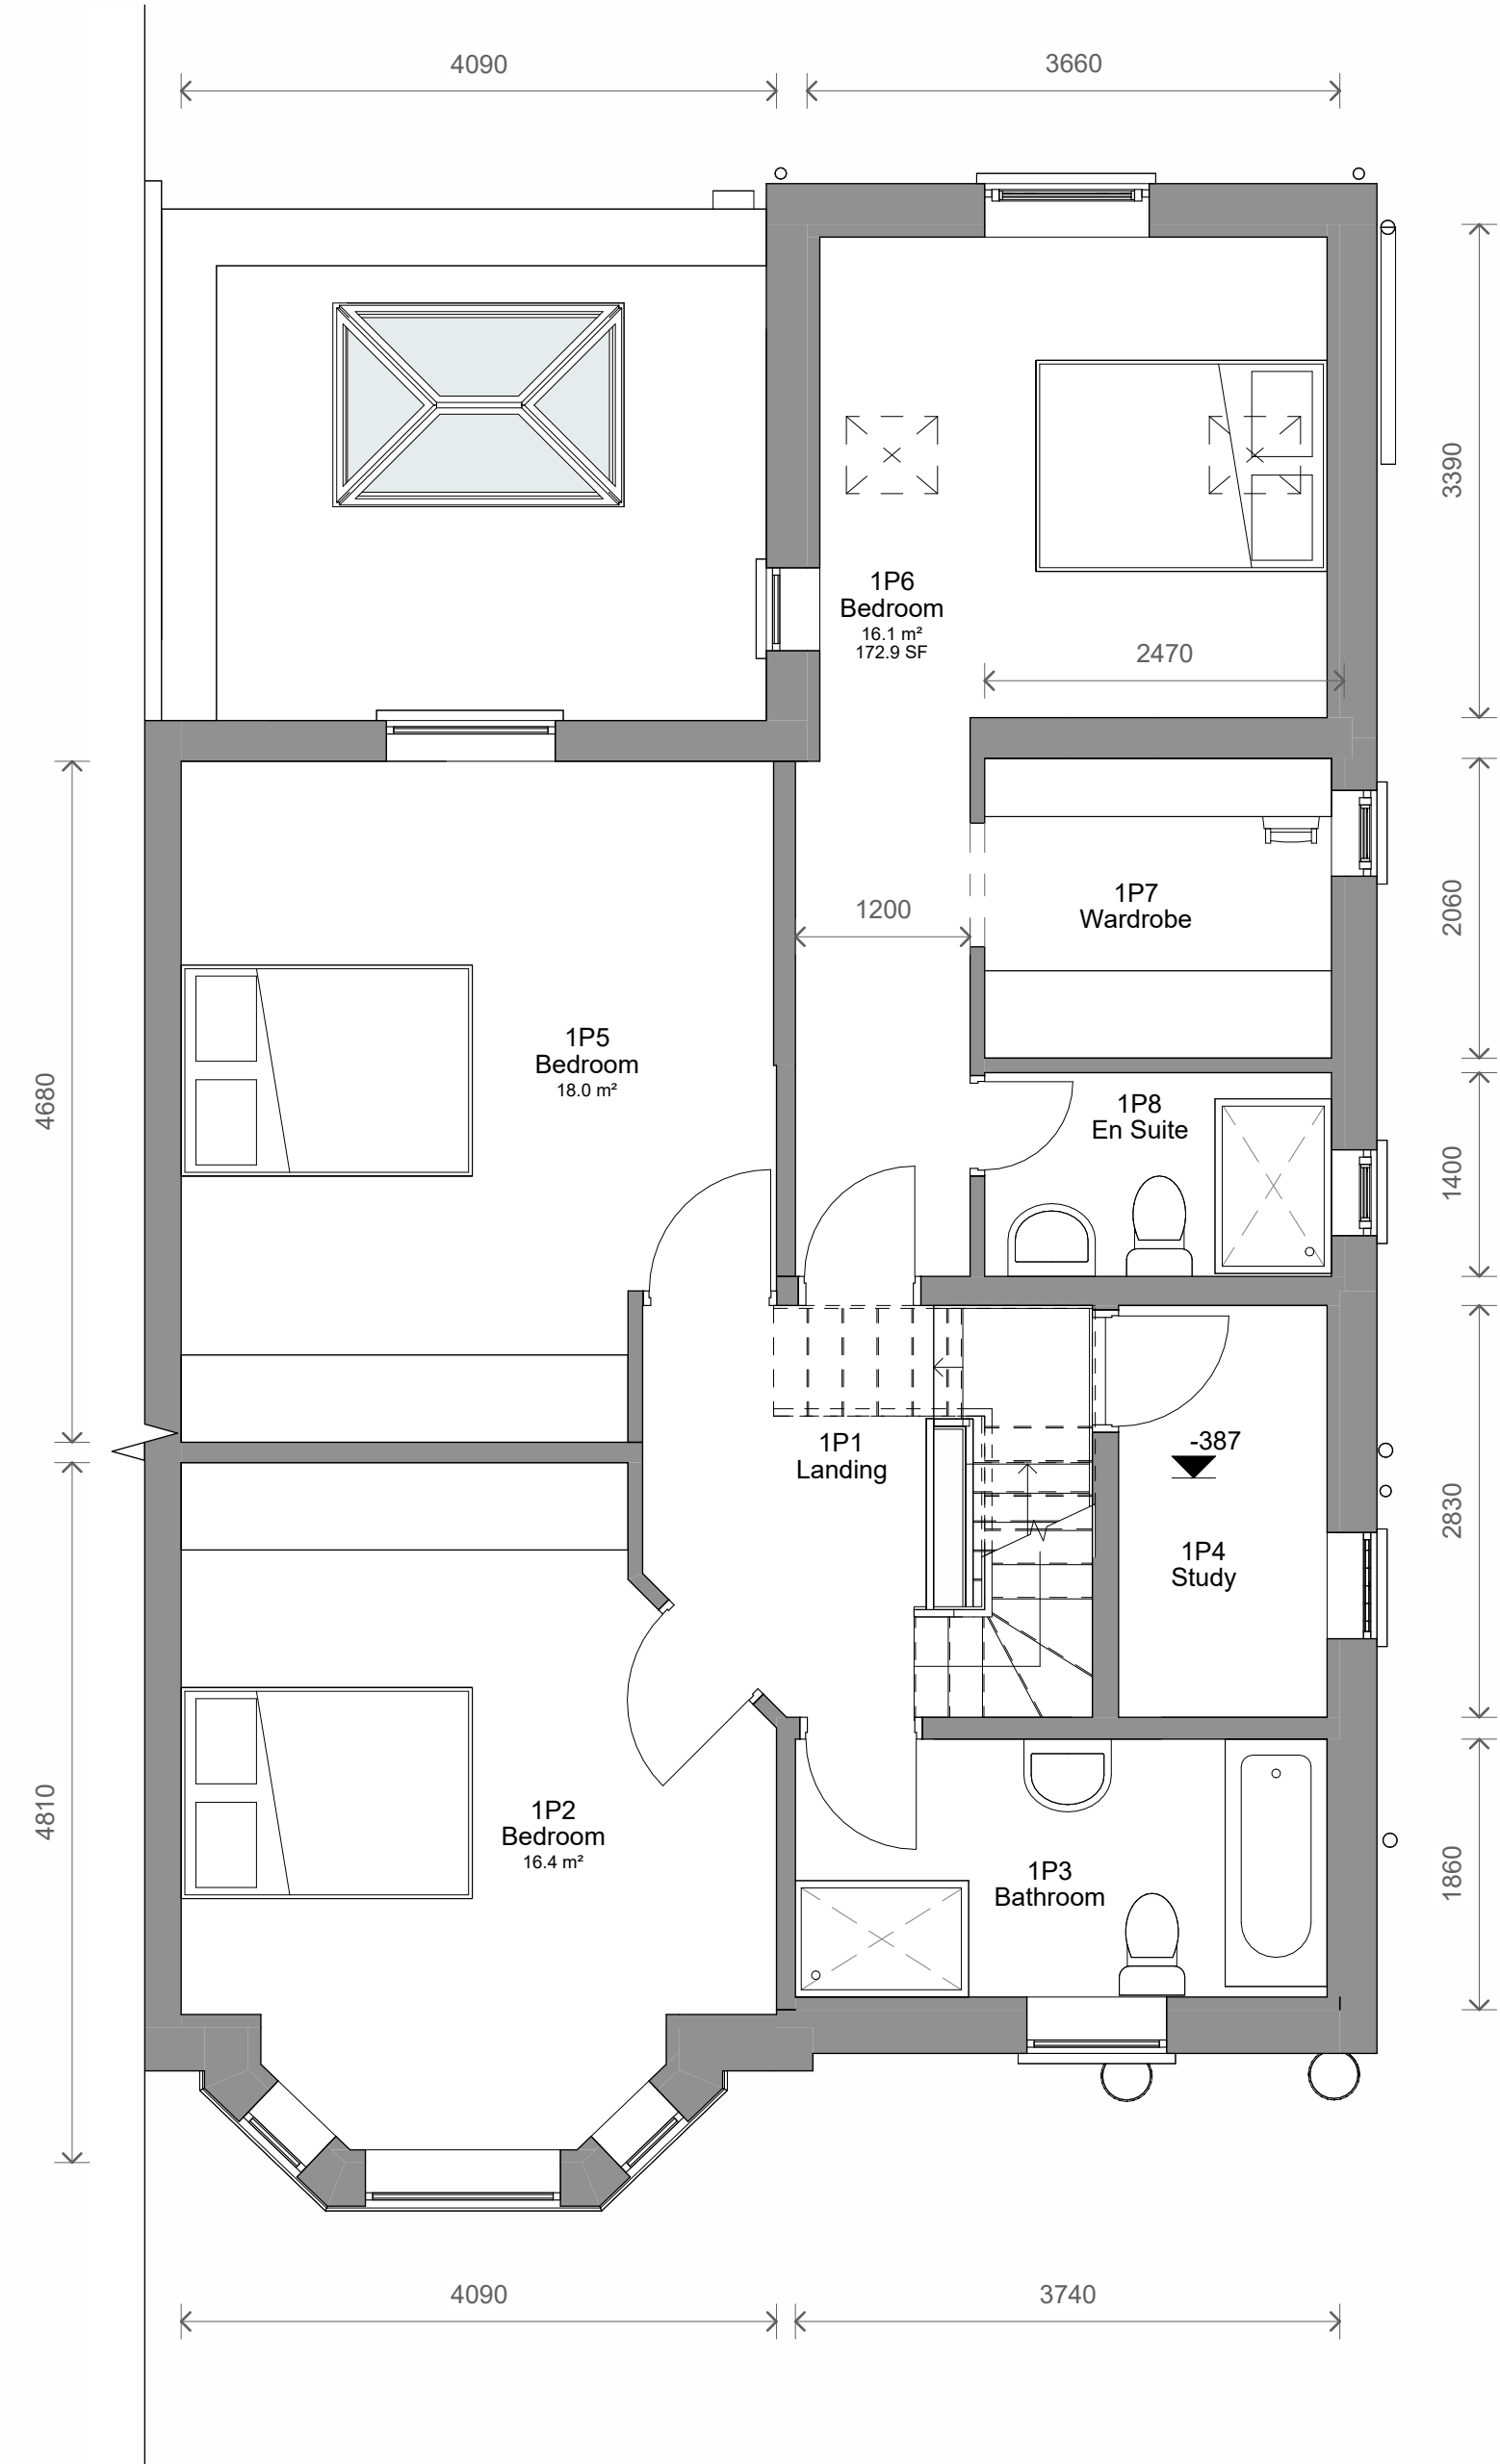


3 Level 1 - Proposed
1 : 50

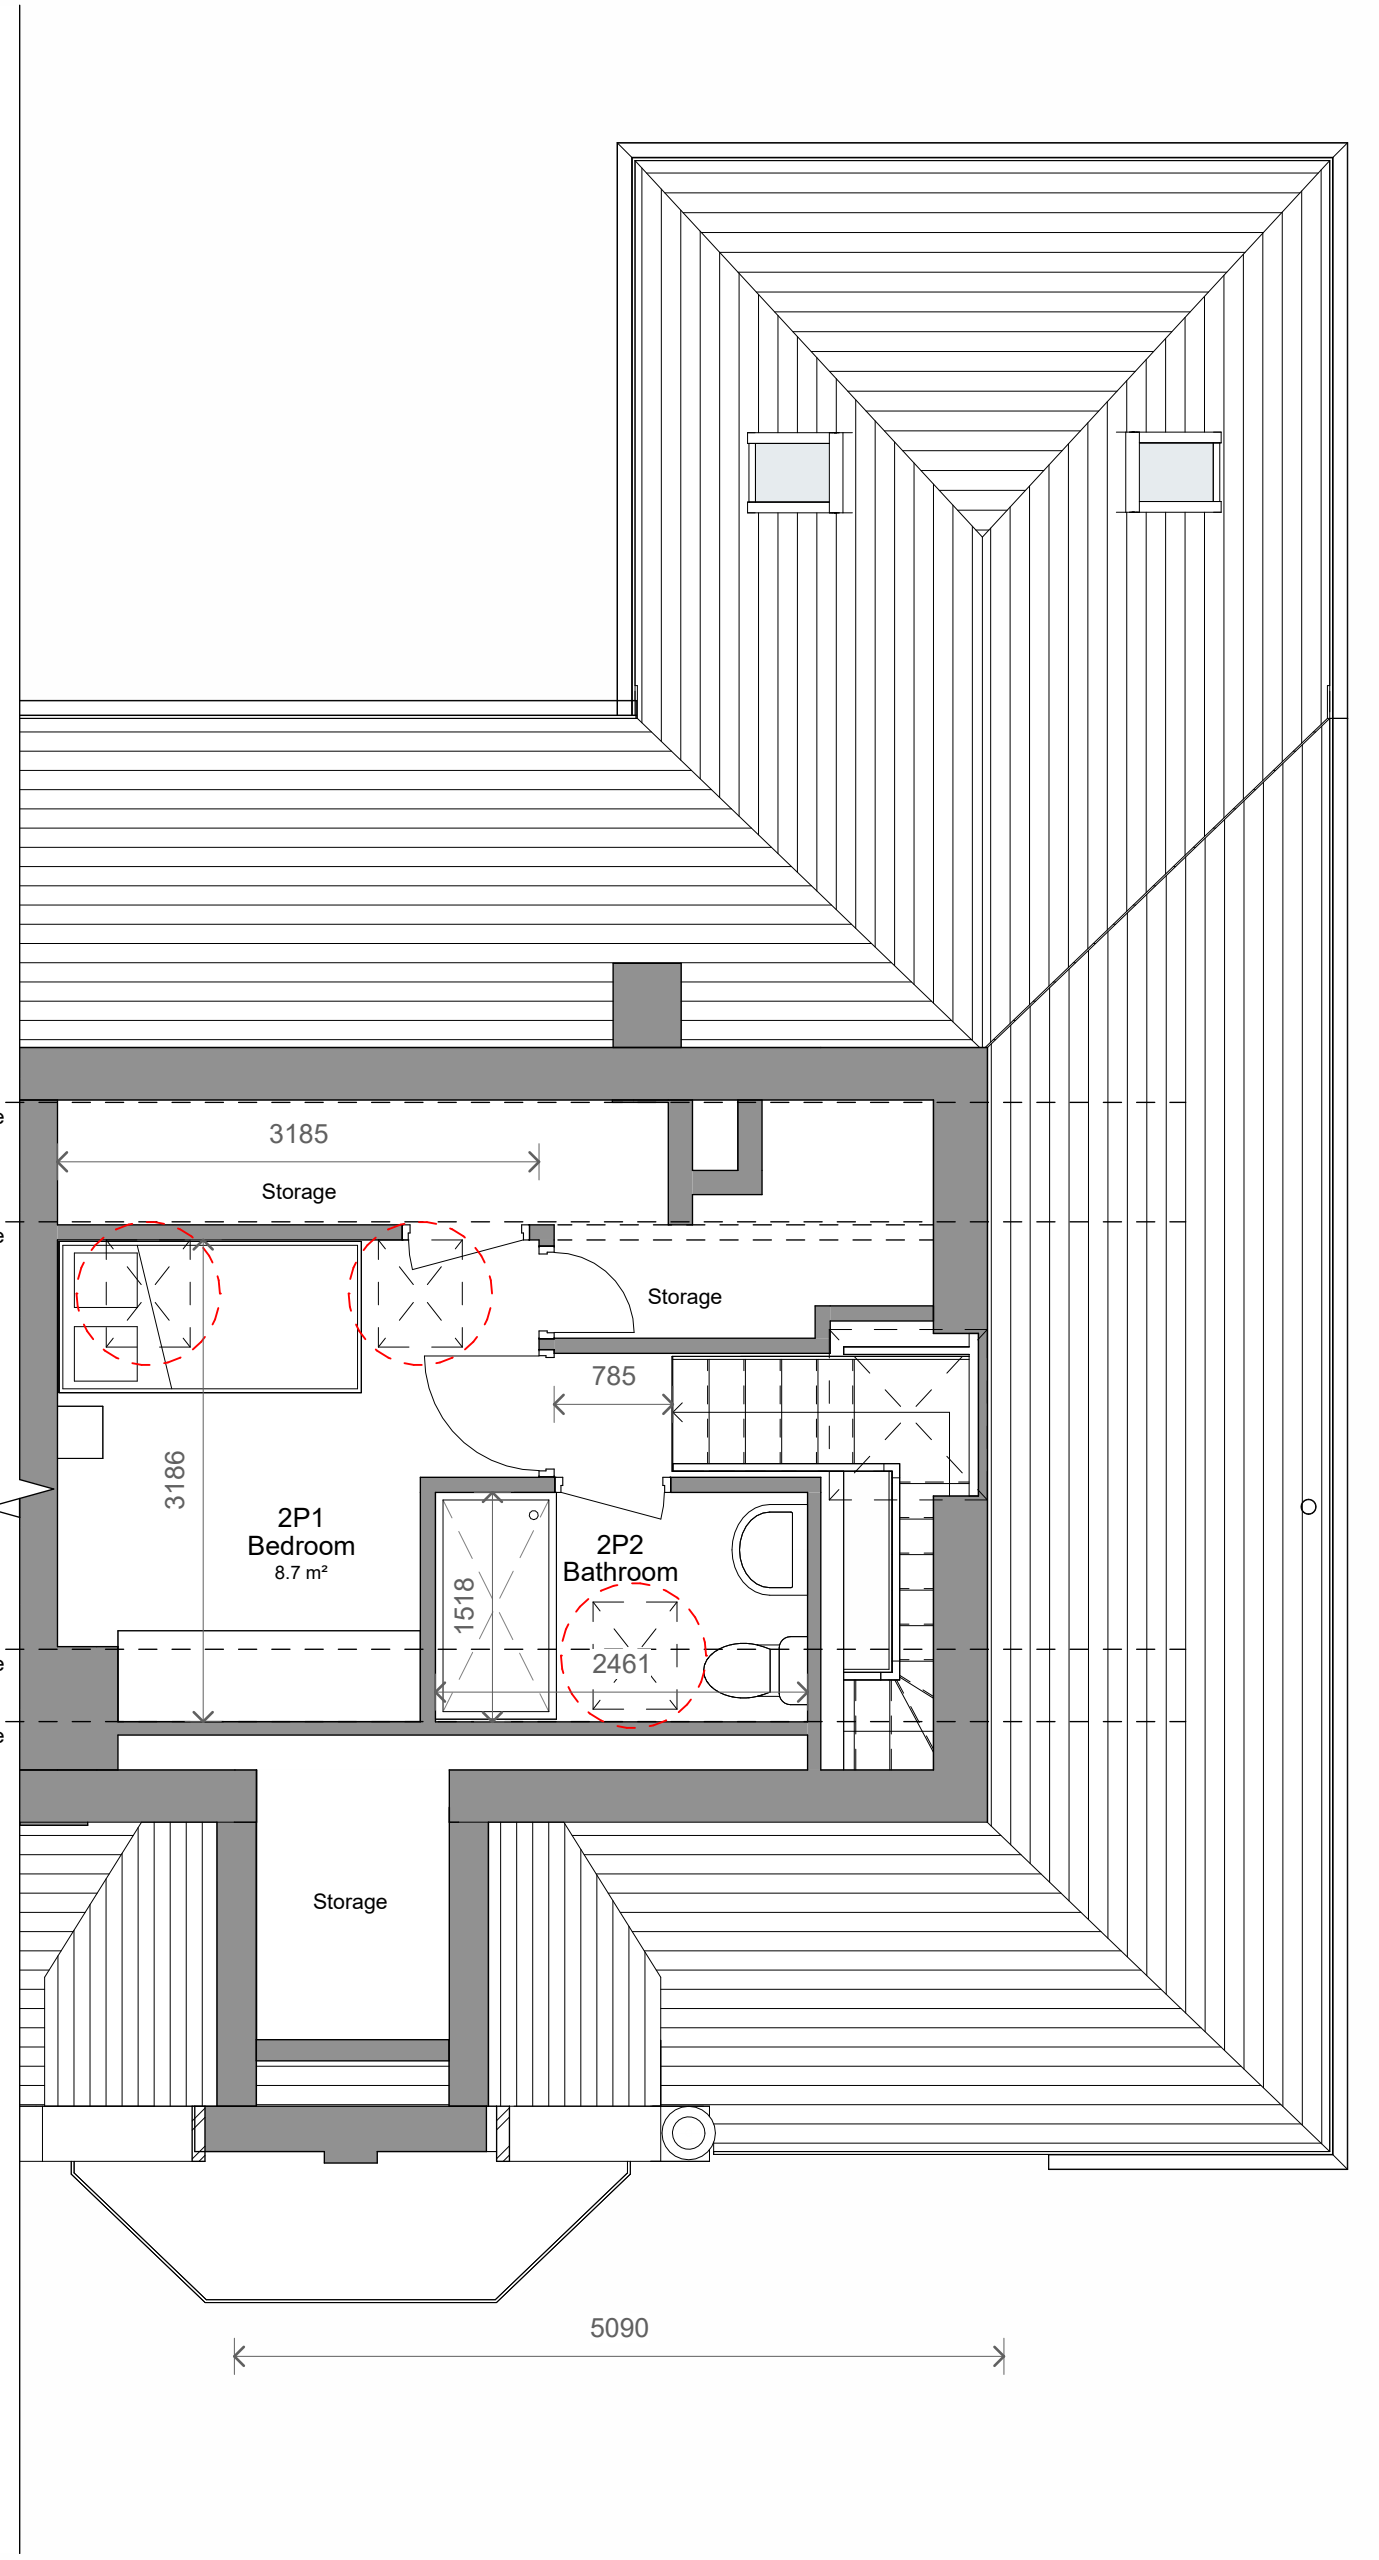

4 Level 2 - Proposed
1 : 50




3	Planning	06/10/2025	CB
2	Revised Stairs and Loft	04/09/2025	CB
1	BUILDING REGS	13/06/2025	TP
No.	Description	Date	Initial

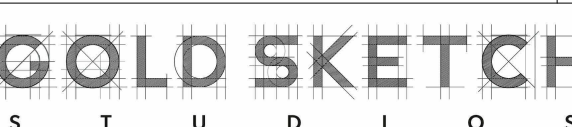PROJECT		
15 Guest Road		
TITLE		
Proposed Plans and Elevations		
STATUS		
DESIGN		
DRAWN BY	DATE	SCALE (@ 1:1)
SG	24/04/2025	As indicated
PROJECT NUMBER	DRAWING NUMBER	REV
GSS23177.6	003	3
		
www.goldsketch.co.uk info@goldsketch.co.uk 0161 792 9595		
NOTES		
© COPYRIGHT: ALL RIGHTS RESERVED.		
THIS DRAWING IS NOT TO BE REPRODUCED WITHOUT WRITTEN CONSENT.		
ALL DIMENSIONS AND SETTING OF WALLS, SHALL BE CHECKED AND CONFIRMED ON SITE. ANY DISCREPANCIES TO BE REPORTED TO THE DESIGNER IMMEDIATELY TO THE CONVENIENCE OF ANY WORK. ALL WORK AND MATERIALS TO BE IN ACCORDANCE WITH CURRENT BUILDING REGULATIONS AND RELEVANT CODES OF PRACTICE AND BRITISH STANDARDS. ALL DIMENSIONS ON THIS DRAWING ARE IN MILLIMETRES UNLESS OTHERWISE STATED.		



5 Front - Proposed
1 : 100

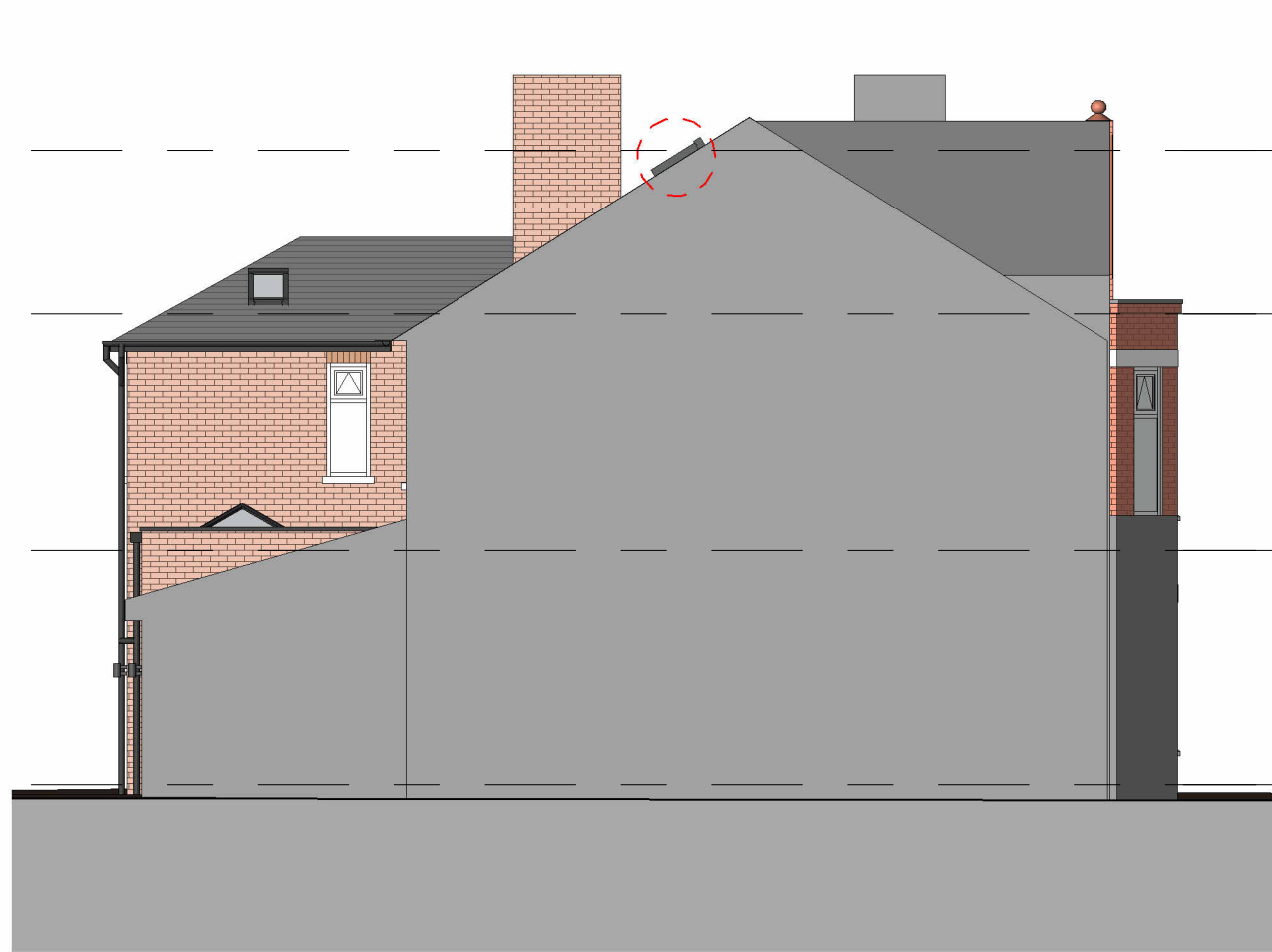

6 Left Side - Proposed
1 : 100



7 Rear - Proposed
1 : 100



8 Right Side - Proposed
1 : 100