
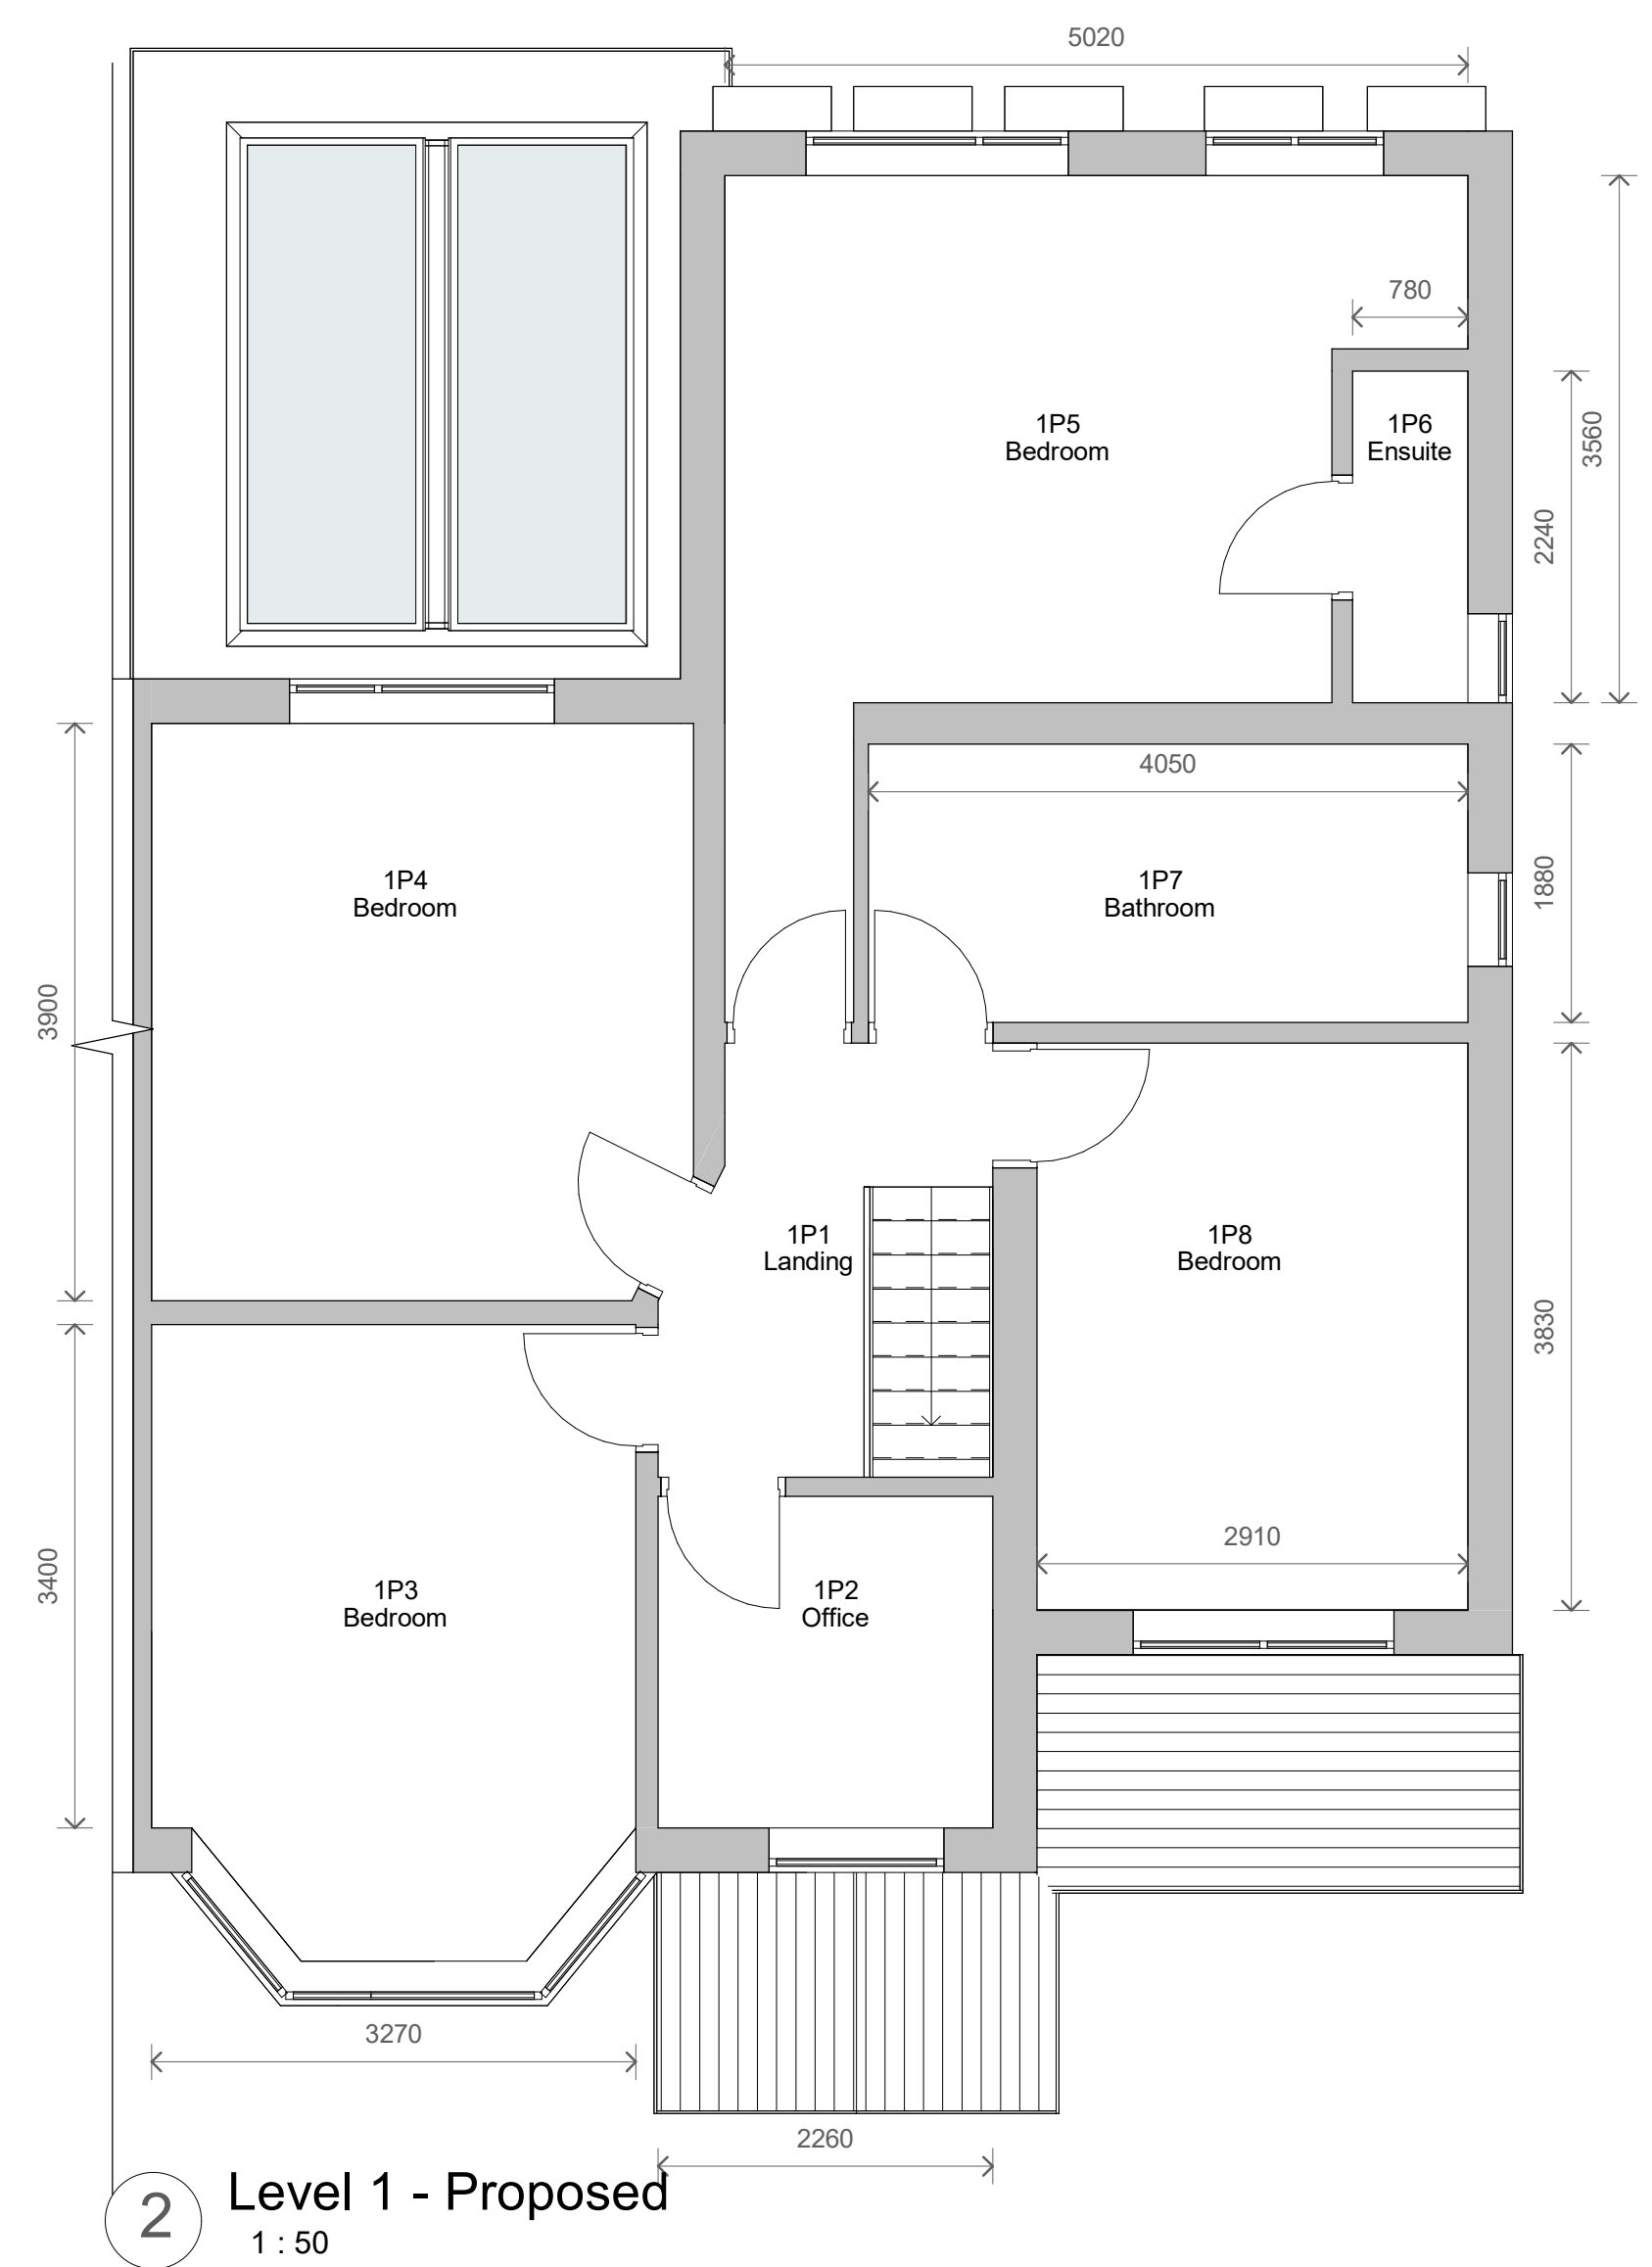


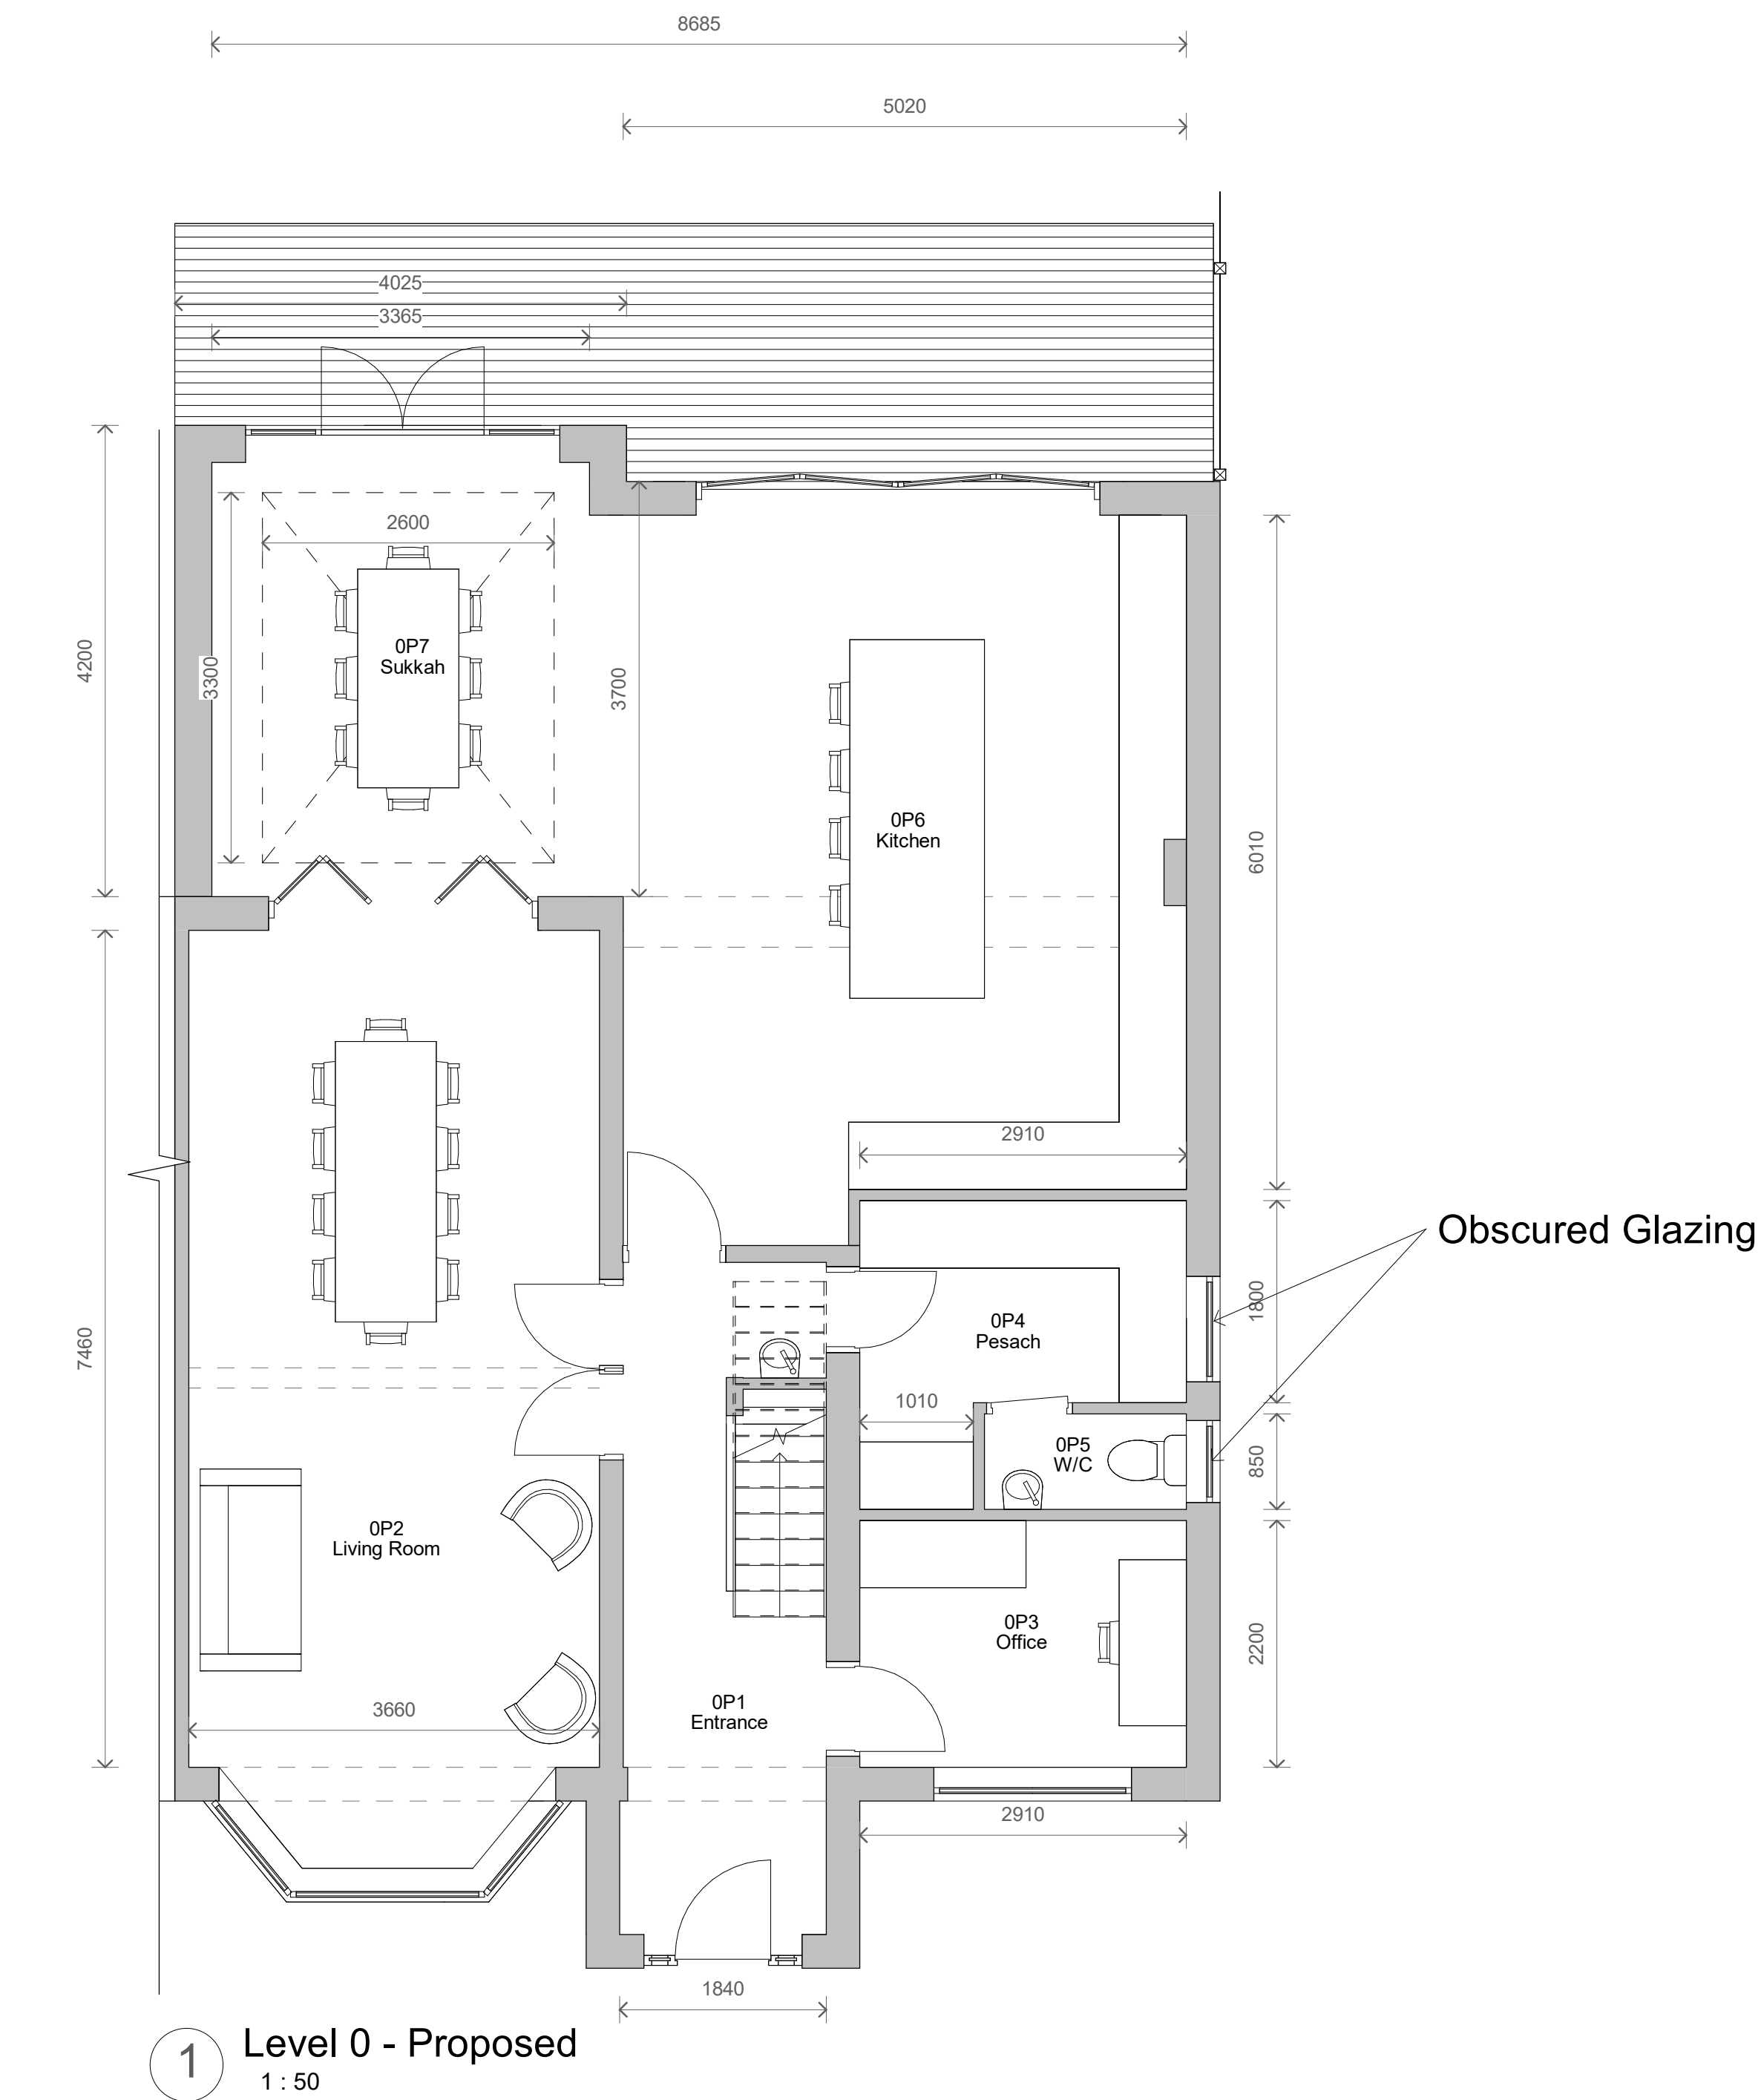

No.	Planning - Windows	07/11/2022
Description		Date
PROJECT		
37 Bury Old Road		
TITLE		
Proposed Plans and Elevations		
CLIENT		
Brodie		
STATUS		
DESIGN		
DRAWN BY	DATE	SCALE (@ A1)
TP	04/07/2022	As indicated
PROJECT NUMBER	DRAWING NUMBER	REV
GSS22050.2	003	1
		
www.goldsketch.co.uk info@goldsketch.co.uk 0161 792 9595		
NOTES ALL RIGHTS RESERVED. NO REPRODUCTION OR DISTRIBUTION OF THIS DOCUMENT IS PERMITTED WITHOUT PRIOR WRITTEN CONSENT. THIS DOCUMENT IS THE PROPERTY OF GOLD SKETCH LTD. IT IS TO BE USED ONLY FOR THE PROJECT SPECIFICALLY IDENTIFIED IN THE TITLE. ANY REUSE OR MODIFICATION OF THIS DOCUMENT WITHOUT THE WRITTEN CONSENT OF GOLD SKETCH LTD. IS PROHIBITED. GOLD SKETCH LTD. ACCEPTS NO LIABILITY FOR ANY ERRORS OR OMISSIONS IN THIS DOCUMENT. IT IS PROVIDED "AS IS" WITHOUT WARRANTY OF ANY KIND, INCLUDING MERCHANTABILITY AND FITNESS FOR A PARTICULAR PURPOSE. GOLD SKETCH LTD. IS NOT RESPONSIBLE FOR ANY DAMAGE OR LOSS OF PROFITS OR REVENUE, OR ANY OTHER INDIRECT OR CONSEQUENTIAL DAMAGES, ARISING OUT OF OR IN CONNECTION WITH THE USE OF THIS DOCUMENT. GOLD SKETCH LTD. IS NOT RESPONSIBLE FOR ANY DAMAGE OR LOSS OF PROFITS OR REVENUE, OR ANY OTHER INDIRECT OR CONSEQUENTIAL DAMAGES, ARISING OUT OF OR IN CONNECTION WITH THE USE OF THIS DOCUMENT.		