




Written dimensions on these drawings shall take precedence over scaled dimensions. Contractors shall verify and be responsible for all dimensions and conditions on the project and Airedale Architects must be notified of any variations from the dimensions and conditions shown by these drawings prior to commencement of any work. All contractors are deemed to have made themselves aware of site conditions prior to entering into any contract.

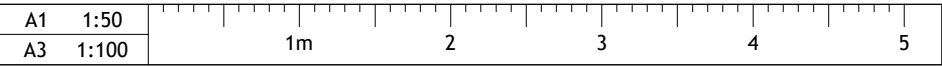


Block Plan 1:500

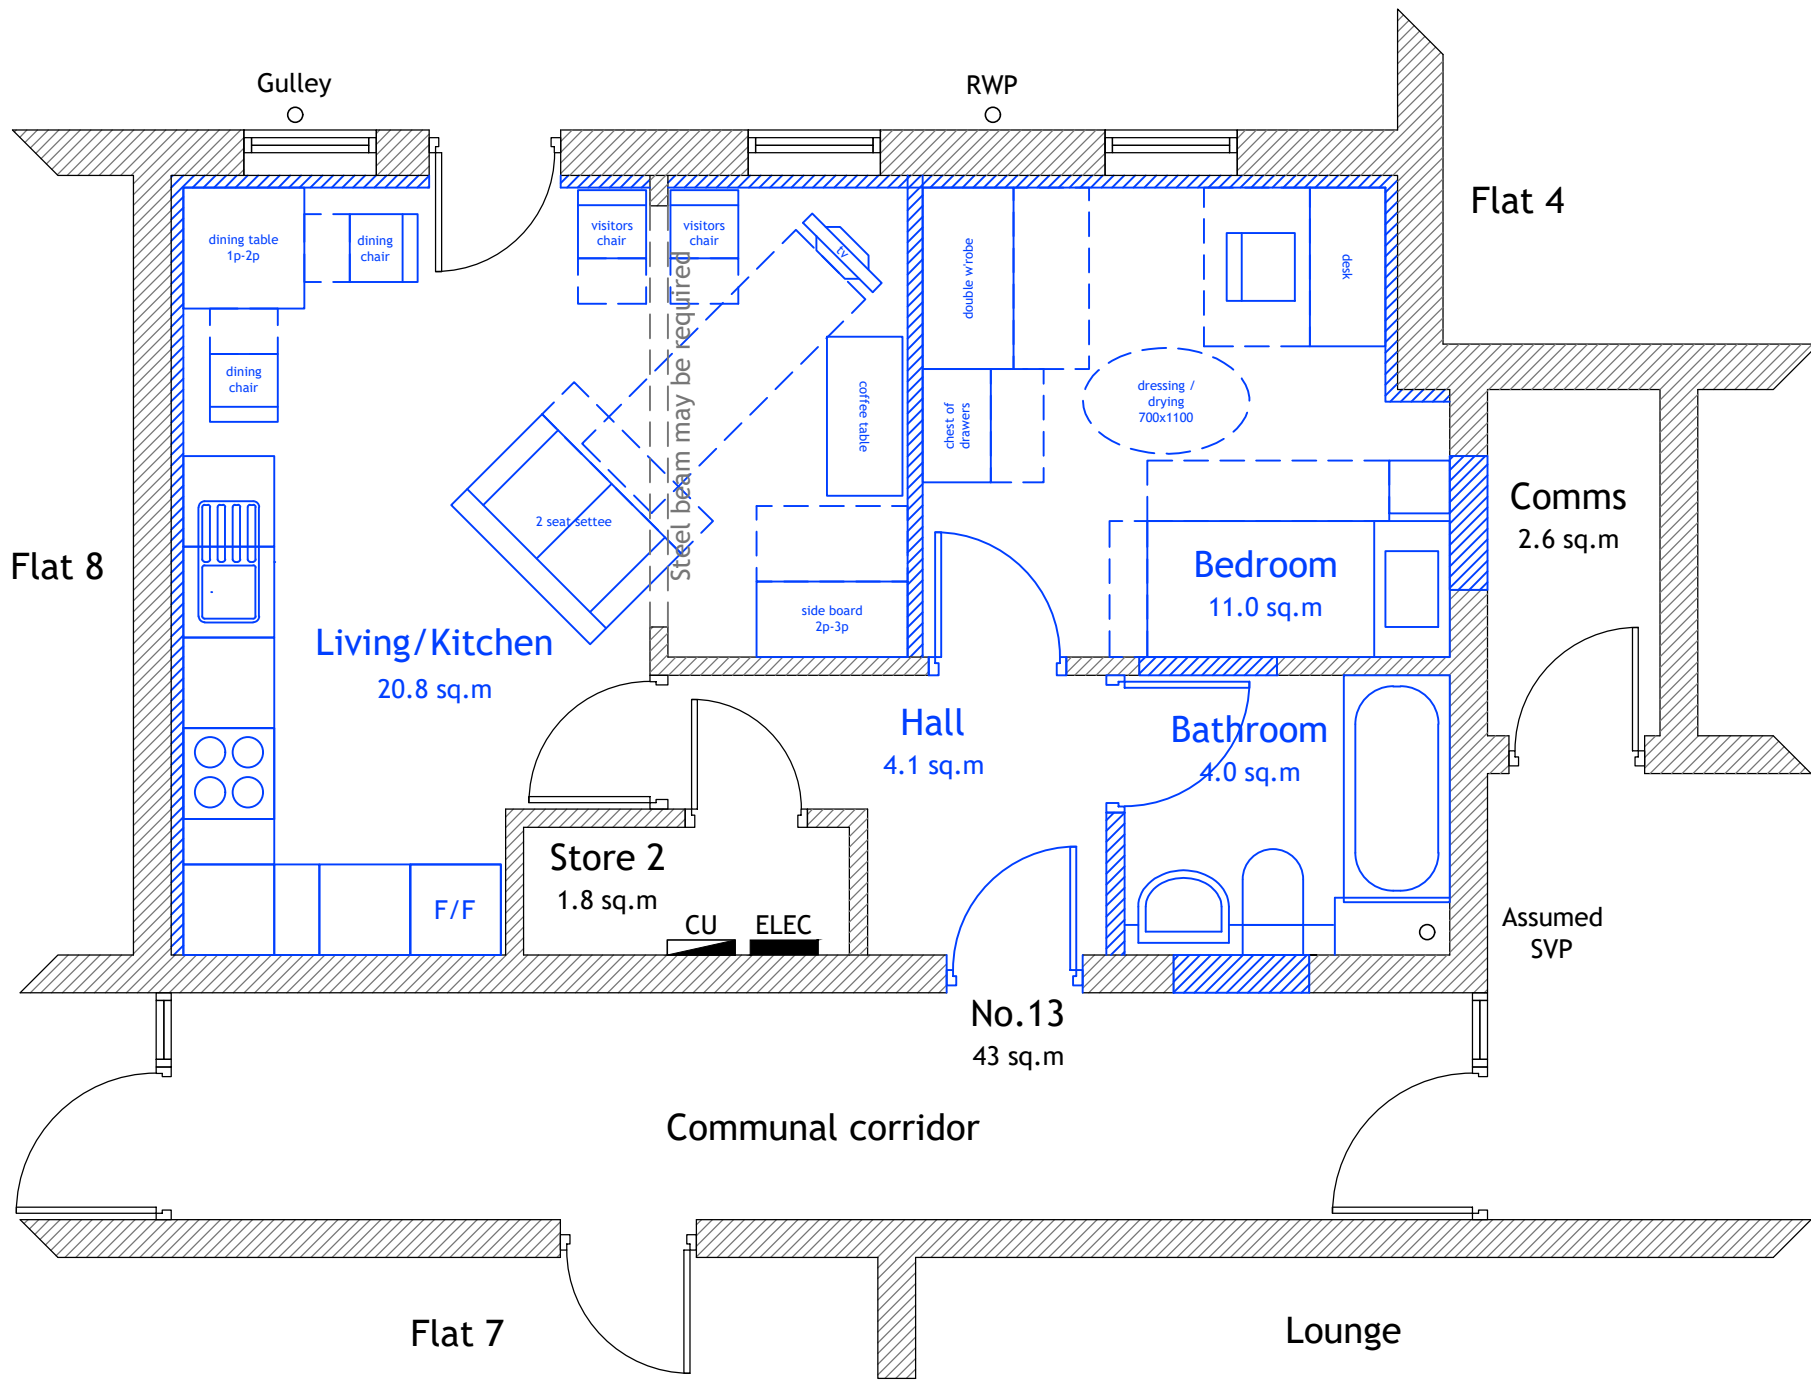

Ground Floor

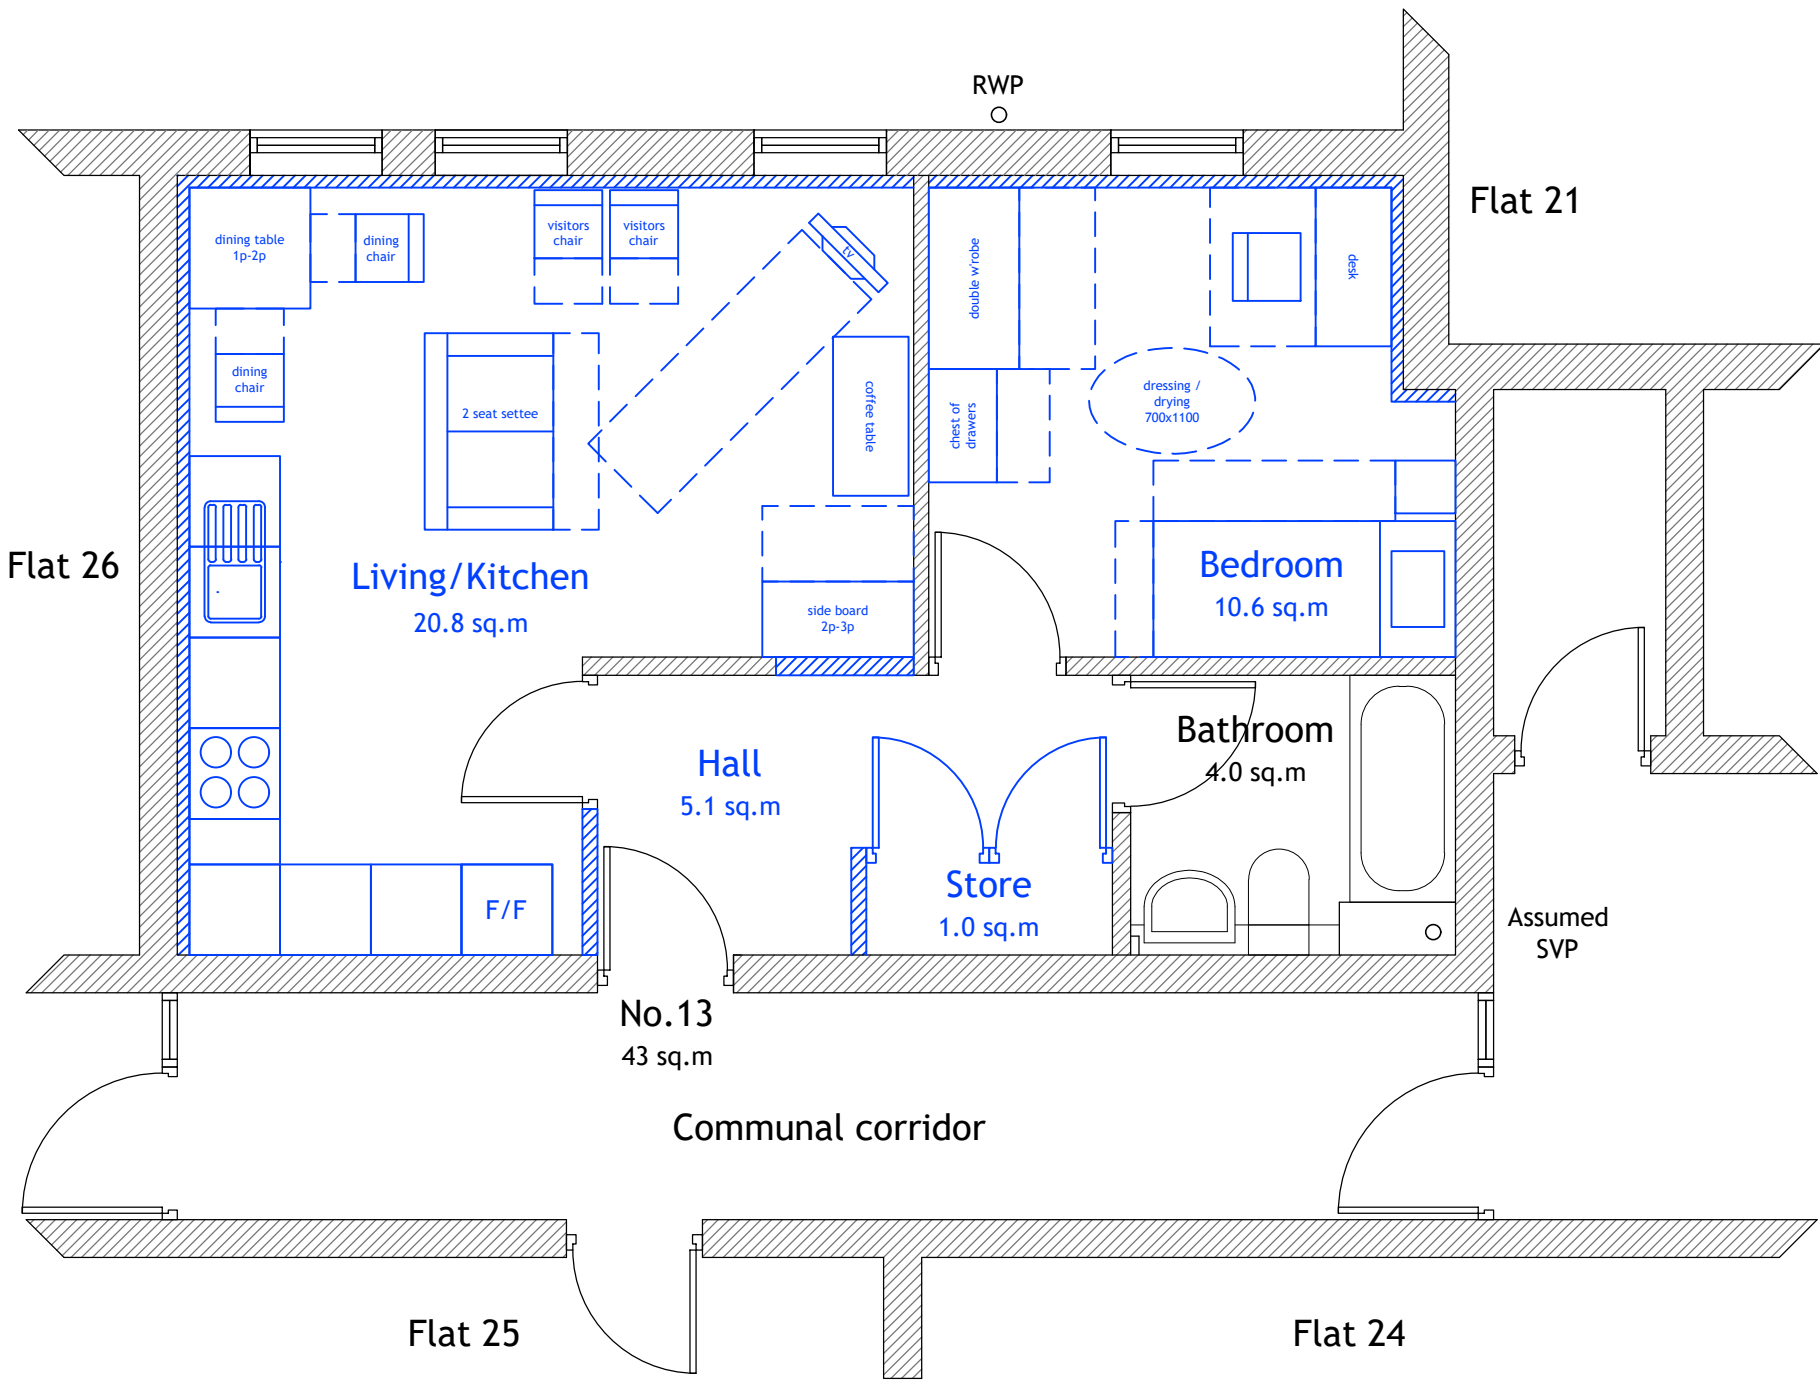

First Floor

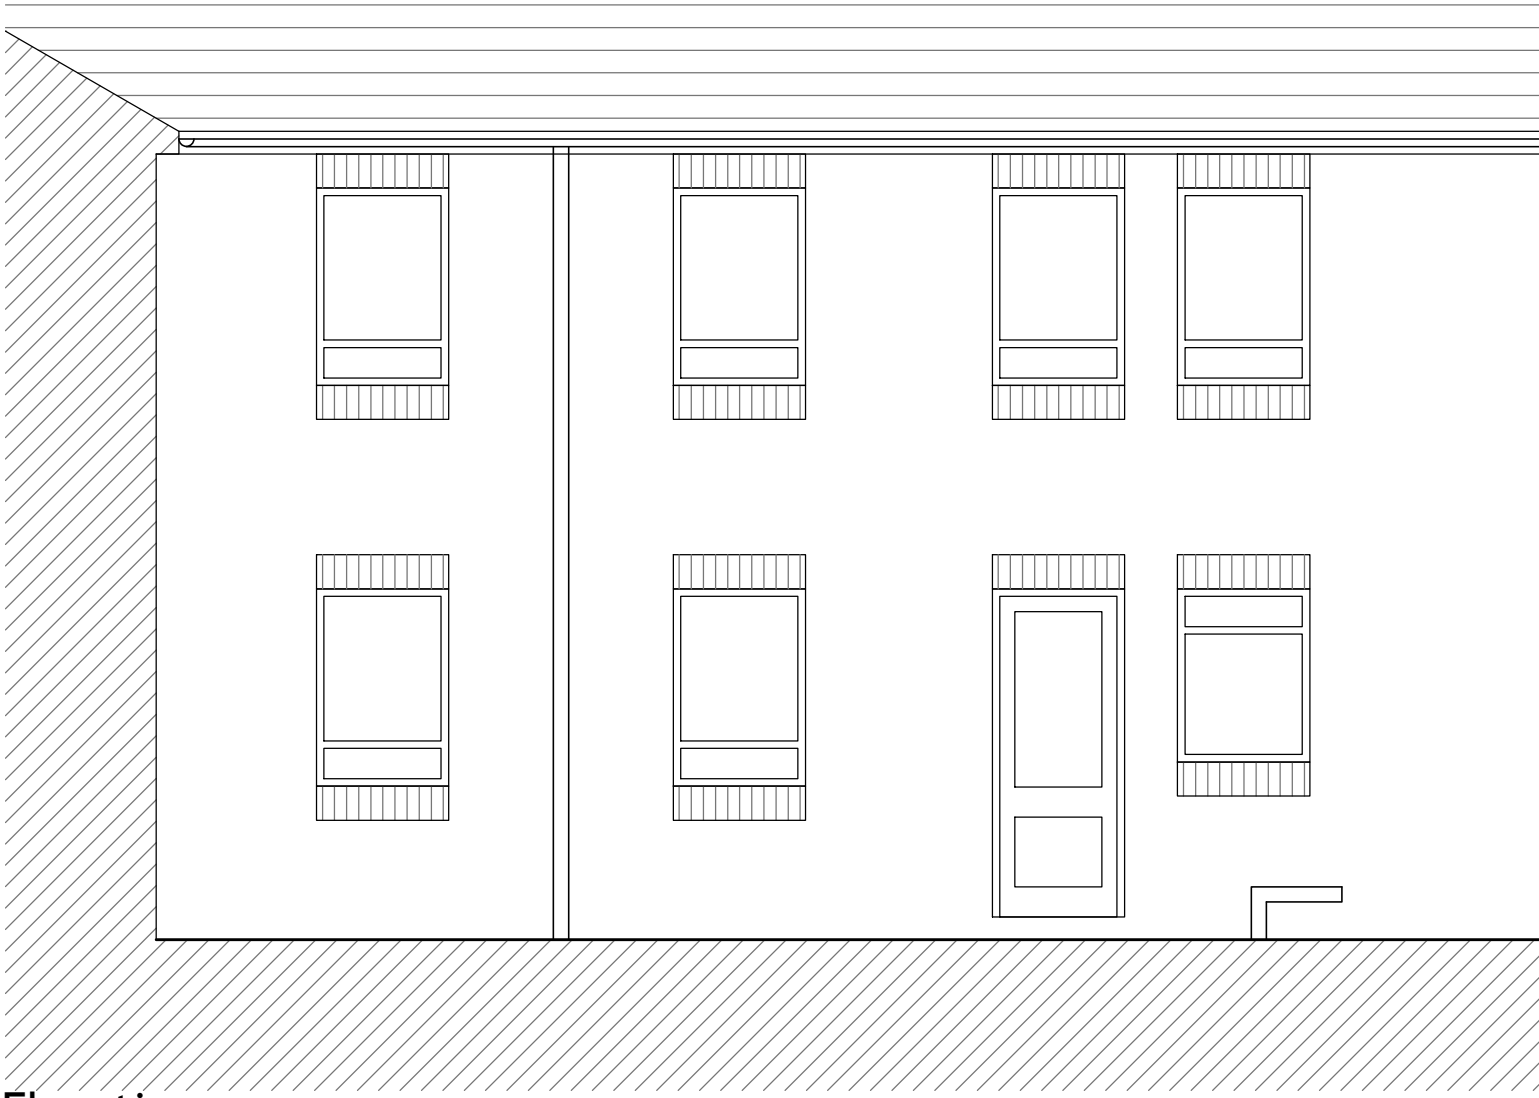

Elevation

A	BLOCK PLAN ADDED TO INDICATE BIN STORES AND PARKING	19.08.24	MA
REV	DESCRIPTION	DATE	DRAWN

airedale*architects*

5A Chapel Lane, Bingley, BD16 2NG
office@airedalearchitects.com 01274 551140
www.airedalearchitects.com

CLIENT	Housing 21				
ADDRESS	Harry Whitehead Court 1 Lowes Road, Buey, BL9 6QN				
PROJECT	Conversion of Wardens House				
DRAWING	Proposed Layouts and Elevation				
DRAWN	MA	DATE	July 2024	SCALE	1:50@A1
DWG No.	2445/02A				
STATUS	PLANNING				