






4. Front - Proposed
1 : 100

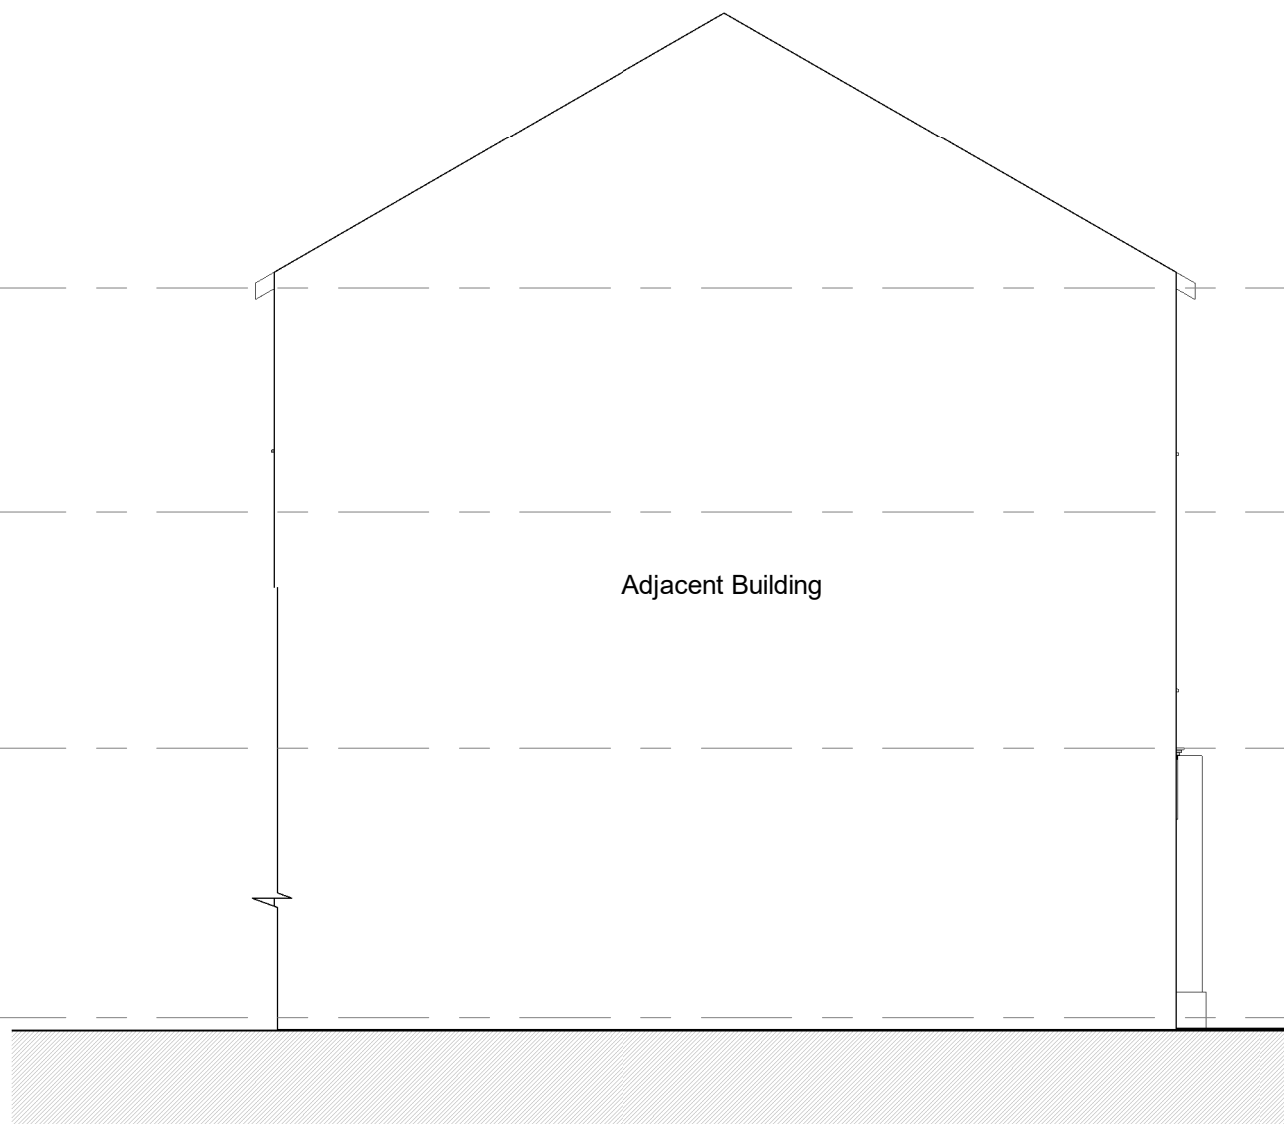


5. Left Side - Proposed
1 : 100

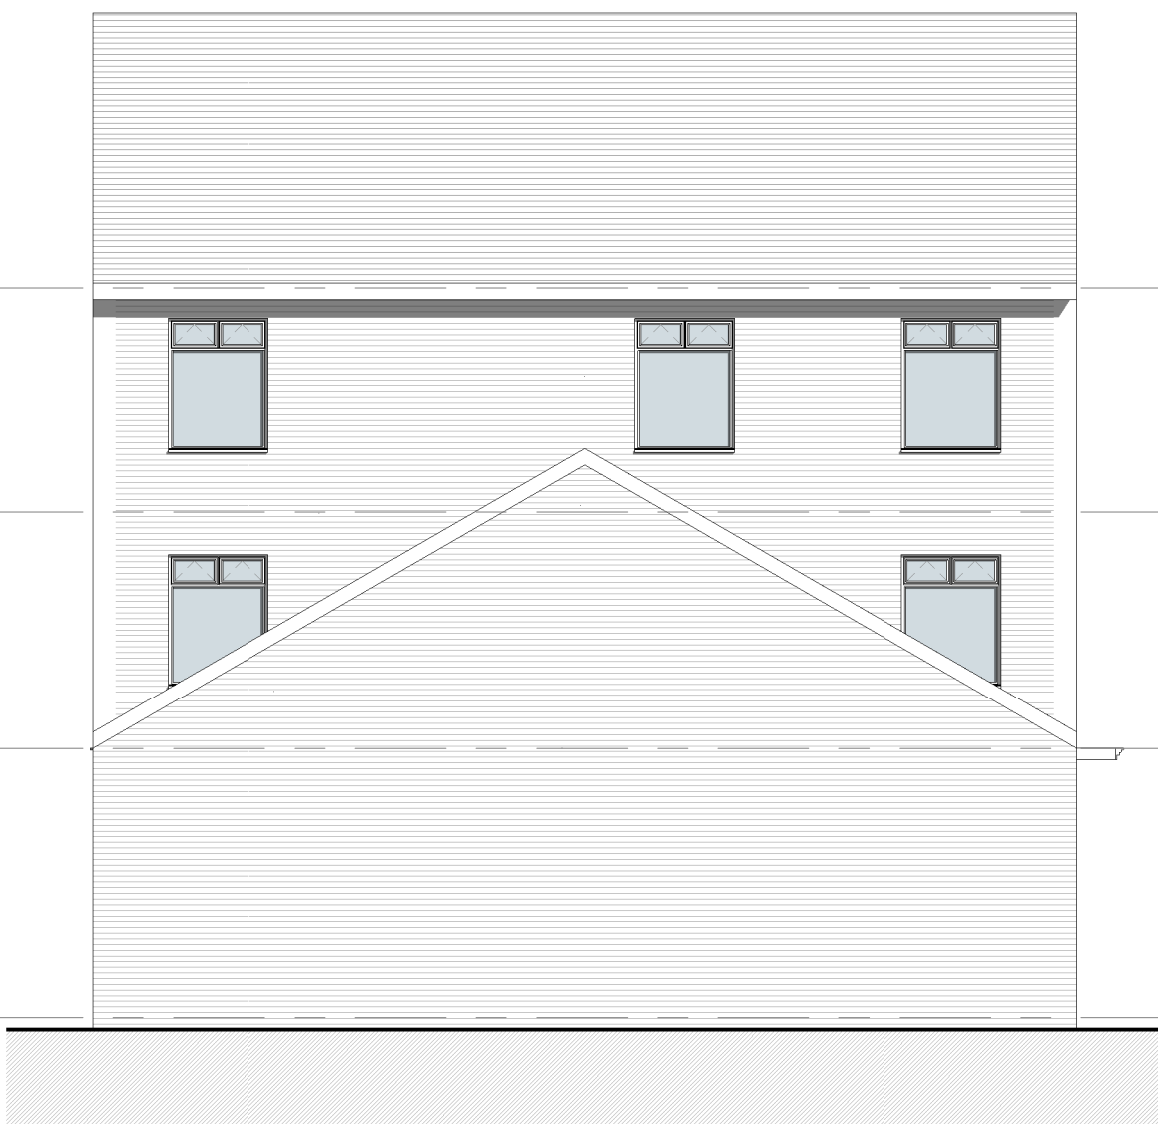


6. Rear - Proposed
1 : 100

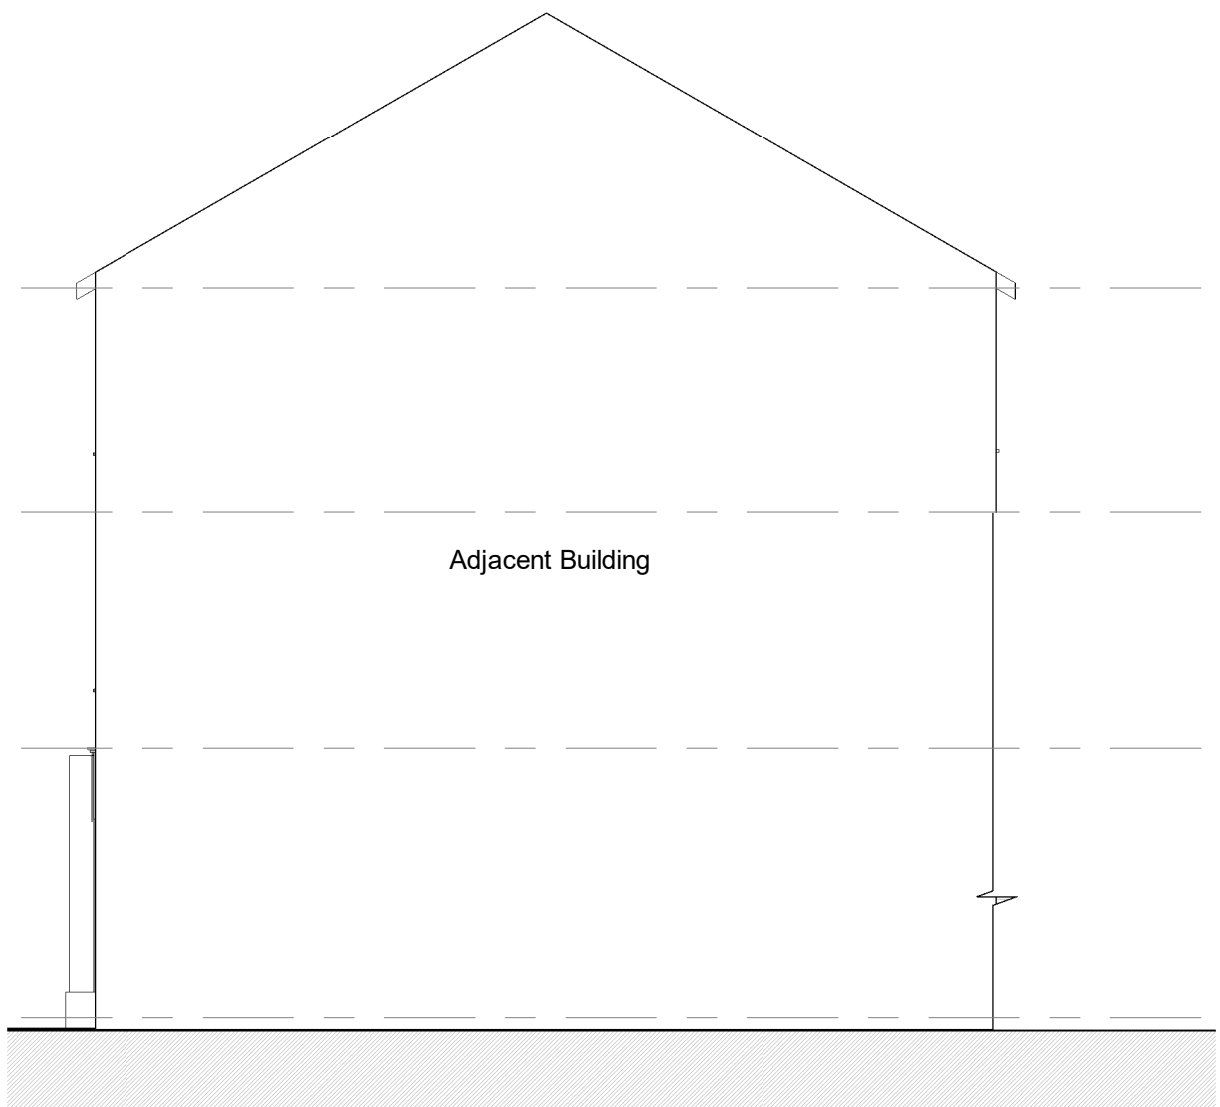


7. Right Side - Proposed
1 : 100

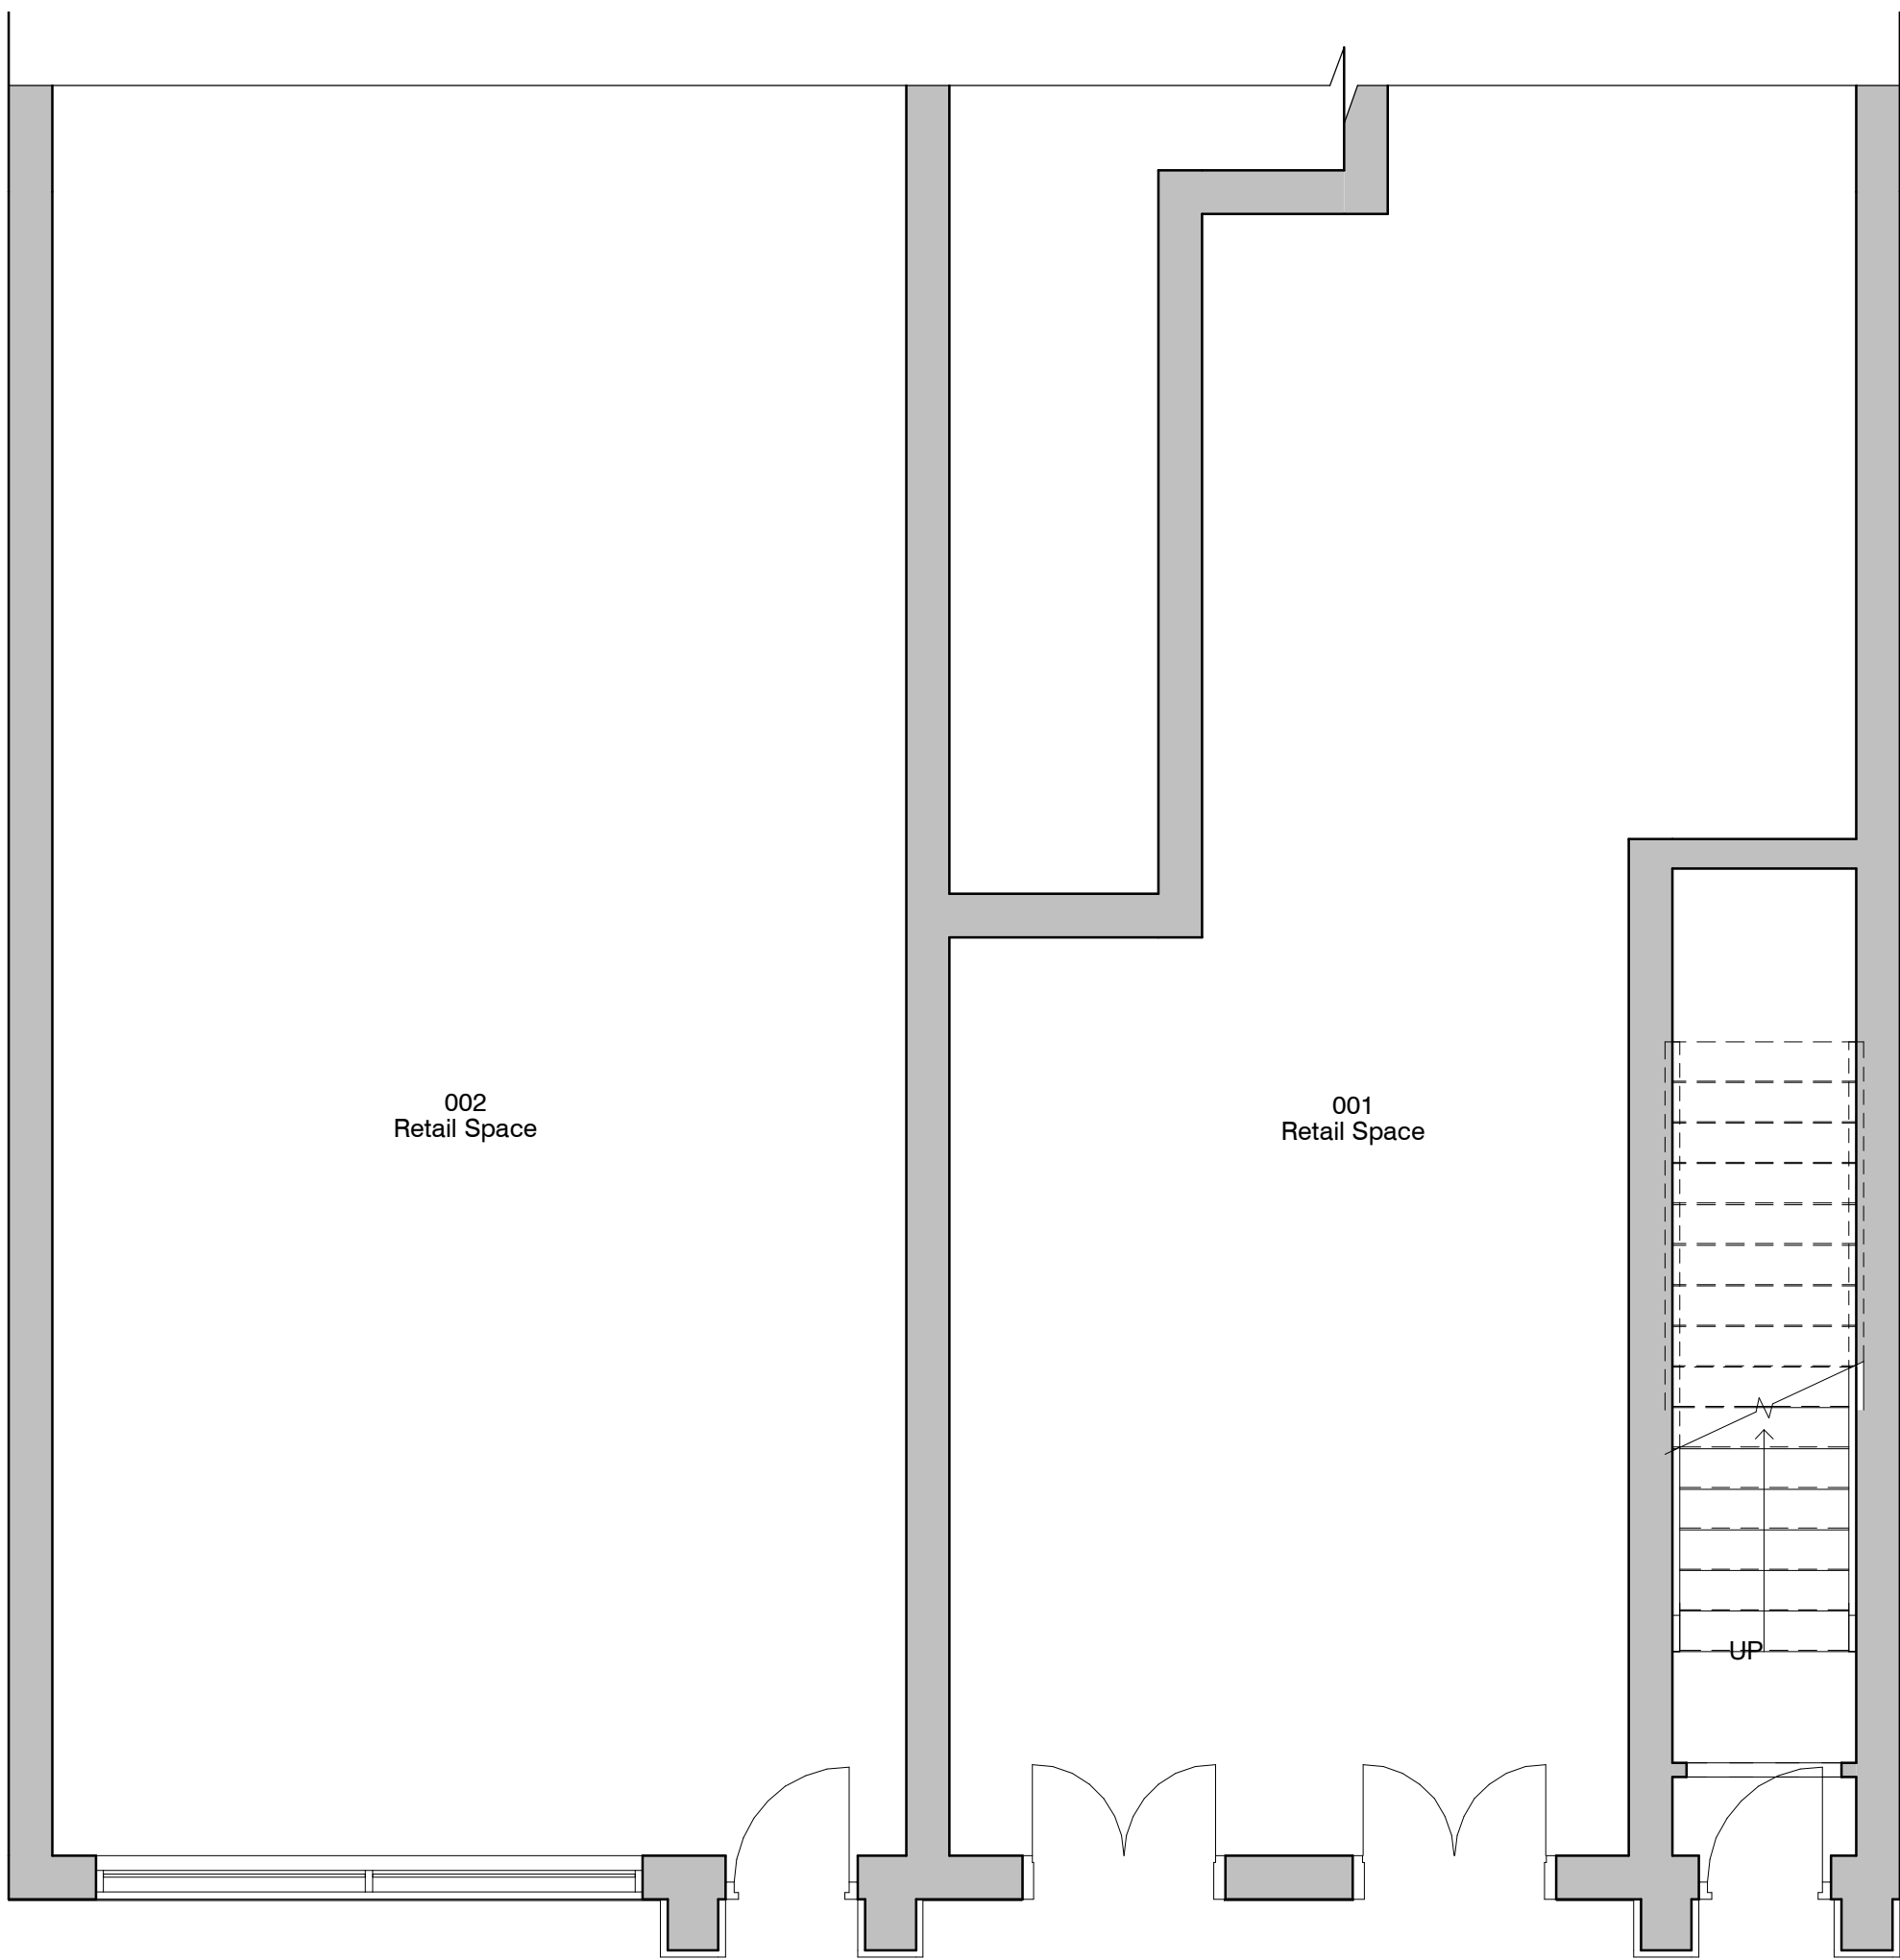

1. Level 0 - GA Proposed
1 : 50

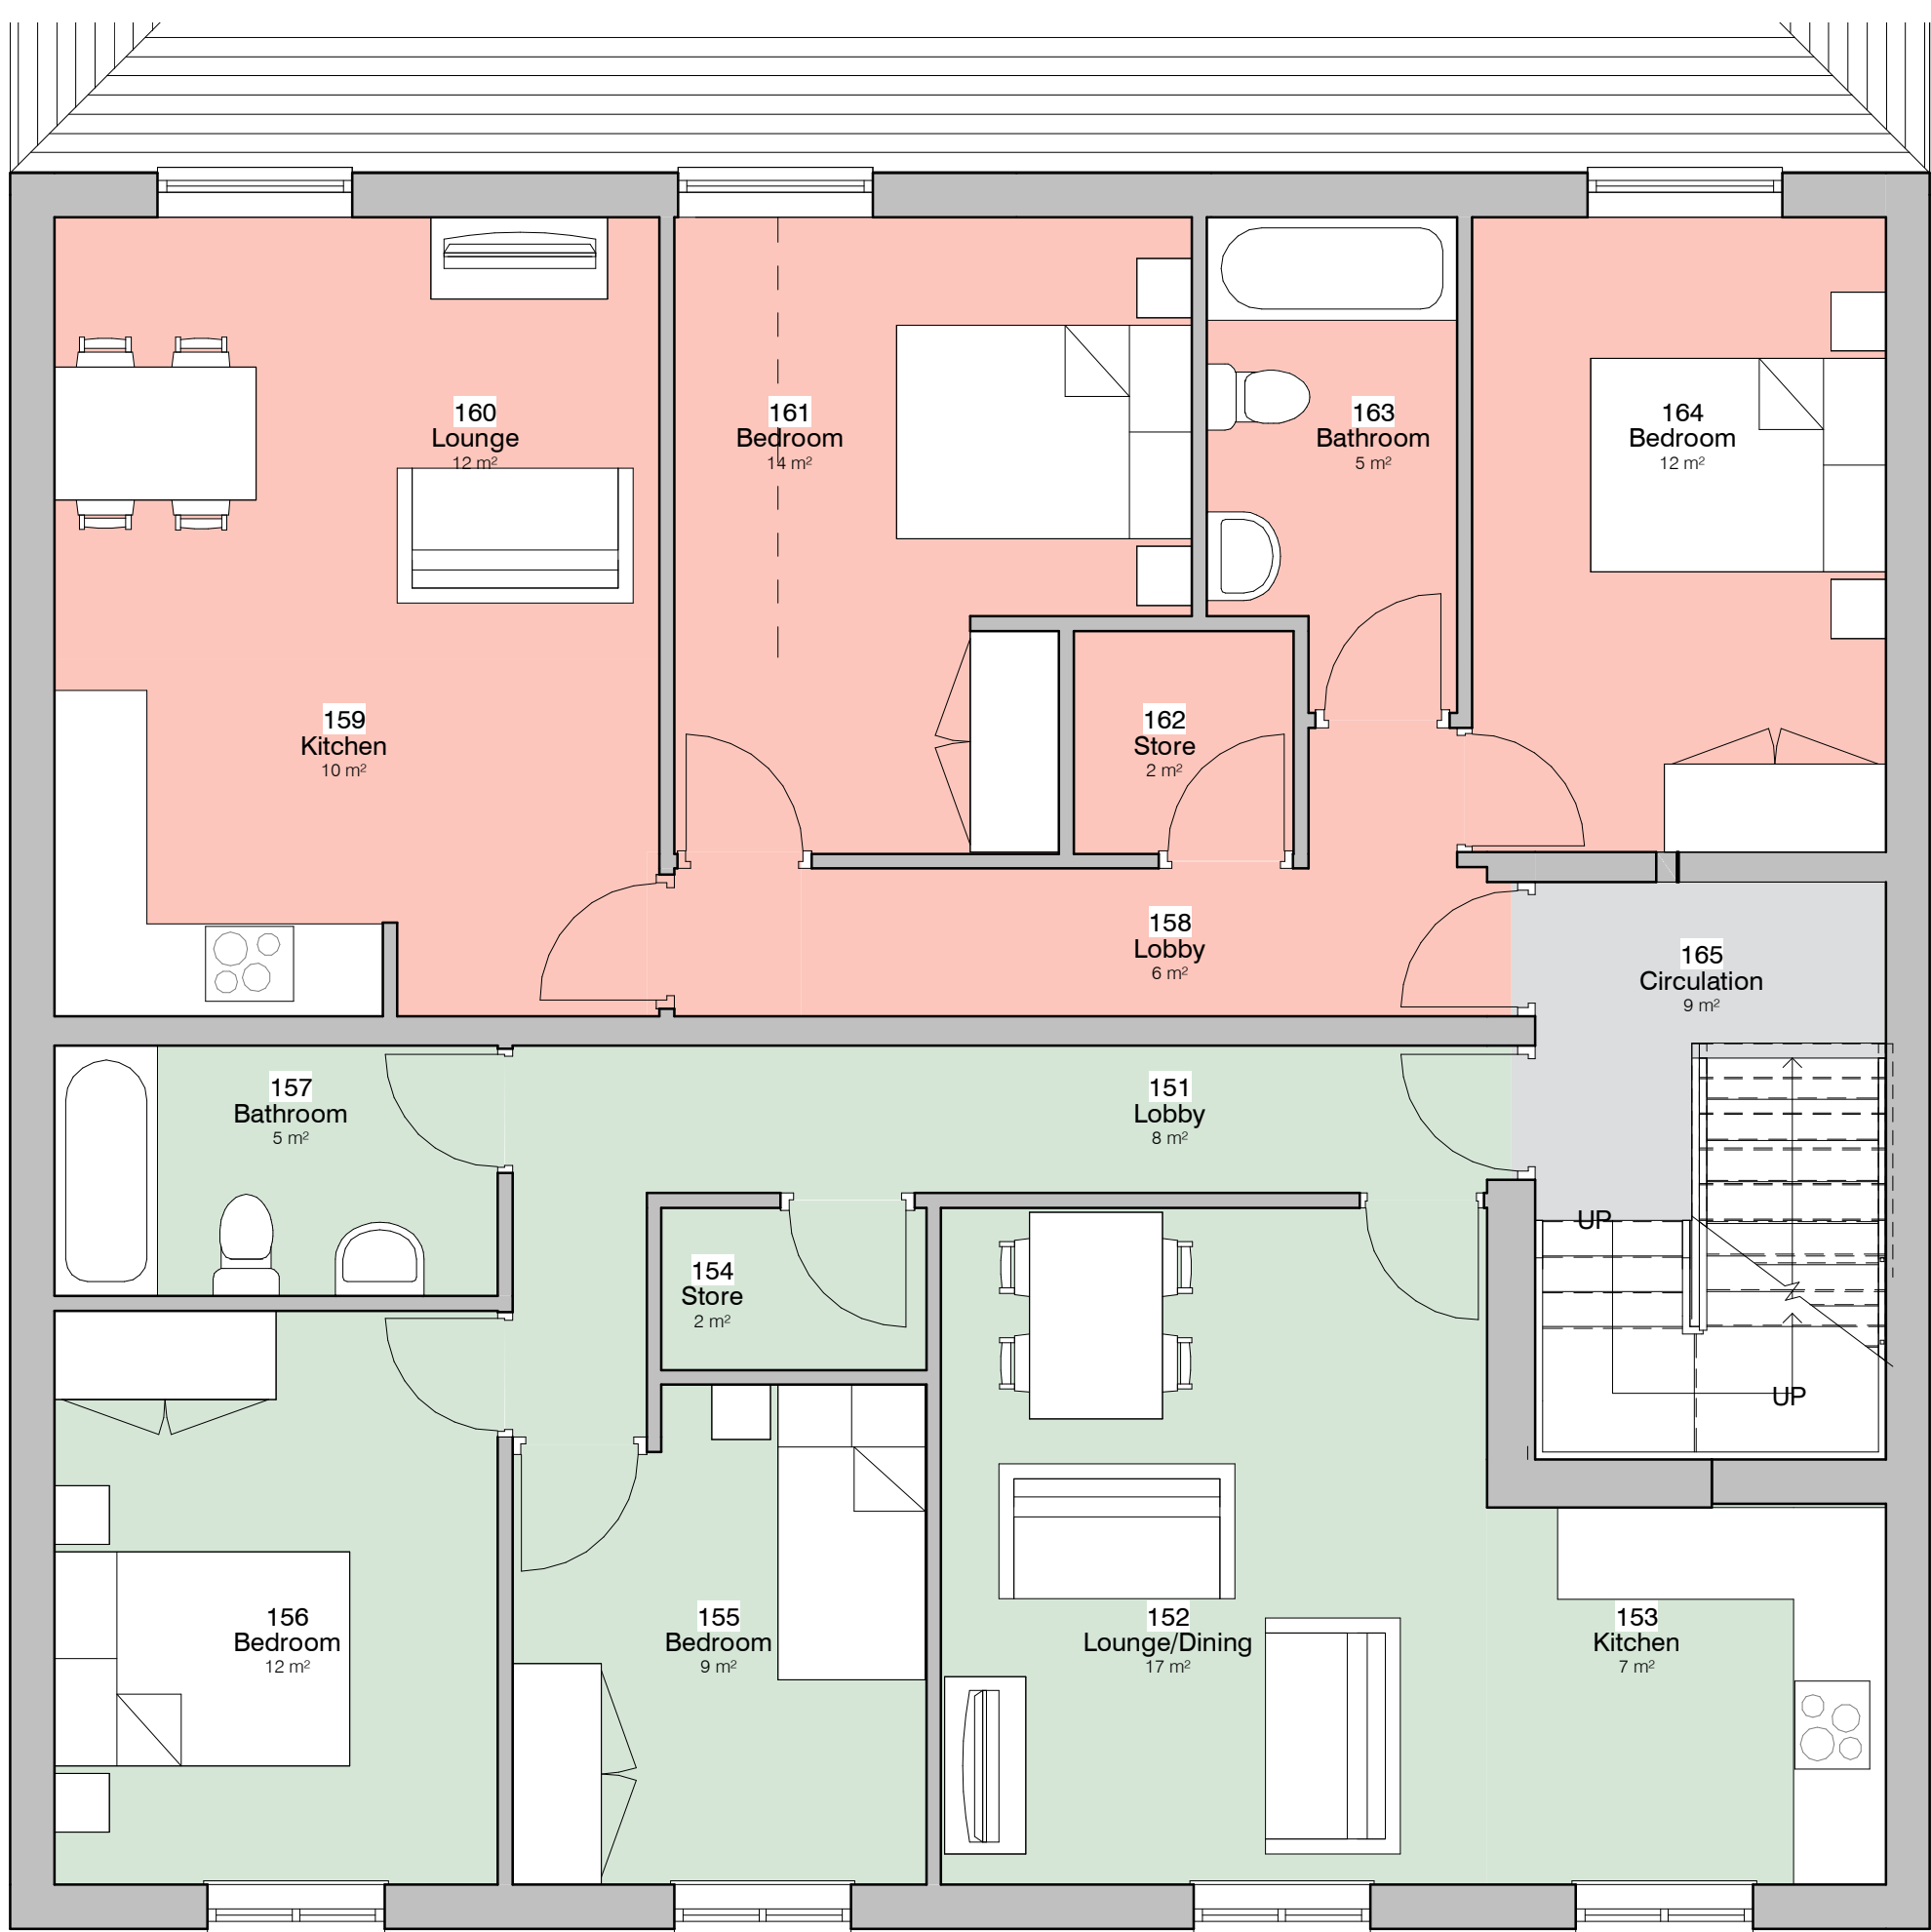

2. Level 1 - GA Proposed
1 : 50

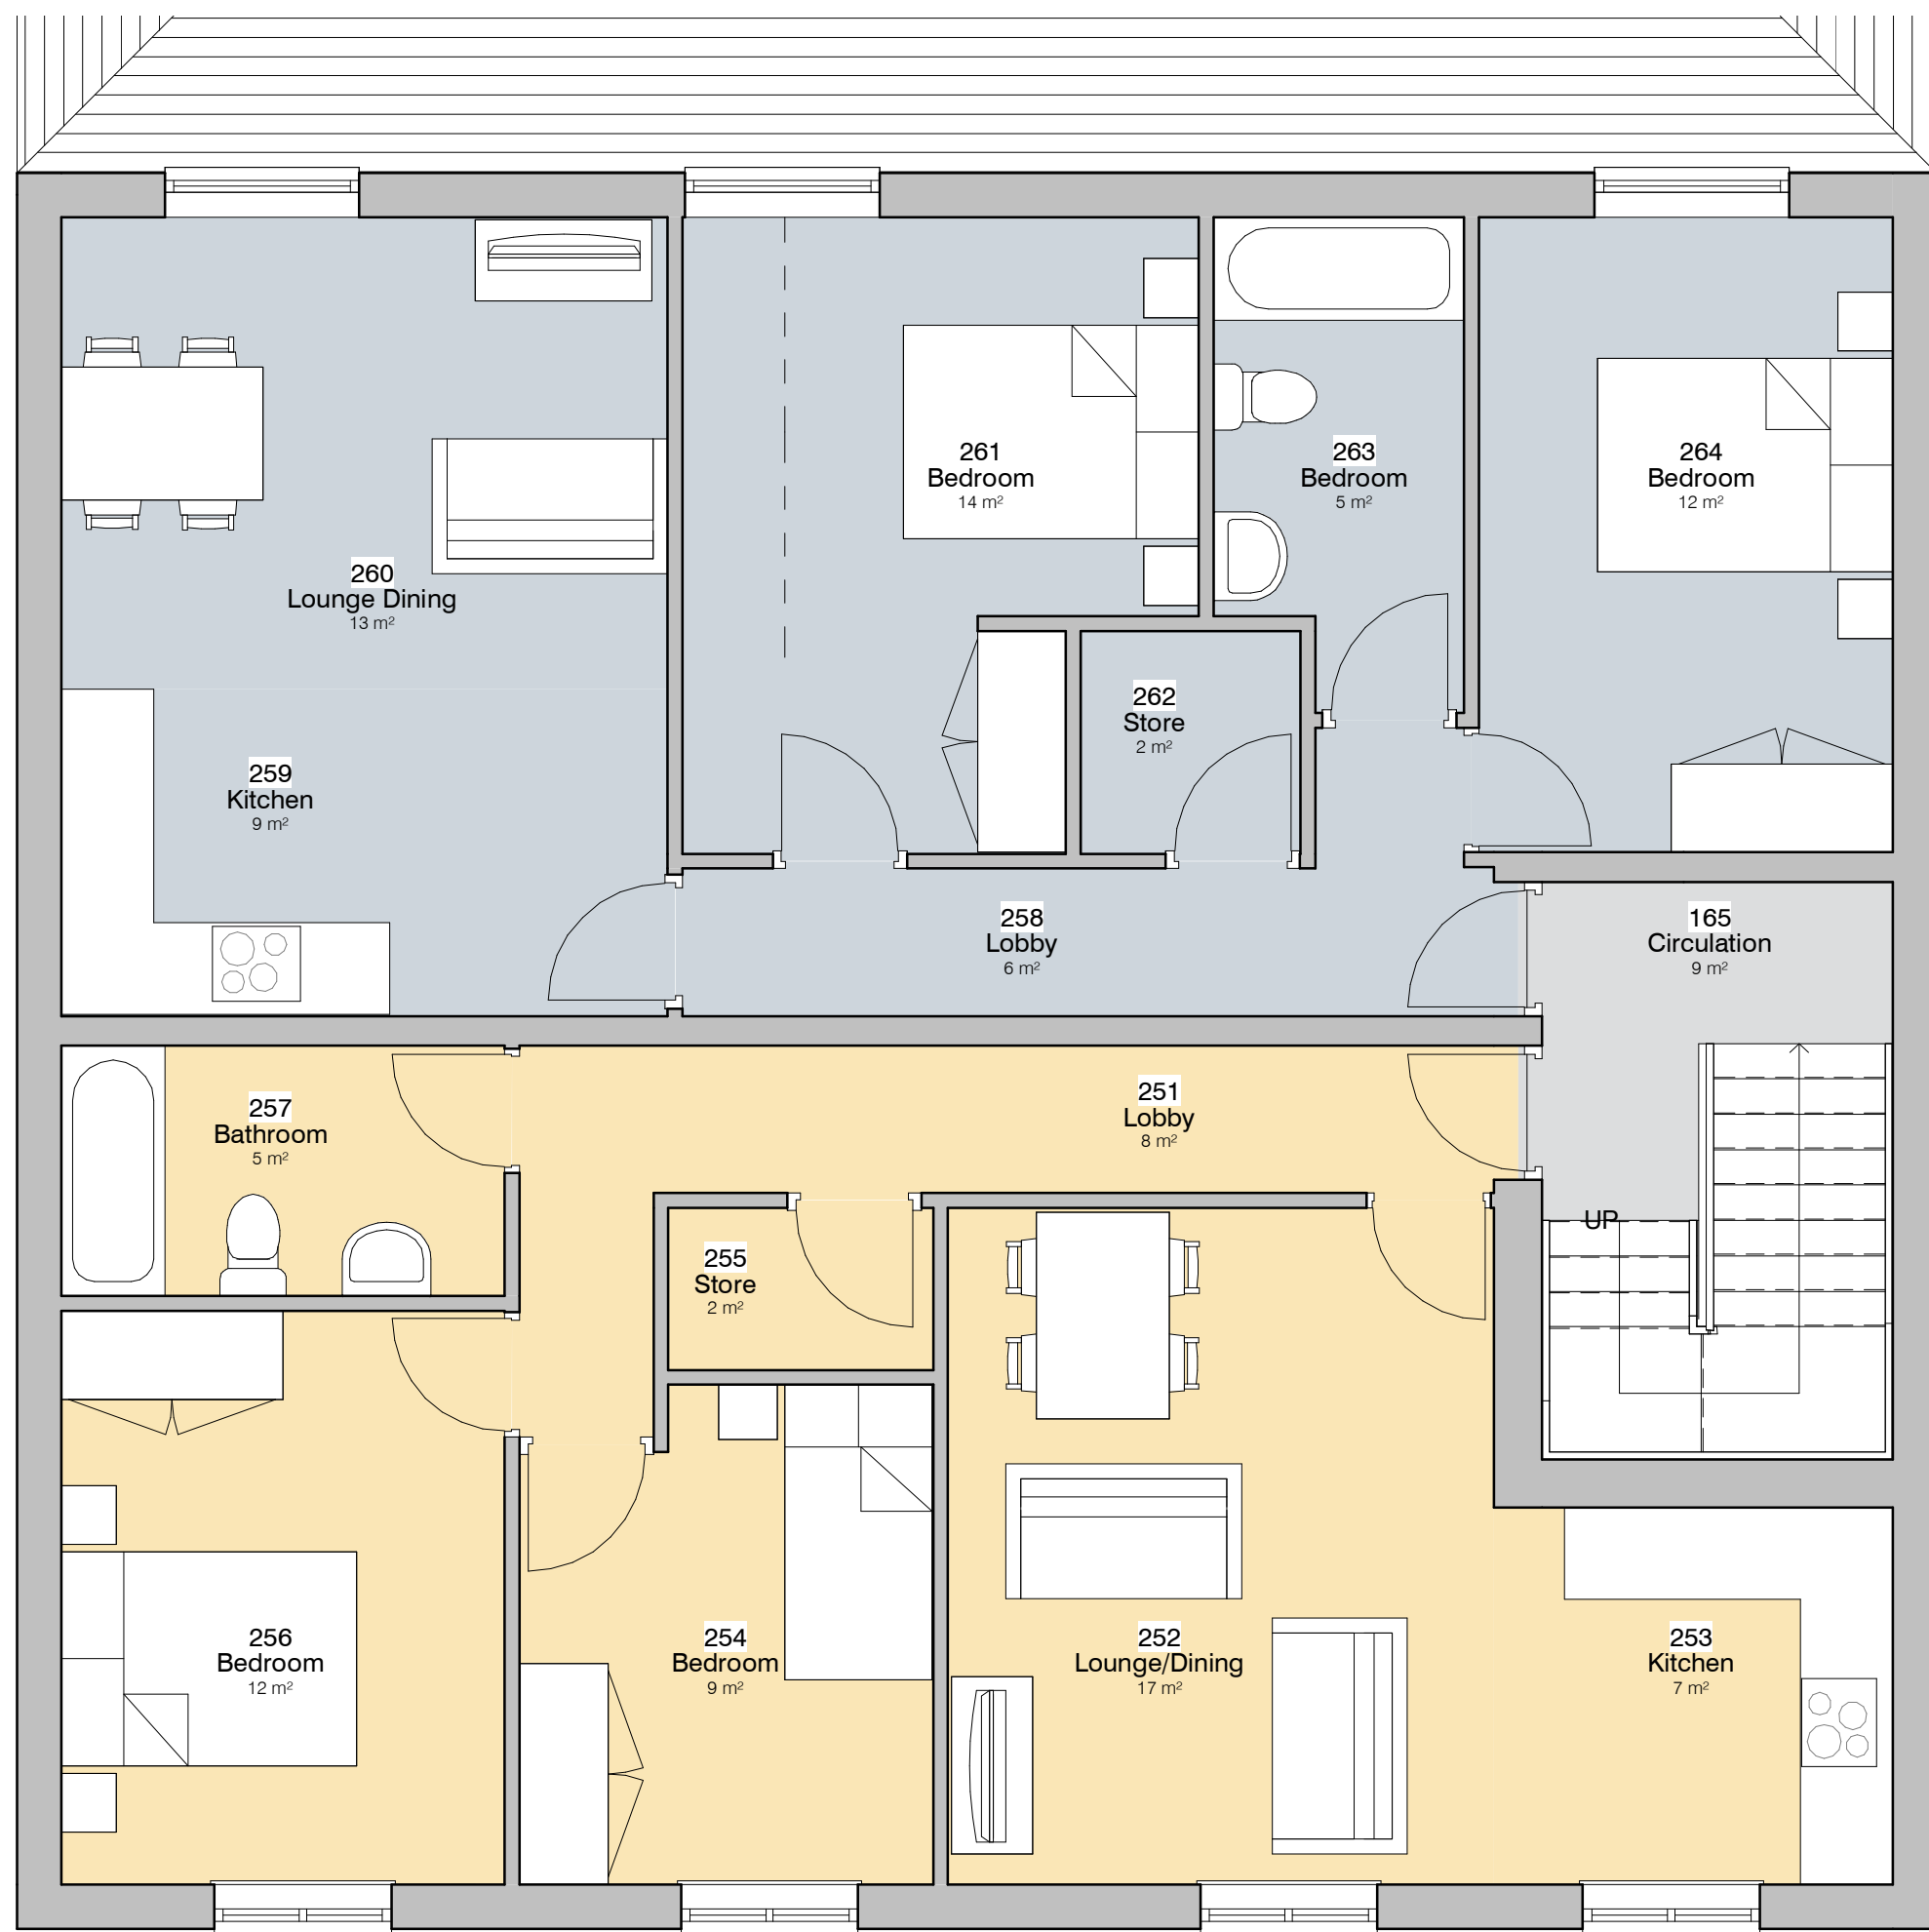

3. Level 2 - GA Proposed
1 : 50

Totals
Apartment A = 64m²
Apartment B = 65m²
Apartment C = 64m²
Apartment D = 65m²

0.5 0 0.5 1 1.5 2 2.5
SCALE 1:50 m

PROJECT	SCALE & A1	DATE	BY
7-9 Broad Street	As indicated	25 Jan 2022	JS
CLIENT	STATUS	PROJECT NO.	DRAWING NO.
Sky Estates		DA22001.	003.
TITLE	PROJECT NO.	DRAWING NO.	REV.
Proposed GA Plans and Elevations	DA22001.	003.	
NOTES	NOTES		
THIS DRAWING MUST NOT BE REPRODUCED WITHOUT PRIOR WRITTEN CONSENT OF DEBTAL ARCHITECTURE. ALL DIMENSIONS AND MATERIALS SHALL BE CHECKED AND CONFIRMED BY THE ARCHITECT PRIOR TO CONSTRUCTION. TO THE EXTENT POSSIBLE, THE ARCHITECT SHALL BE RESPONSIBLE FOR THE ACCURACY OF THE INFORMATION PROVIDED IN THIS DRAWING. ALL DIMENSIONS SHALL BE IN ACCORDANCE WITH THE CURRENT STATUTORY REGULATION, RELEVANT CODES OF PRACTICE AND BEST PRACTICE. ALL DIMENSIONS ON THIS DRAWING ARE IN MILLIMETRES UNLESS OTHERWISE STATED.			