


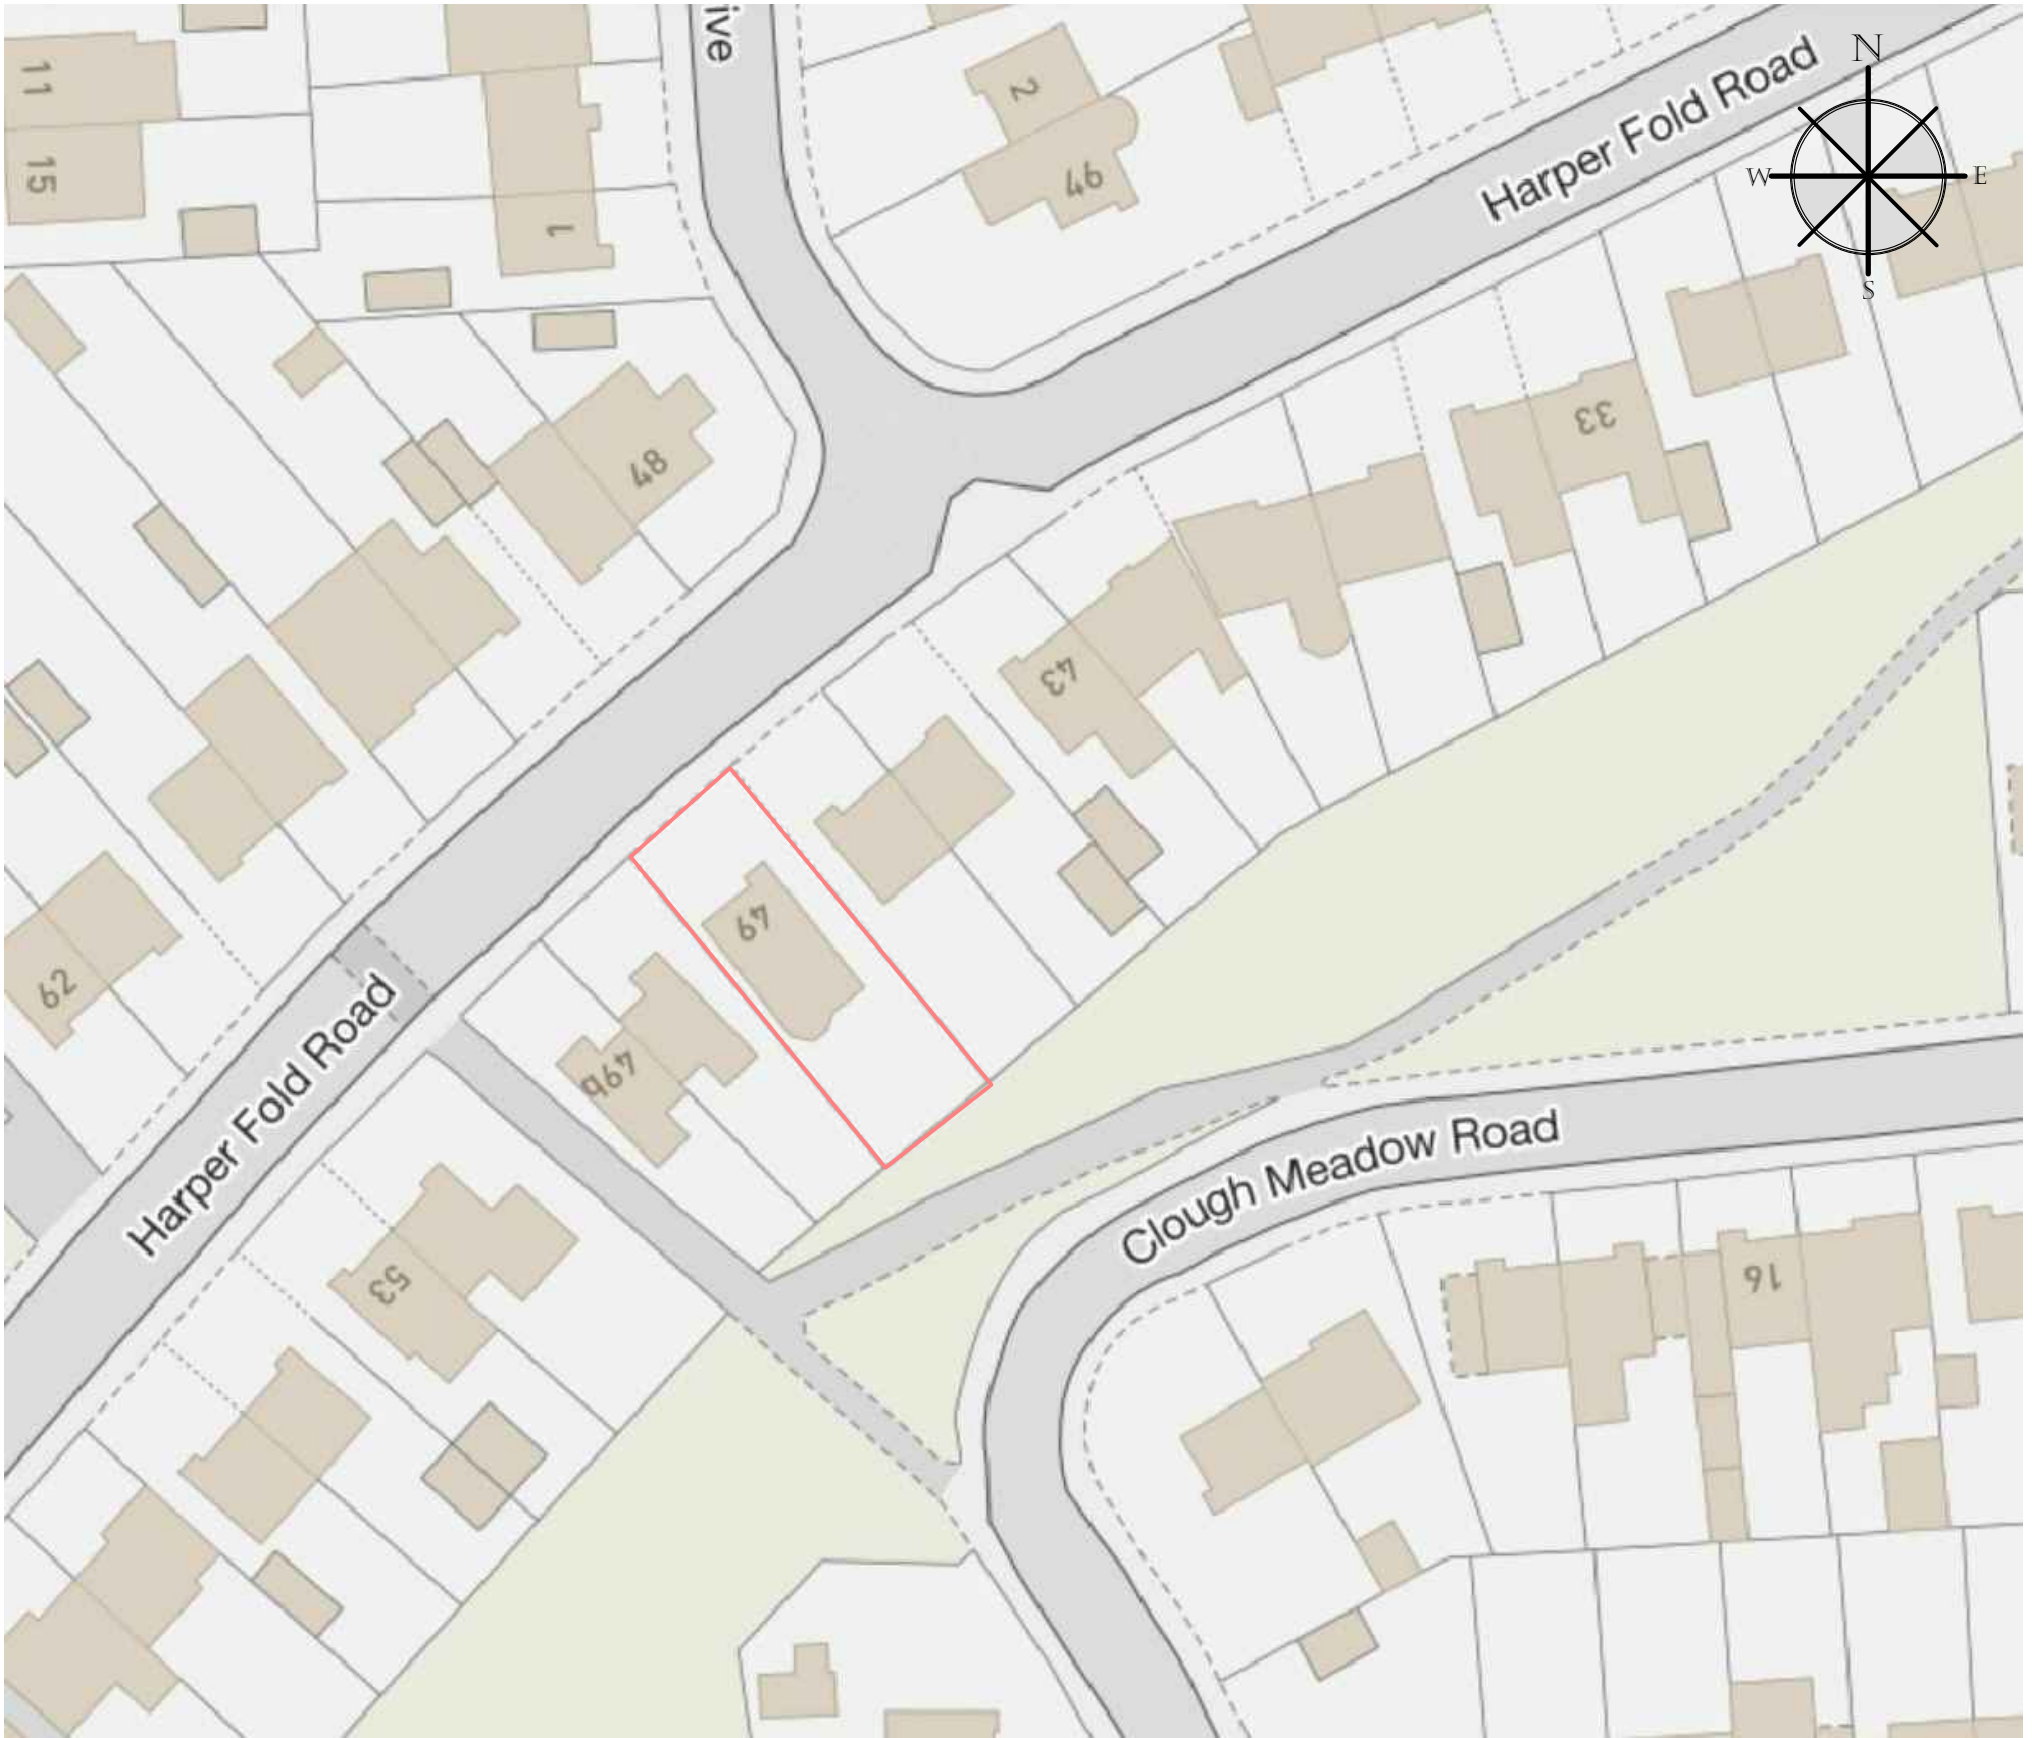

Location Plan @ 1:500

Revisions		Dates
Scheme		Date 13/07/21
49 Harper Fold Road, Radcliffe		Drawn MD
Client		Approved --
Mr & Mrs Ashworth		Scale 1:500@A3
Drawing title		Job No 2021.01.01
Location Plan		Dwg. No. 02