



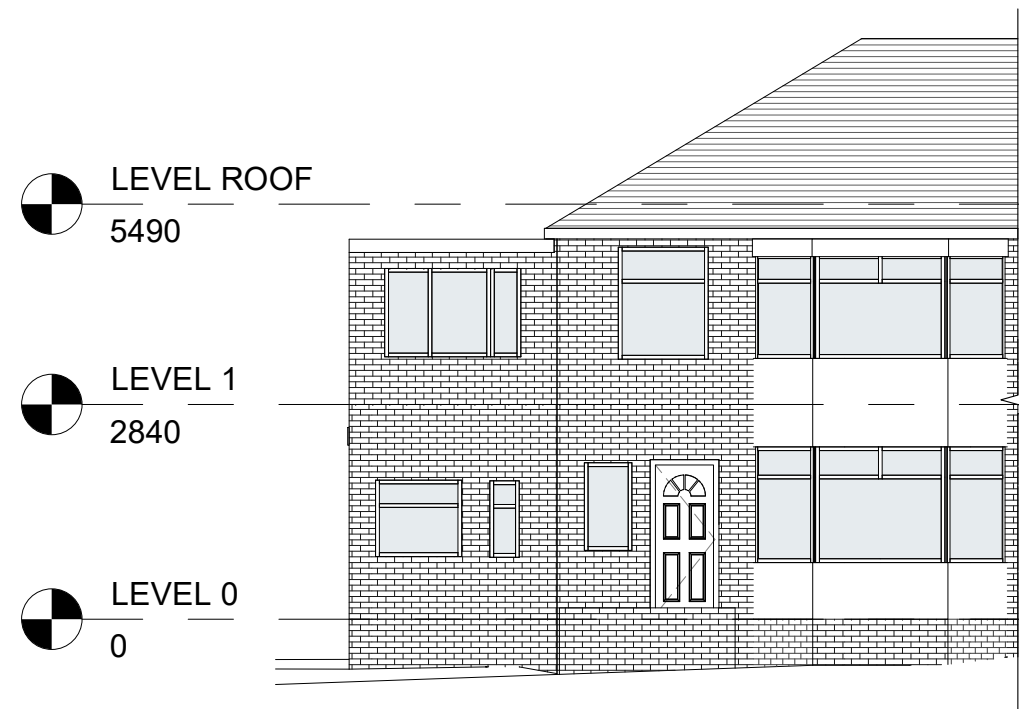

3 Front - Existing
1 : 100

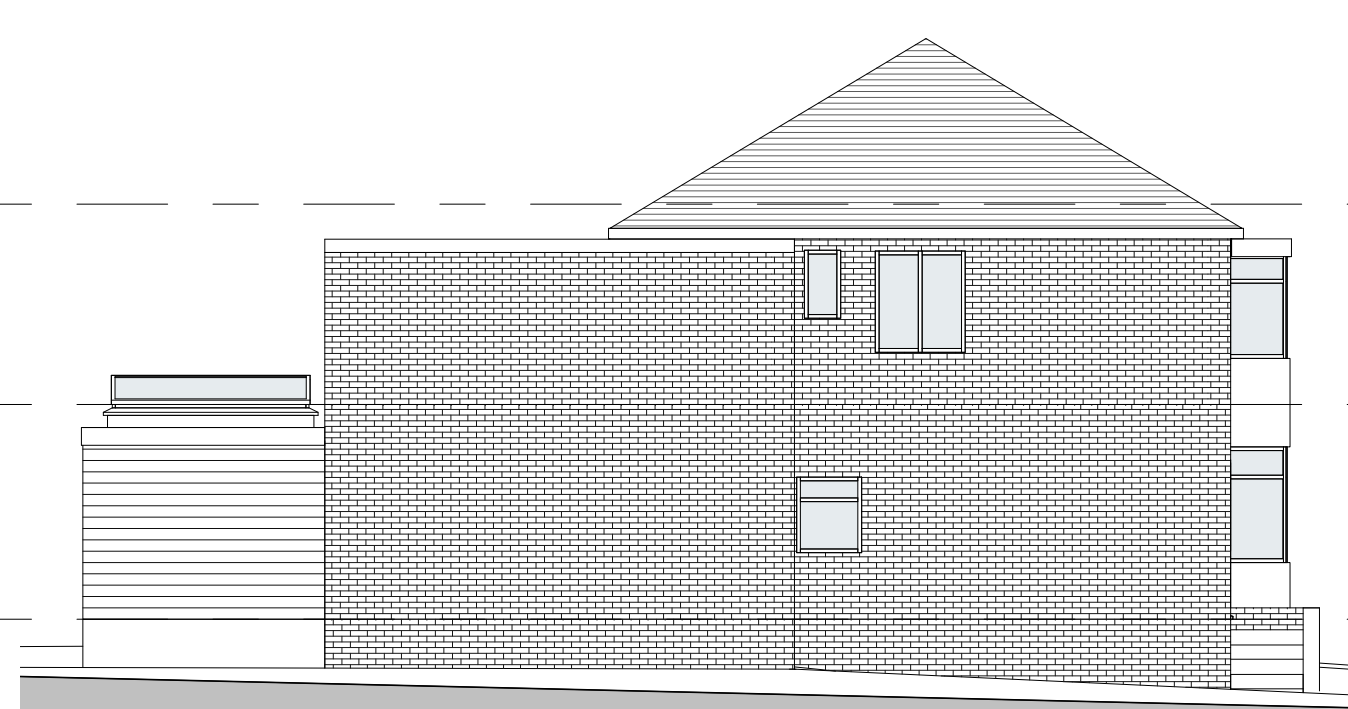


4 Left Side - Existing
1 : 100




5 Rear - Existing
1 : 100




6 Right Side - Existing
1 : 100

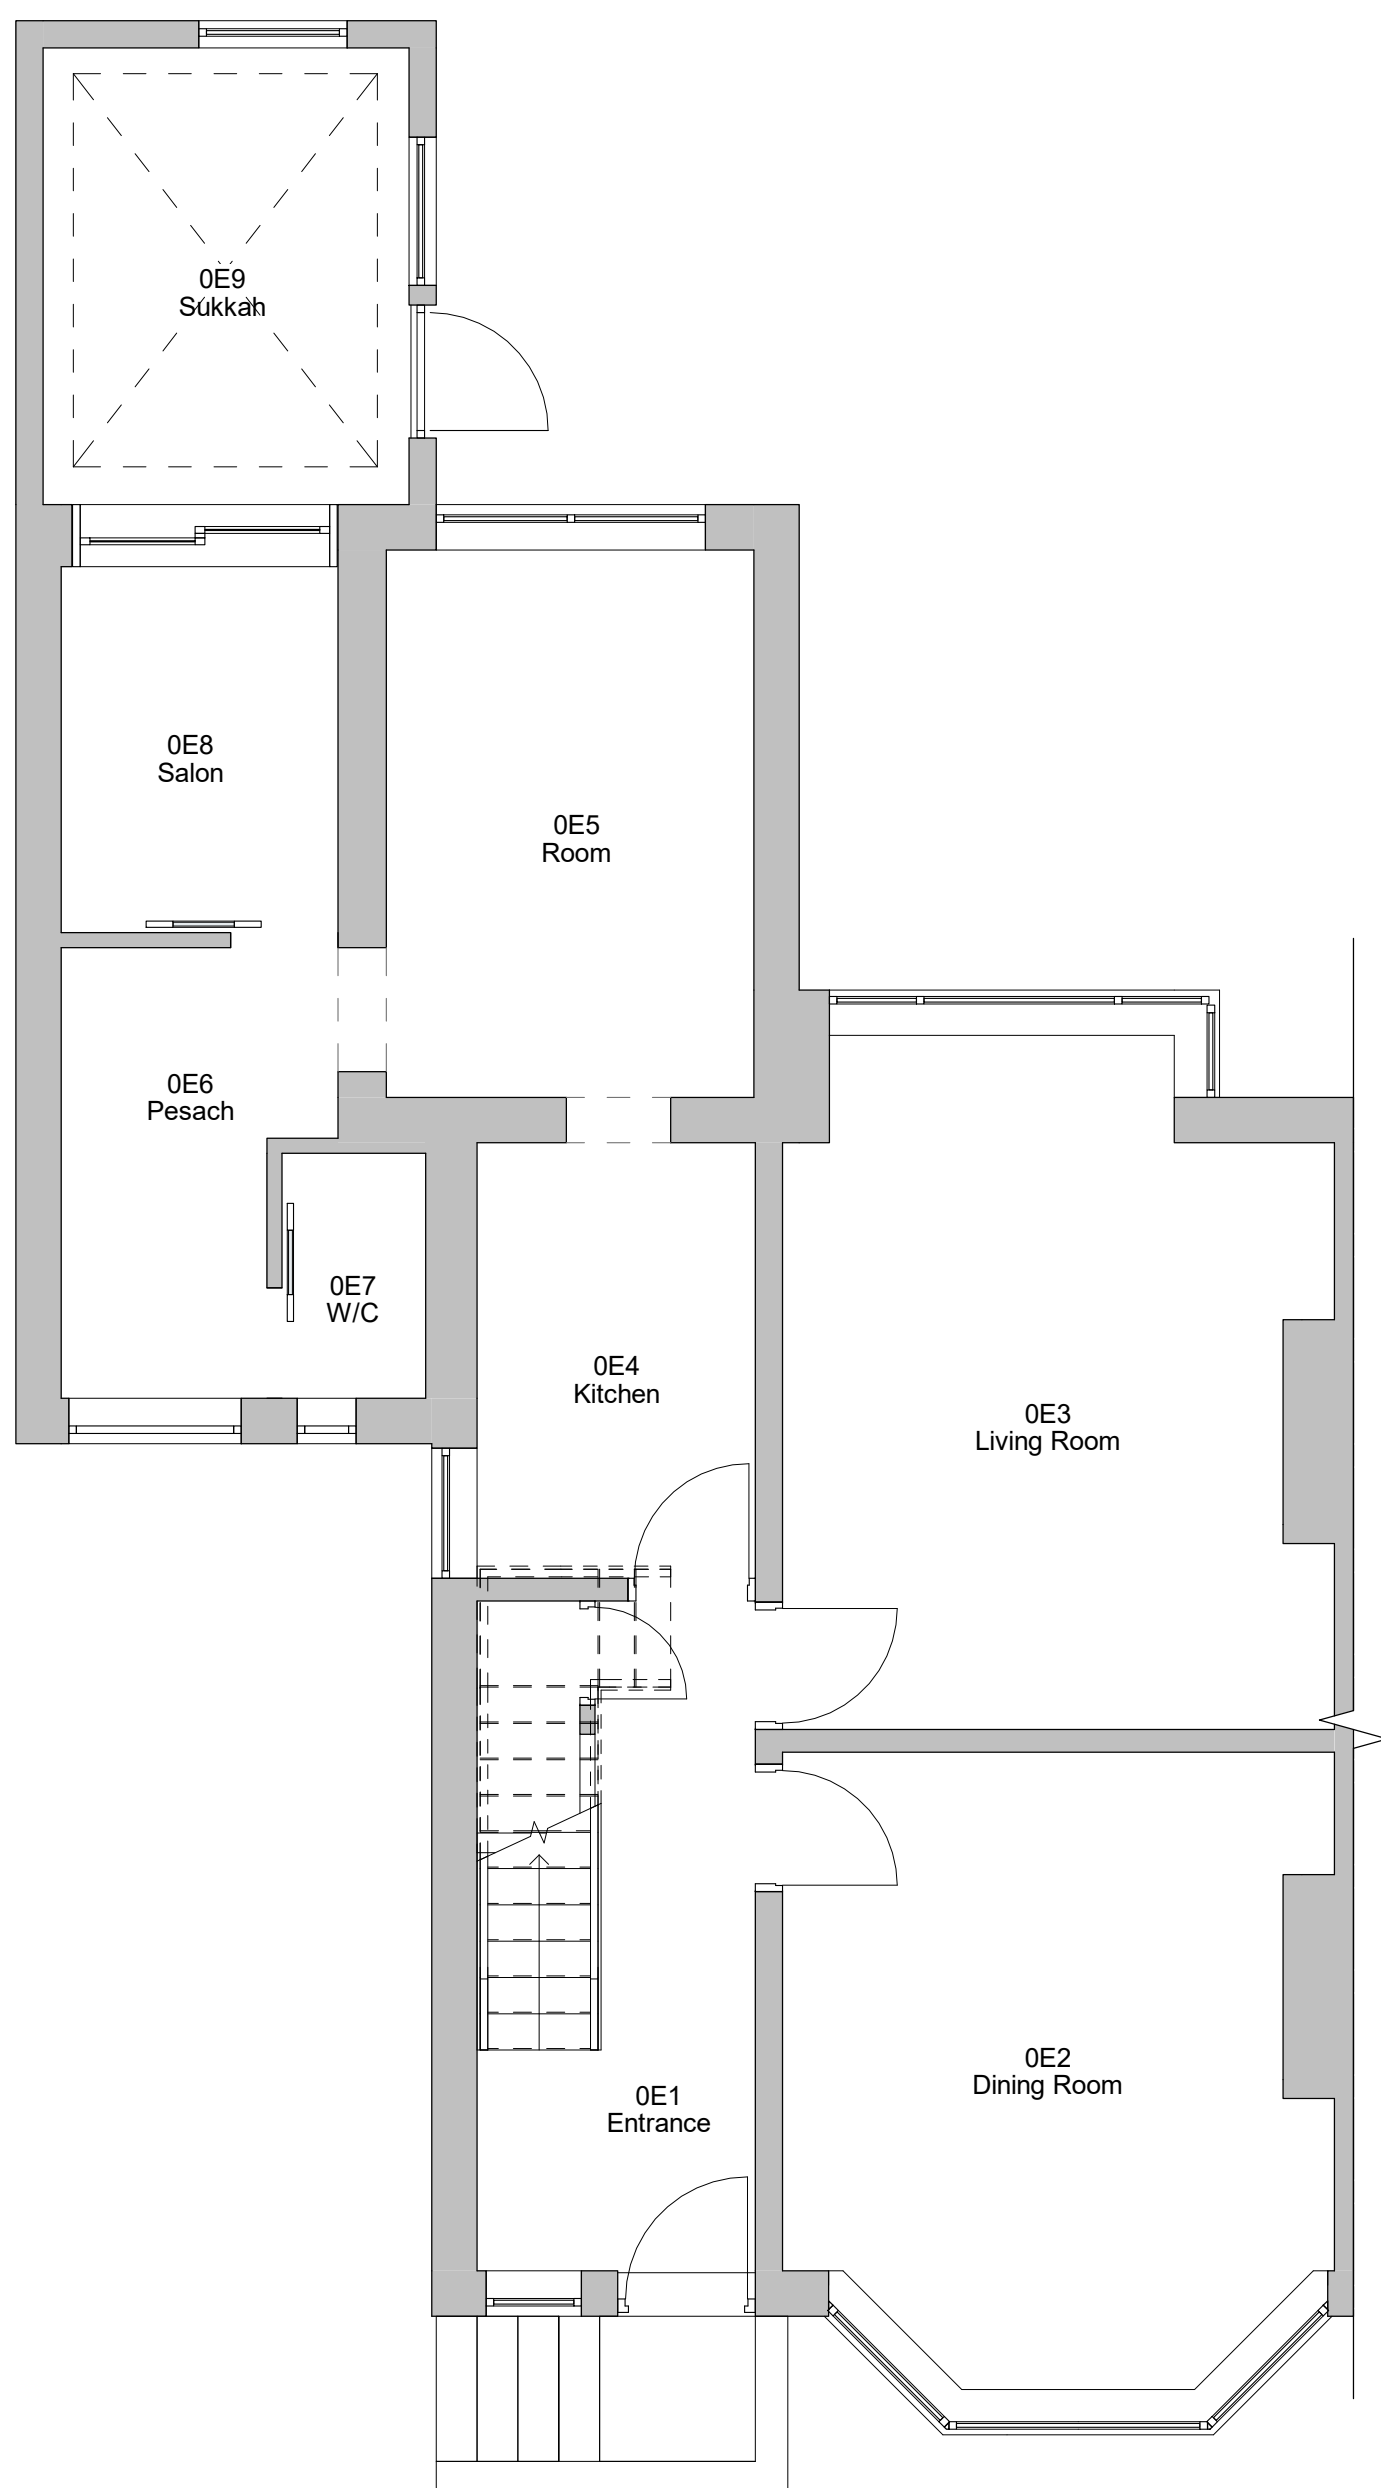


1 Level 0 - Existing
1 : 50

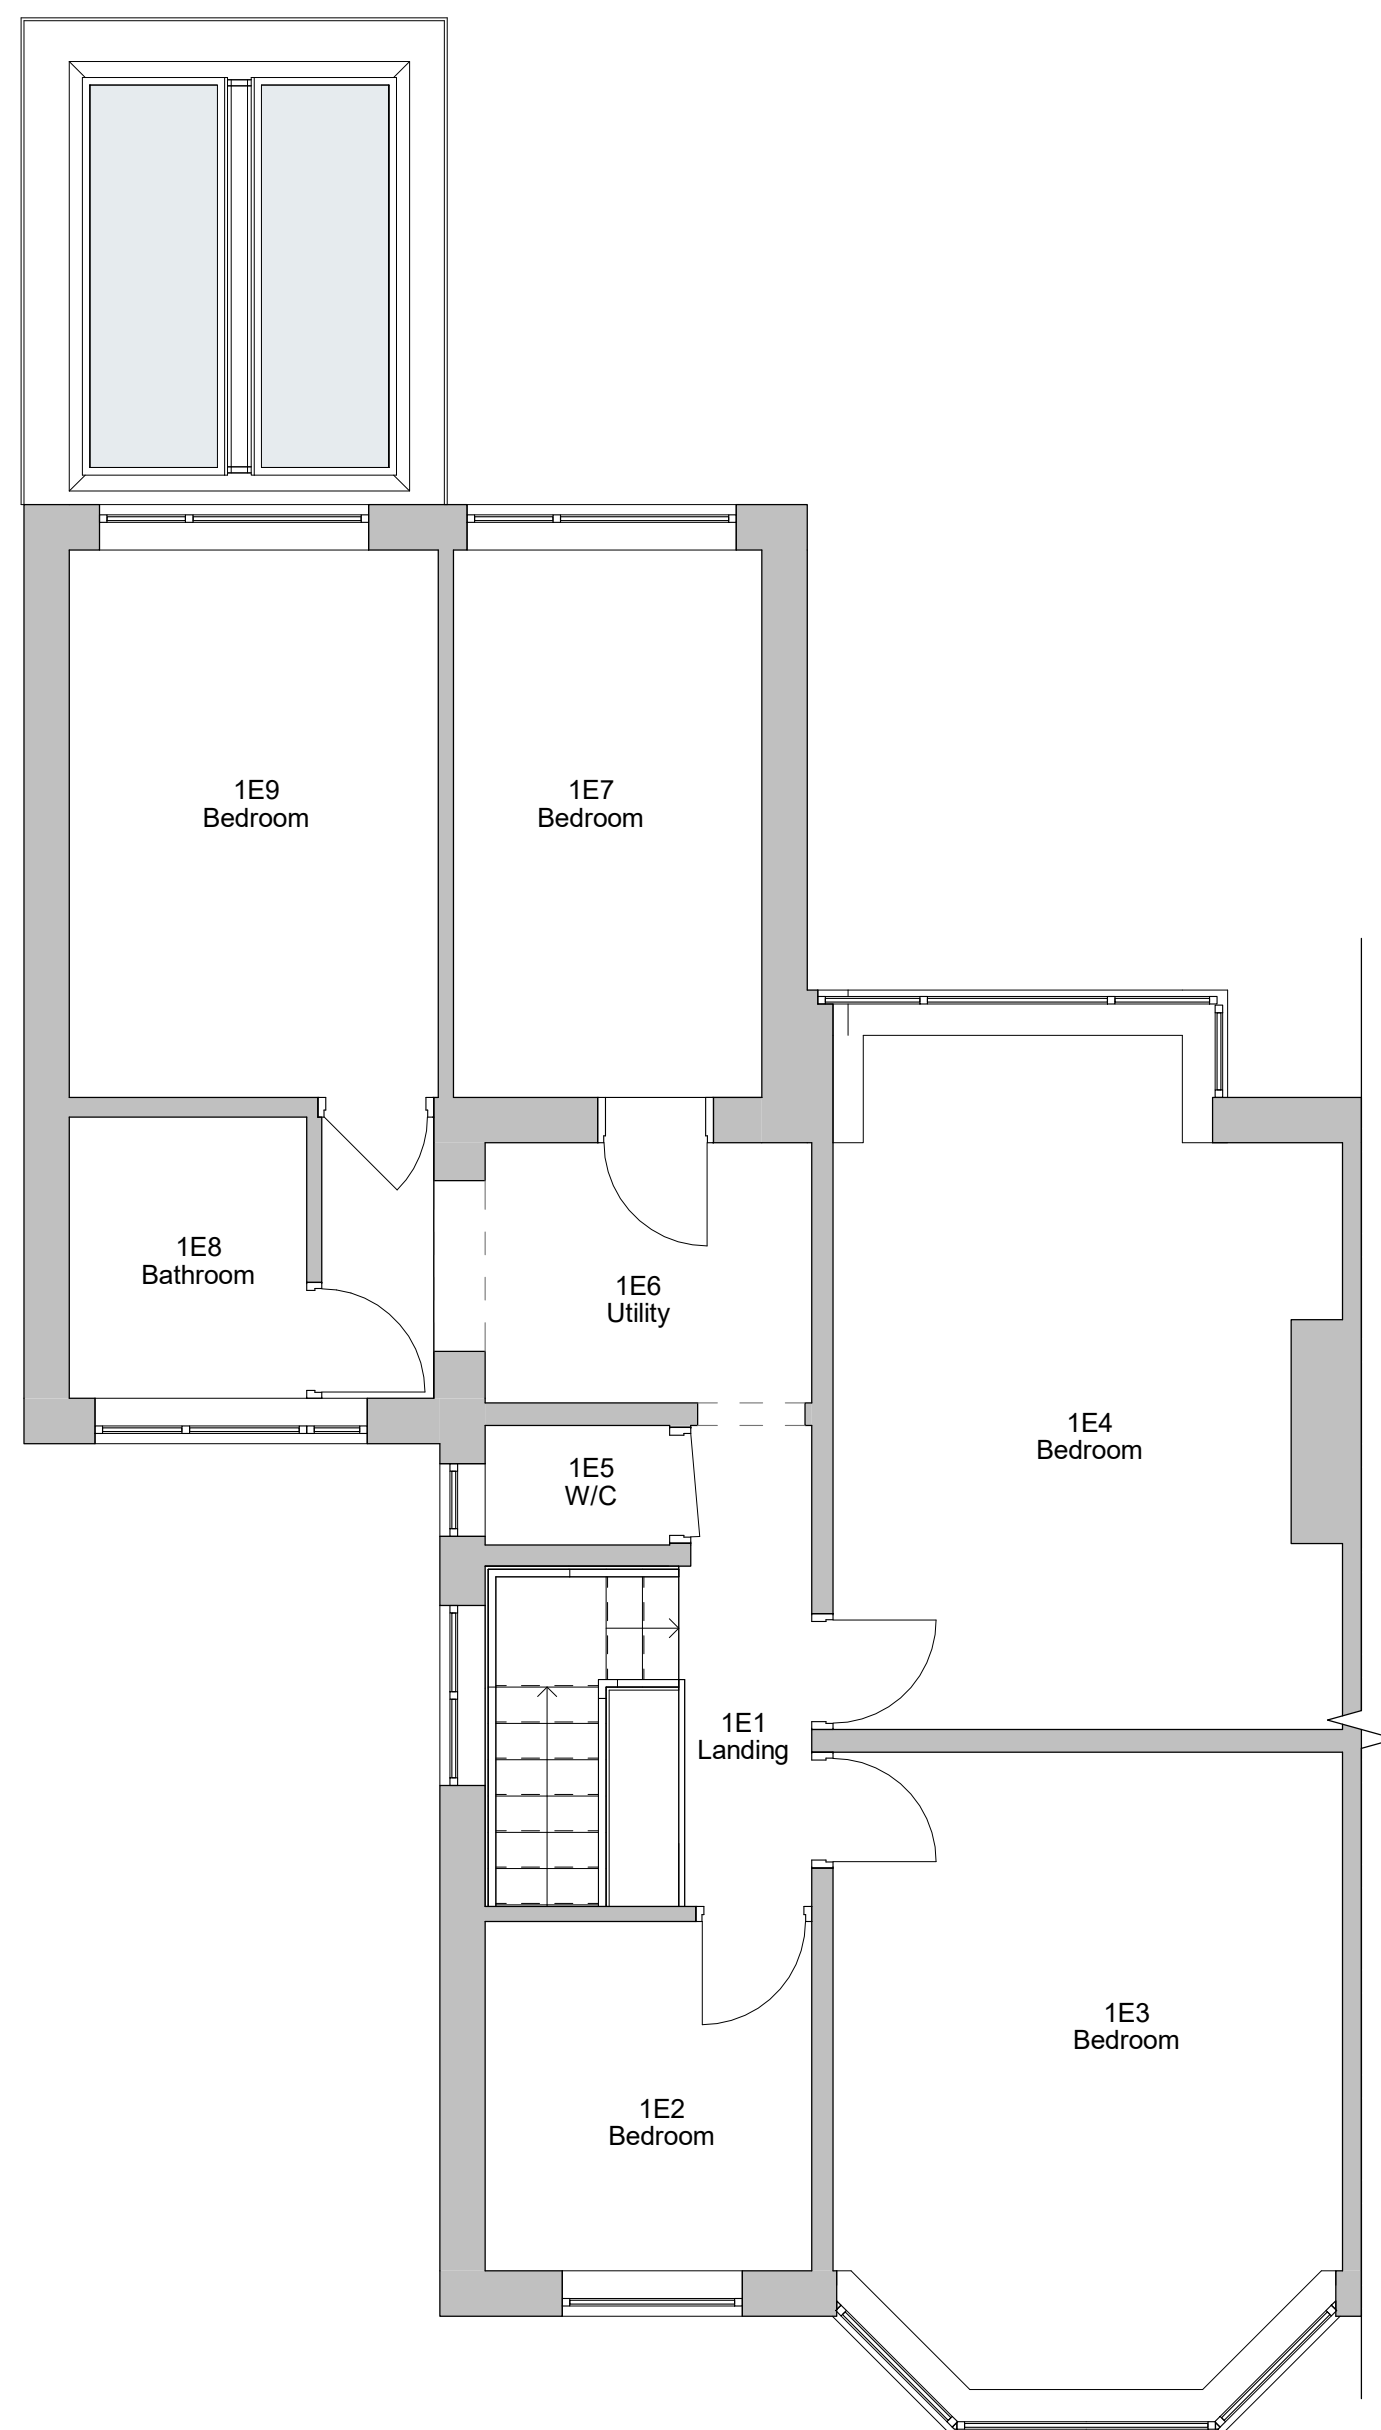

2 Level 1 - Existing
1 : 50

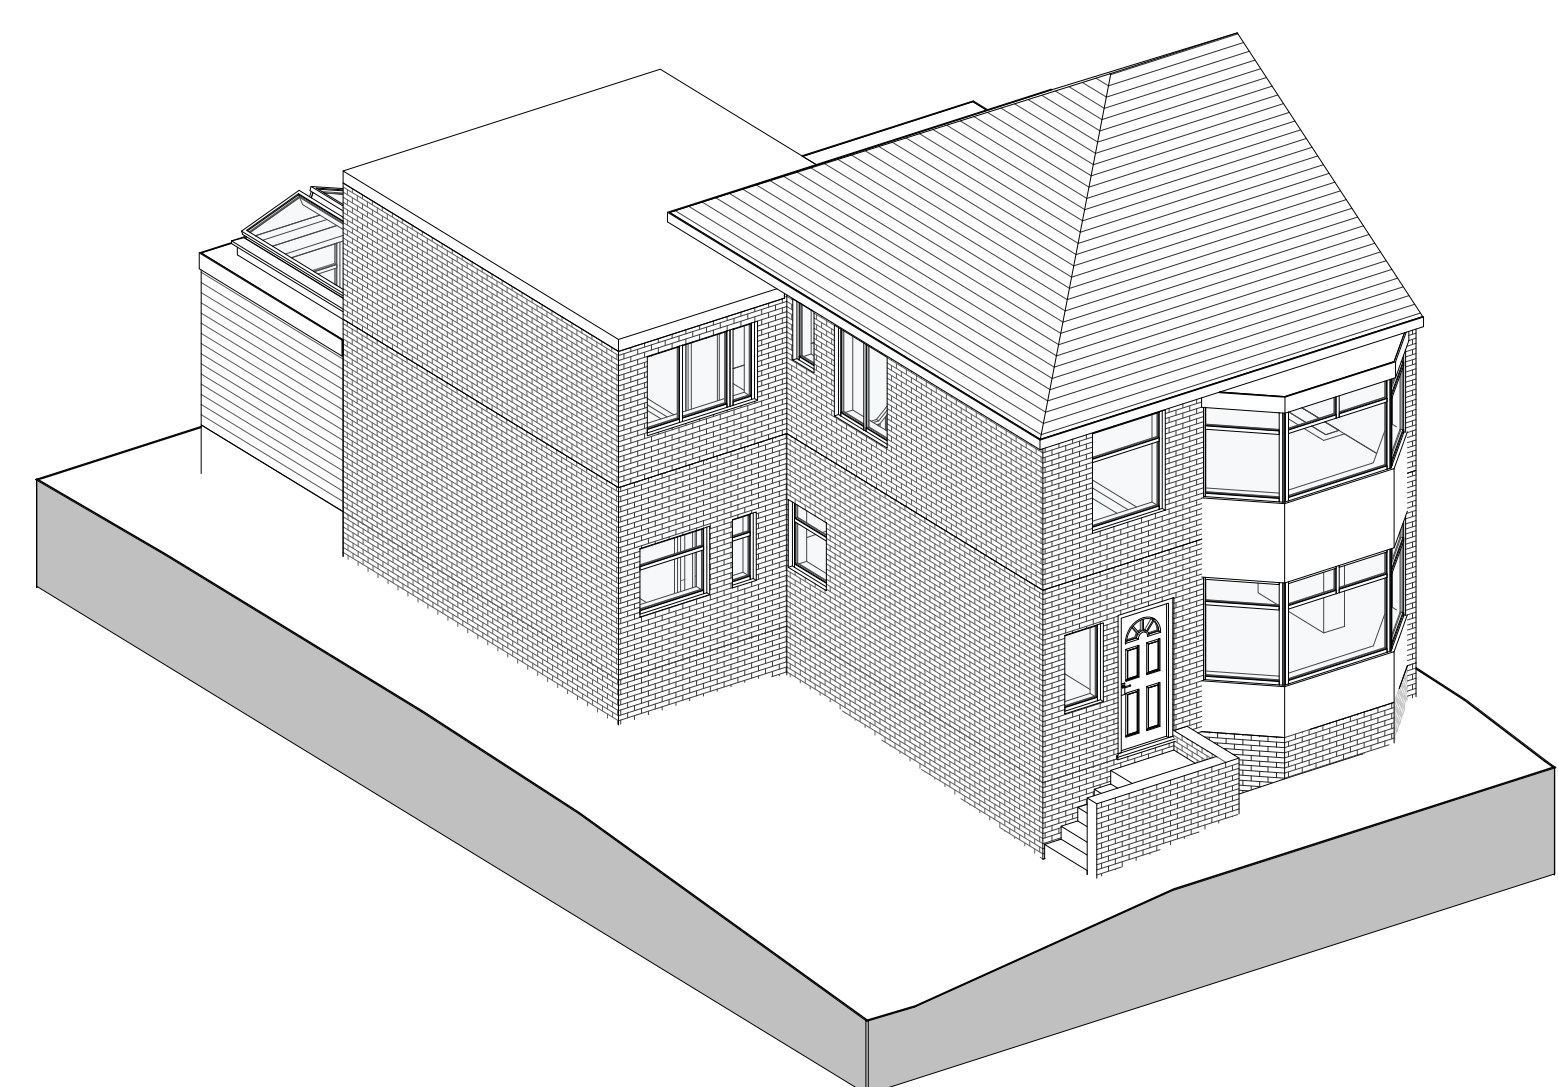

7 3D - Existing Image

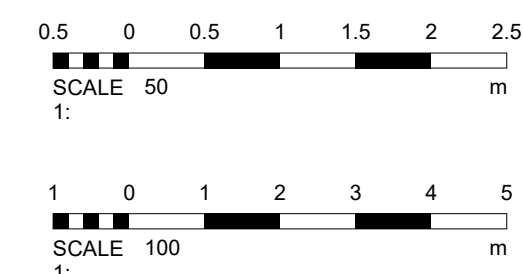

1	PLANNING	04/03/2022
No.	Description	Date
PROJECT		
107 Bury Old Road		
TITLE		
Existing Plans and Elevations		
CLIENT		
Giffen		
STATUS		
DESIGN		
DRAWN BY	DATE	SCALE (@ A1)
TP	21/02/2022	As indicated
PROJECT NUMBER	DRAWING NUMBER	REV
GSS22003	002	1
GOLD SKETCH		
S T U D I O S		
www.goldsketch.co.uk info@goldsketch.co.uk 0161 792 9595		
NOTES		
COPYRIGHT: ALL RIGHTS RESERVED. NO PART OF THIS DRAWING MAY BE REPRODUCED OR TRANSMITTED IN ANY FORM OR BY ANY MEANS, ELECTRONIC OR MECHANICAL, INCLUDING PHOTOCOPYING, RECORDING, OR BY ANY INFORMATION STORAGE AND RETRIEVAL SYSTEM, WITHOUT PERMISSION IN WRITING FROM GOLD SKETCH. ANY DISCREPANCIES TO BE REPORTED TO THE CLIENT. ALL DIMENSIONS ARE TO THE EXTERIOR UNLESS OTHERWISE SPECIFIED. ALL DIMENSIONS ON THIS DRAWING ARE IN METERS (M) AND FEET (F) UNLESS OTHERWISE SPECIFIED.		