




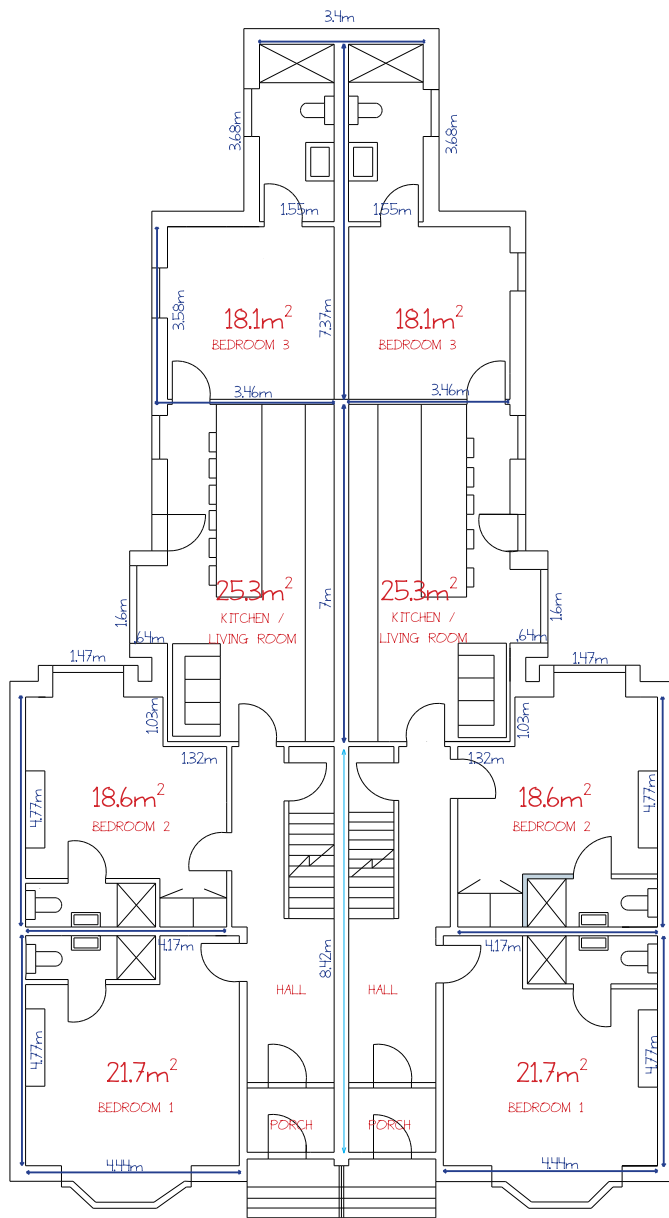

1 GROUND FLOOR
PROPOSED

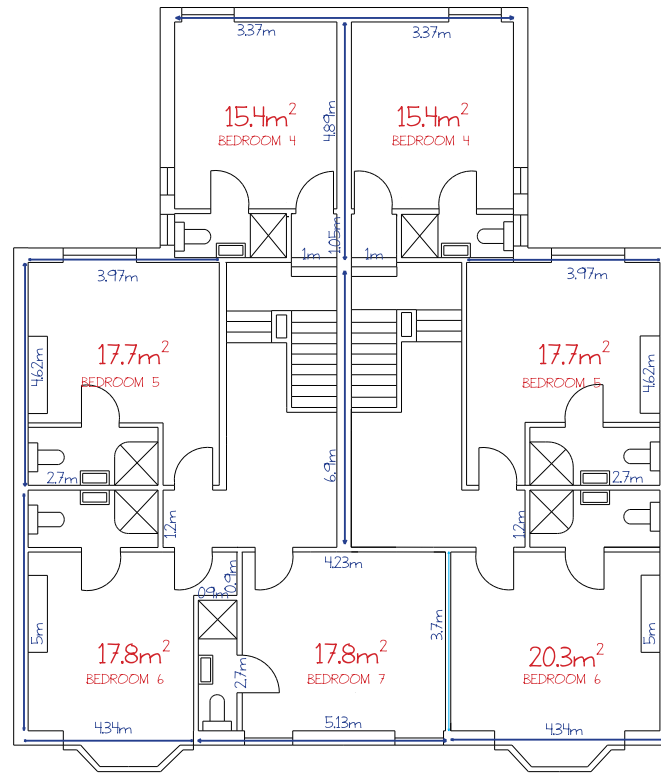

2 FIRST FLOOR
PROPOSED

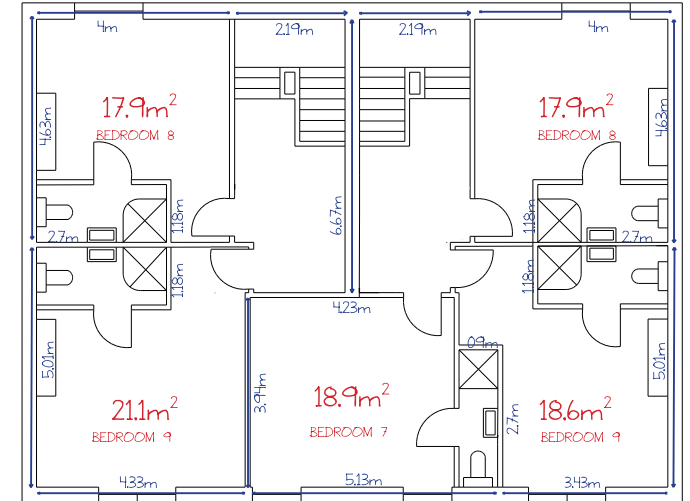

3 SECOND FLOOR
PROPOSED

ROOM SIZES

BEDROOM 1	21.7m ²	BEDROOM 1	21.7m ²
BEDROOM 2	18.6m ²	BEDROOM 2	18.6m ²
BEDROOM 3	18.1m ²	BEDROOM 3	18.1m ²
BEDROOM 4	15.4m ²	BEDROOM 4	15.4m ²
BEDROOM 5	17.7m ²	BEDROOM 5	17.7m ²
BEDROOM 6	17.8m ²	BEDROOM 6	20.3m ²
BEDROOM 7	17.8m ²	BEDROOM 7	18.9m ²
BEDROOM 8	17.9m ²	BEDROOM 8	17.9m ²
BEDROOM 9	21.1m ²	BEDROOM 9	18.6m ²
KITCHEN	25.3m ²	KITCHEN	25.3m ²
TOTAL	191.4m ²	TOTAL	192.5m ²

PROJECT ADDRESS
146 & 148 MANCHESTER ROAD, BURY, BL9 0TL
(CURRENTLY ROSTREVOR HOTEL)

TITLE
ROOM SIZES

PROJECT NO. RS-01 DRAWING NO. 01 REV 02

SCALE DATE 27/06/23 DRAWN BY LC

© COPYRIGHT ALL RIGHTS RESERVED. THIS DRAWING MUST NOT BE REPRODUCED WITHOUT PERMISSION. ALL DIMENSIONS RELATIVE TO THIS DRAWING TO BE CHECKED ON SITE. DIMENSIONS TO BE NOTIFIED OF ANY DISCREPANCIES. WHERE INVENTY LEVEL MUST BE VERIFIED BEFORE WORK COMMENCES. THIS DRAWING MUST BE CHECKED AGAINST ANY OTHER STRUCTURAL SPECIALIST DRAWINGS/NOTES. THIS DRAWING MUST NOT BE USED FOR CONSTRUCTION UNLESS SO SAID FOR CONSTRUCTION. ALL DIMENSIONS ON THIS DRAWING ARE IN MILLIMETRES UNLESS OTHERWISE STATED.

10 0 10 20 30 40 50
SCALE 1:1250 m

5 0 5 10 15 20 25
SCALE 1:500 m