
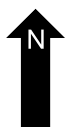
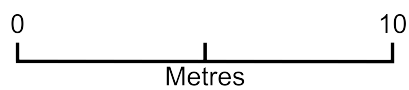


183 gigg lane

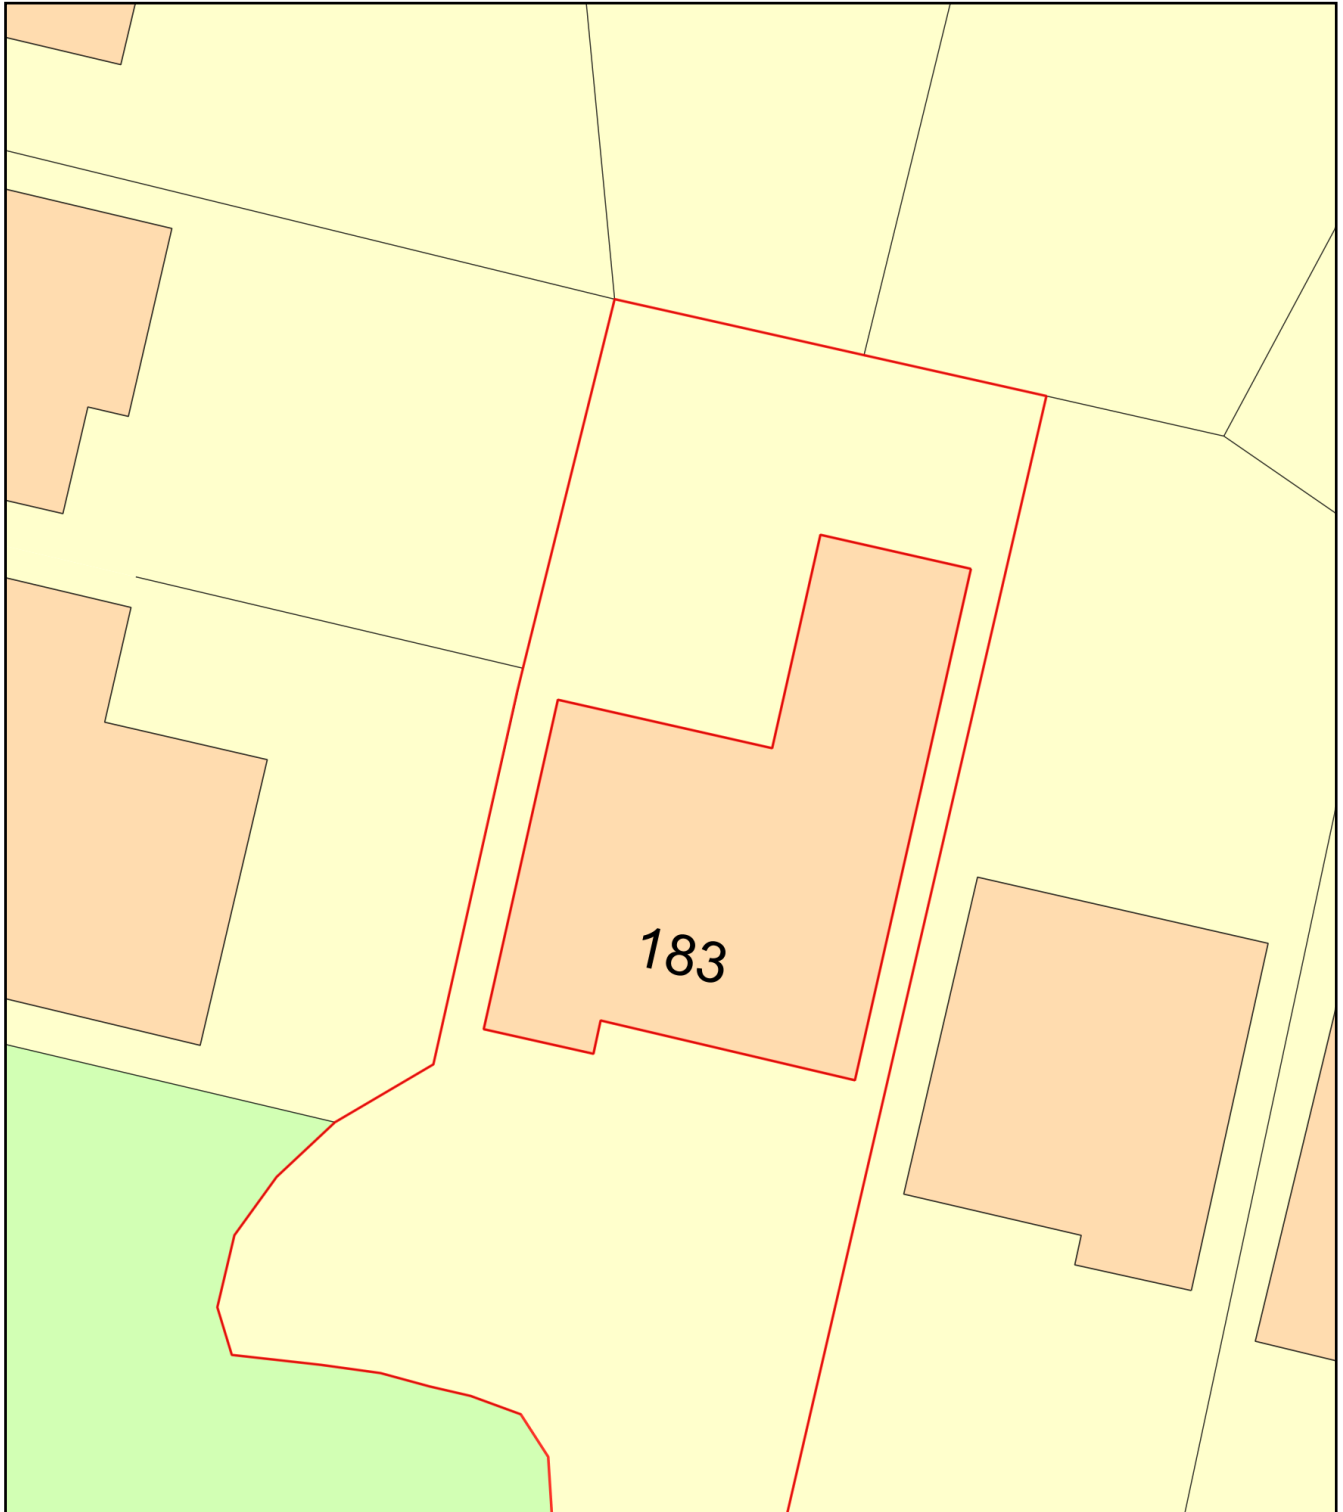

Plan Produced for: Kashif Shamim

Date Produced: 27 May 2022

Plan Reference Number: TQRQM22147224543180

Scale: 1:200 @ A4