


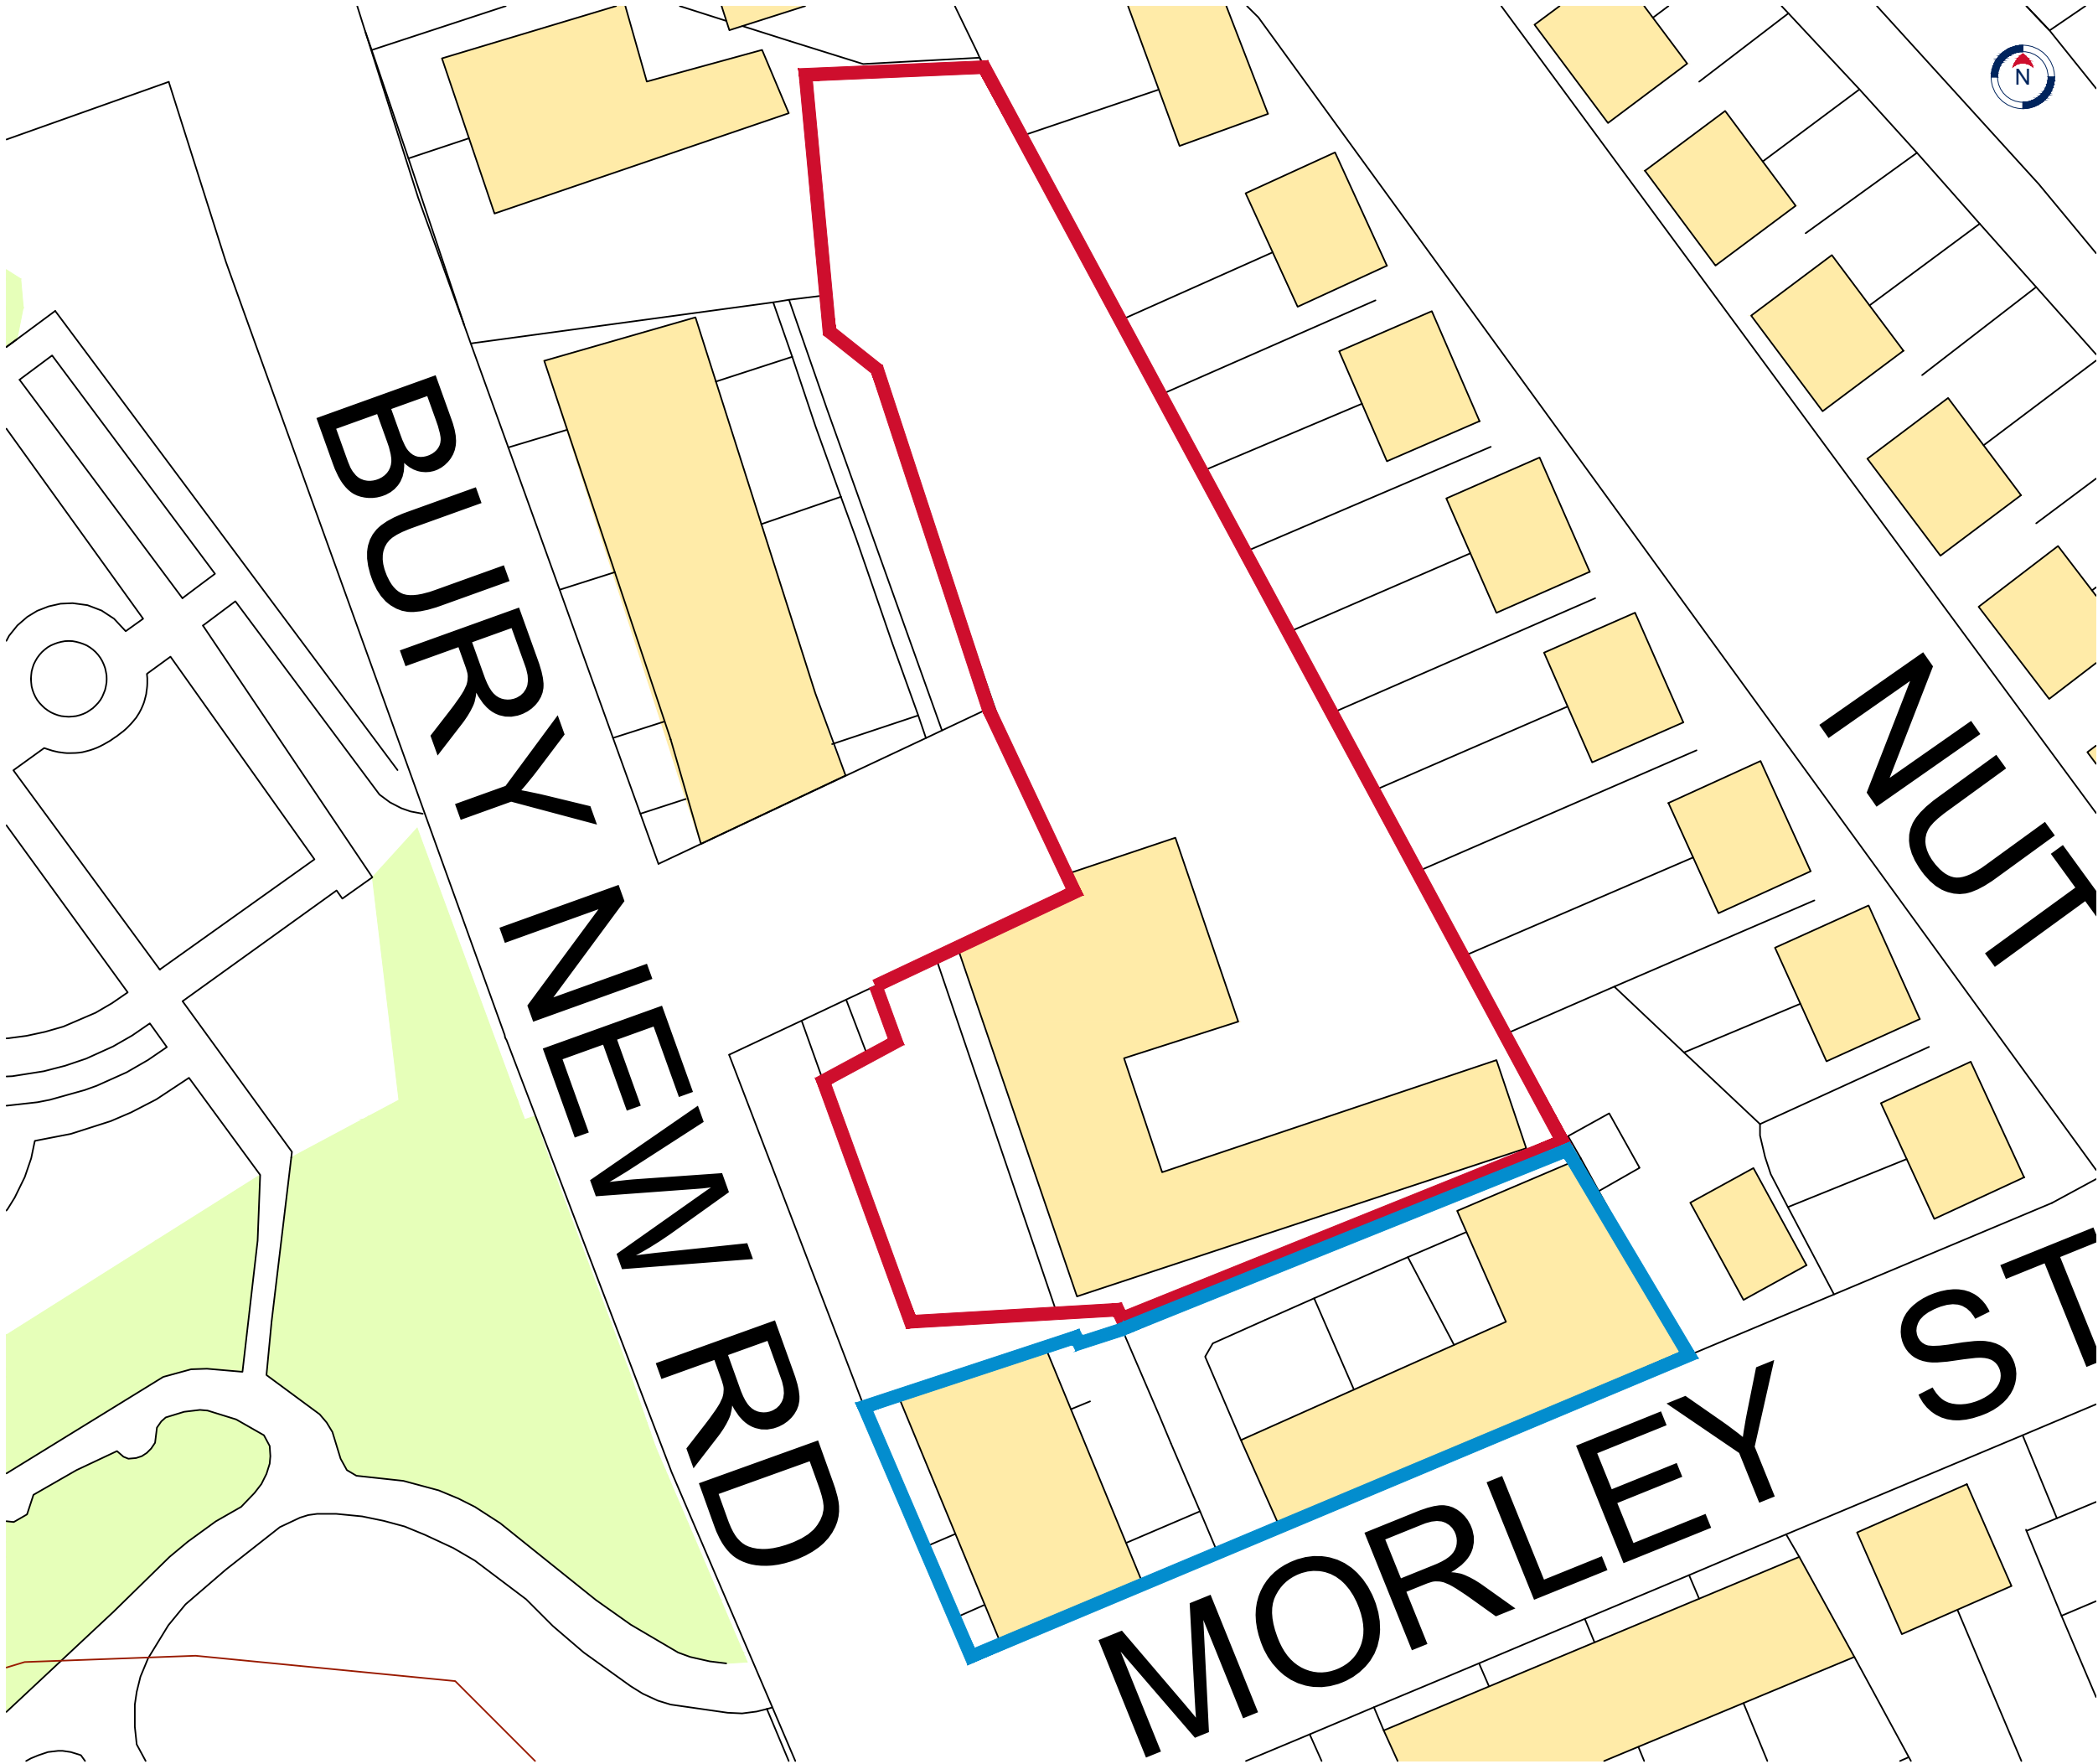

SITE BOUNDARY

- Red line boundary
- Blue line boundary

Rev	Description	Date
P01	First issue.	16/02/26

Client
GMP

Project Title
WHITEFIELD TASER
TRAINING FACILITY

RLB ID	Sheet
P-028513-J	07

Drawing Title
SITE BLOCK PLAN

Stage	Status	Revision
PLANNING	S4	P01
Date	Size	Scale
16/02/2026	A3	1:500
Author	QA	Contact
TJ	TG	DS



8 Princes Parade, Liverpool, UK, L3 1DL
+44 (0) 161 868 7700 RLB_UK RLB.com

This drawing is to be read in conjunction with all other associated specifications, schedules, drawings and information issued.
Do **NOT** scale this drawing. Check and verify **ALL** dimensions and levels and on site before work commences. For discrepancies or omissions contact Rider Levett Bucknall.
All work and materials to conform with current applicable statutory legislation and regulations.
All work to comply with Construction Design Management (CDM) 2015.
Drawings to be printed in colour, to the scale stated in the title block:
Print colour check (CMYK) Print size check 10mm
This information is not to be shared or replicated without permission from RLB. Copyright © 2021 Rider Levett Bucknall UK Limited.

1:500