

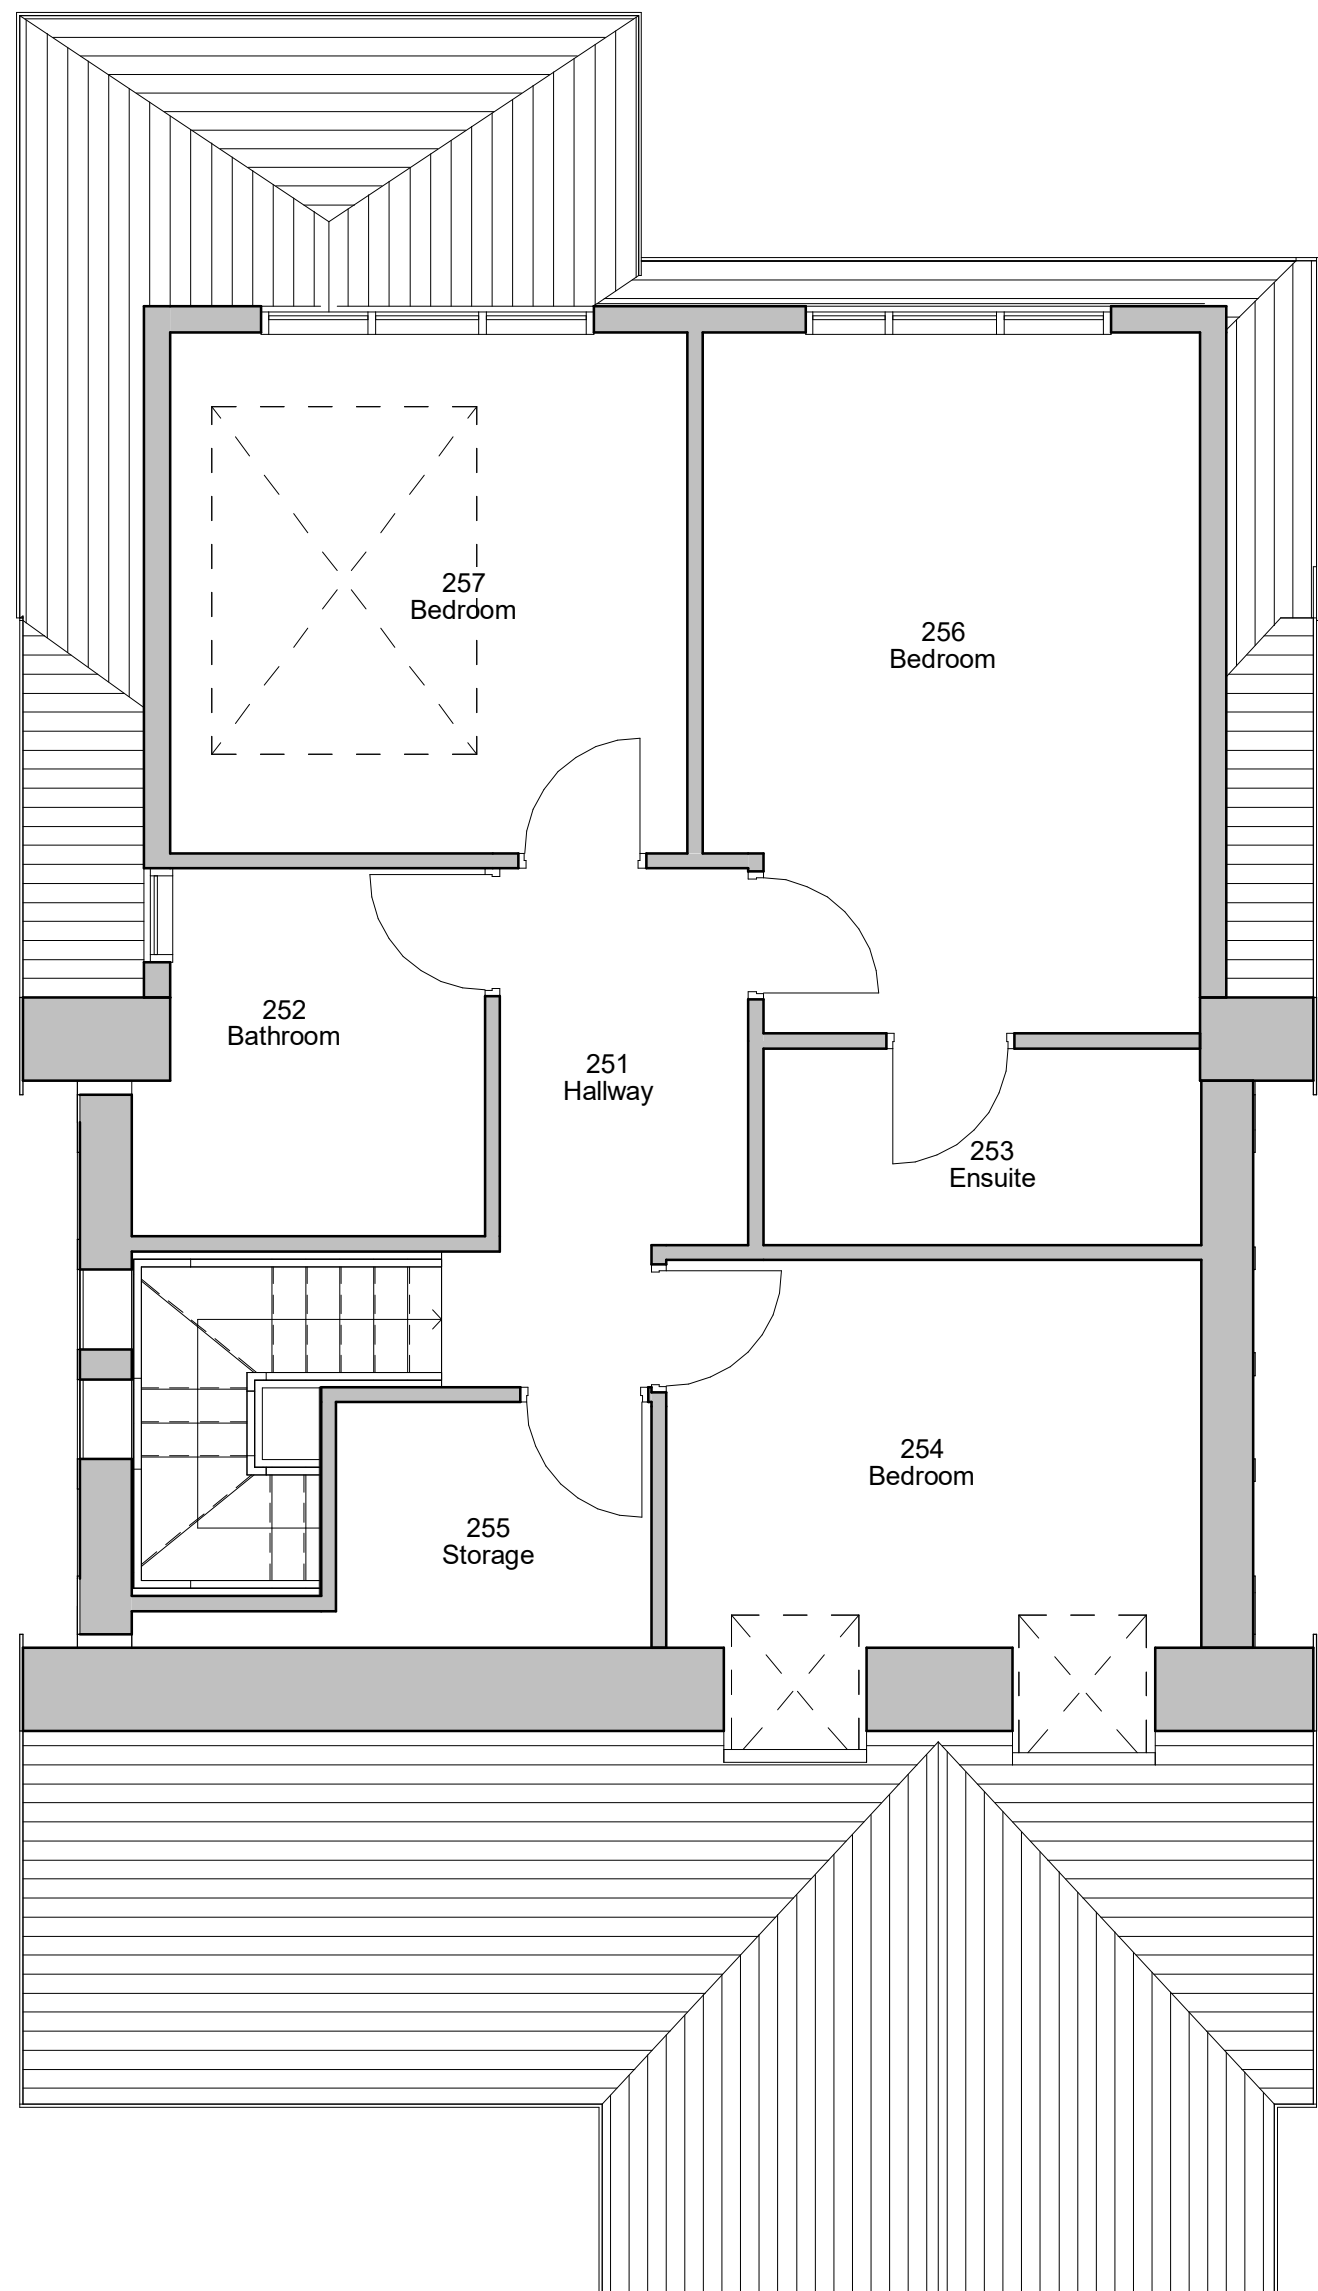
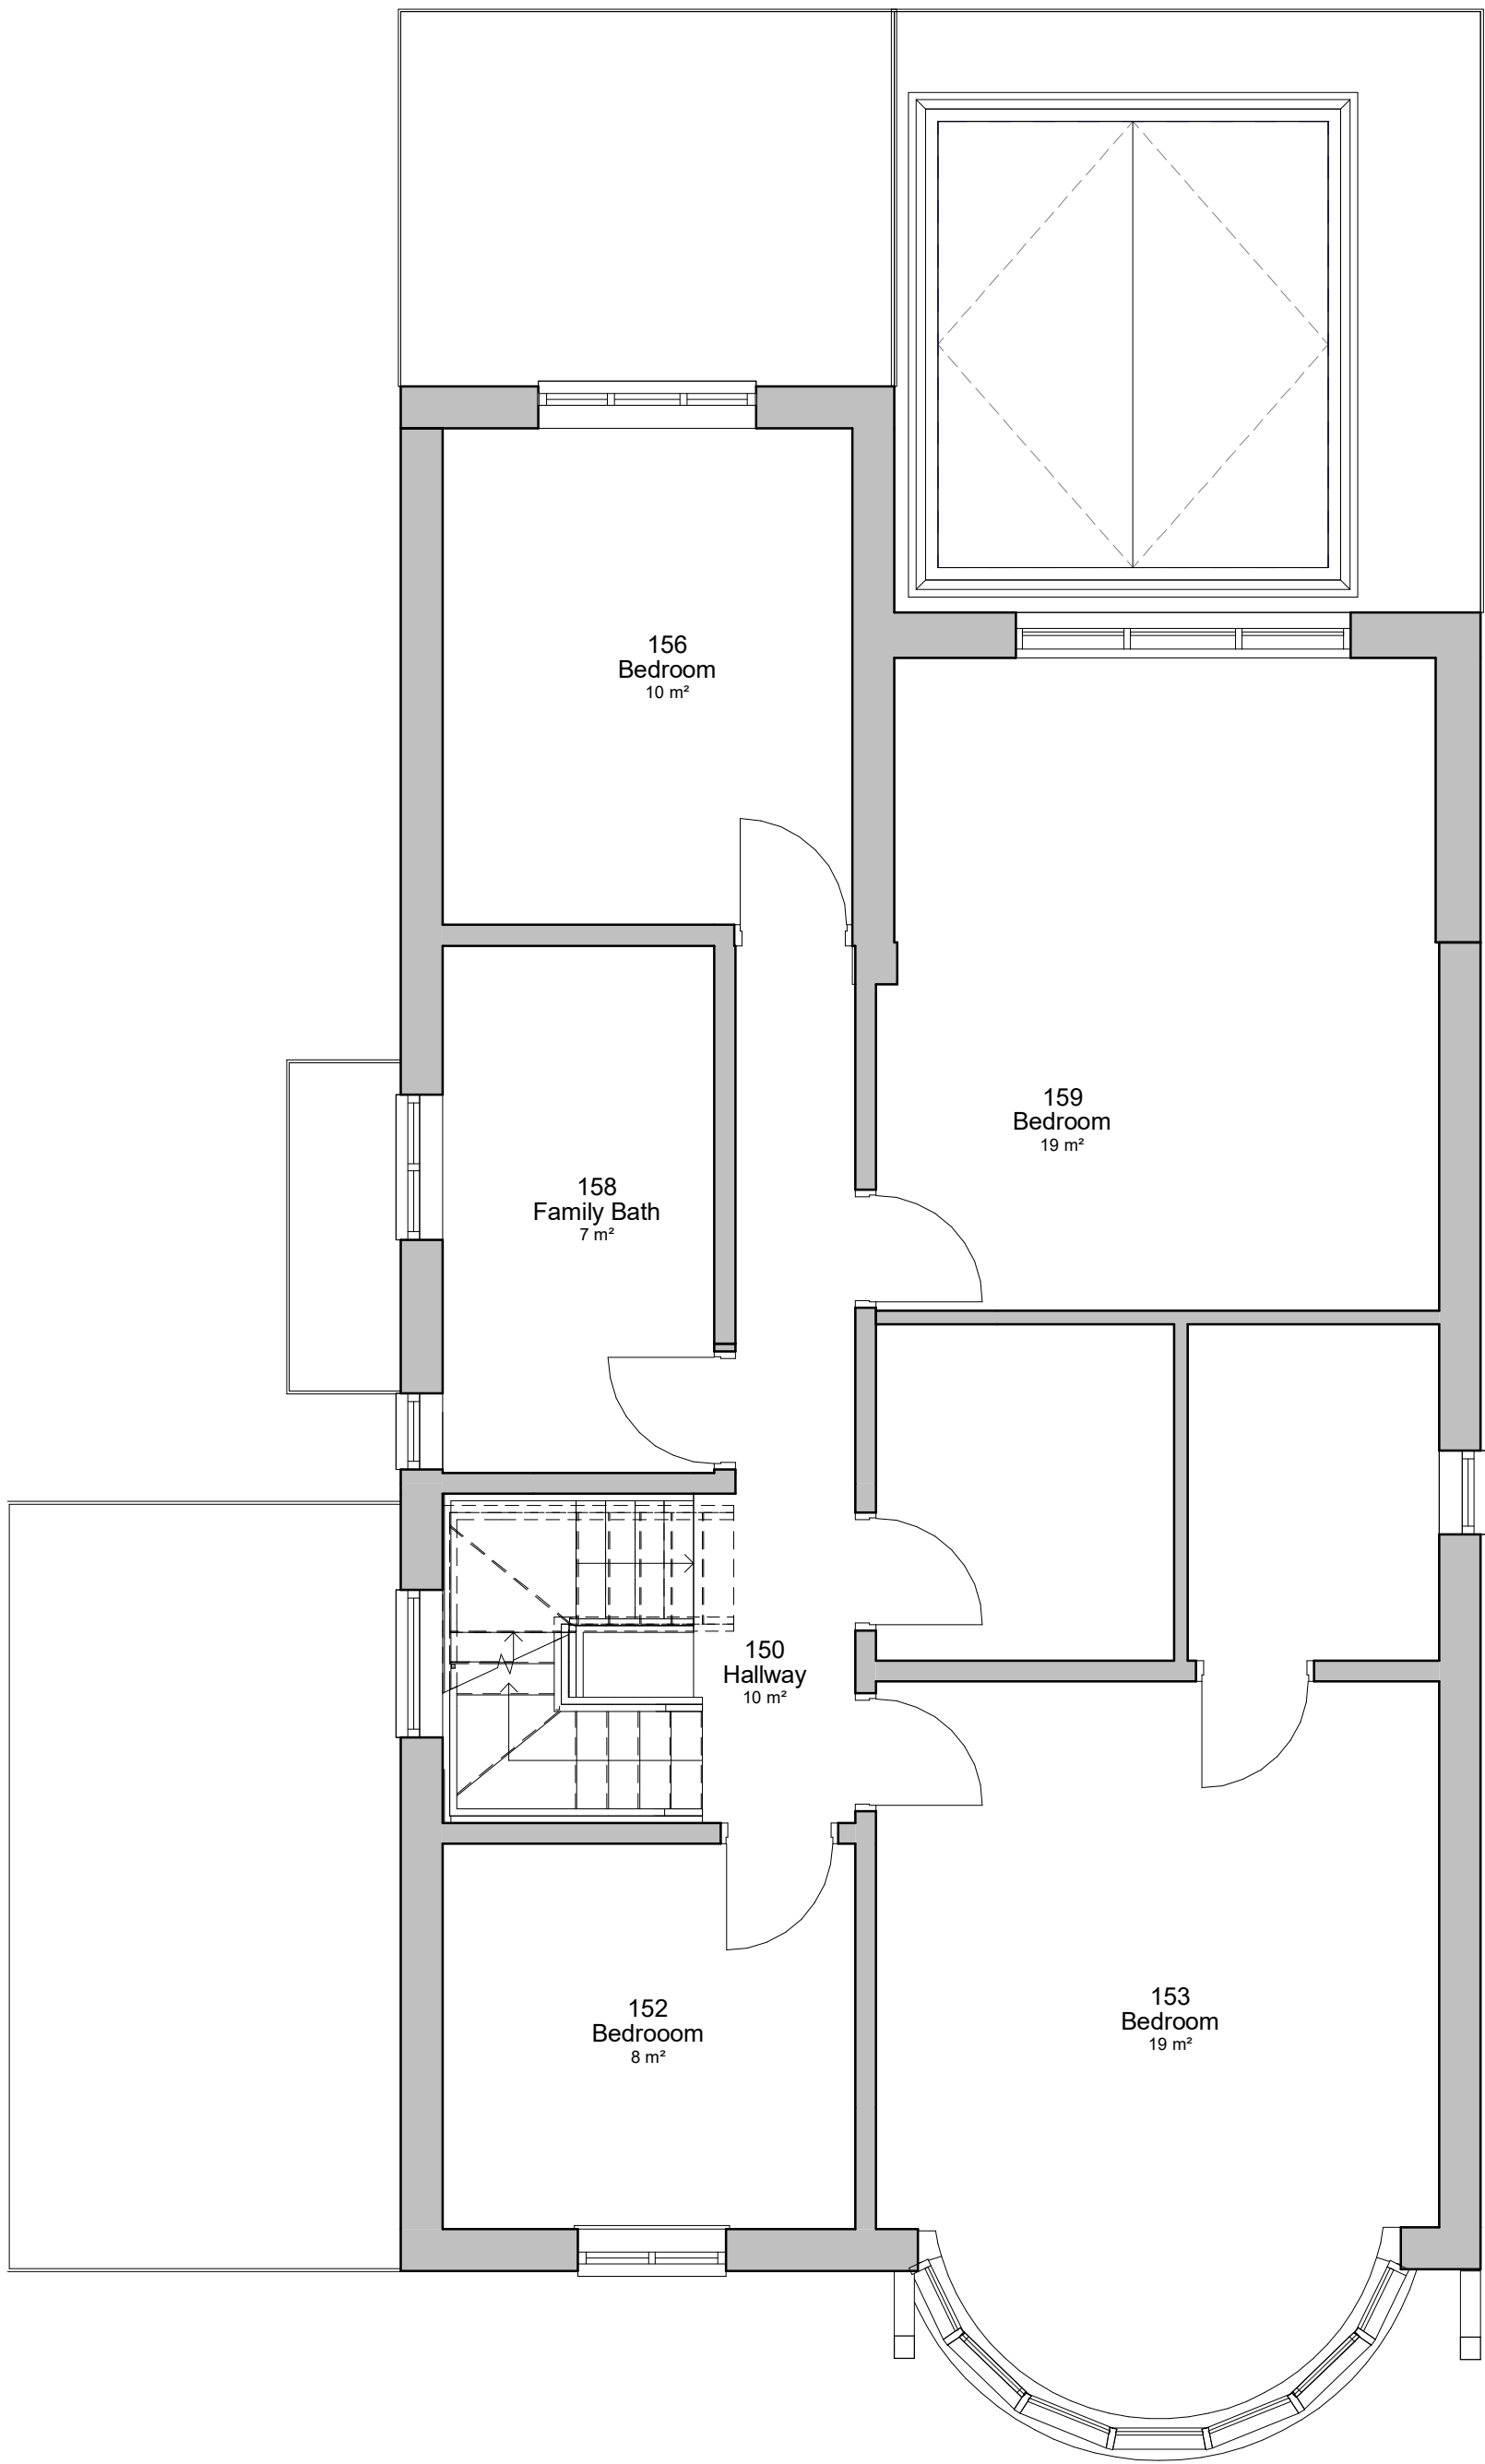


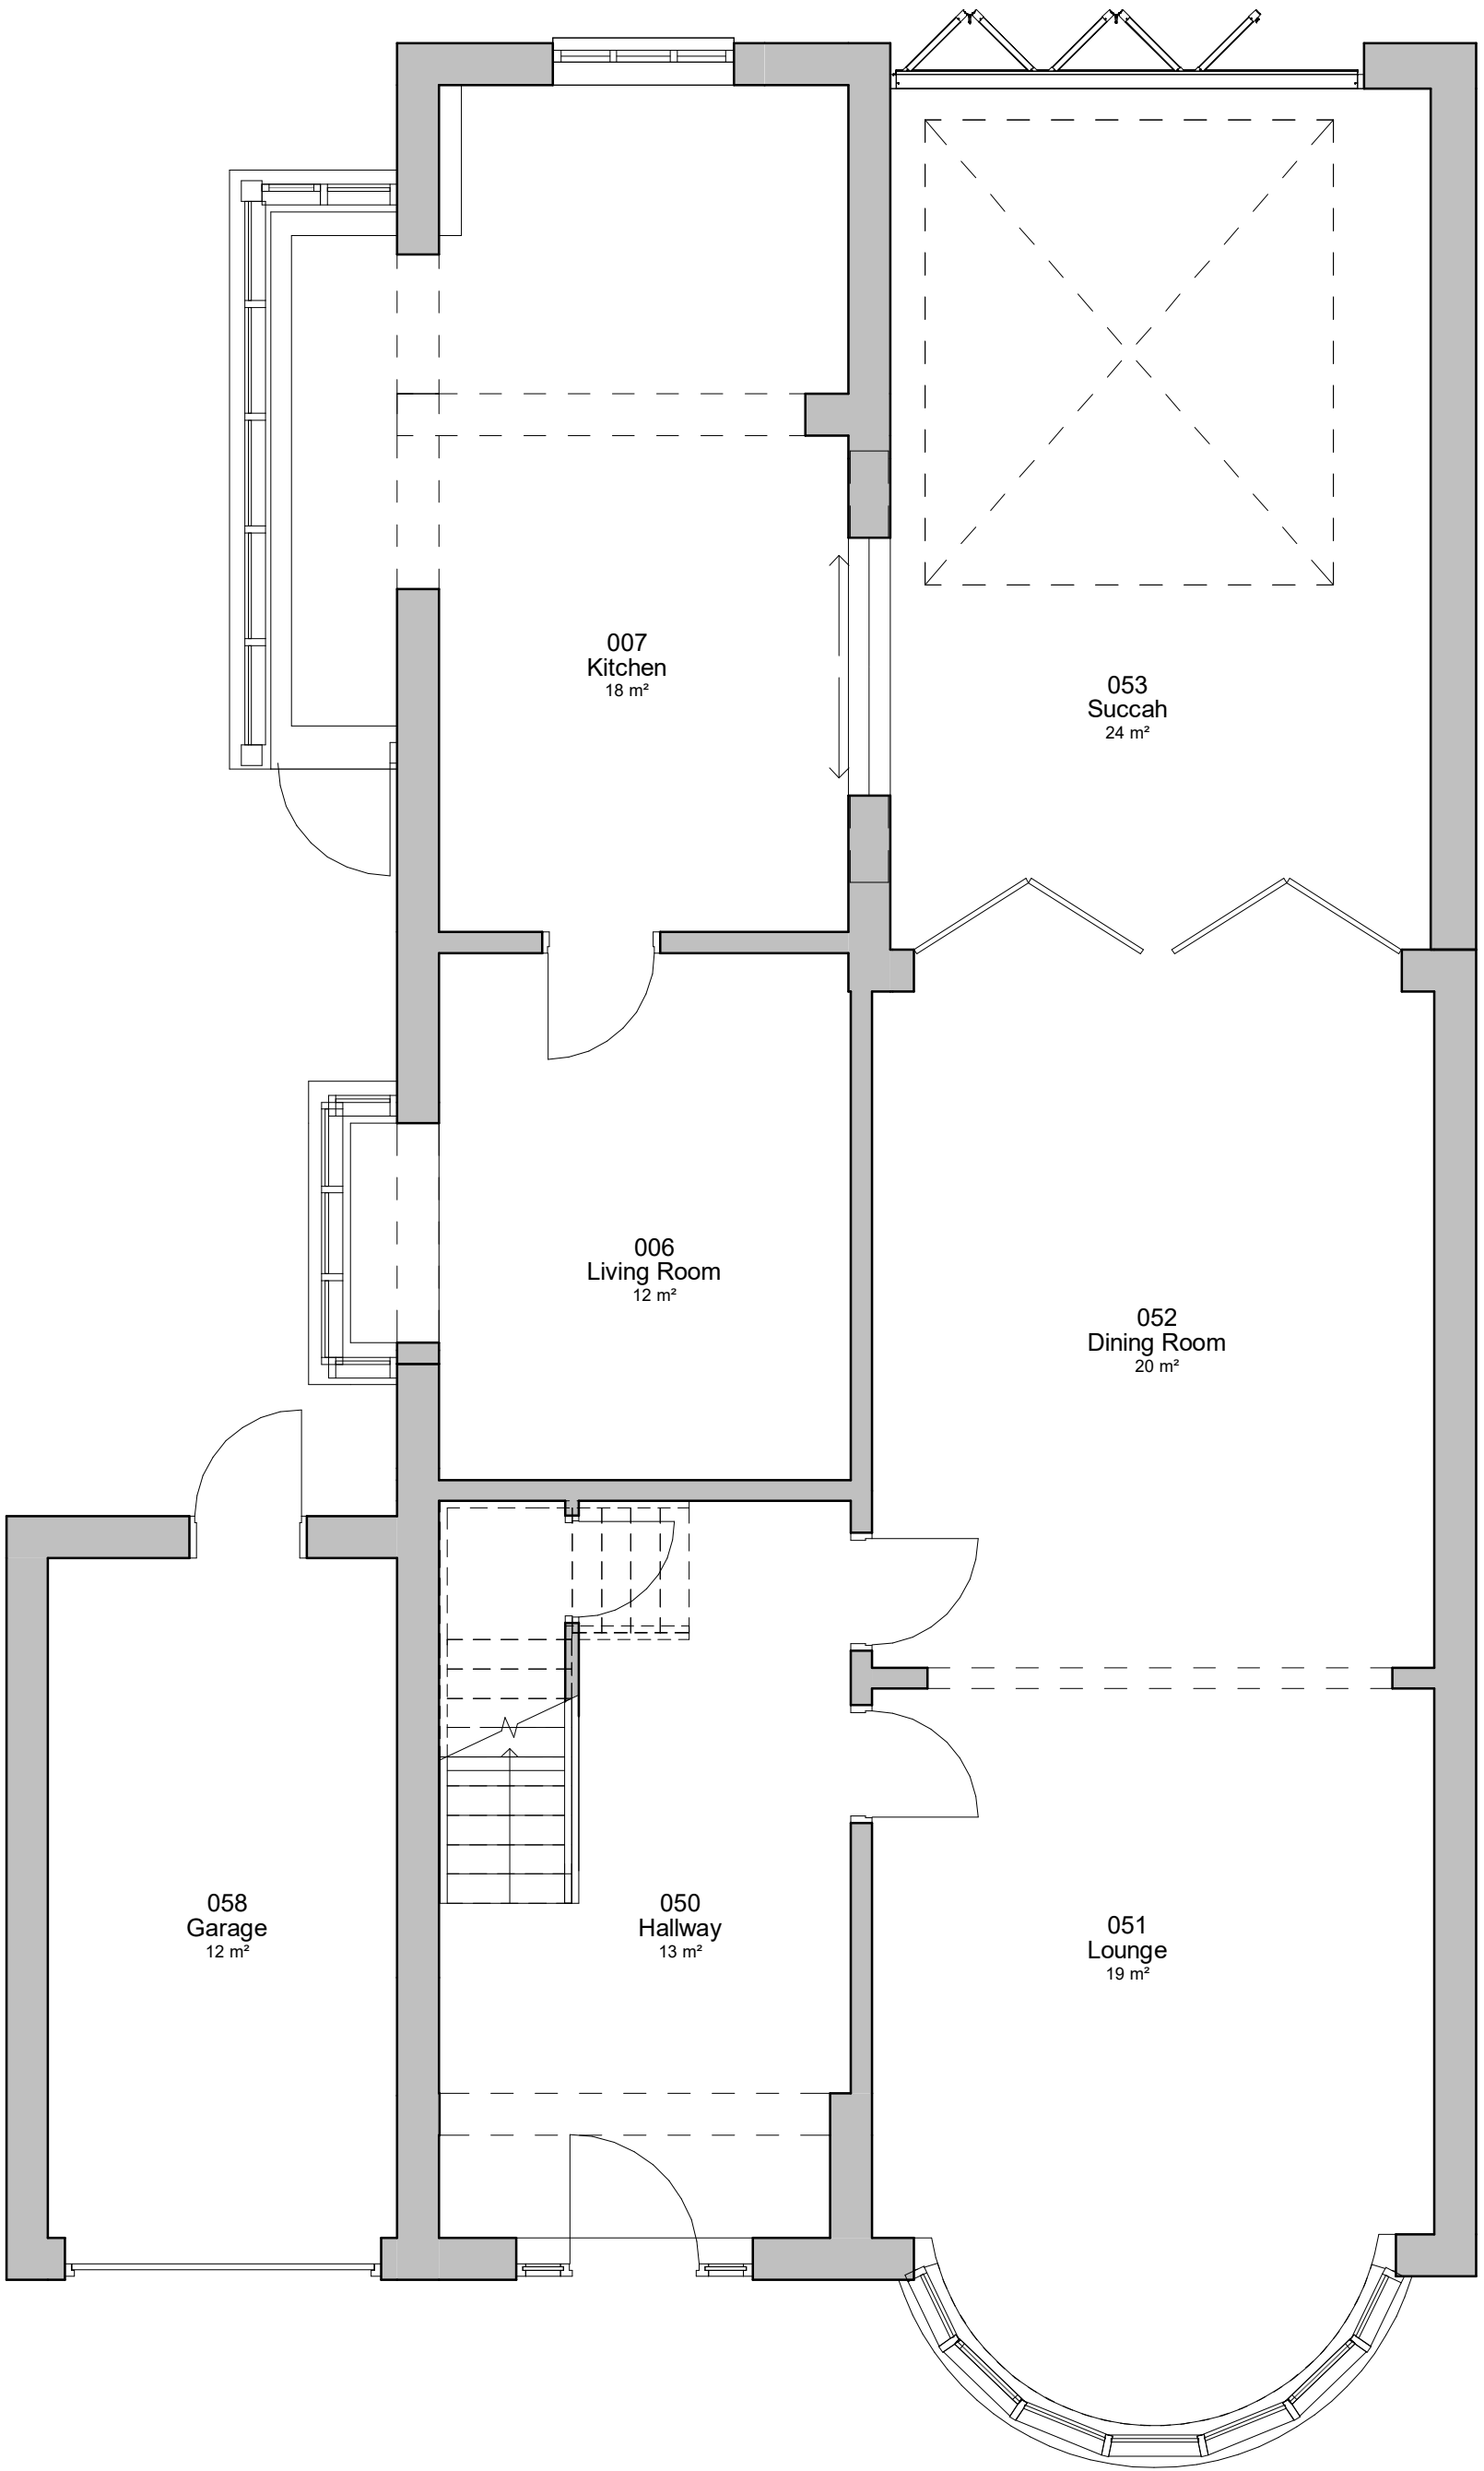

5. Level 0 - GA Existing
1 : 50

6. Level 1 - GA Existing
1 : 50

7. Level Roof - GA Existing
1 : 50

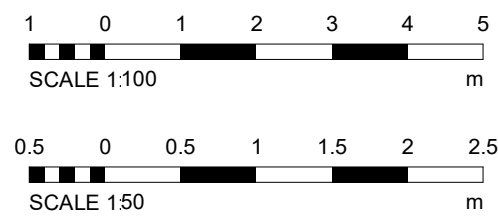

PROJECT	SCALE & A1	DATE	BY
3 Danesway	As indicated	19 JAN 26	CW
CLIENT	STATUS	PROJECT NO.	DRAWING NO.
Mr S.Rose	PLANNING	DA17070.3.	002.
TITLE	NOTES	REVISIONS	DATE
Existing GA Plans and Elevations	THIS DRAWING MUST NOT BE REPRODUCED WITHOUT WRITTEN CONSENT OF DEBTAL ARCHITECTURE. ALL DRAWINGS AND ELEVATIONS SHALL BE CHECKED AND CORRECTED BY THE ARCHITECT BEFORE BEING USED FOR CONSTRUCTION. THE ARCHITECT SHALL BE RESPONSIBLE FOR THE ACCURACY OF THE INFORMATION PROVIDED IN THIS DRAWING. ALL DIMENSIONS SHALL BE IN METERS UNLESS OTHERWISE STATED.		