

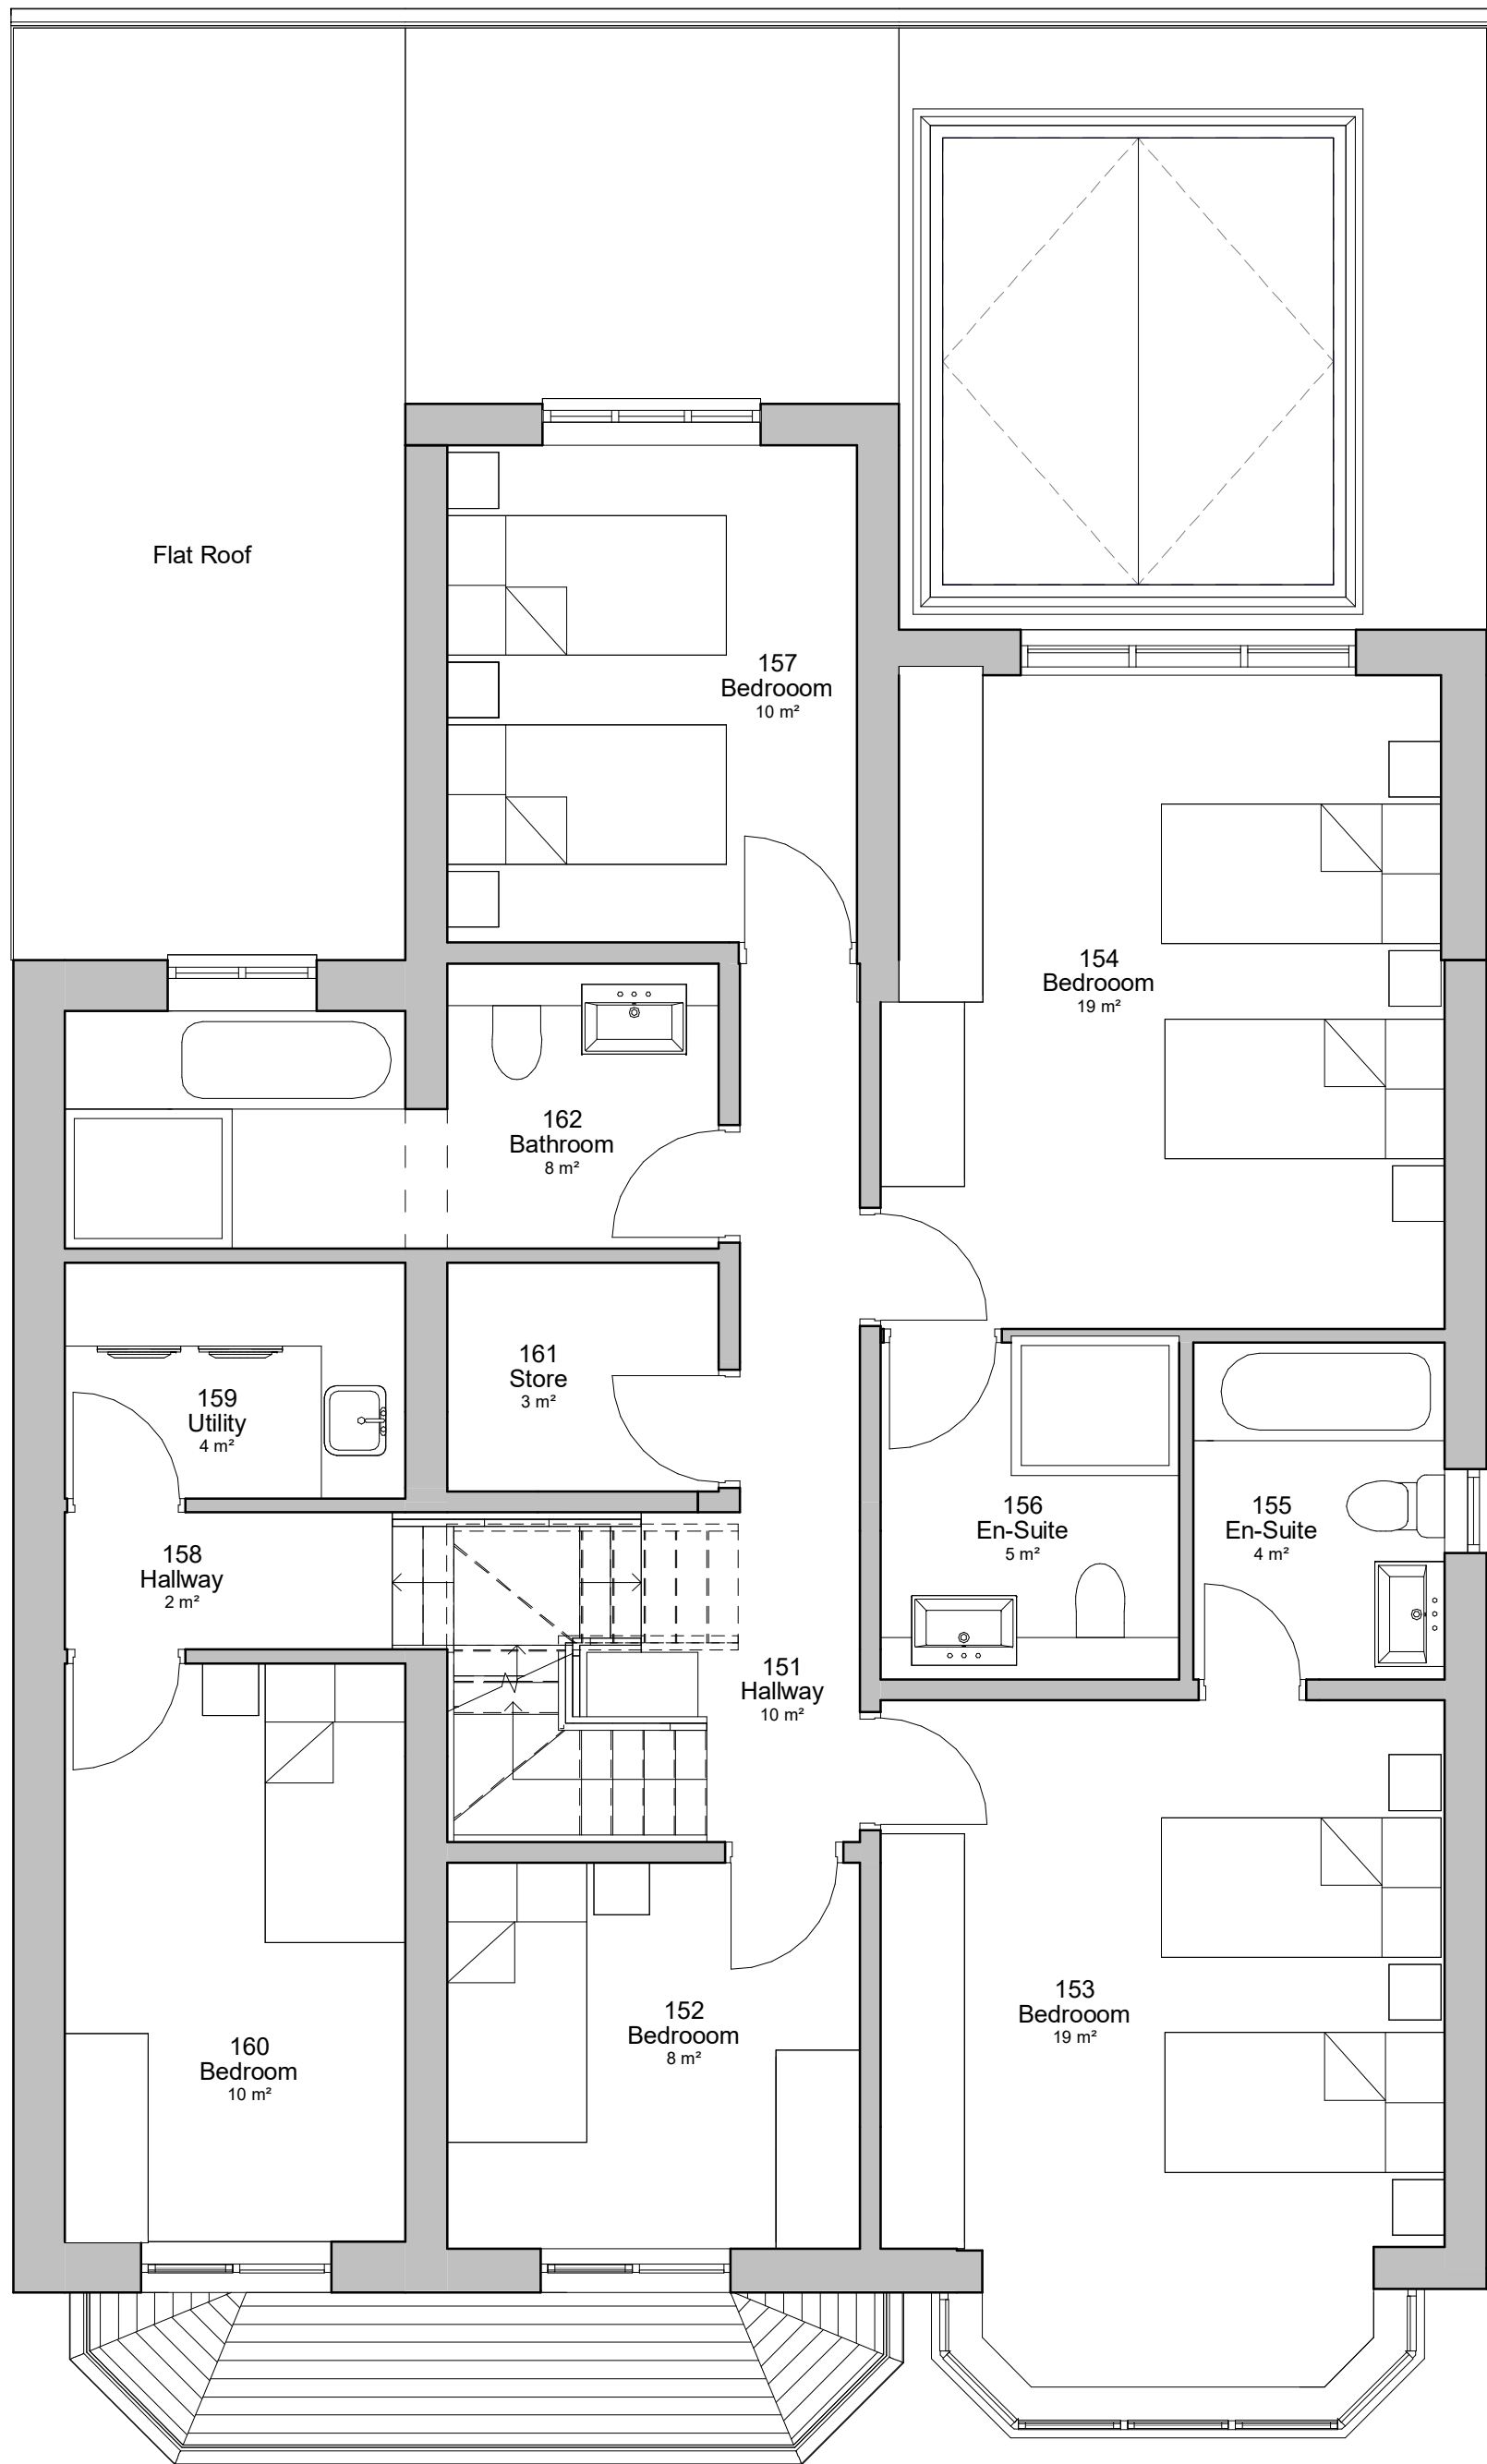


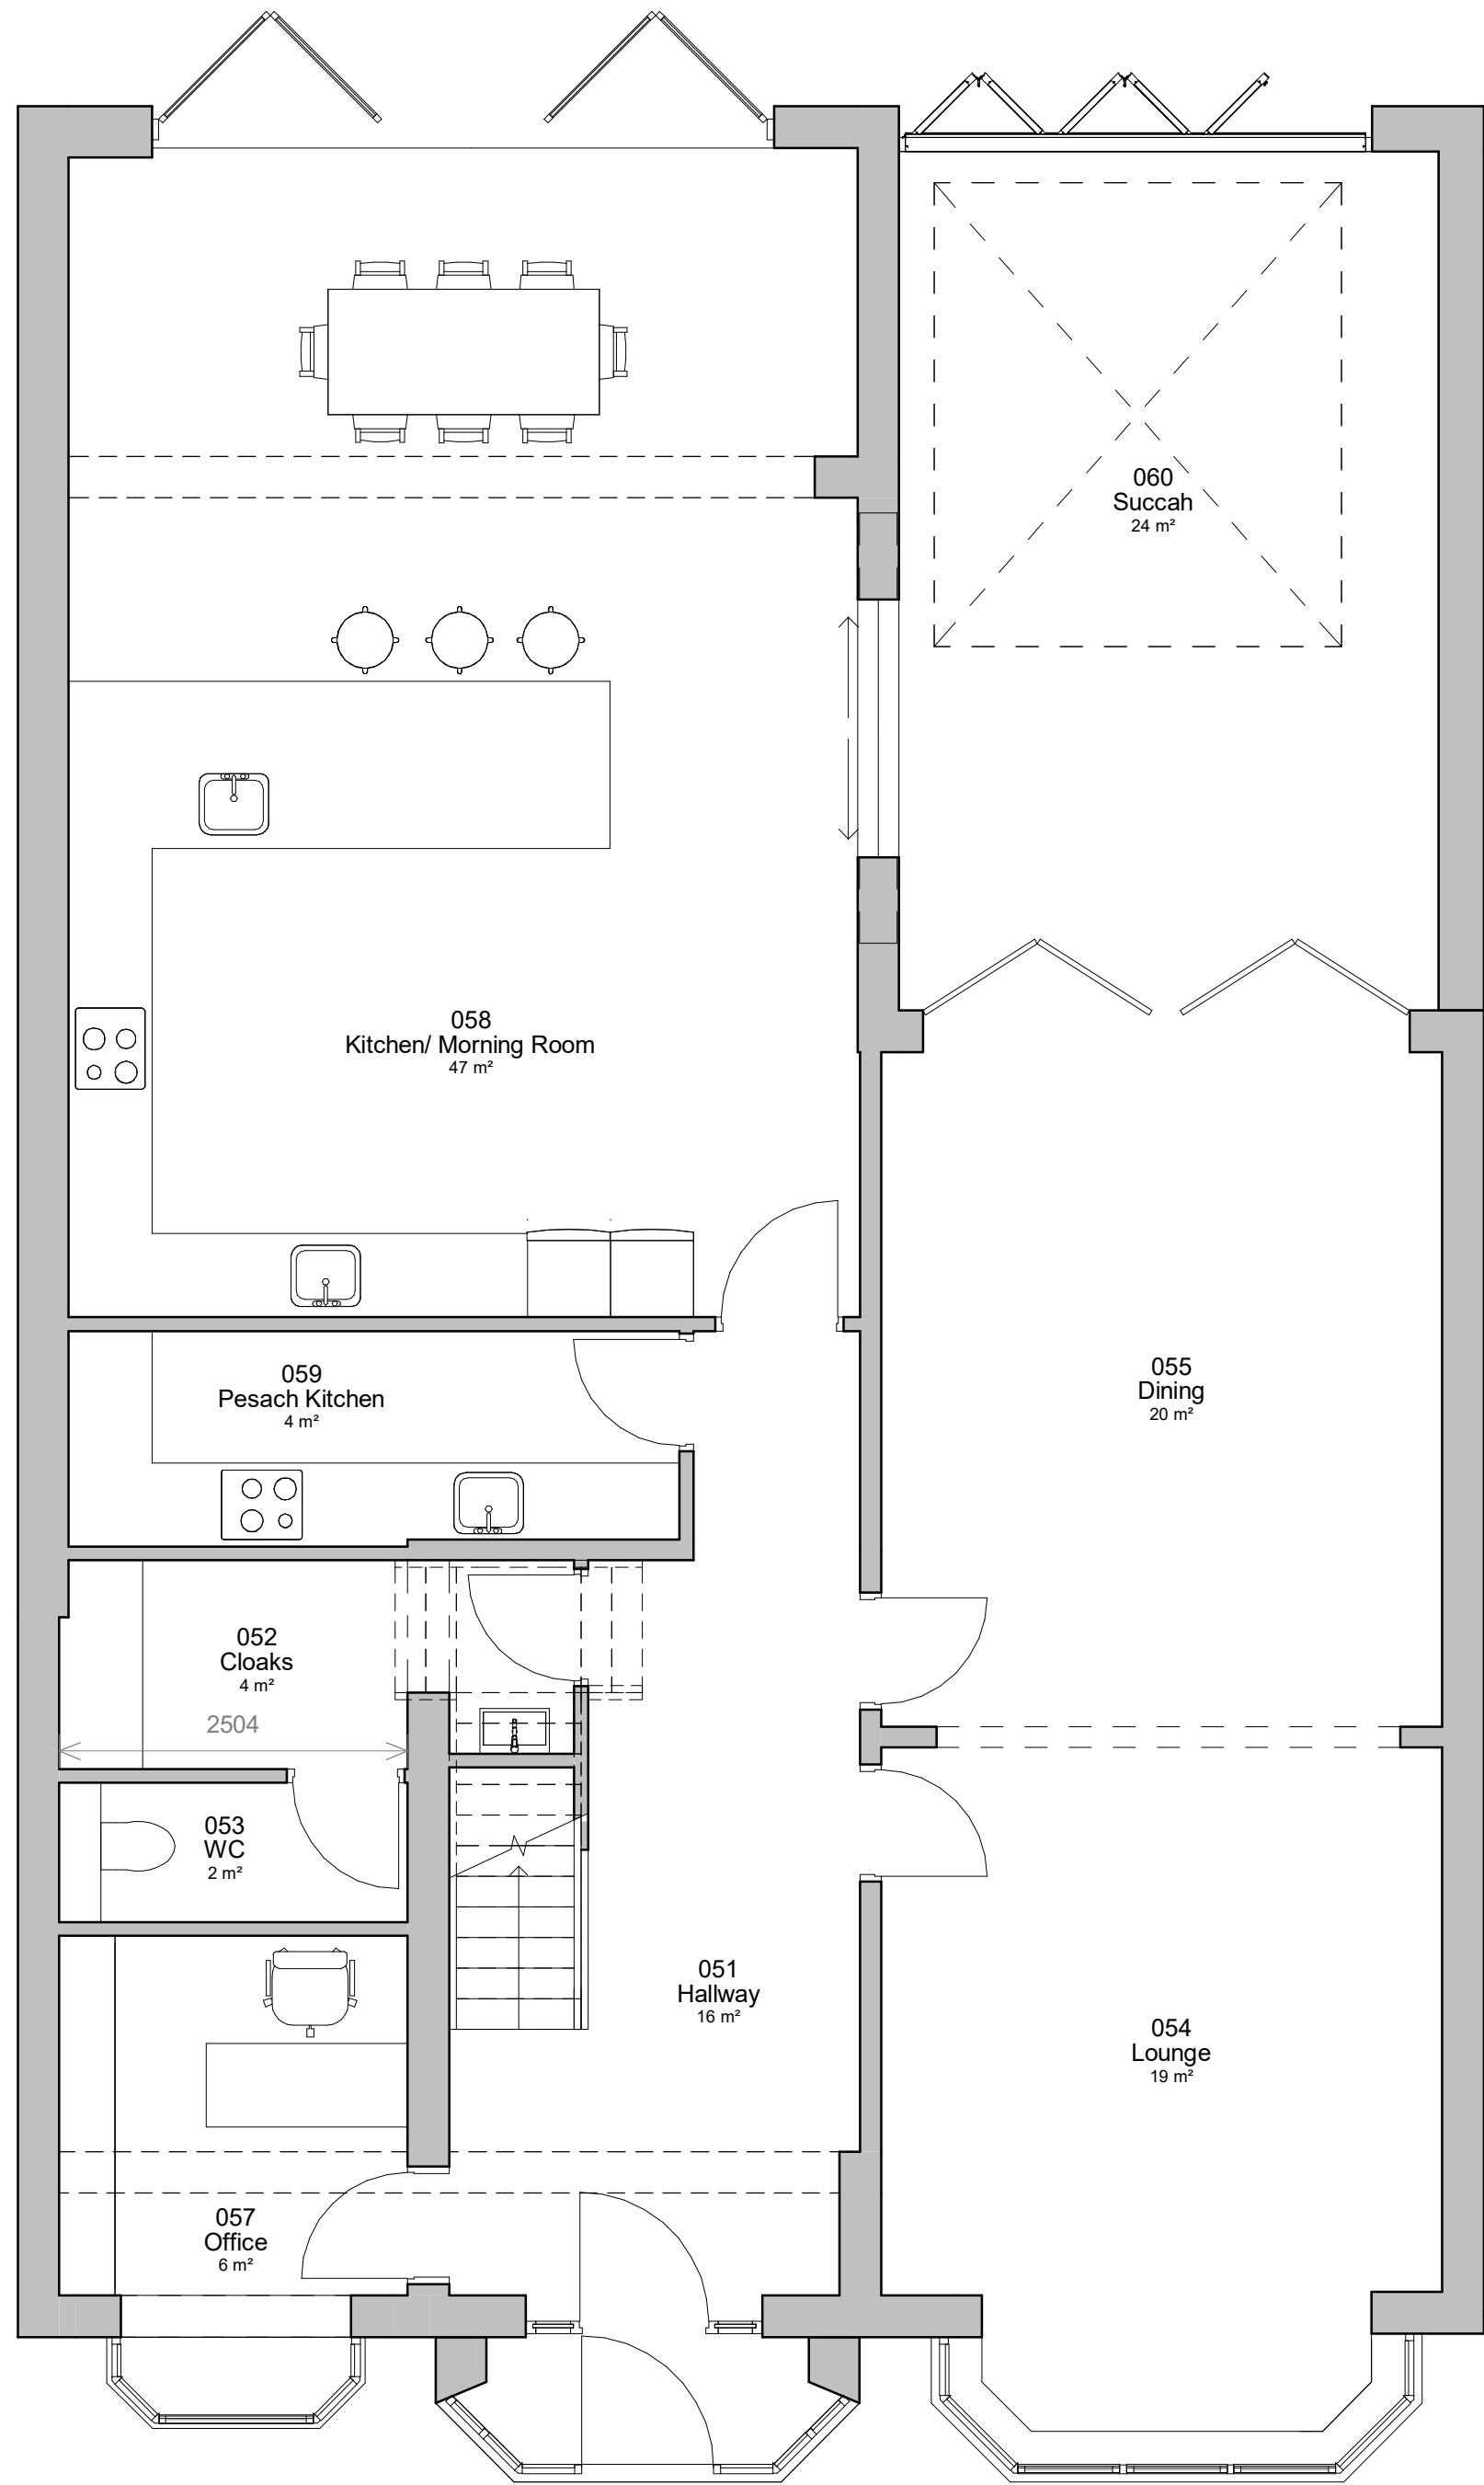

1 Planning Drawing		DW 27/01/26	
PROJECT	SCALE & A1	DATE	BY
3 Danesway	As indicated	19 JAN 26	CW
CLIENT	STATUS		DRAWN BY
Mr S.Rose	PLANNING		
TITLE	PROJECT NO.	DRAWING NO.	REV.
Proposed GA Plans and Elevations	DA17070.3.	003.	1
NOTES			
DISCLAIMER: ALL RIGHTS RESERVED. THIS DRAWING MUST NOT BE REPRODUCED WITHOUT PRIOR WRITTEN CONSENT. ALL OWNERSHIP AND INTELLECTUAL PROPERTY RIGHTS ARE RESERVED BY DEBTAL ARCHITECTURE. ANY COPIES MADE TO BE USED FOR THE PURPOSES OF THIS DRAWING ARE TO BE USED IN ACCORDANCE WITH THE CURRENT STATUTORY LEGISLATION, RELEVANT CODES OF PRACTICE AND PREVIOUS AGREEMENTS. ALL DIMENSIONS ON THIS DRAWING ARE IN MILLIMETRES UNLESS OTHERWISE STATED.			

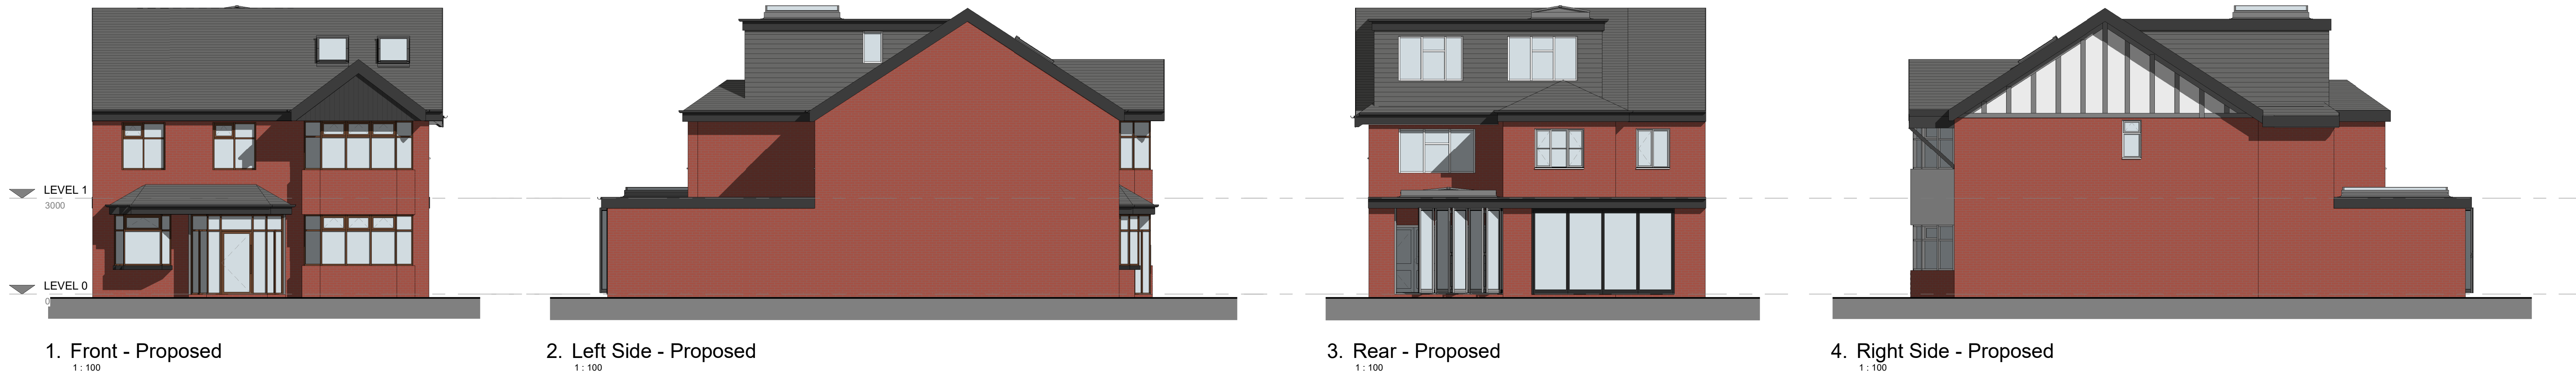