



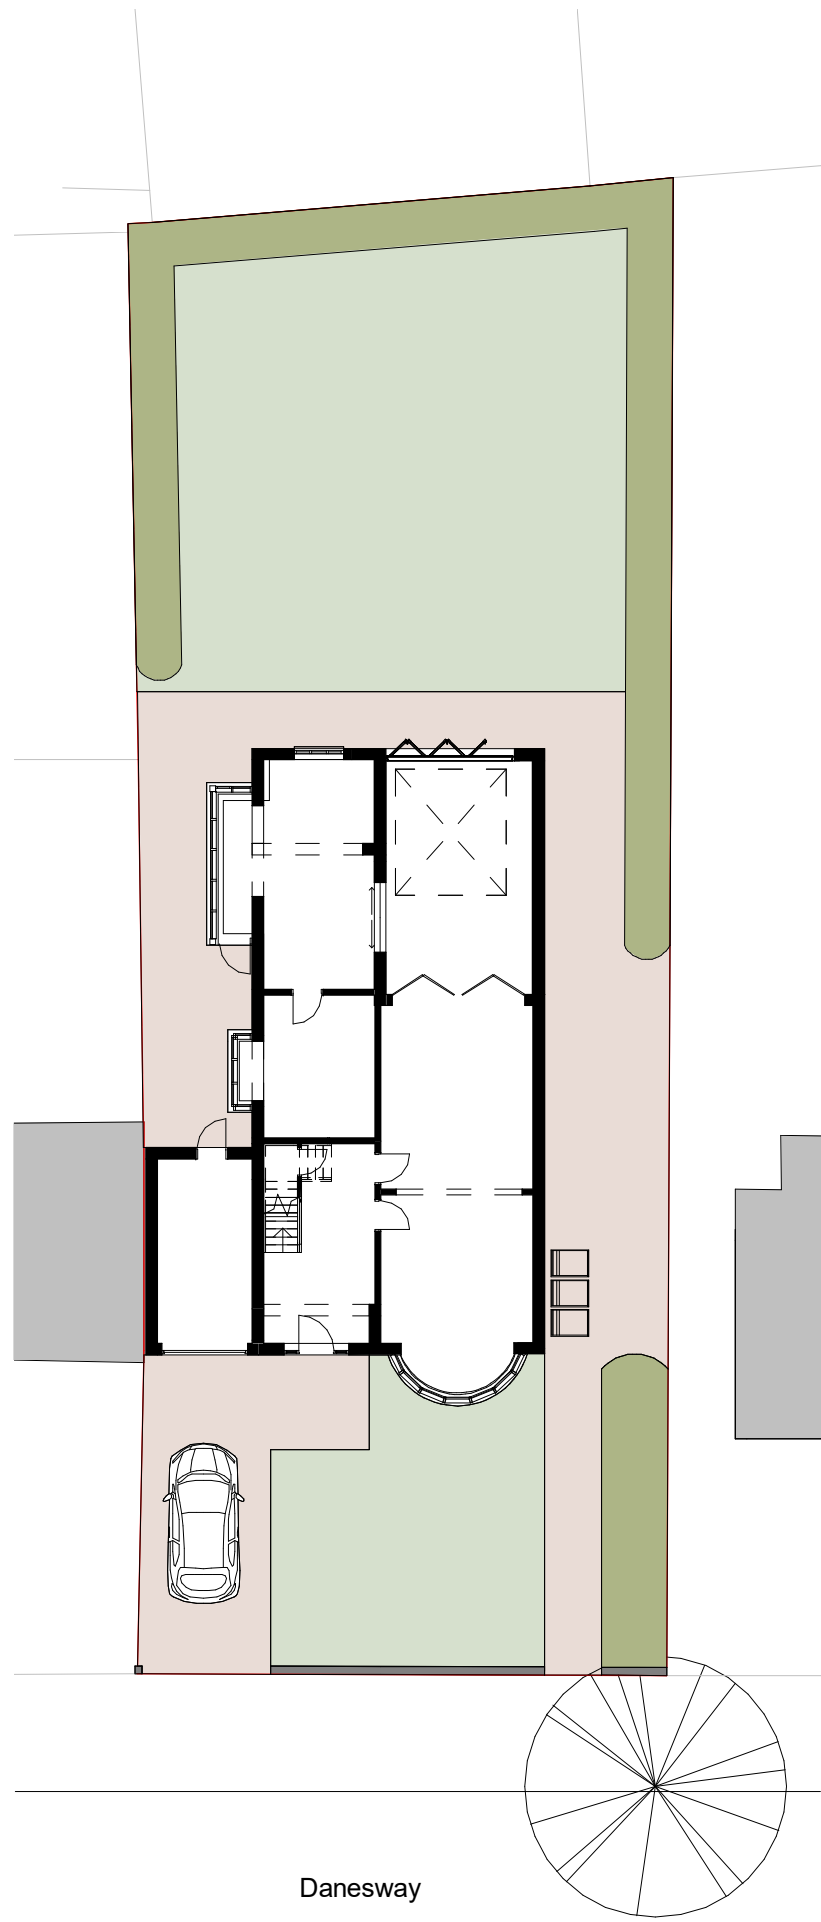


1. Level 0 - Existing Layout Plan
1 : 200

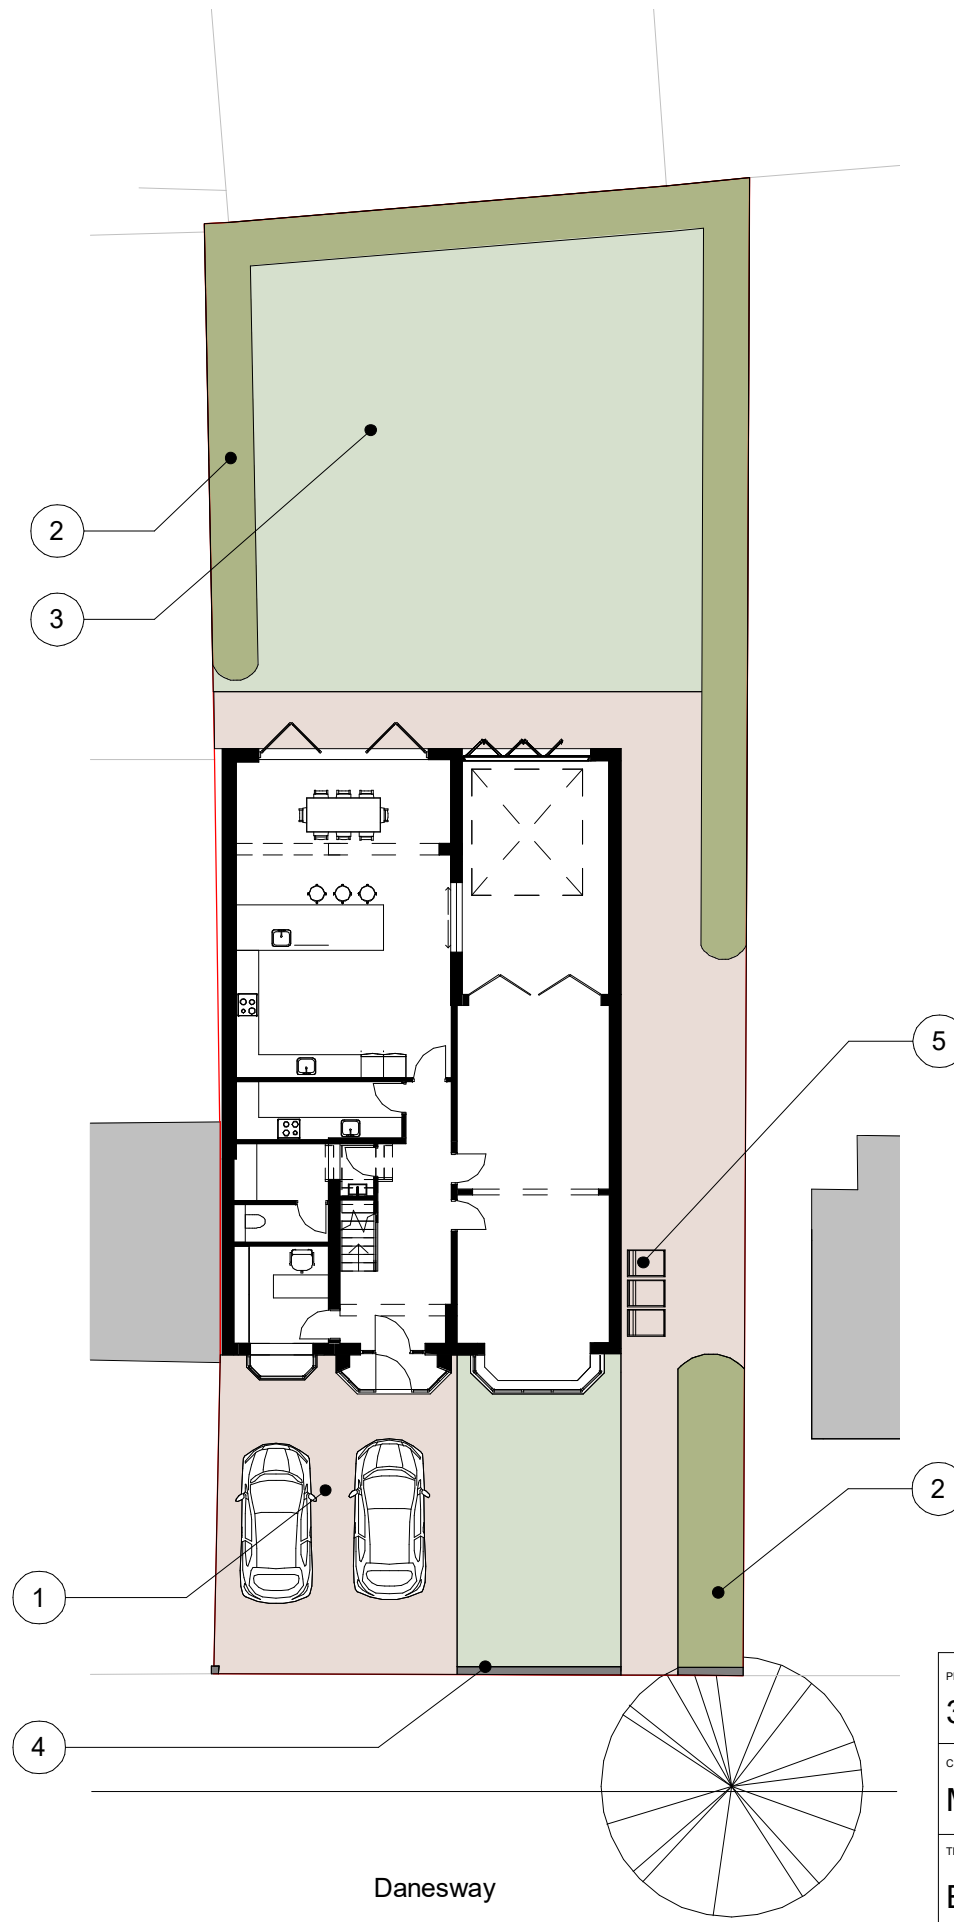

2. Level 0 - Propsoed Layout Plan
1 : 200

Note Block - Layout

- 1 Existing concrete block paving driveway retained and expanded to provide parking for two vehicles.
- 2 Existing hedges to be retained
- 3 Existing areas of lawn
- 4 Existing low boundary wall partially demolished to allow widening of driveway for two cars.
- 5 Existing Bins storage

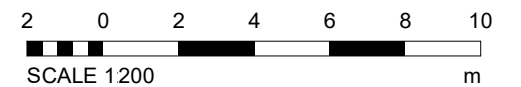

PROJECT	SCALE @ A3	DATE	DRAWN BY
3 Danesway	1 : 200	19 JAN 26	CW
CLIENT	STATUS		
Mr S.Rose	PLANNING		
TITLE	PROJECT NO.	DRAWING NO.	REV.
Existing and Proposed Layout Plans	DA17070.3.	301.	
NOTES			
THIS DRAWING MUST NOT BE REPRODUCED WITHOUT PRIOR WRITTEN CONSENT. DRAWING TO BE USED FOR THE STATUS INDICATED ONLY. ANY DISCREPANCIES TO BE REPORTED TO THE DESIGNER PRIOR TO THE COMMENCEMENT OF ANY WORK. ALL WORK AND MATERIALS TO BE IN ACCORDANCE WITH CURRENT STATUTORY LEGISLATION, RELEVANT CODES OF PRACTICE AND BRITISH STANDARDS. ALL DIMENSIONS ON THIS DRAWING ARE IN MILLIMETRES (UNLESS OTHERWISE STATED).			