

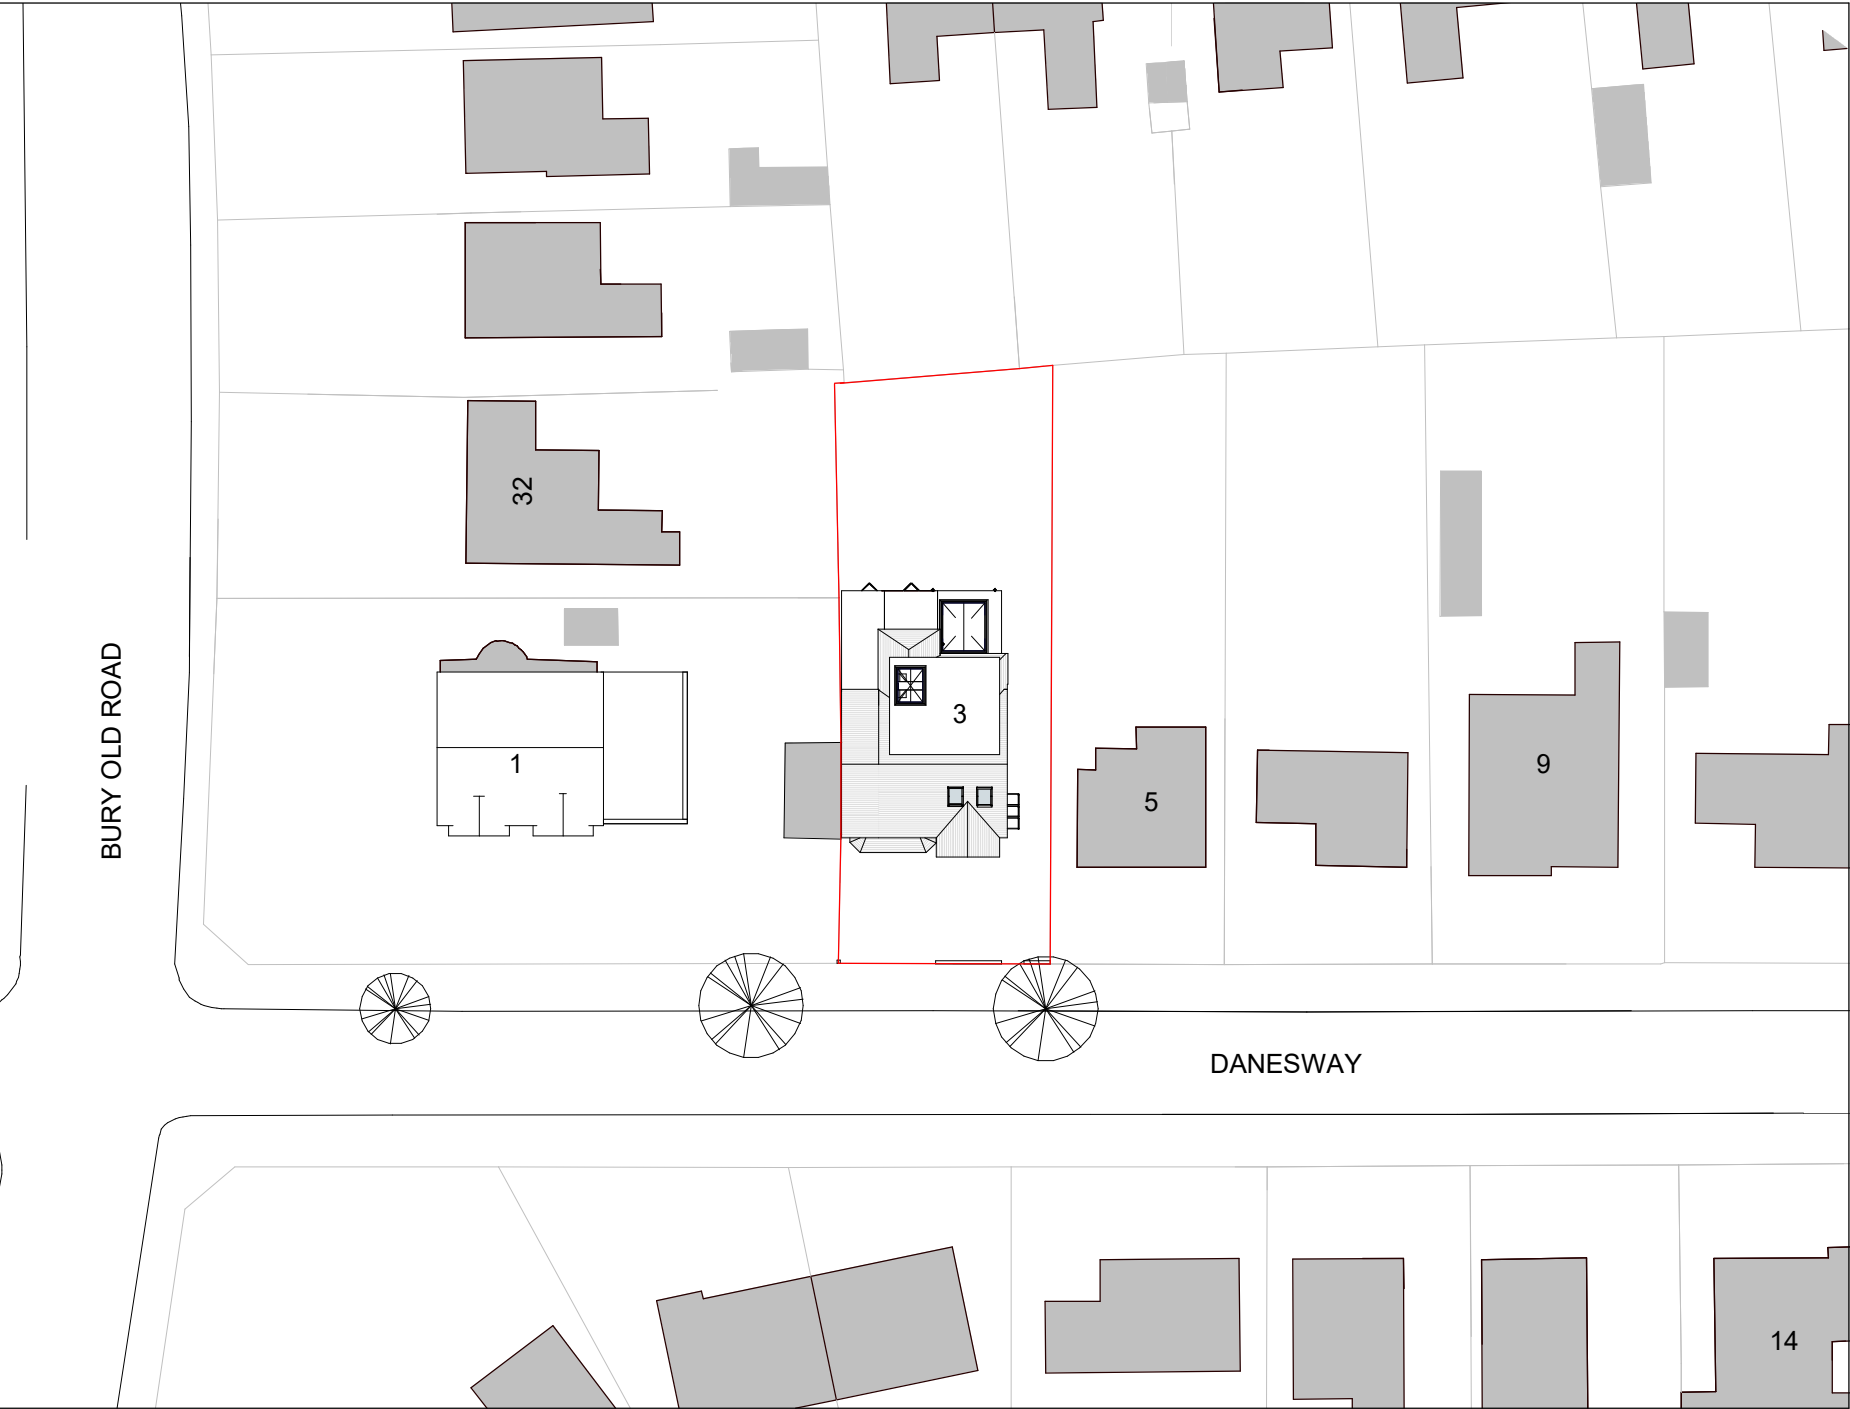



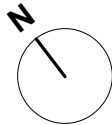


1. Site - Block Plan

1 : 500

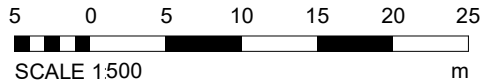

2. Site - Location Plan

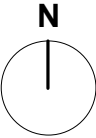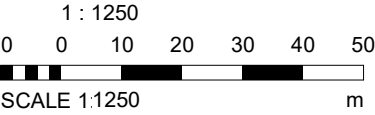

Legend - Boundaries

Site Boundary

PROJECT	SCALE @ A3	DATE	DRAWN BY
3 Danesway	As indicated	19 JAN 26	CW
CLIENT	STATUS		
Mr S.Rose	PLANNING		
TITLE	PROJECT NO.	DRAWING NO.	REV.
Site - Location and Block Plan	DA17070.3.	001.	
NOTES			
DA DEBTAL ARCHITECTURE www.debtal.co.uk THIS DRAWING MUST NOT BE REPRODUCED WITHOUT PRIOR WRITTEN CONSENT. DRAWING TO BE USED FOR THE STATUS INDICATED ONLY. ALL DIMENSIONS AND SETTING OUT SHALL BE CHECKED AND CONFIRMED ON SITE. ANY DISCREPANCIES TO BE REPORTED TO THE DESIGNER PRIOR TO THE COMMENCEMENT OF ANY WORK. ALL WORK AND MATERIALS TO BE IN ACCORDANCE WITH CURRENT STATUTORY LEGISLATION, RELEVANT CODES OF PRACTICE AND BRITISH STANDARDS. ALL DIMENSIONS ON THIS DRAWING ARE IN MILLIMETRES (UNLESS OTHERWISE STATED).			