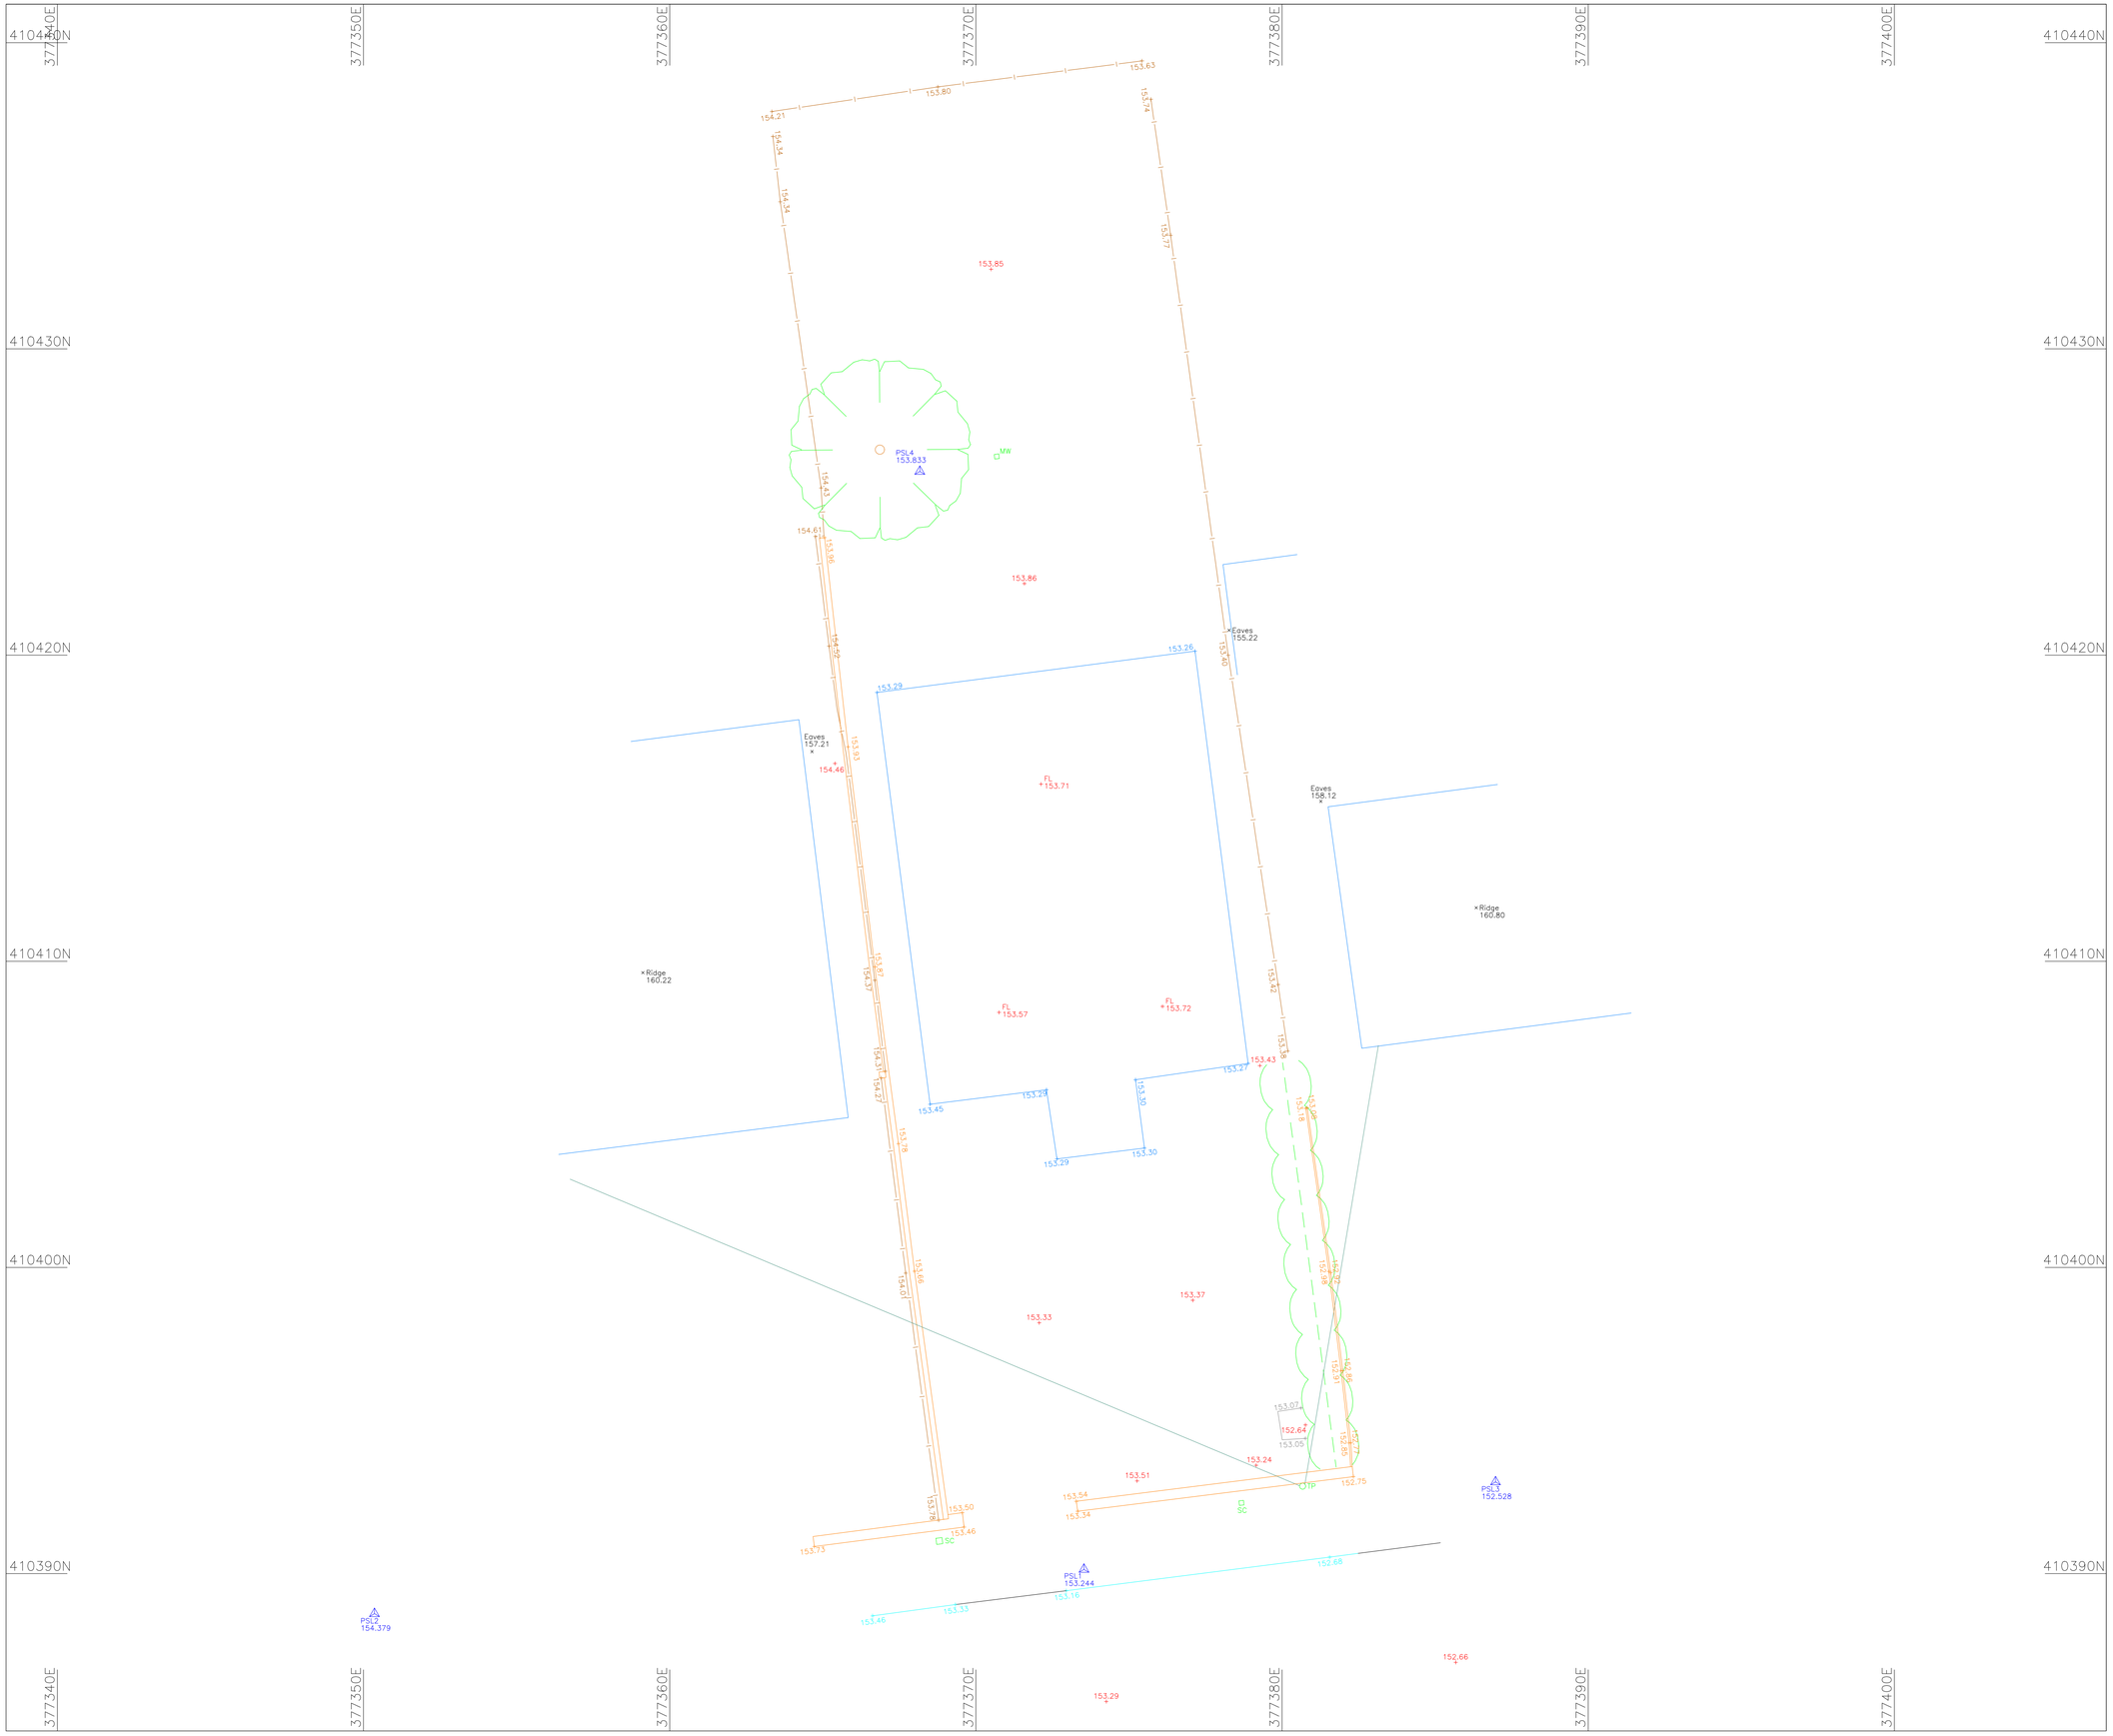


ABBREVIATIONS

AB	Automatic Barrier	HR	Hand Rail	Sap	Sapling
AC	Air Conditioning	H	High	SC	Stop Cock
Apx	Approximate	Ht	Height	Sec	Security fence
B	Bollard	IB	Illuminated Bollard	SH	Speed Hump
BB	Belisha Beacon	IC	Inspection Cover	Sk	Stake
Bd	Backdrop Level	ICH	Inspection Chamber	Sn	Sign
Bh	Borehole	IL	Invert Level	SoL	Soffit Level
BL	Bed / Beam / Base Level	Im	Intercom	SOS	Emergency telephone
BP	Brick Paving	IRF	Iron Rail Fence	Sp	Stump
BR	Bollard Removable	KO	Kerb Outlet	SpC	Speed Camera
BRW	Brick Retaining Wall	KT	Kerb Top	SPF	Steel Palisade Fence
BS	Bus Stop/Shelter	L	Light	SPS	Stone Paving Slabs
BT	British Telecom	LH	Lamp Hole	SRF	Steel Railing Fence
BW	Brick Wall	LP	Lamp Post	SRW	Stone Retaining Wall
BWF	Barb Wire Fence	m	Metres	St	Stay
C	Column	Max	Maximum	SV	Stop Valve
CB	Cell Box	MC	Motorway Comms	SW	Surface Water
CBF	Close Board Fence	MH	Manhole	Ta	Tarmac surface
CCTV	Closed Circuit TV	MHB	Manhole Biscuit	Temp	Temporary
CIF	Corrugated Iron Fence	Mk	Marker	TH	Trial Hole
CLF	Chain Link Fence	MO	Multiple Girth tree	TL	Threshold Level
Conc	Concrete surface	Min	Minimum	TN	Tank
CPF	Concrete Panel Fence	MP	Marker Post	TM	Ticket Machine
CPS	Concrete Paving Slabs	MRF	Metal Railing Fence	TP	Telephone Pole
CTV	Cable Television	MW	Monitoring Well	TPS	Tactile Paving Slabs
CW	Combined Water	NP	Name Plate	TS	Traffic Signal
D	Diameter	NPV	No Pipe Visible	TV	Cable TV
Dp	Downpipe	ONL	Overhead Line	UB	Utility Box
DPC	Damp course level	OhP	Overhead Power	US	Underside
DRF	Diamond Rail Fence	OnT	Overhead Telecoms	UTL	Unable To Lift
EB	Electricity Box	OP	Ornamental Planting	UTS	Unable To Survey
EL	Electricity cover	P	Post	VC	Vitrified Clay
EP	Electricity Pole	PB	Post Box	W	Width
FB	Flower Bed	PC	Pedestrian Crossing	WB	Water Box
FD	Full Depth	PCF	Post & Chain Fence	WHF	Wooden Hoarding Fence
FH	Fire Hydrant	Pe	Pipe	WL	Water Level
FL	Floor Level	PM	Parking Meter	WM	Water Meter
FP	Flag Pole	PPF	Post & Panel Fence	WMF	Welded Mesh Fence
FW	Foul Water	PRF	Post & Rail Fence	WPF	Wooden Panel Fence
G	Gulley	PWF	Post & Wire Fence	Wo	Washout
Ga	Gravel surface	RE	Rodding Eye	XZ	Multiple instances
GP	Gate Post	RS	Road Sign	Ø	Diameter in mm
GV	Gas Valve	RSI	Road Sign Illuminated	→	Direction of flow

NOTES

PLAN GRID IS LOCAL BASED UPON O.S. NATIONAL GRID
SITE CENTRED ON SURVEY STATION PSL1. SCALE FACTOR=1

ALL LEVELS RELATE TO ORDNANCE DATUM, (OSGM15)
ESTABLISHED USING THE O.S. NATIONAL ACTIVE GPS NETWORK

Issue	Details	By	Chk'd	Date
00	Original issue	CD	KM	26/10/2021

SHEET LAYOUT

SURVEY CONTROL STATIONS

Number	Easting	Northing	Height
PSL1	377373.530	410390.139	153.244
PSL2	377350.357	410388.692	154.379
PSL3	377386.974	410392.995	152.528
PSL4	377368.169	410425.997	153.833

N

Scale 1:100

0.0 1.0 2.0 3.0 4.0 5.0 6.0 7.0 8.0 9.0
metres

SURVEYED BY	DRAWN BY	SCALE
CD/AS	CD	1:100 @ A1
DATE OF ISSUE	OCTOBER 2021	

TITLE

COCKEY MOOR ROAD
BURY
BL8 2HB

TOPOGRAPHICAL SURVEY

DRAWING No.	ISSUE
PS-2172-TS	00
SHEET 1 OF 1	

PARAGON SURVEYS
Chartered Surveyors
GEOMATICS: Land & Engineering Surveyors
8 Carr House Lane
Wrightington
Wigan
Greater Manchester
WN6 9SH
T: (01257) 453200
E: post@ParagonSurveys.co.uk
Northern Office: Gosforth Lodge, Gosforth, Seascale, Cumbria. CA20 1AS