


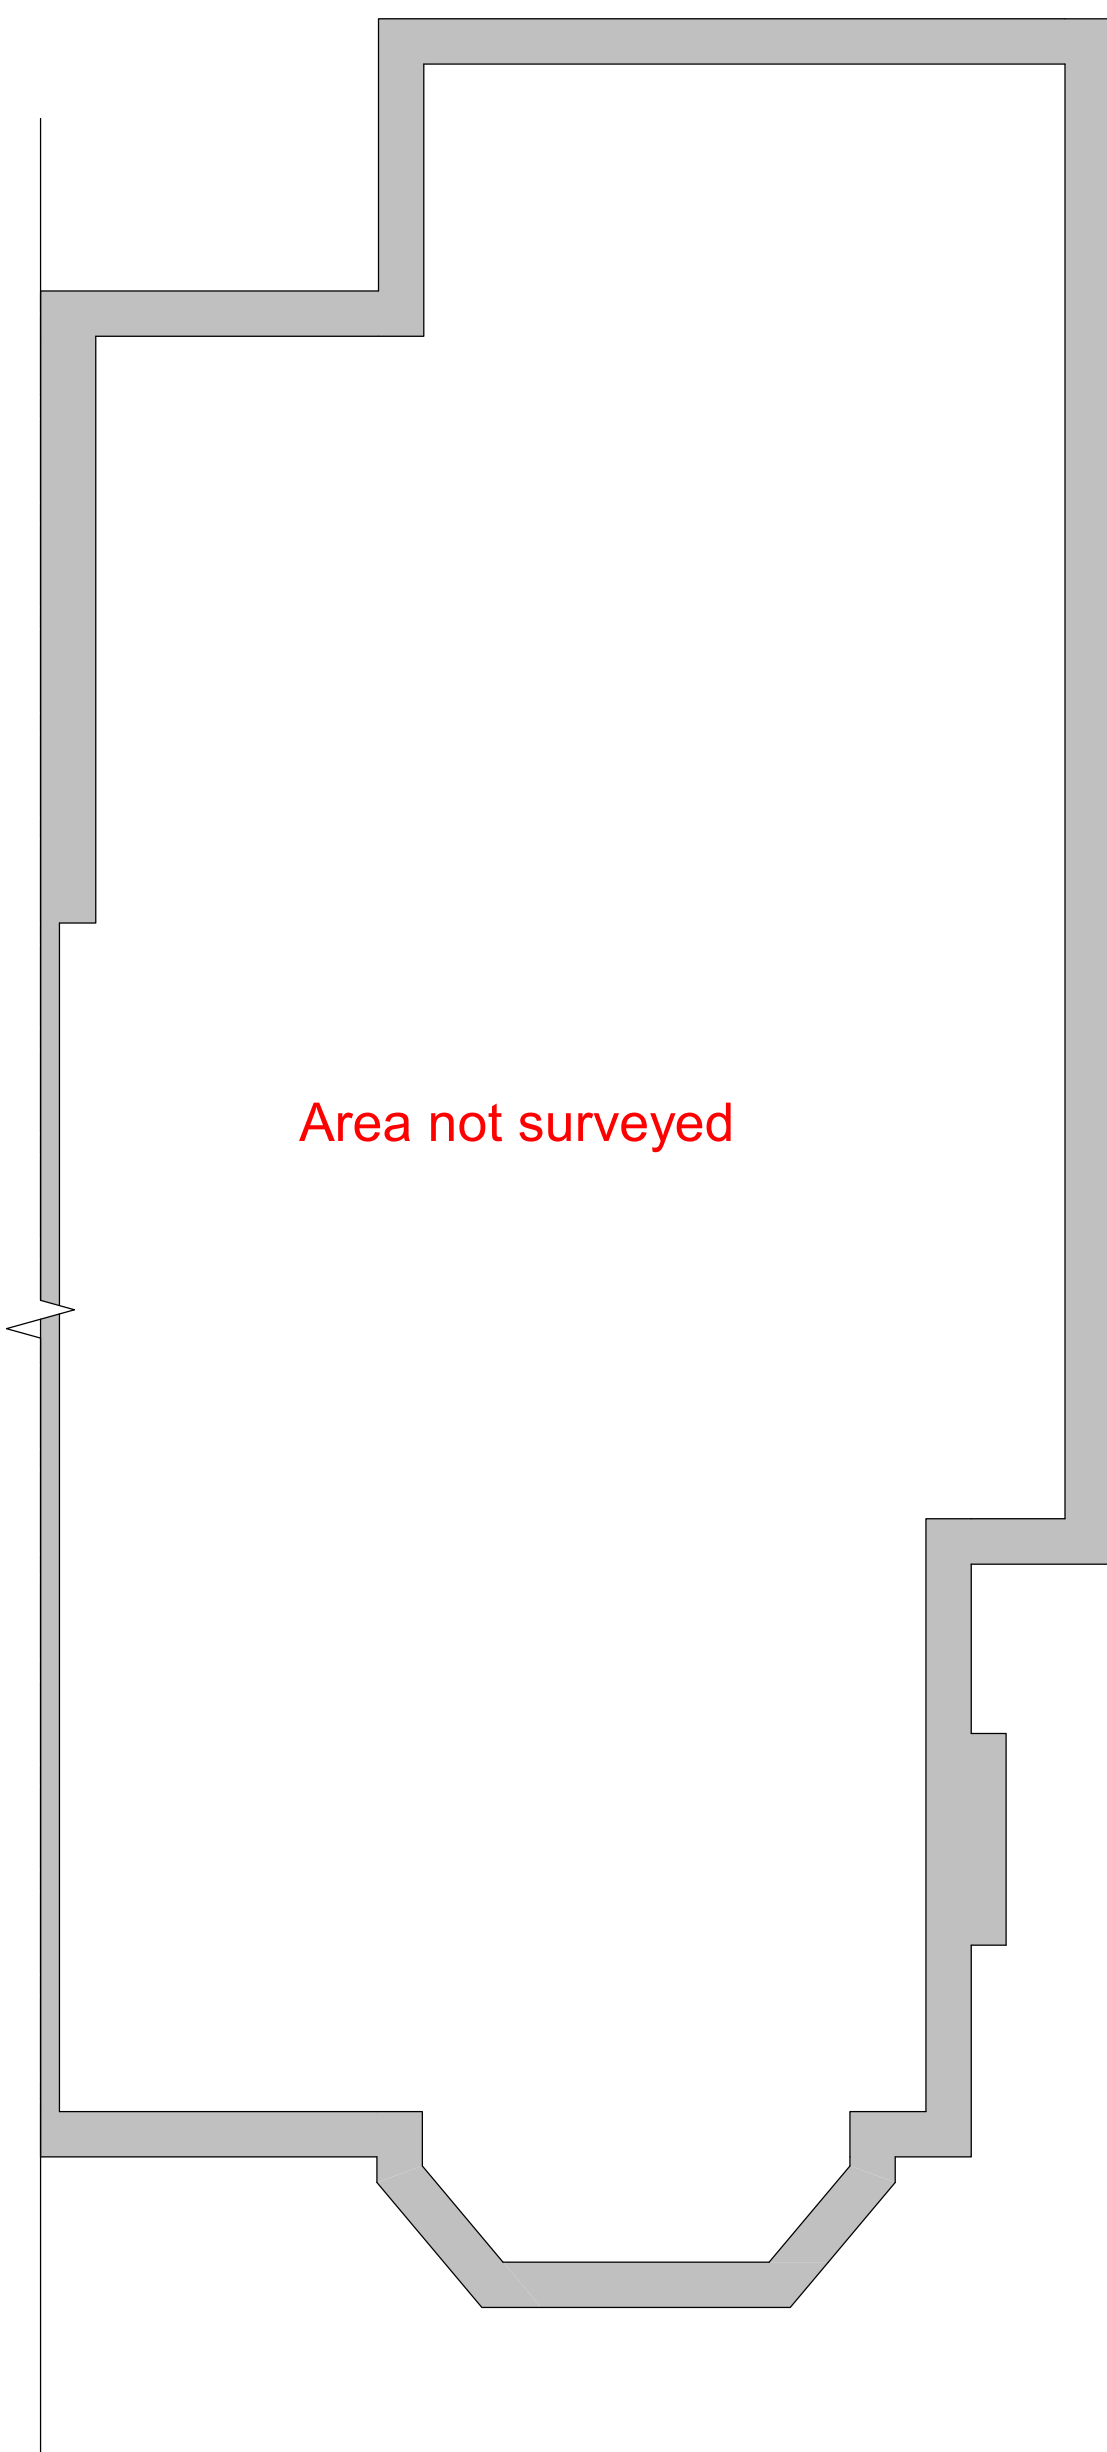


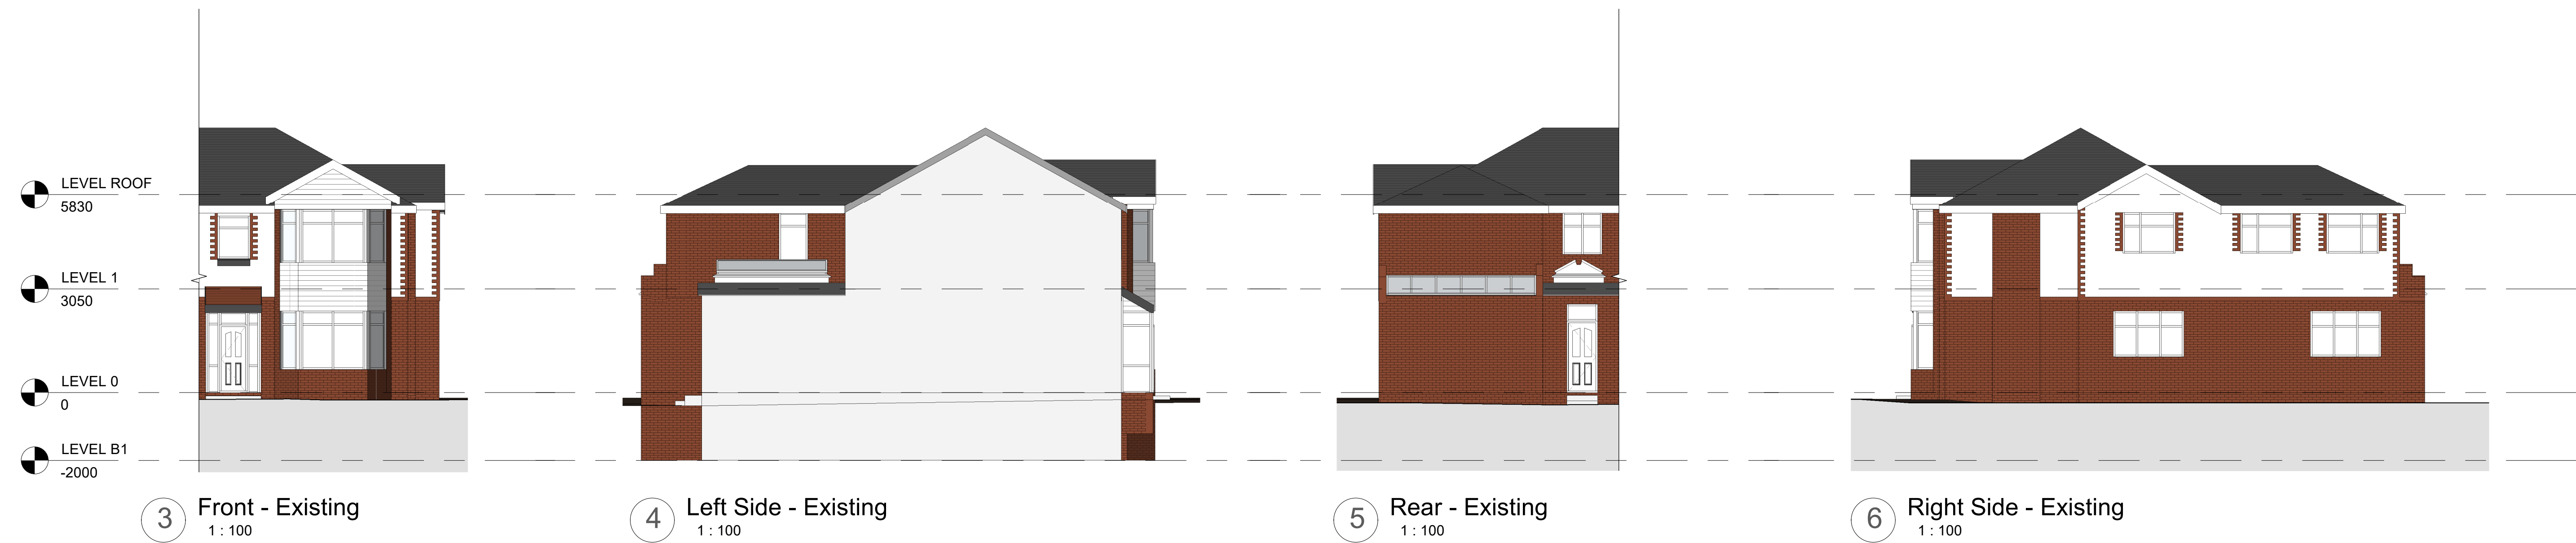


0 Level B1 - Existing
1 : 50

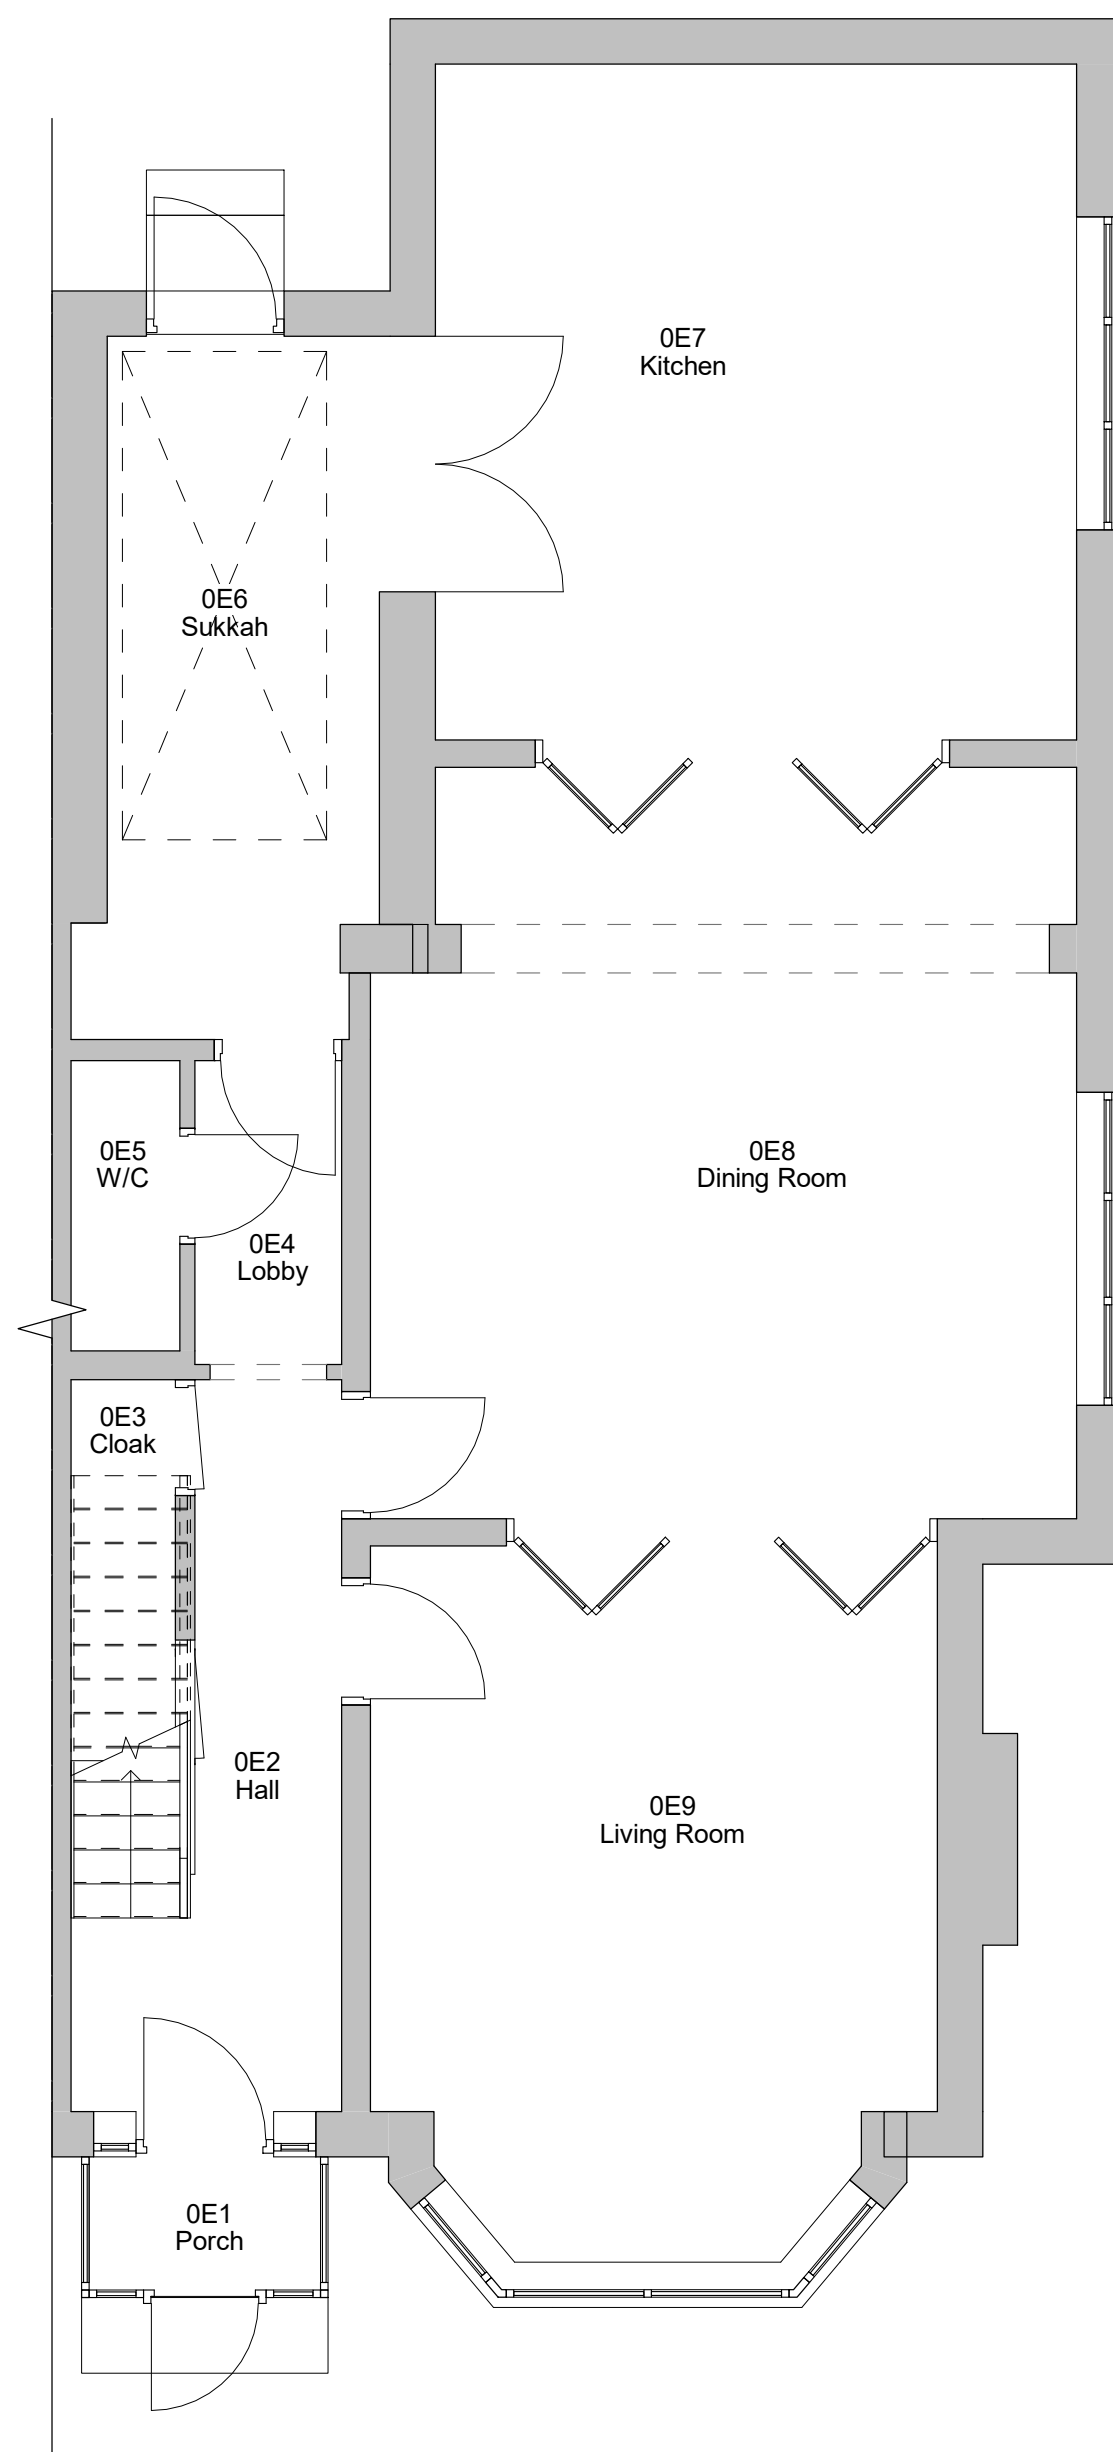

1 Level 0 - Existing
1 : 50

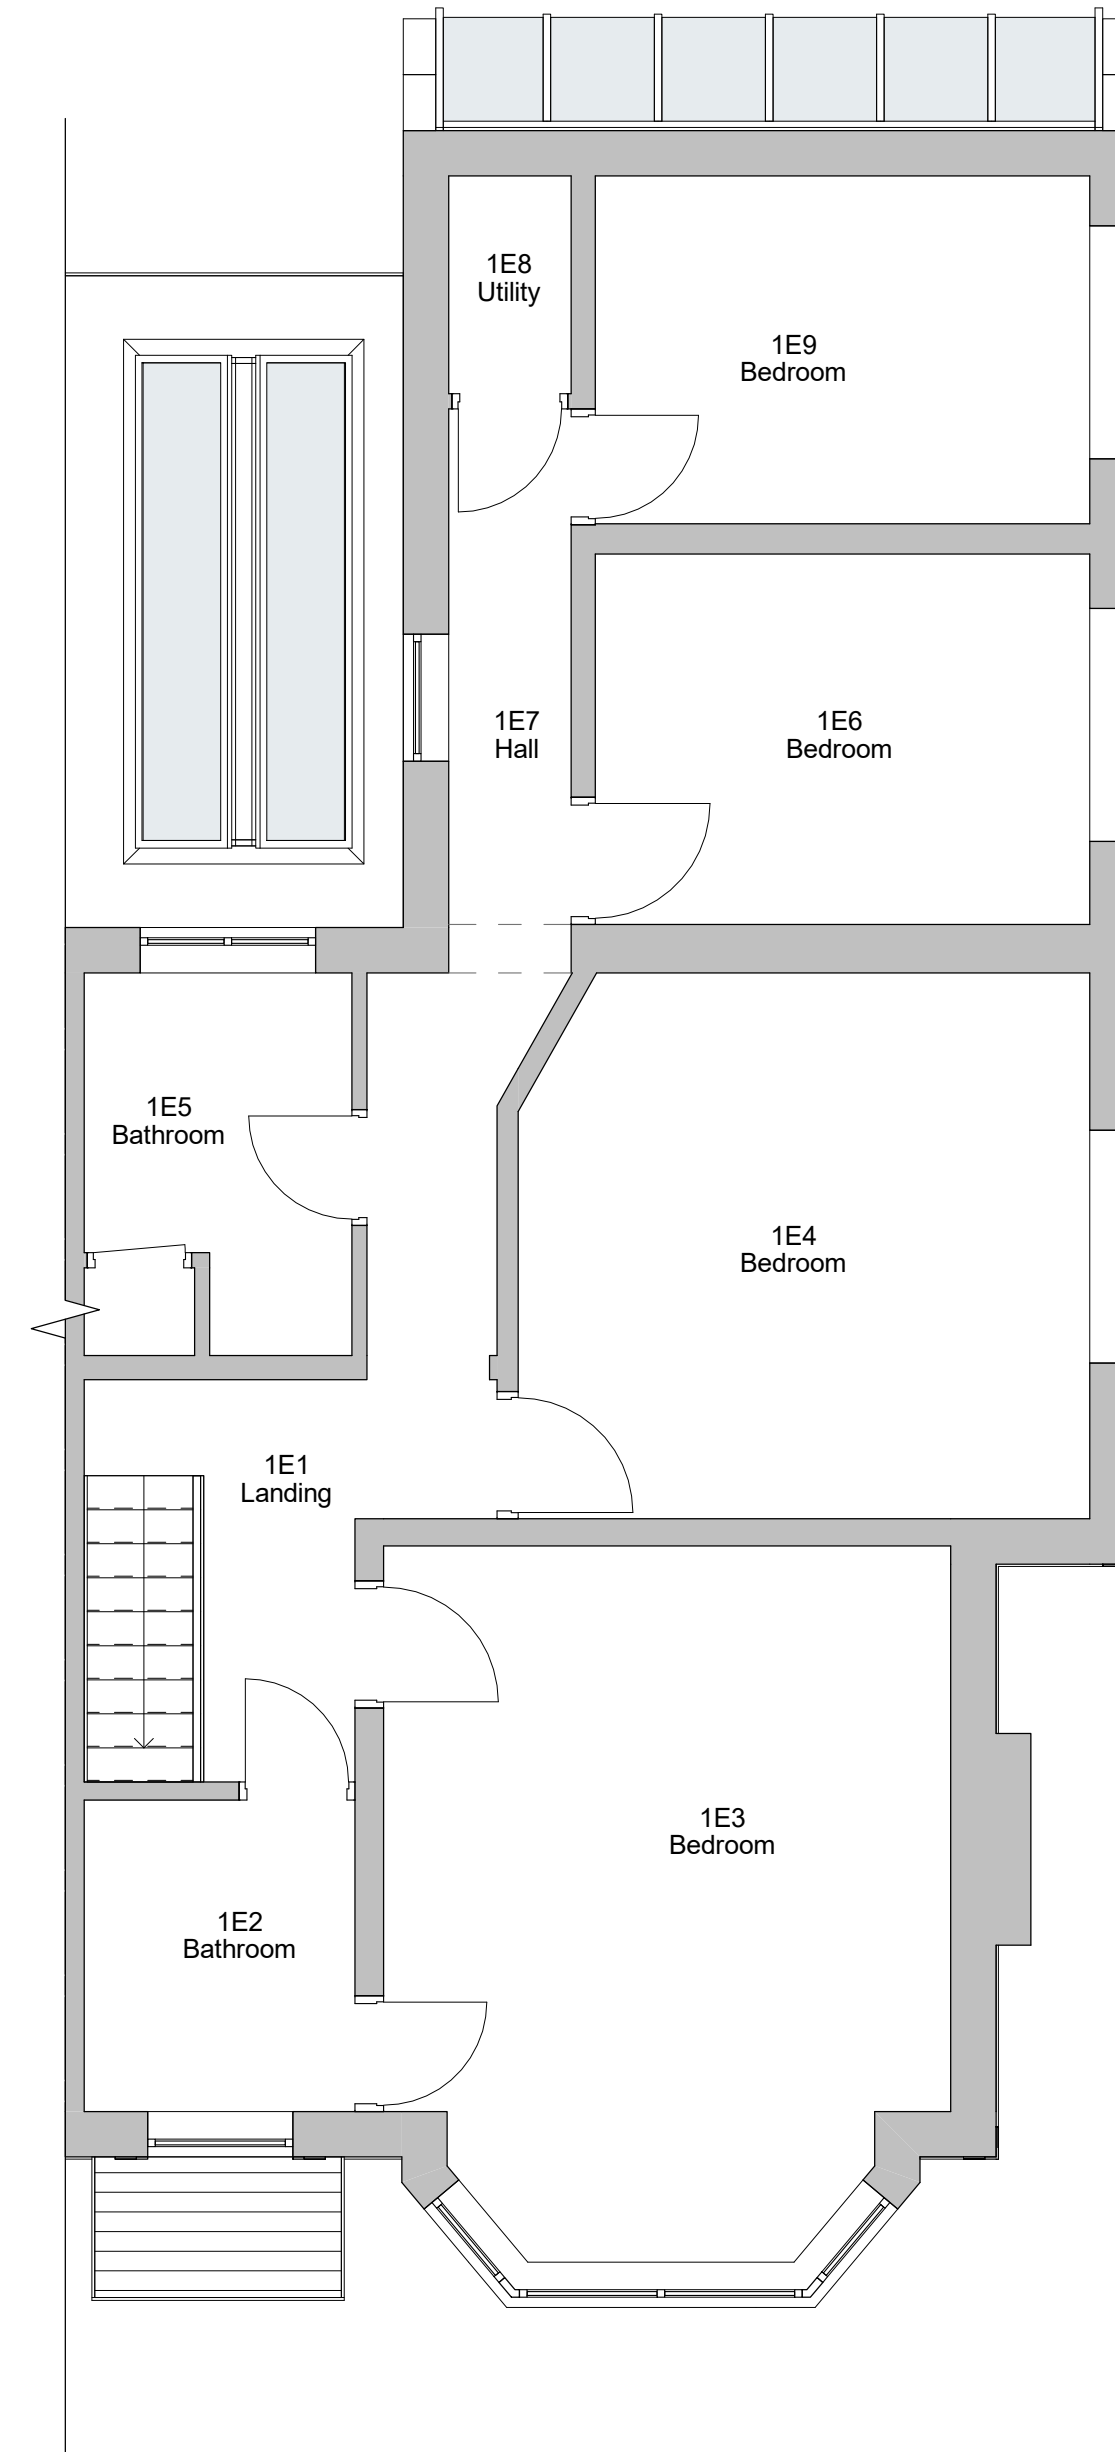

2 Level 1 - Existing
1 : 50

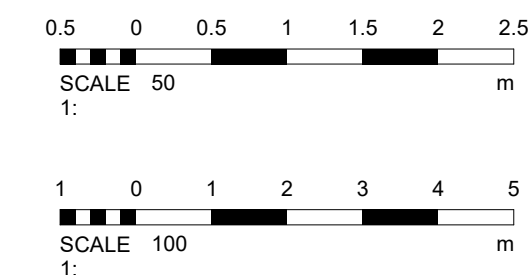

1	PLANNING	14/12/2021
No.	Description	Date
PROJECT 6 Mowbray Avenue		
TITLE Existing Plans and Elevations		
CLIENT Lobenstein		
STATUS PLANNING		
DRAWN BY TP	DATE 16/07/2021	SCALE (@ A1) As indicated
PROJECT NUMBER GSS21058	DRAWING NUMBER 002	REV 1
GOLD SKETCH S T U D I O S www.goldsketch.co.uk info@goldsketch.co.uk 0161 792 9595		
NOTES © COPYRIGHT ALL RIGHTS RESERVED. THIS DRAWING MUST NOT BE REPRODUCED WITHOUT WRITTEN CONSENT. DRAWING TO BE USED FOR THE SITE AS INDICATED ONLY. ALL DIMENSIONS AND SETTING OUT DATA ARE INDICATED AND CO-ORDINATES ON SITE. ANY DISCREPANCIES TO BE REPORTED TO THE DRAWING AUTHOR. THE DRAWING SHALL BE THE PROPERTY OF THE DRAWING AUTHOR AND SHALL NOT BE LOANED, REPRODUCED, COPIED, OR REPRODUCED IN ANY MANNER WITHOUT THE WRITTEN CONSENT OF THE DRAWING AUTHOR. ALL DIMENSIONS ON THIS DRAWING ARE IN MILLIMETRES (UNLESS OTHERWISE STATED).		