



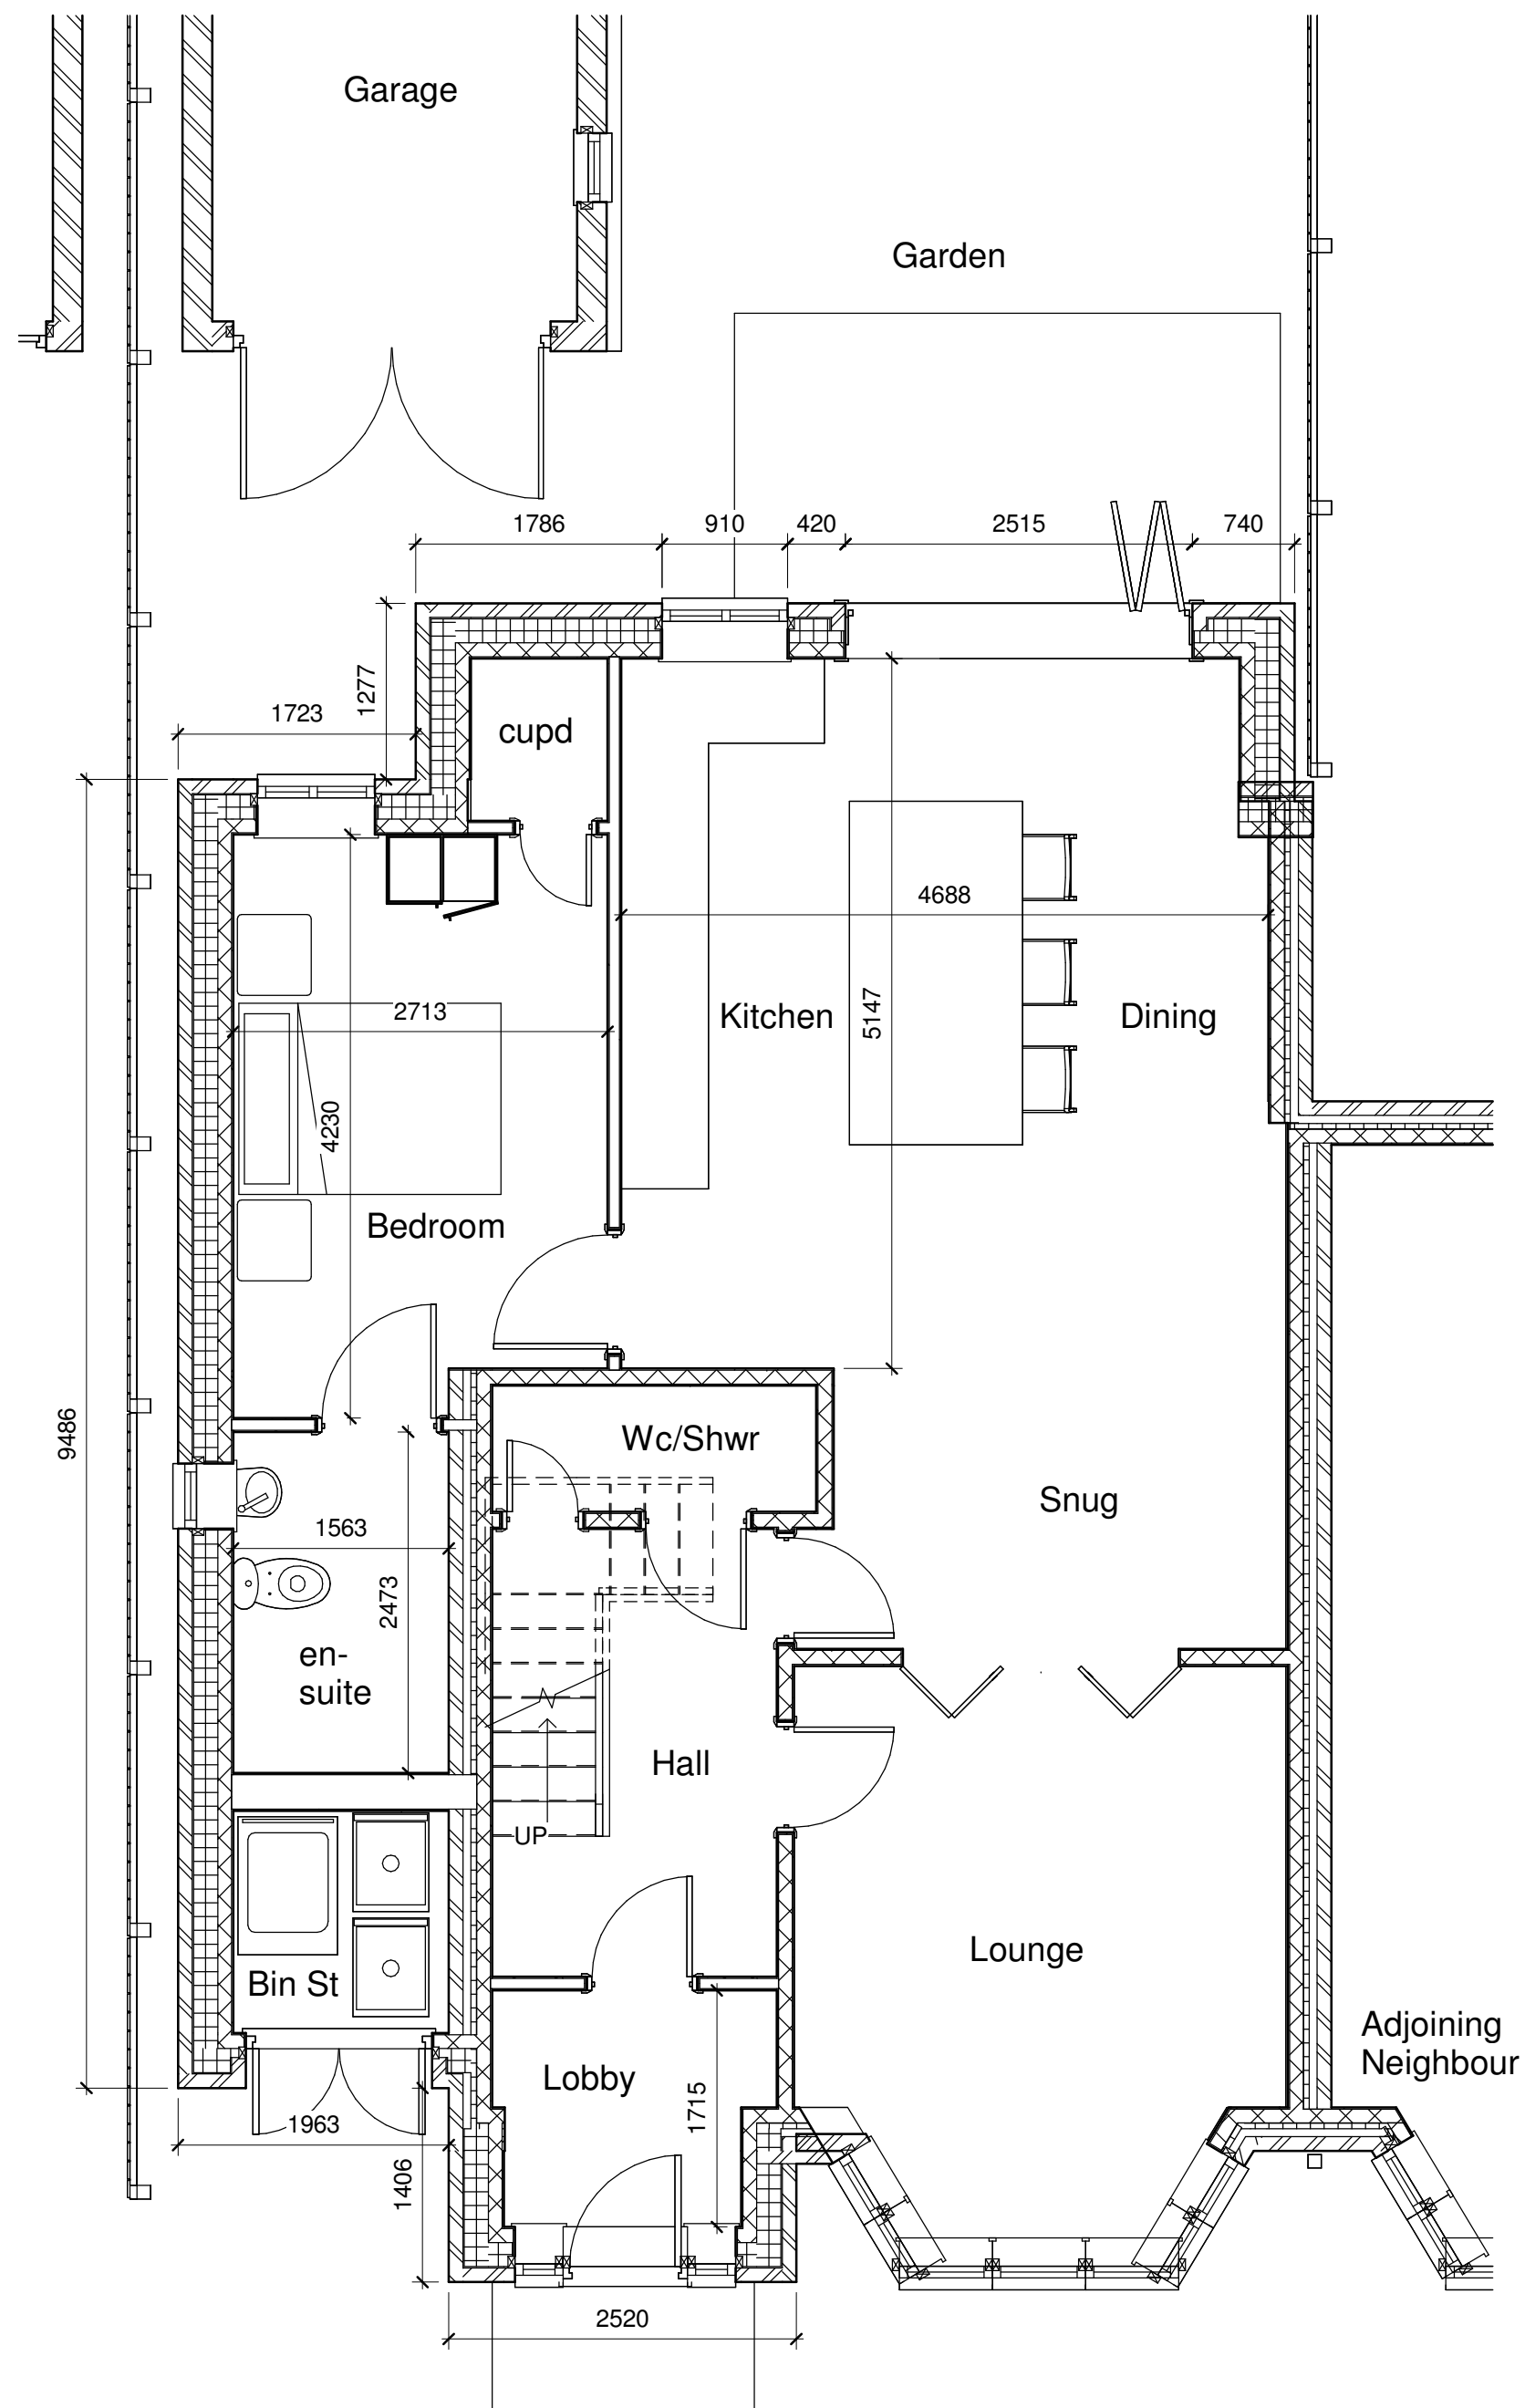

01 Proposed Ground Floor Plan

1 : 50

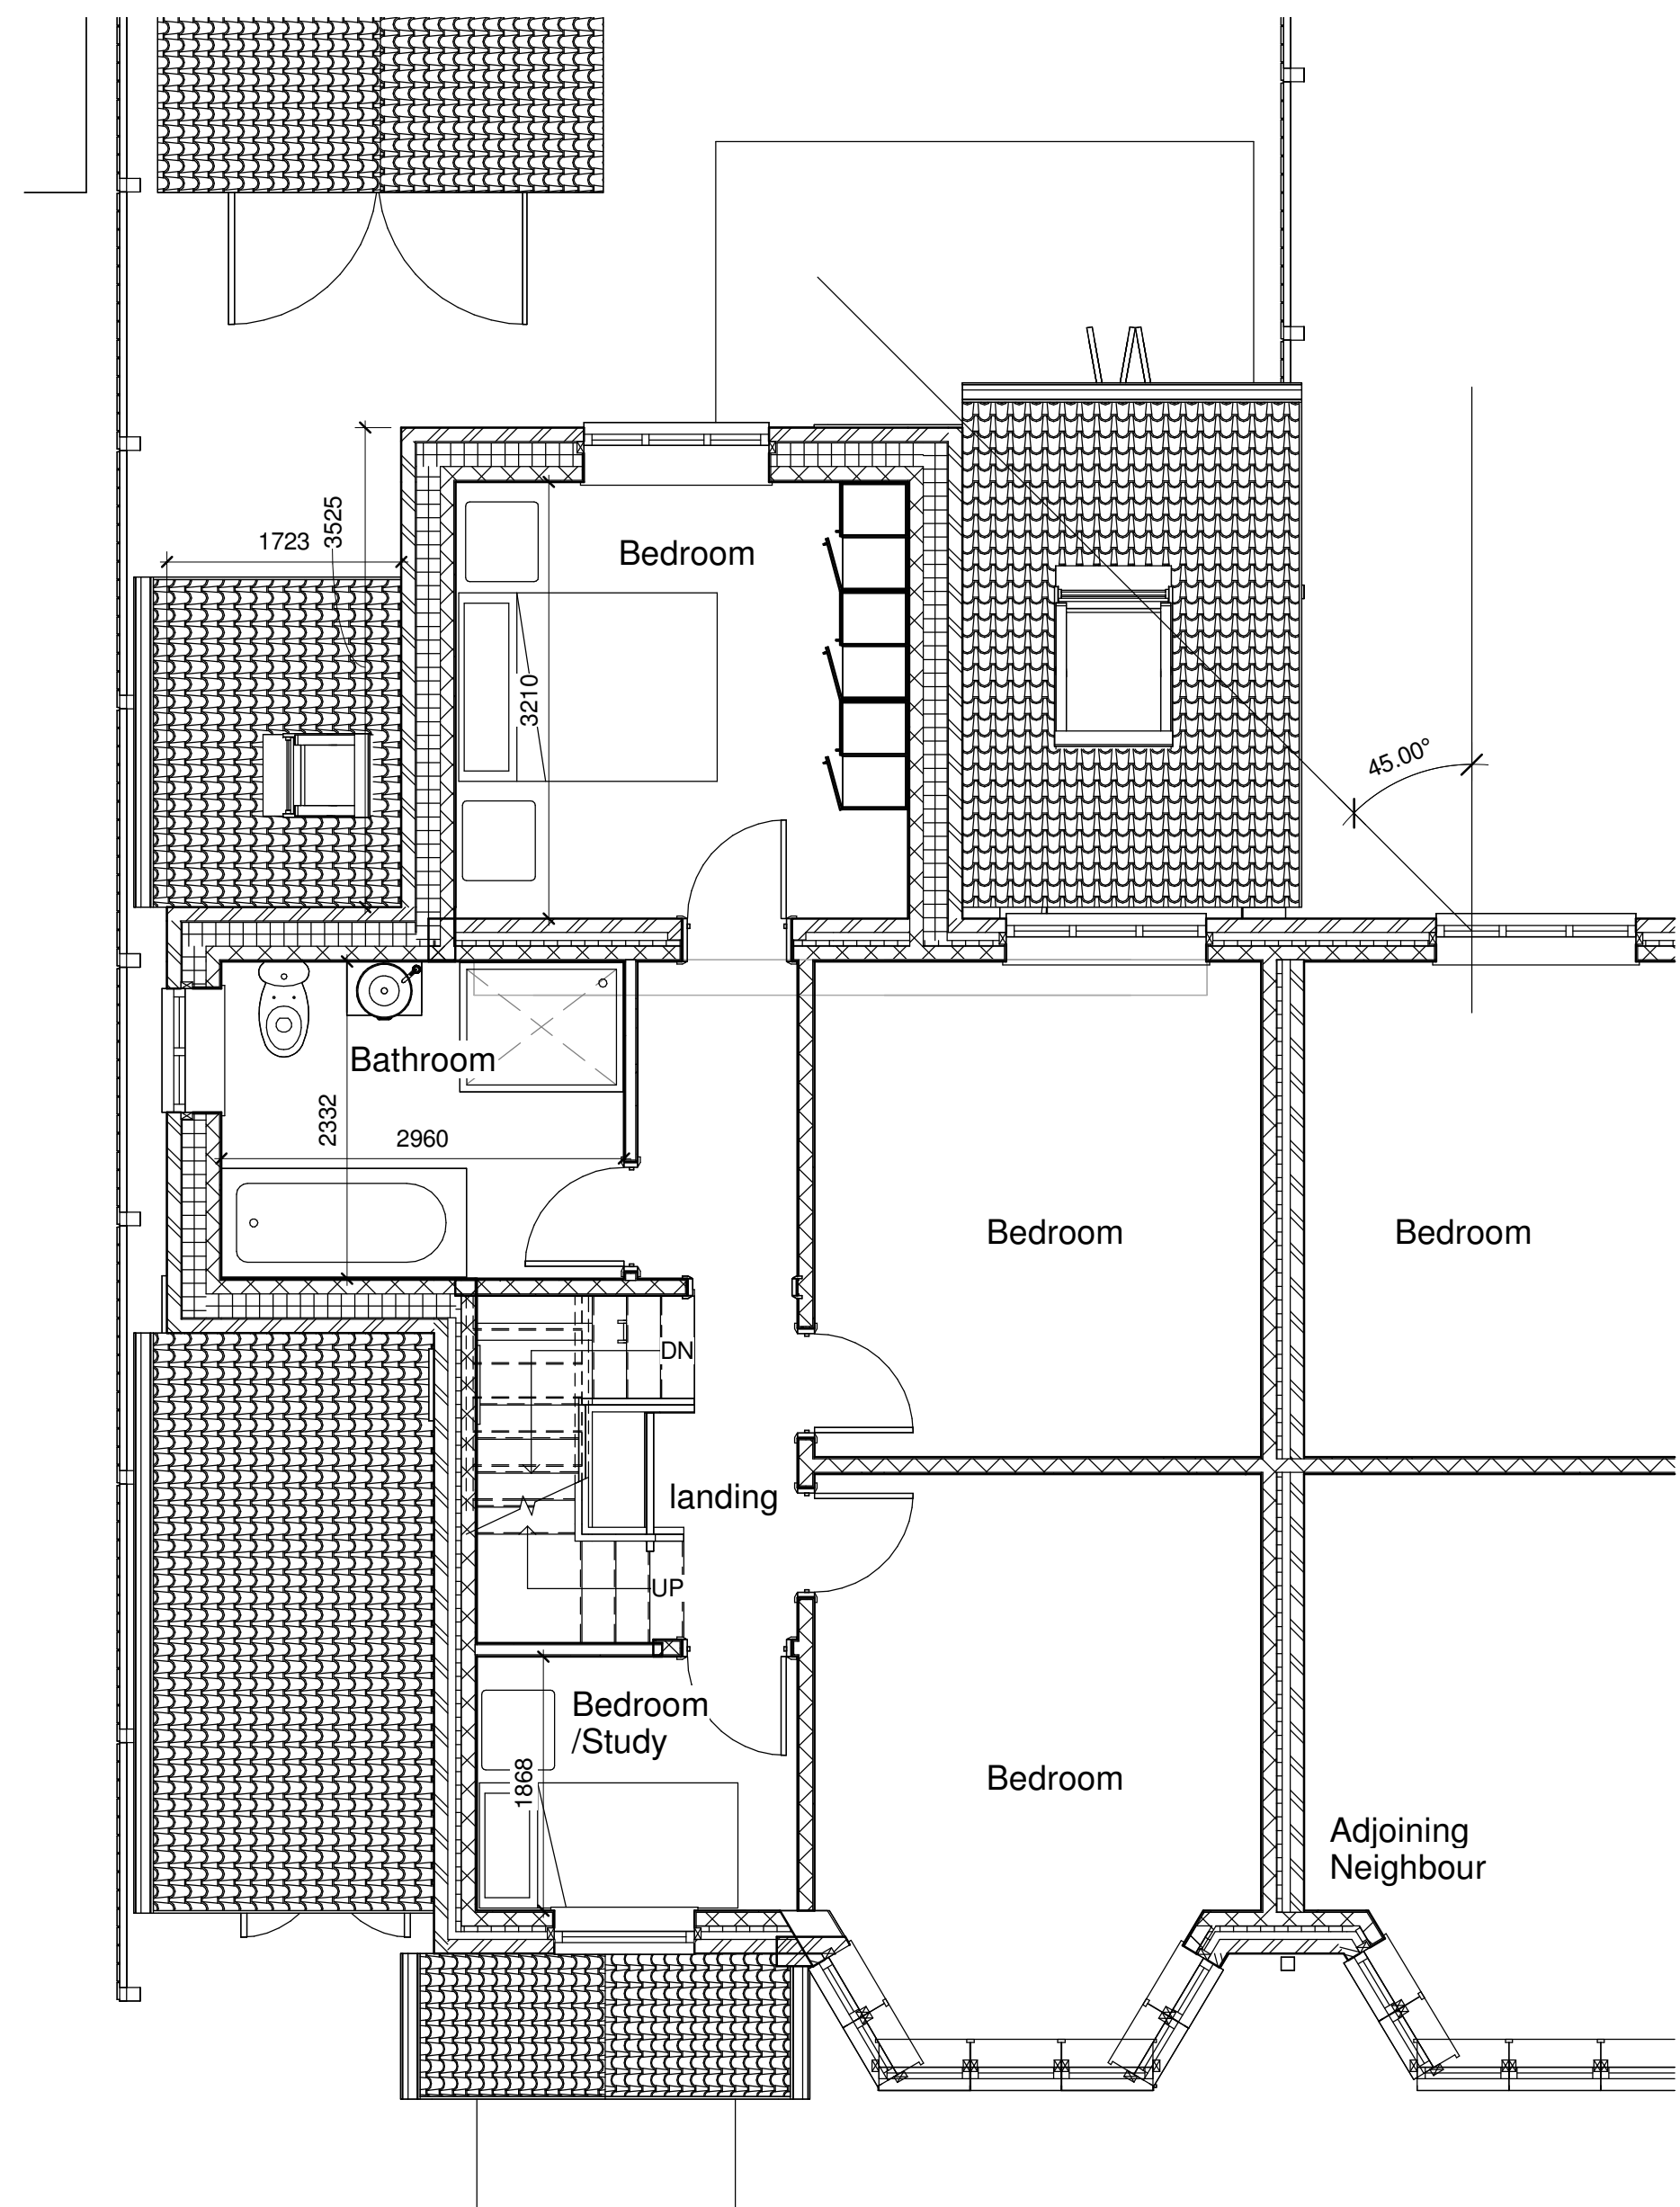

02 Proposed First Floor Plan

1 : 50

Scale Bar 1:50

