

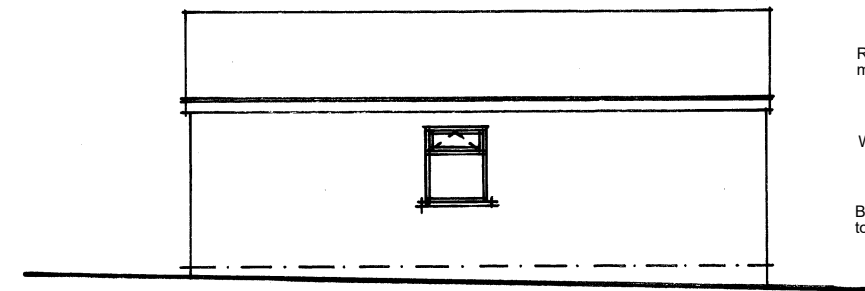


** These plans, details and drawings have been produced, detailed and draughted for the sole purpose for applying to the Local Authority in order to obtain the necessary and relevant householder planning consent**

All site dimensions to be checked on site prior to any commencement of work

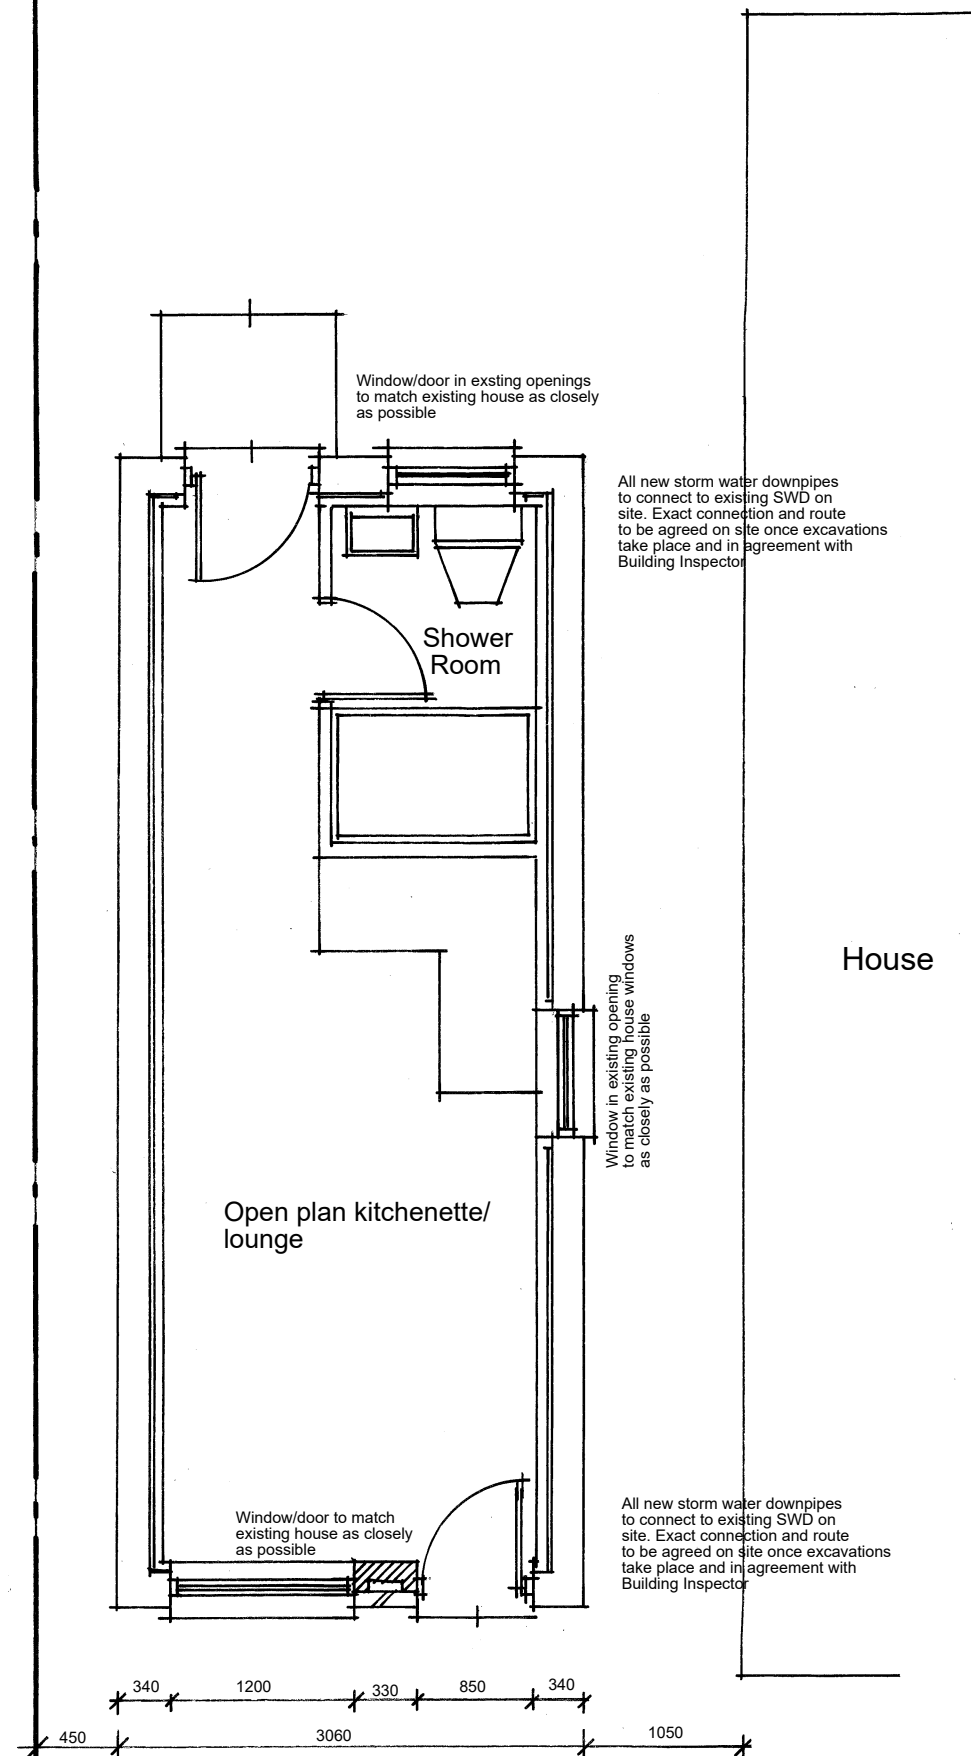

Side Elevation

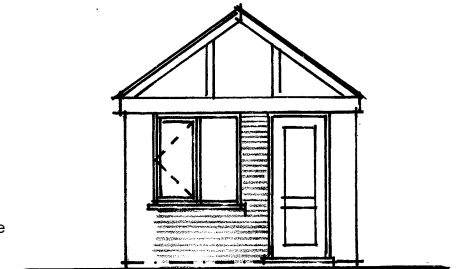


Front Elevation

Roof and associated fascias and soffitt to be made good and to match existing house

Windows/doors to match existing house

Brickwork to be cleaned , mortar made good to match existing house as closely as possible

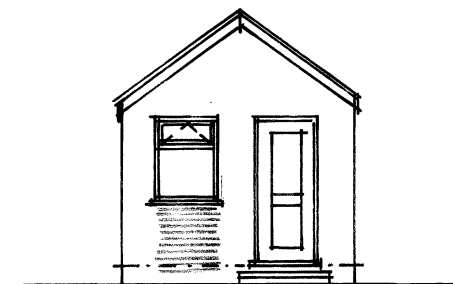


Rear Elevation

Proposed Elevations 1:100 @ A3

Brickwork to be cleaned , mortar made good to match existing house as closely as possible

Windows/doors to match existing house

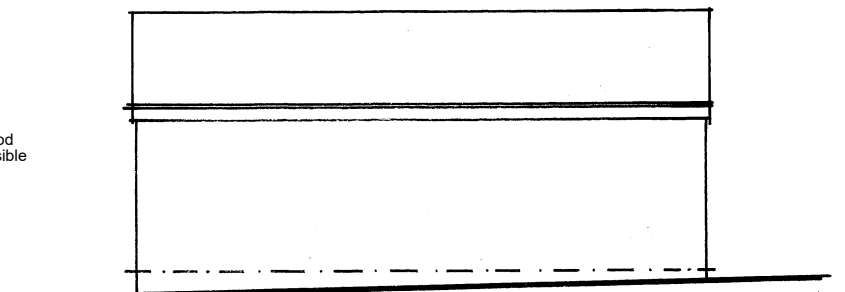

Side Elevation