
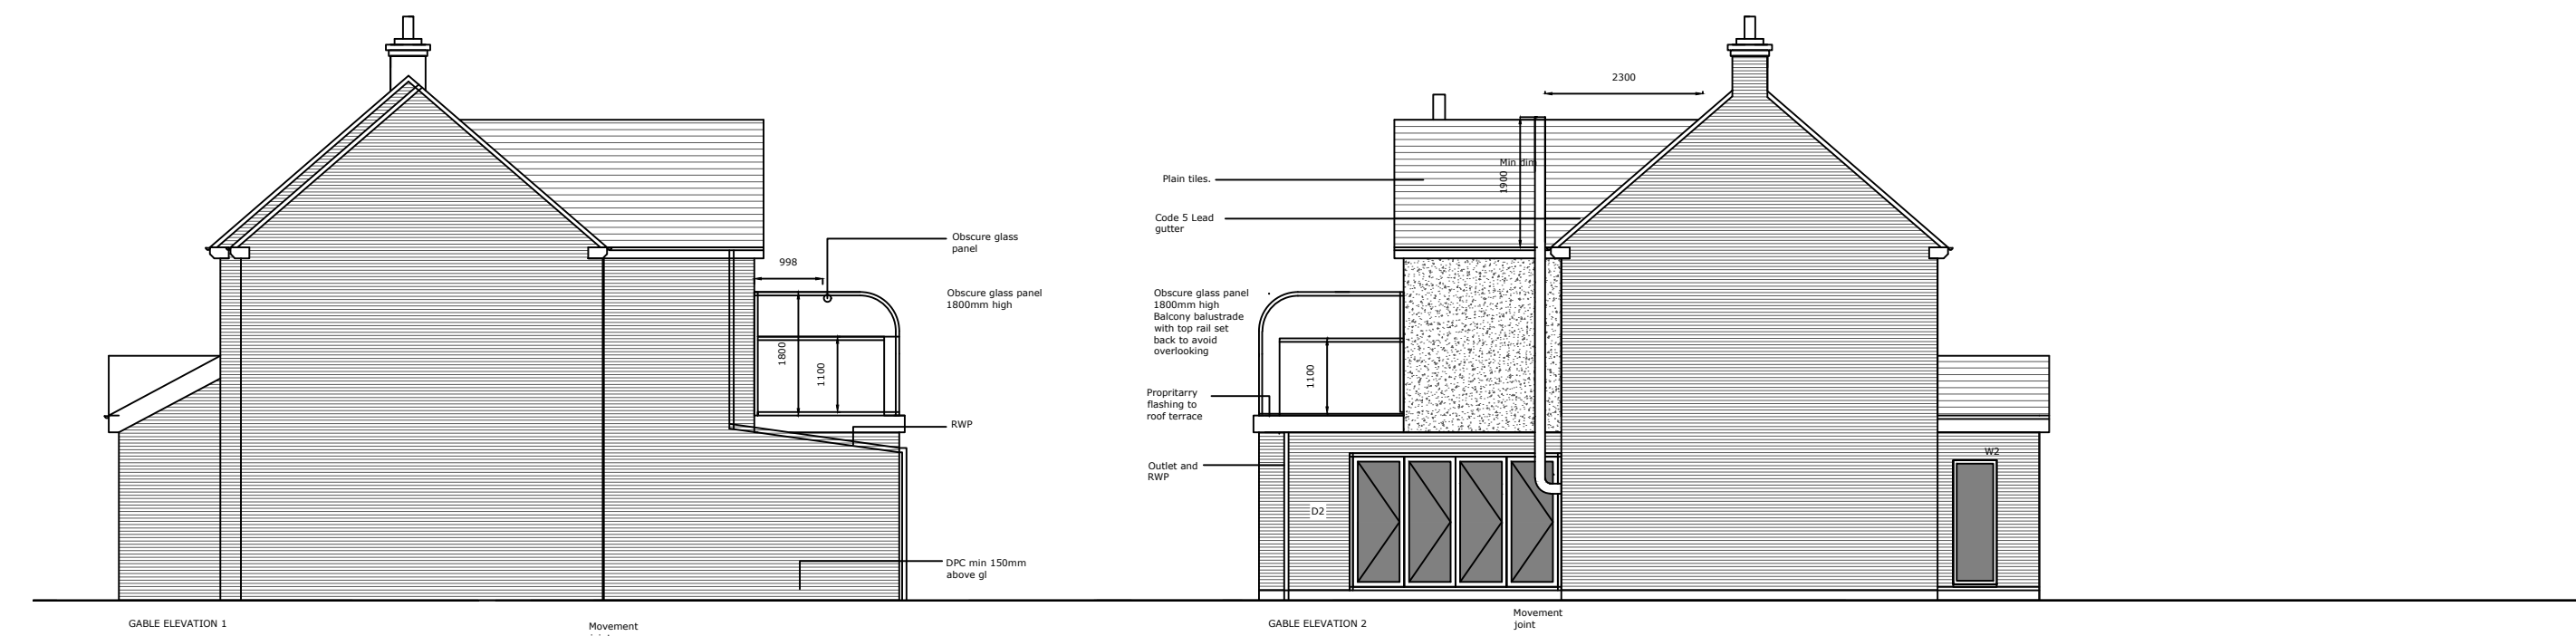
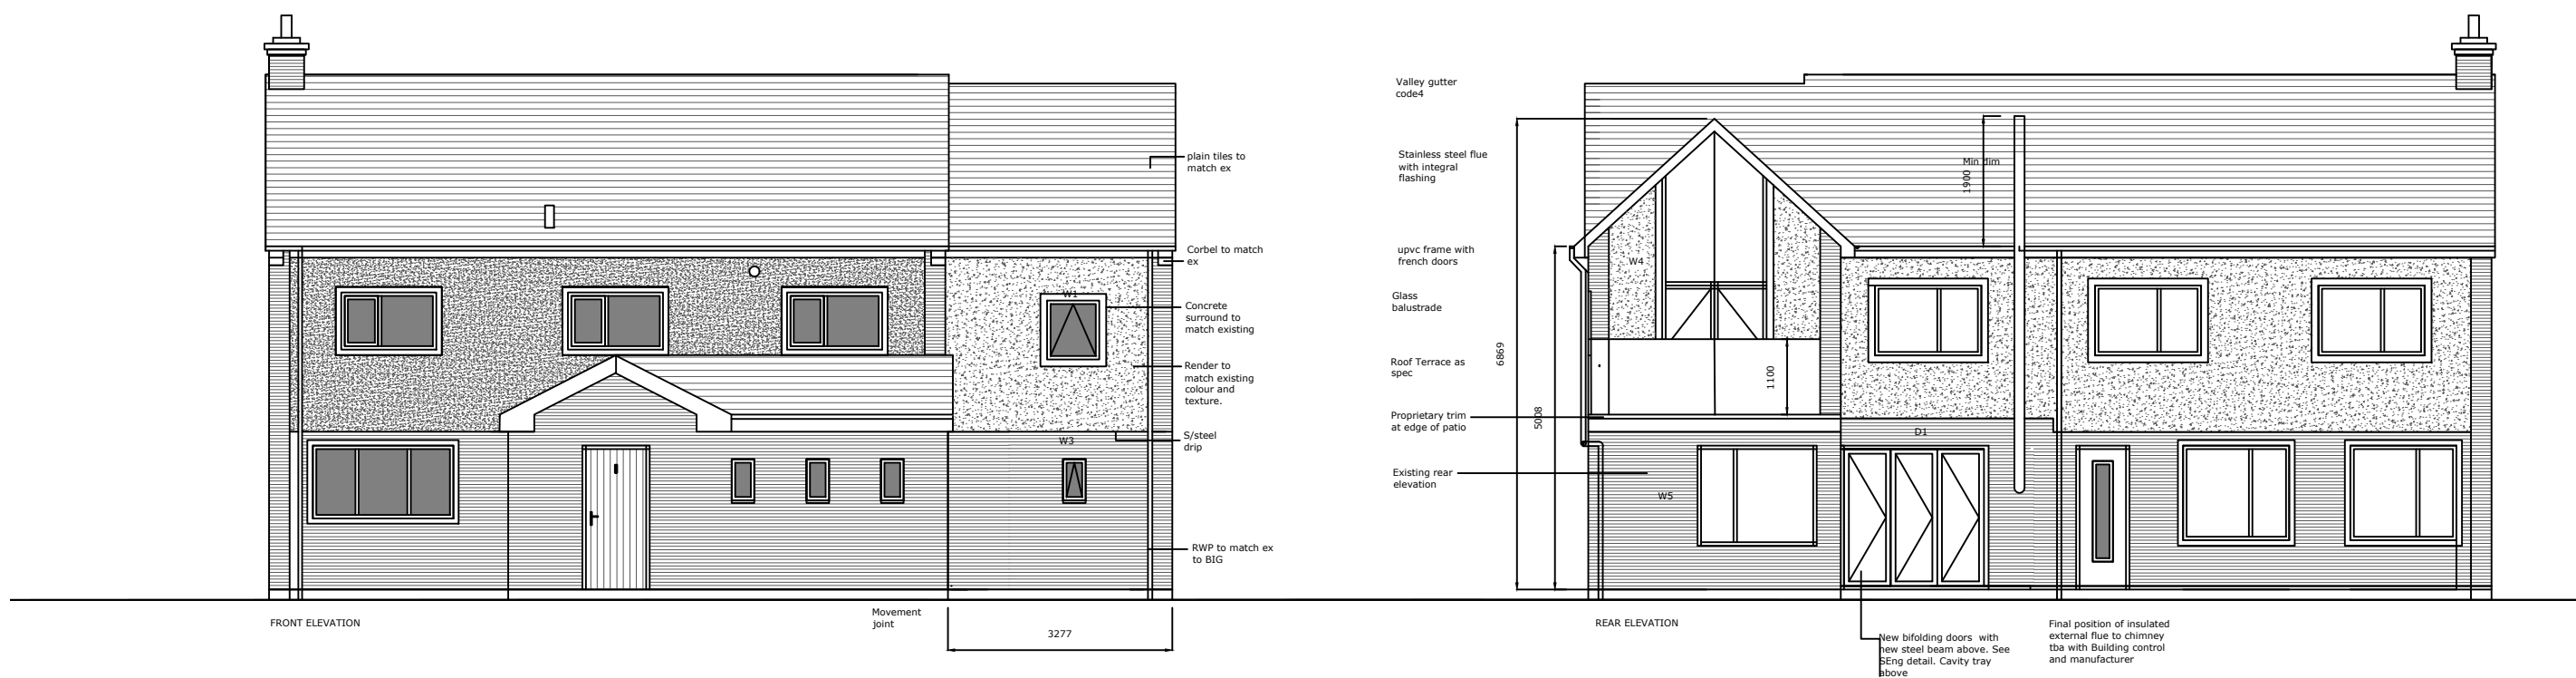
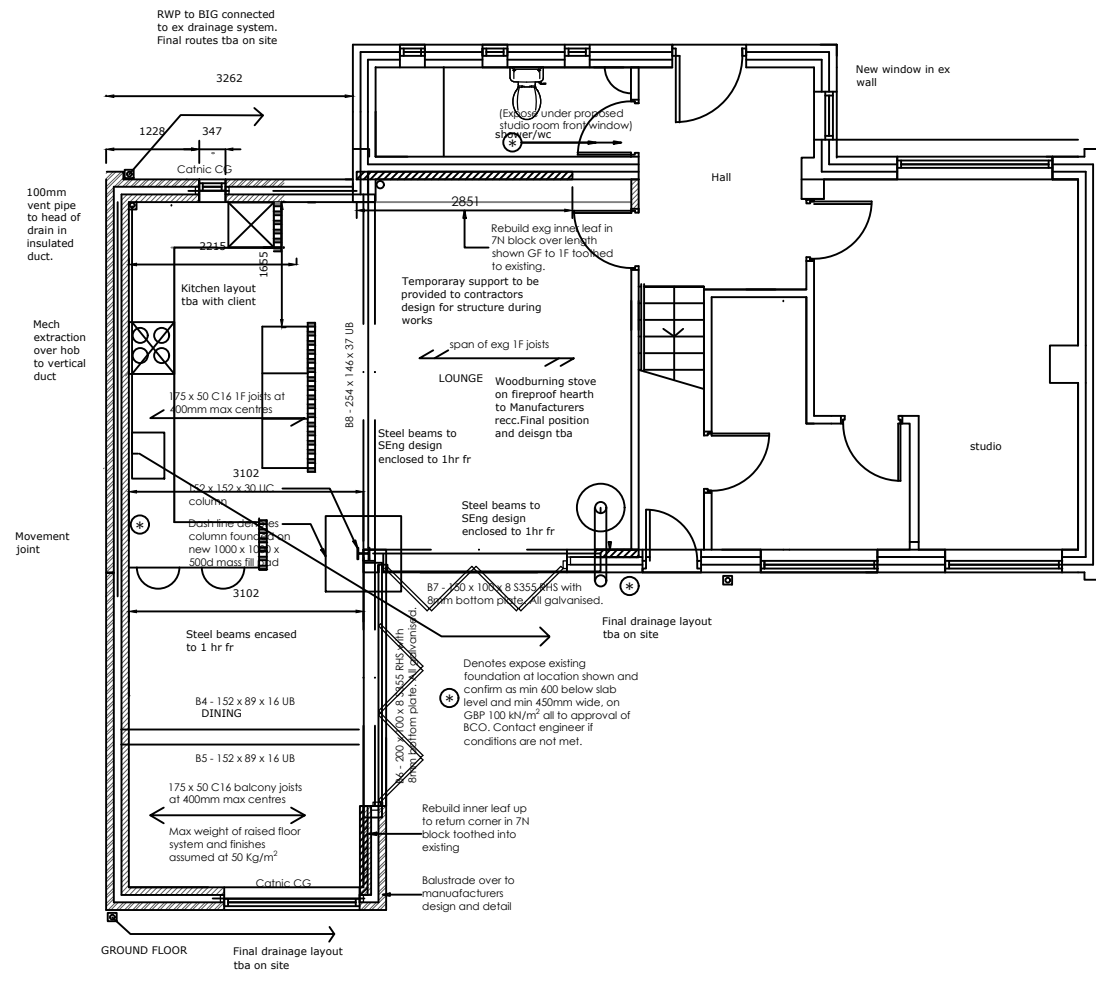
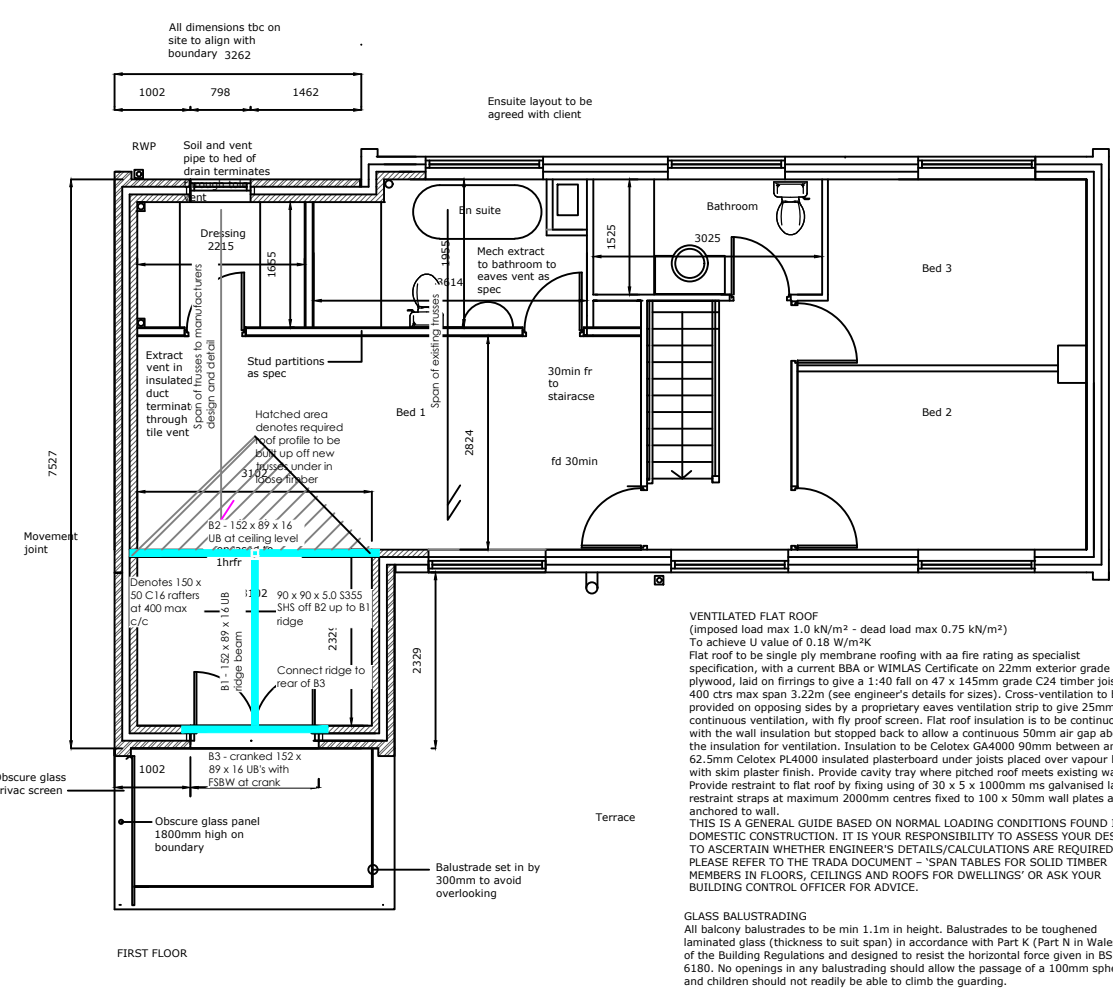


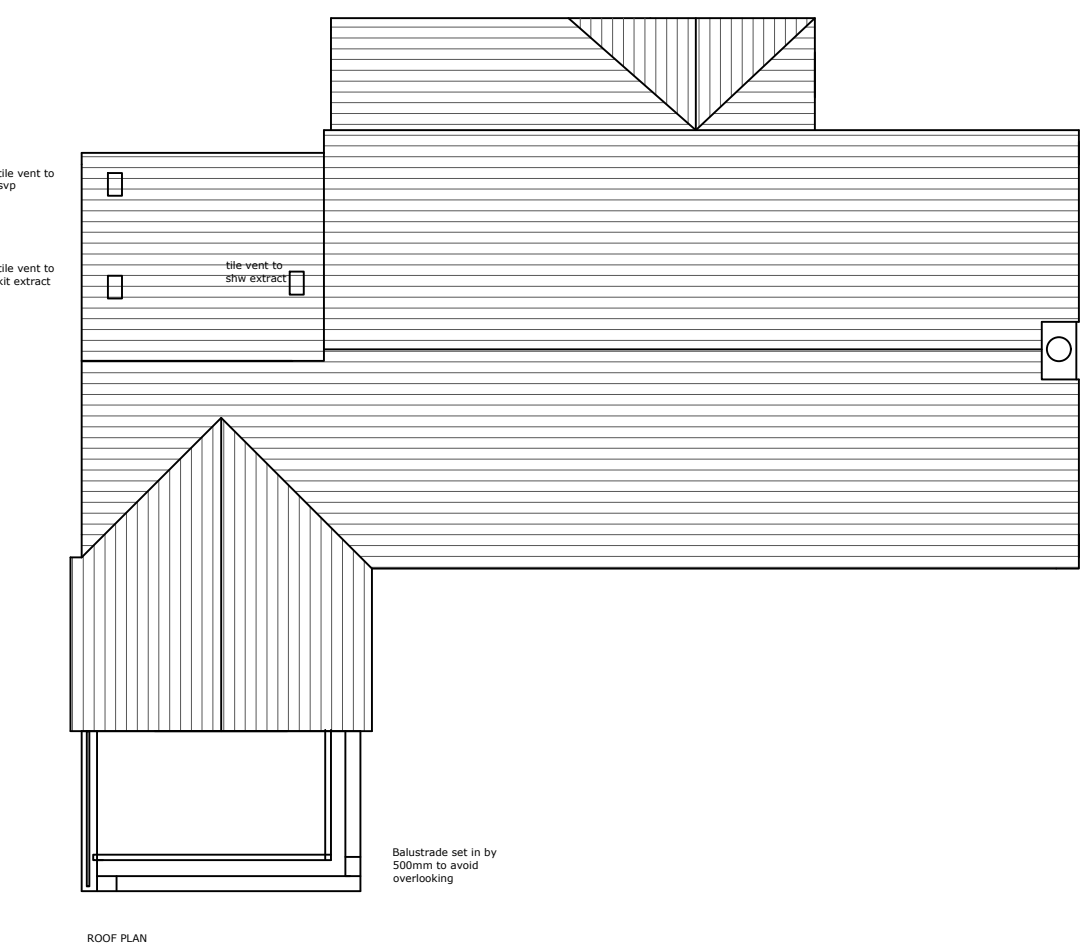

External walls Brick and render to match ex
Roof Plain tiles to match ex
Windows UPVC to match ex

client
Carolyn and Tony Tickle

project
Extensions and Alterations to 15 Kendal Road Ramsbottom

title
PROPOSED ELEVATIONS AND PLANS

B+B Bruce & Bruce
ARCHITECTS
River Cottage 22 Clough Lea
Marsden HD76DN
Tel 01484847722
Mob 07831 537 283
Em bruceandbruce@gmail.com
Architects Planning Supervisors Project Management
Town Planning Consultants Building Conservation

scale
1:100

date
20.07.21

cad
checked

rev
•

designed