


THE BUILDER MUST CHECK THE SITE AND THE APPROVED DRAWINGS BEFORE COMMENCING THE WORKS AND MUST TAKE ANY WORKING MEASUREMENTS AS NECESSARY. ANY DISCREPANCY IN THE DRAWING MUST BE REPORTED TO THE CLIENT.

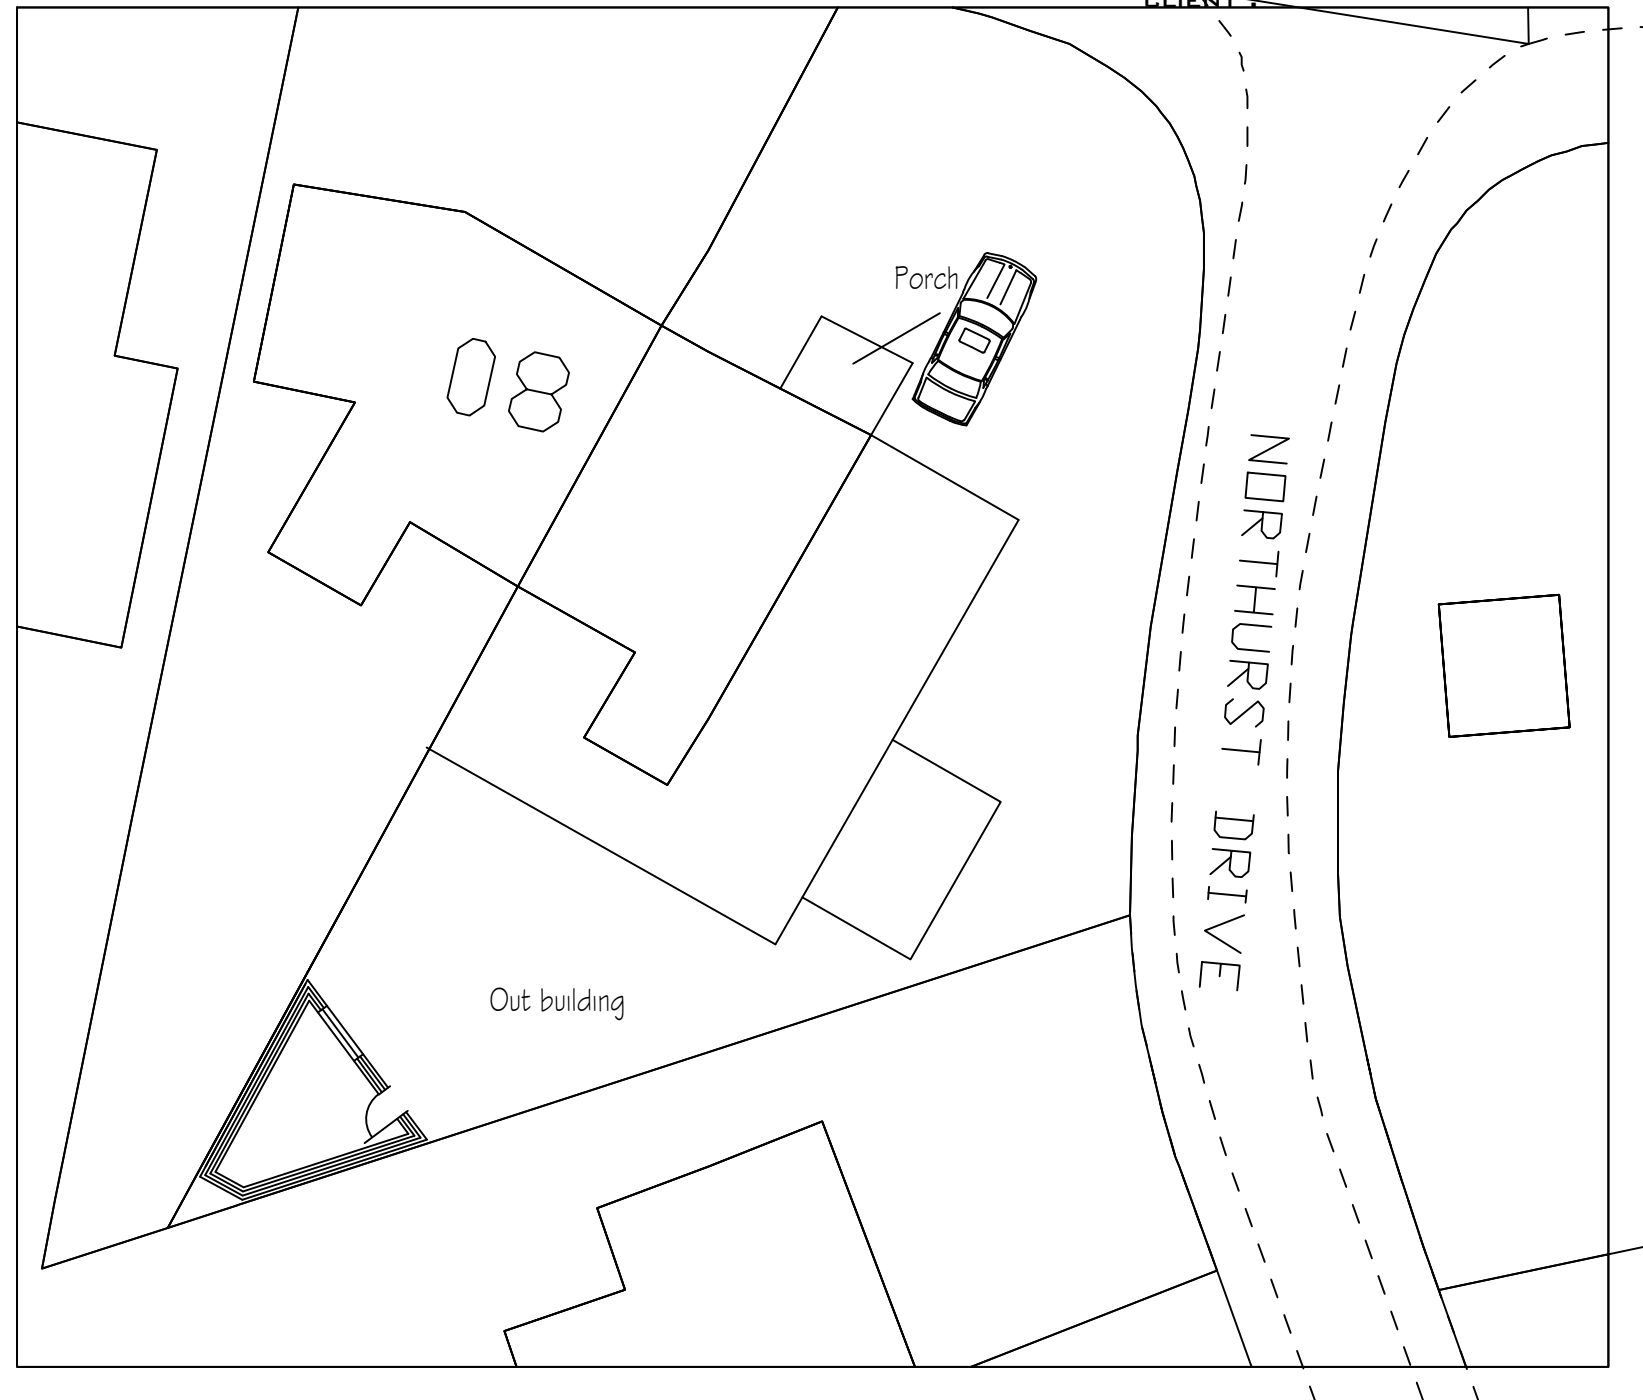

 H S H Engineering Design Services 428 Cheetham Hill Road Cheetham Manchester M8 9LE, UK 0161 7956385, 07940197 333			
project title	Retrospective planning permission for an outbuilding at the rear of the garden .		
client	Mr & Mrs Basarat Ahmed		
dwg. title	Site Layout Plan		
dwg. no.	sheet no.	scale.	job no.
01		1:200	AS
2 Northhurst Drive Prestwich M8 4LS			
drawn by.	checked by.	approved by.	date
TZ			Nov 2020