
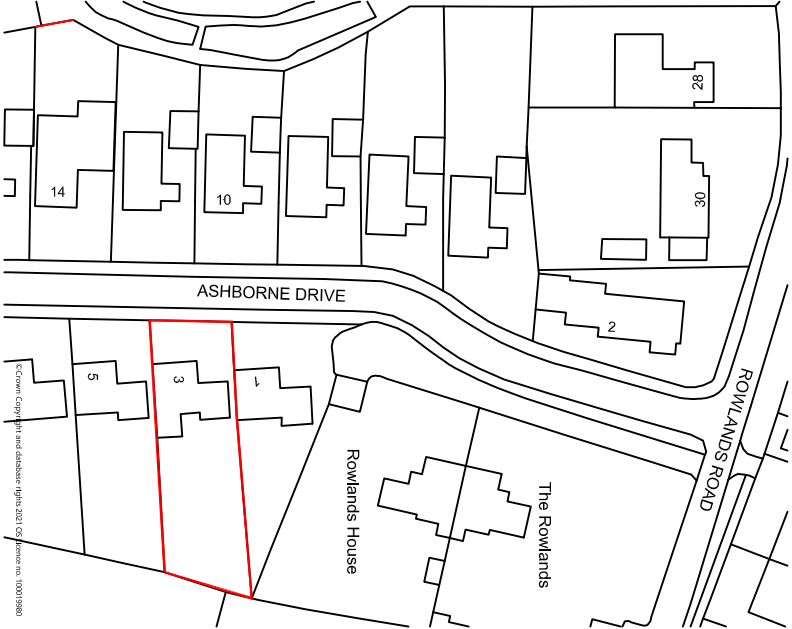
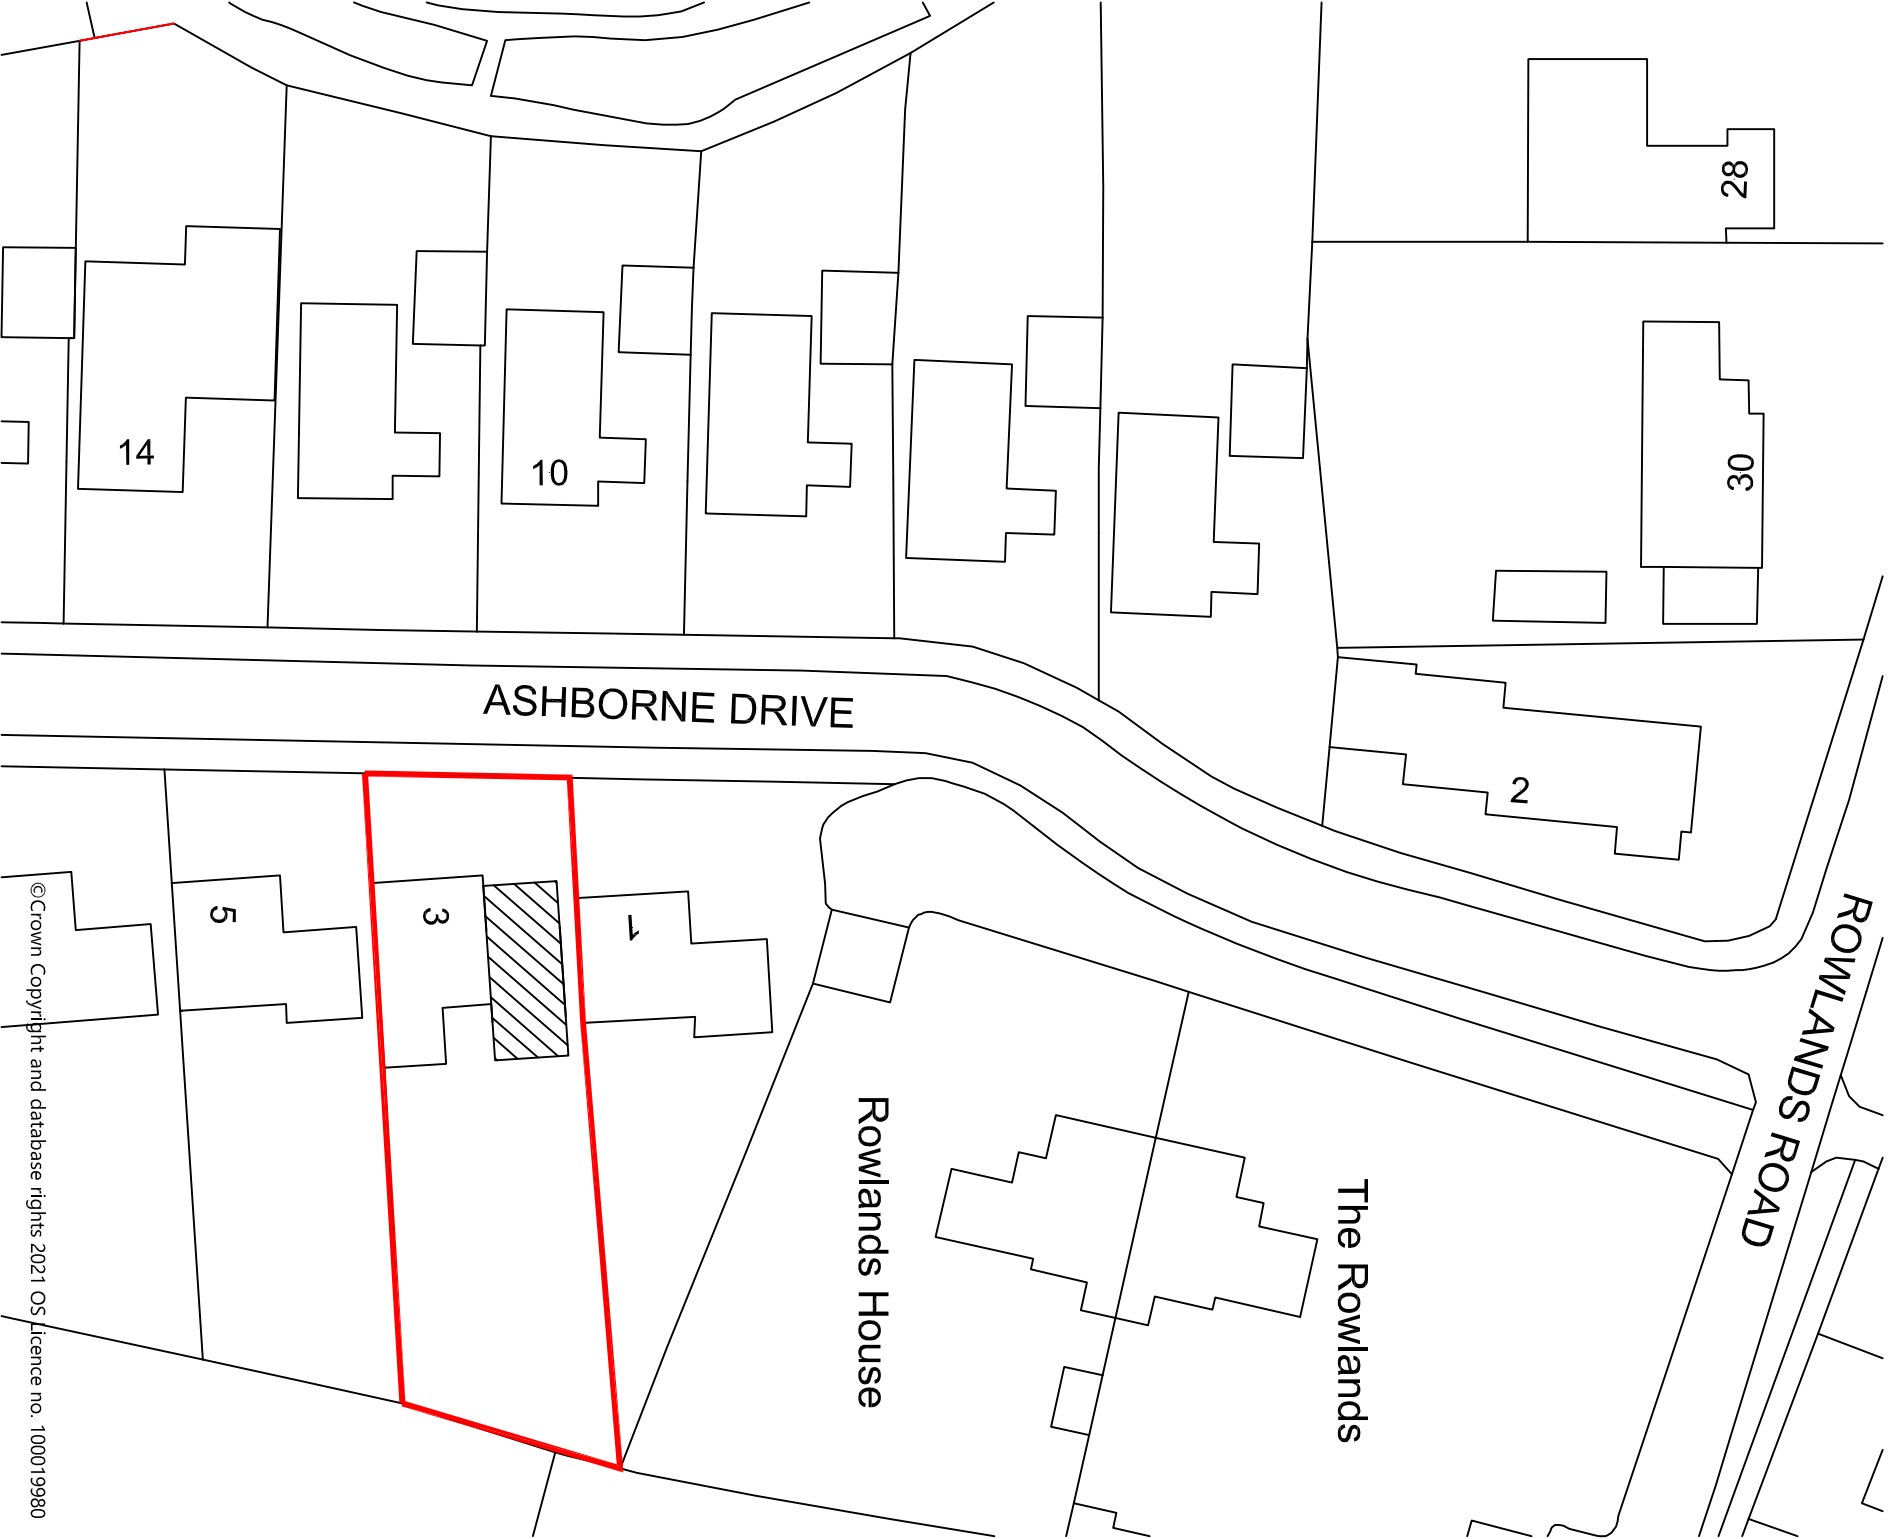


- Do not scale from this drawing.
- All dimensions are to be checked on site prior to construction, manufacture of any components and ordering of materials and equipment.
- Any discrepancies are to be reported to the architect for clarification.
- All materials and workmanship to be in accordance with the current British Standards and codes of practice.

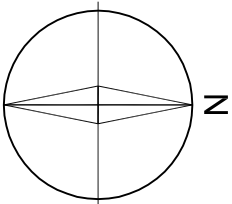

Extg Block Plan Scale 1:1250

A	Title amendment	15-09-2022
REV	DESCRIPTION	CHECK DATE
CLIENT		
Mr Jack Malin		
3, Ashborne Drive, Summerseat, Bury BL9 5PD		
PROJECT		
Proposed Single Storey Side /Rear Extension and alterations		
DRAWING		
Site Layout/Block Plan		

SCALE	DATE	DRAWN	CHECKED
A3 sheet	Aug 2021		
DRAWING NO.	CAD REFERENCE NO.	REVISION	
2136/JM/03		A	

Proposed Site Layout Plan Scale 1:500