




3. Front - Existing
1:100




4. Rear - Existing
1:100

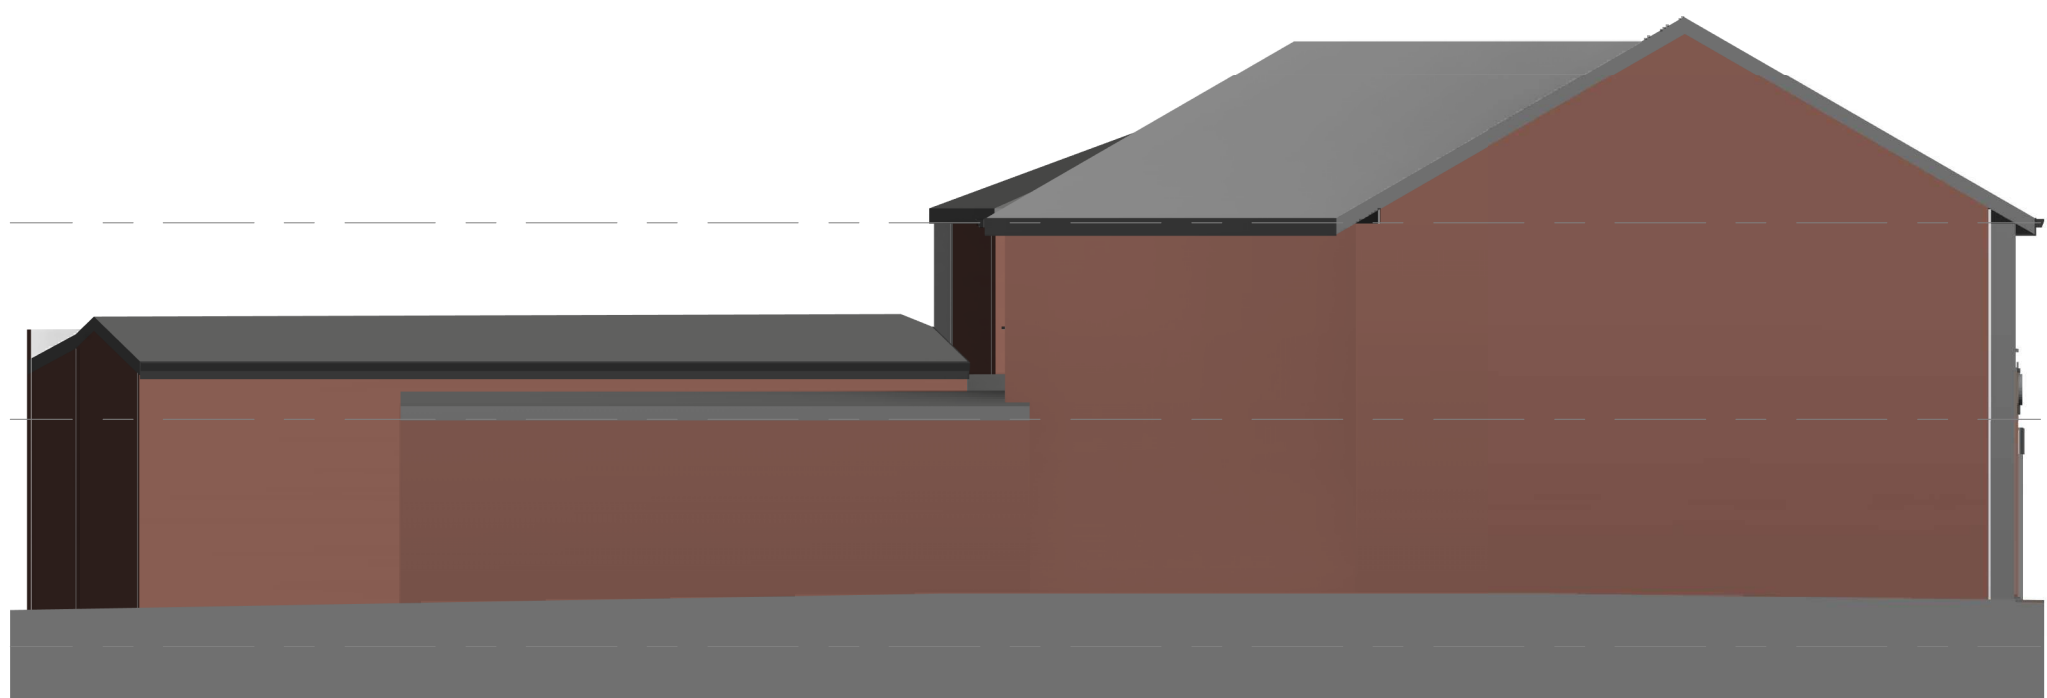


5. Left Side - Existing
1:100




6. Right Side - Existing
1:100

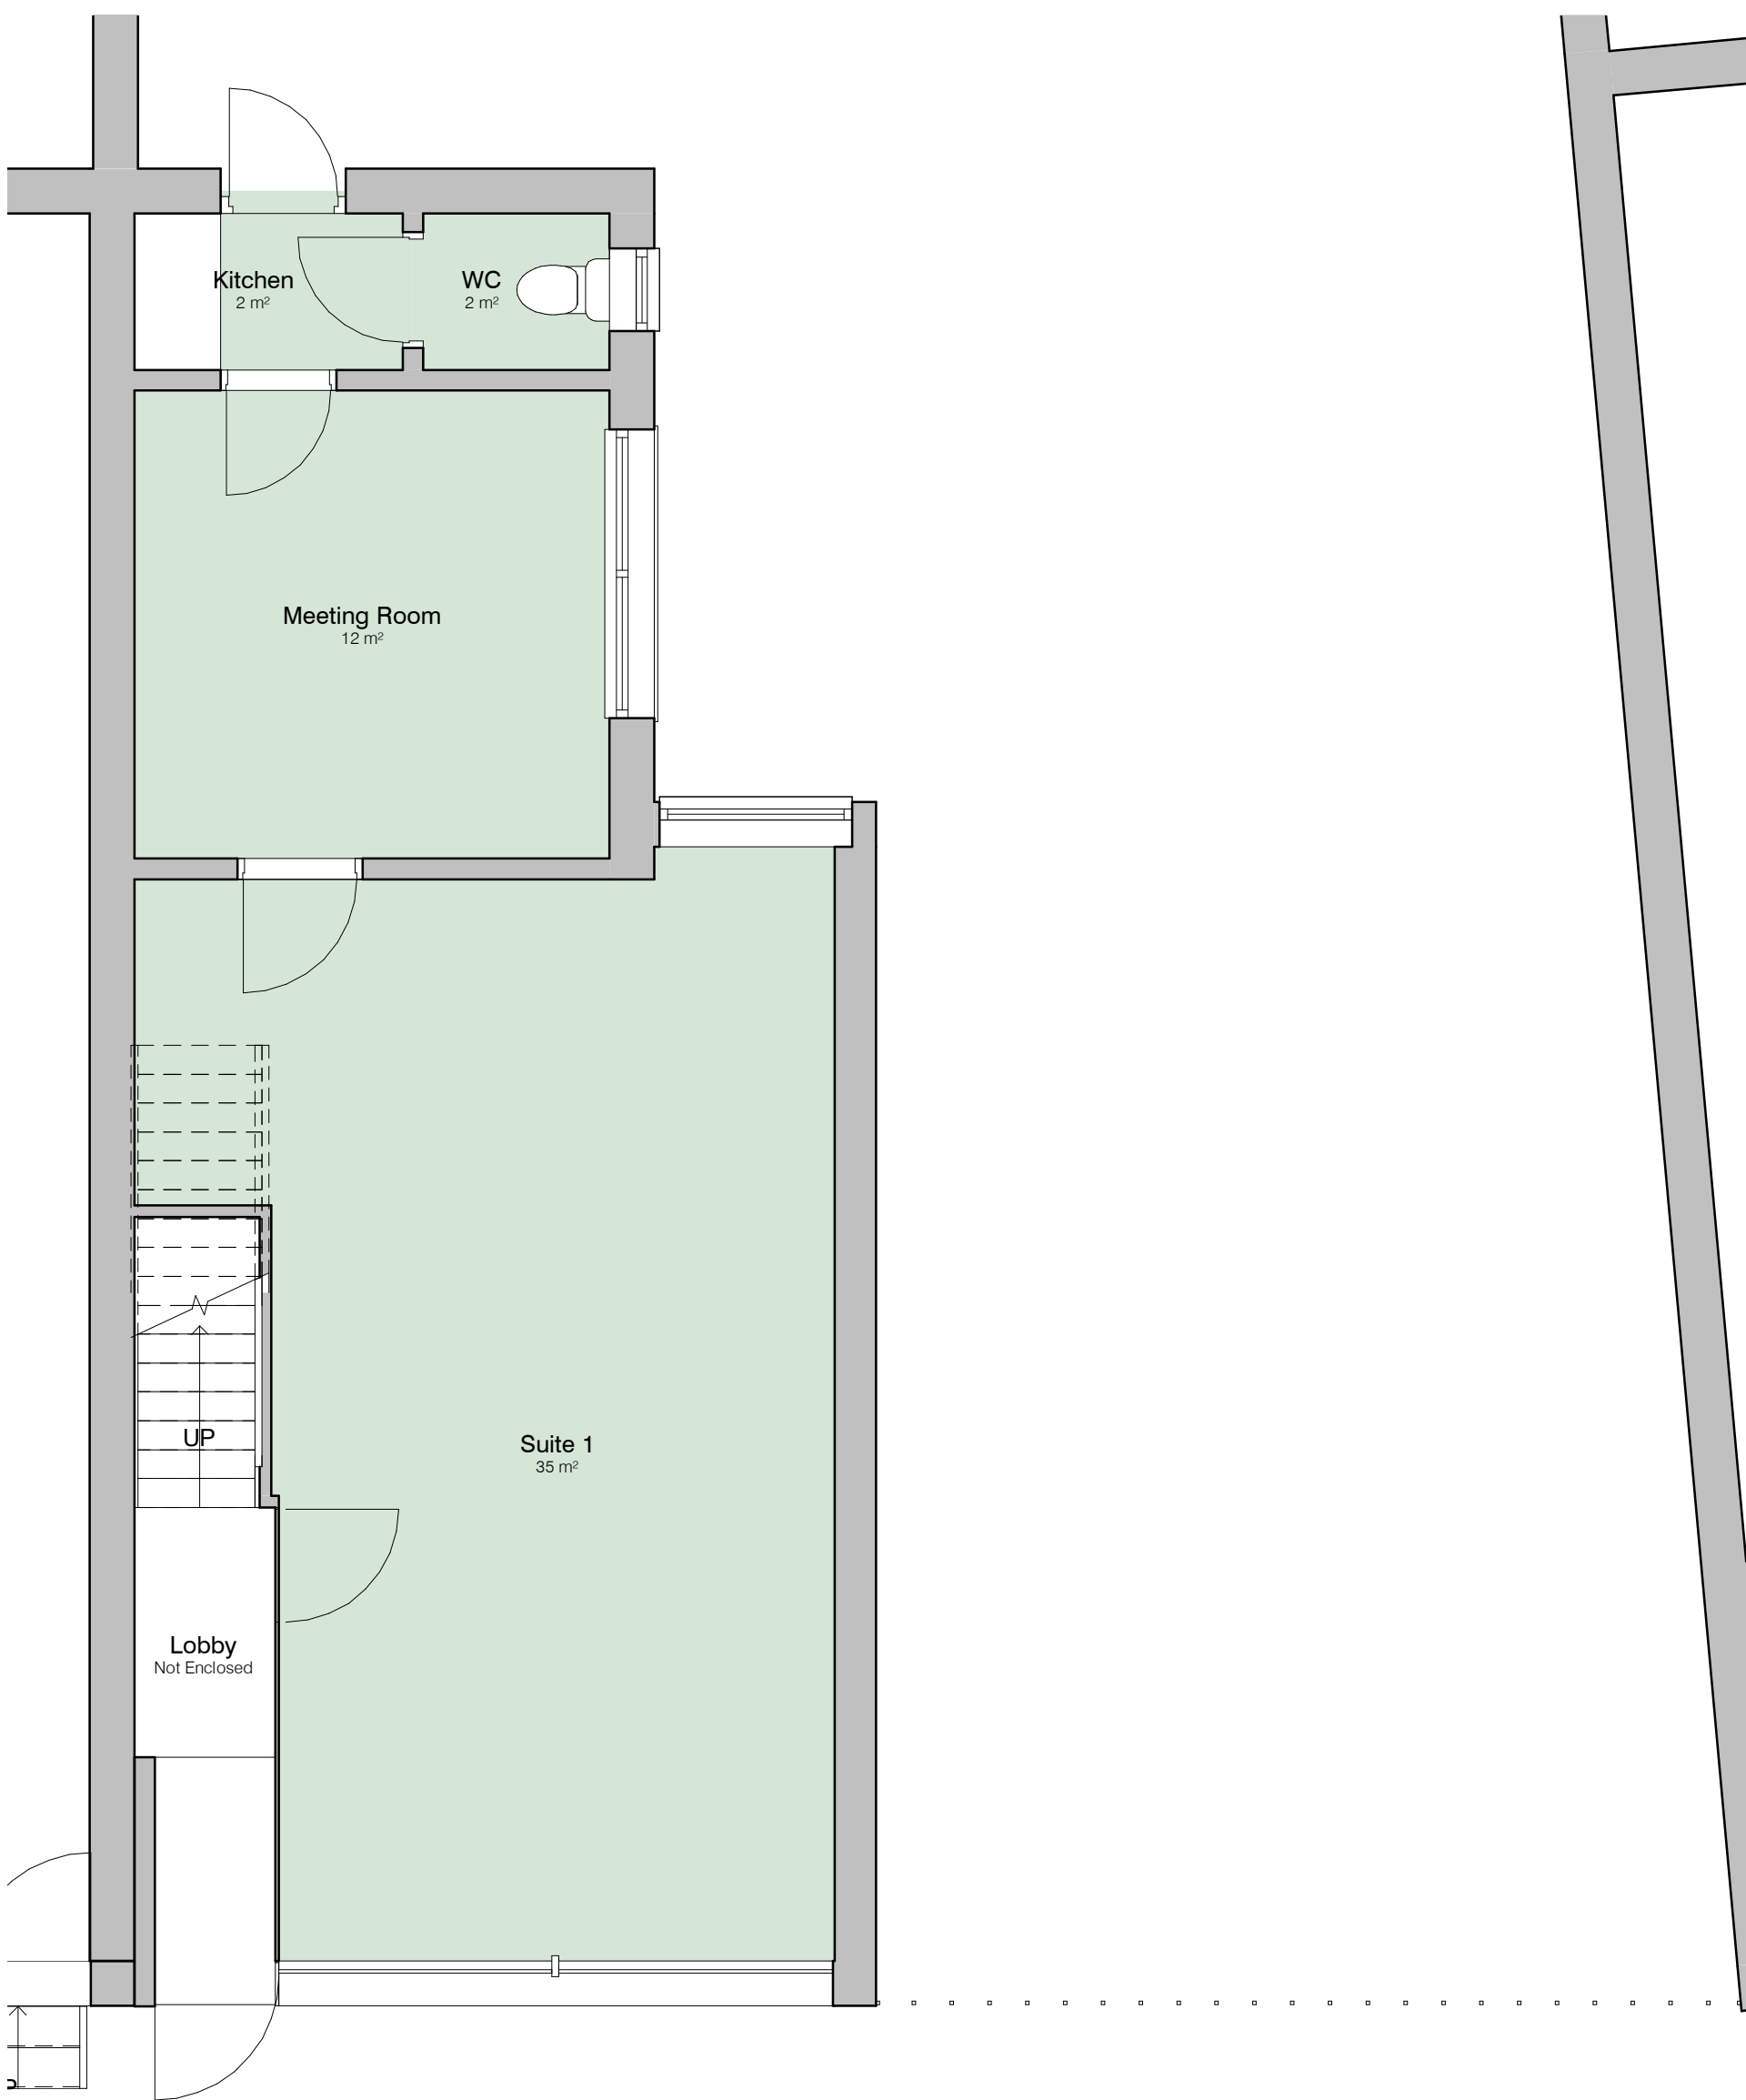

1. Level 0 - GA Existing
1:50

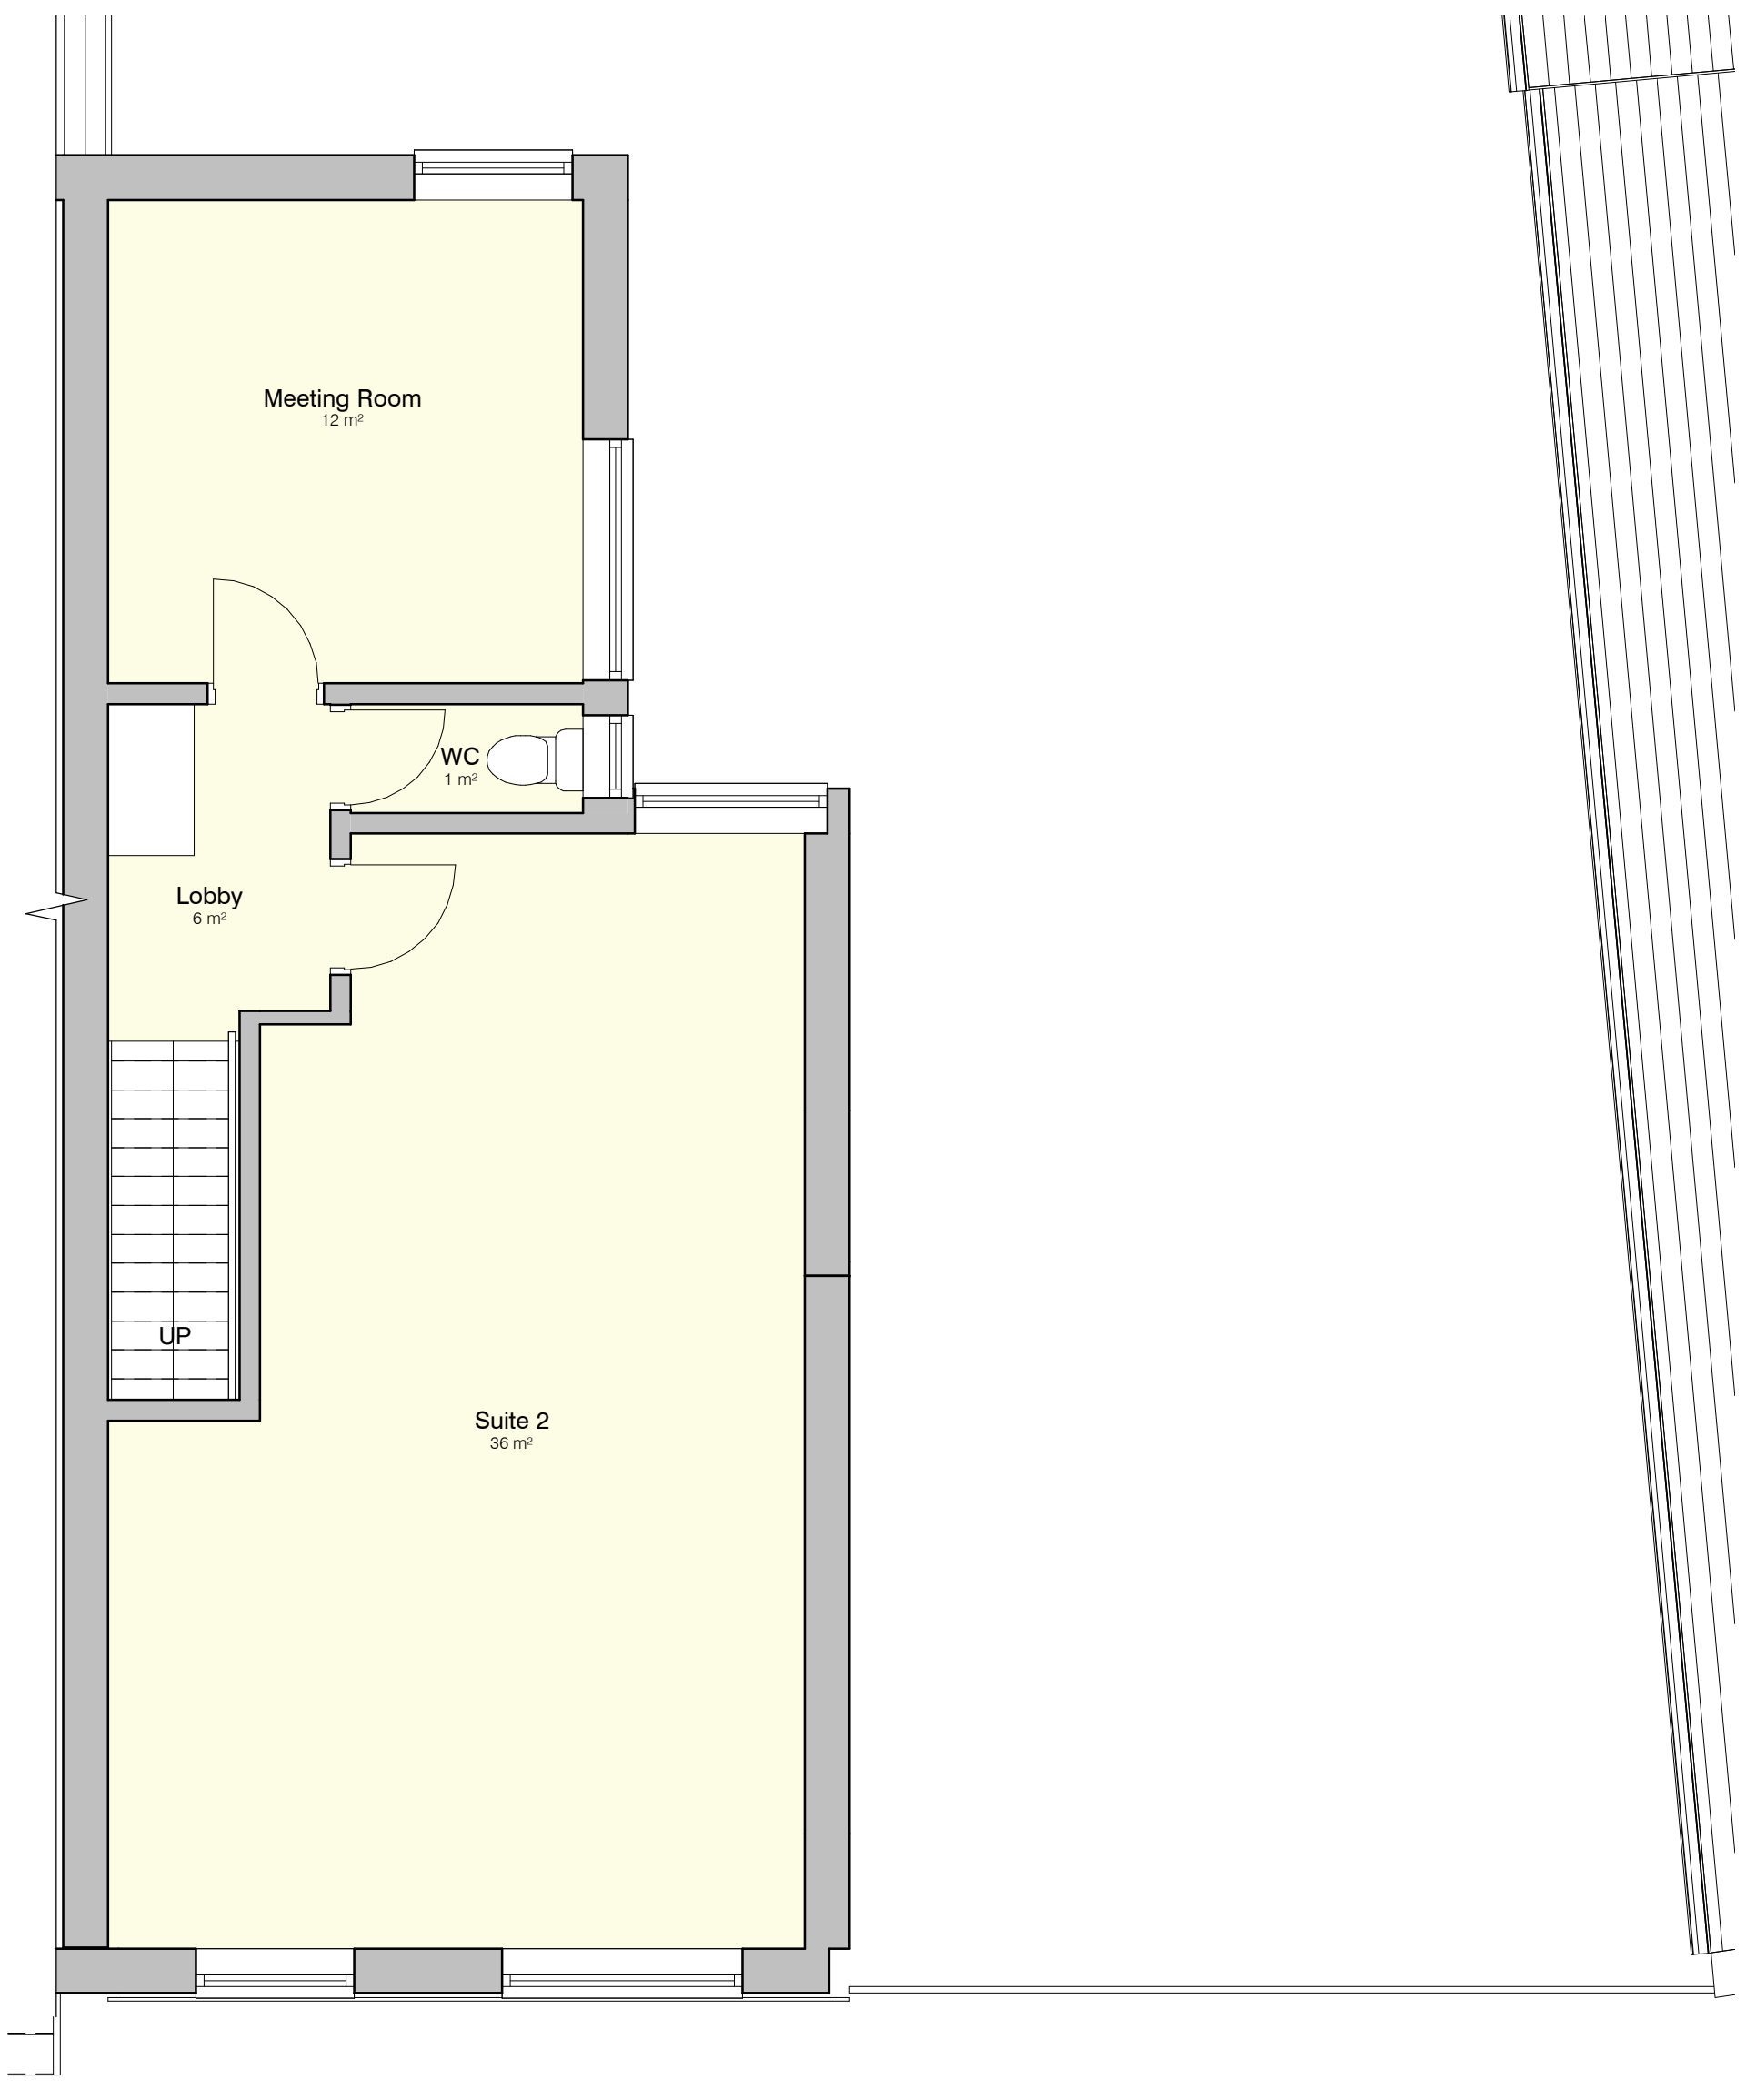

2. Level 1 - GA Existing
1:50

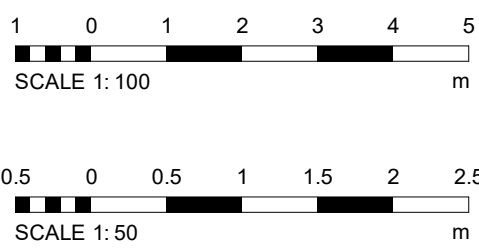

PROJECT	SCALE & A1	DATE	BY	DATE
79 Windsor Road	As indicated	4 OCT 2021	JS	
CLIENT	Benrob Estates			
TITLE	Existing GA Plans and Elevations			
PROJECT NO.	DA21066.	DRAWING NO.	002.	REV.
NOTES				
DISCLAIMER: ALL RIGHTS RESERVED. THIS DRAWING MUST NOT BE REPRODUCED WITHOUT WRITTEN CONSENT. DRAWING TO BE USED FOR THE STATUS INDICATED ONLY. ALL DIMENSIONS AND MATERIALS SHALL BE CHECKED AND CONFIRMED ON SITE AND CORRECTED TO BE IN ACCORDANCE WITH THE CURRENT STATUTORY LEGISLATION, RELEVANT CODES OF PRACTICE AND PREVIOUS REVISIONS. ALL DIMENSIONS ON THIS DRAWING ARE IN MILLIMETRES UNLESS OTHERWISE STATED.				

