



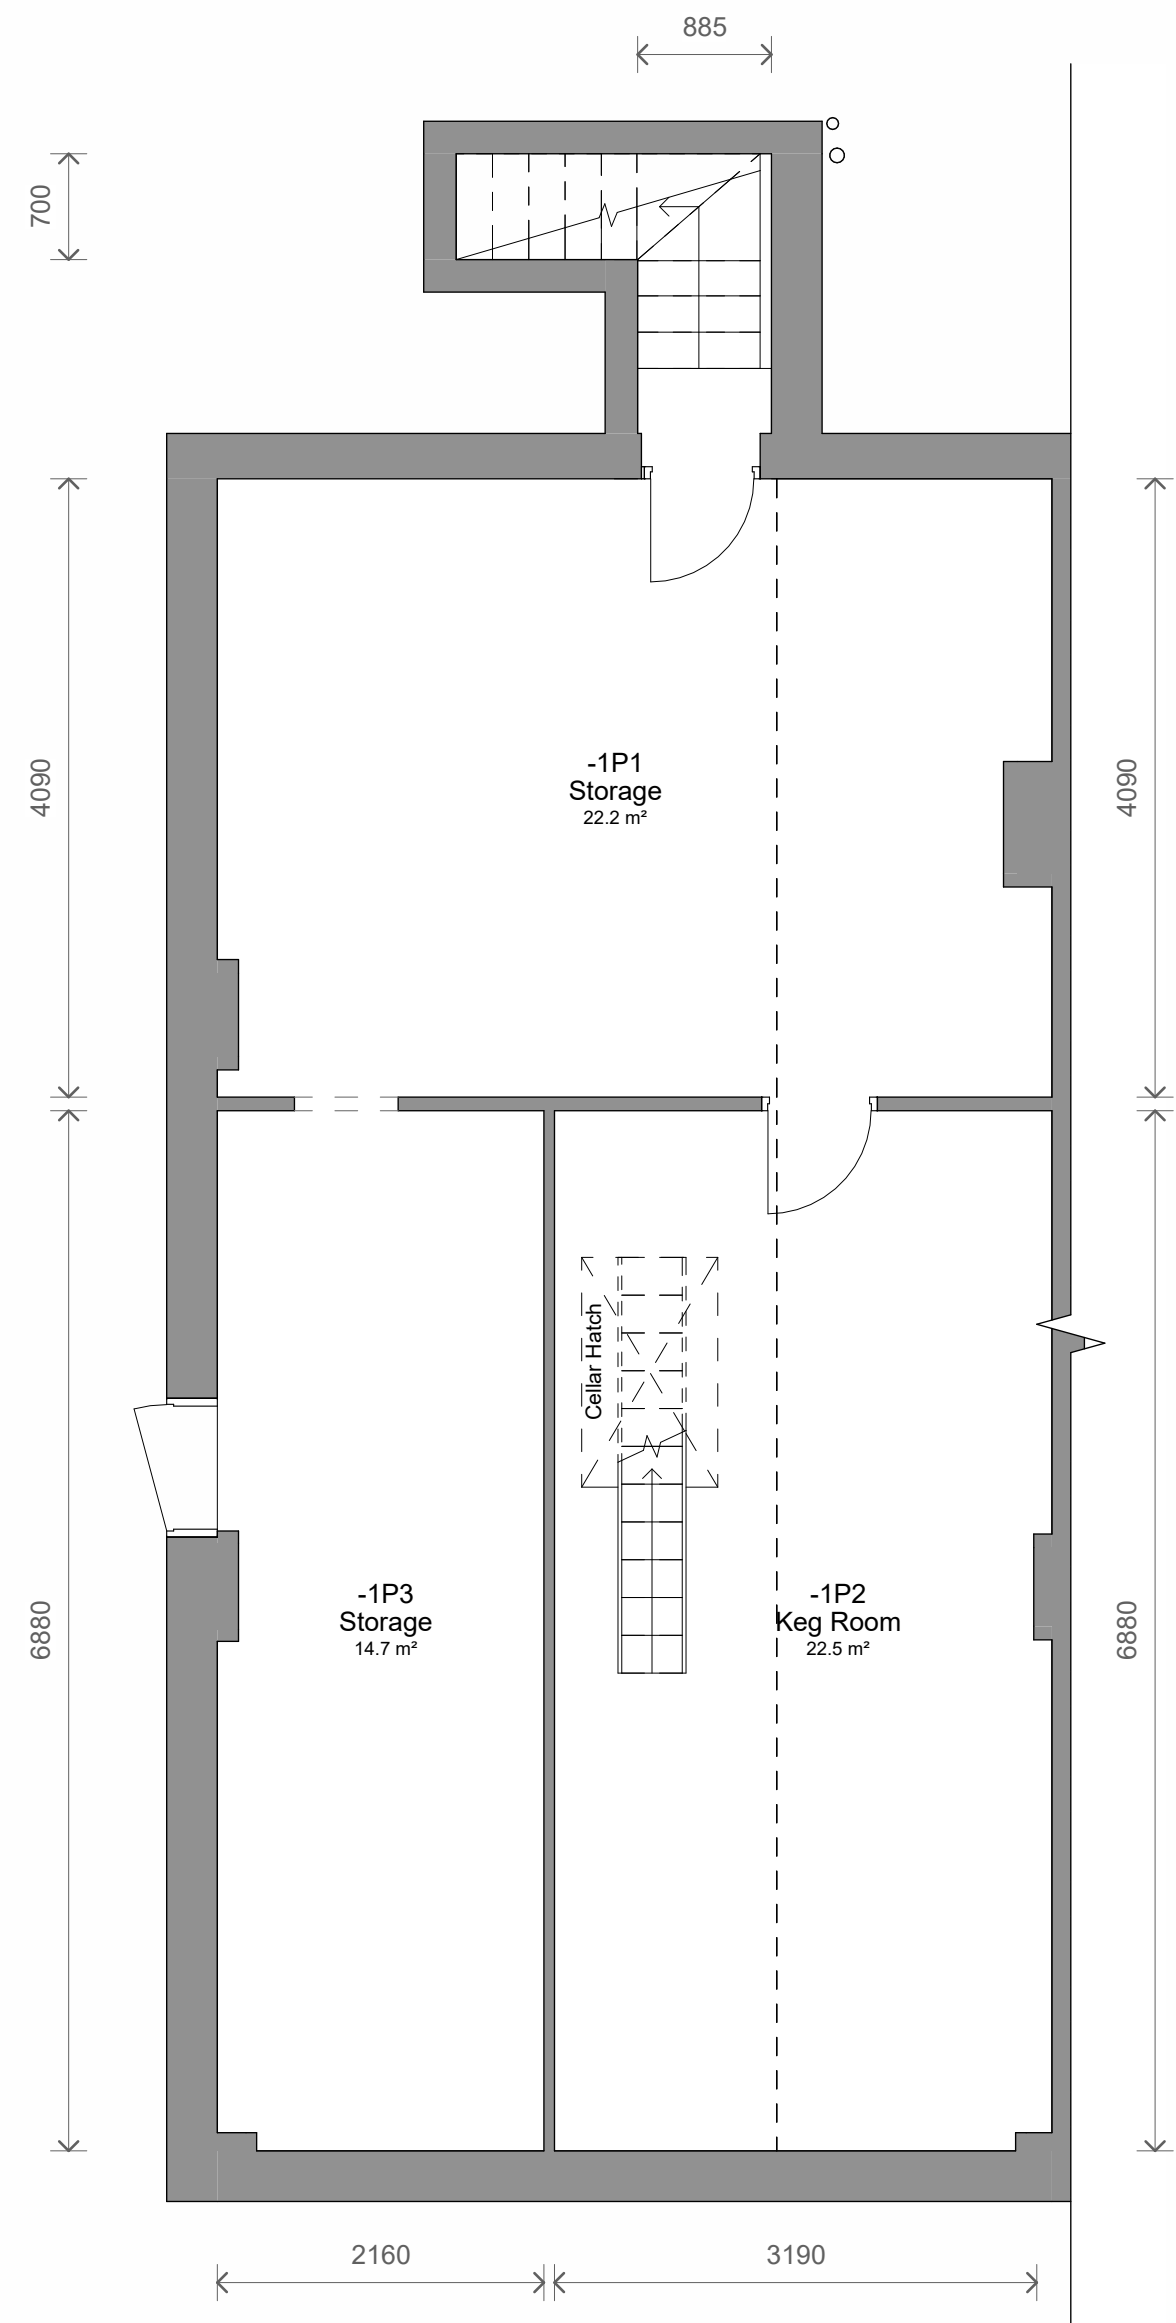

1 Level B1 - Proposed
1 : 50

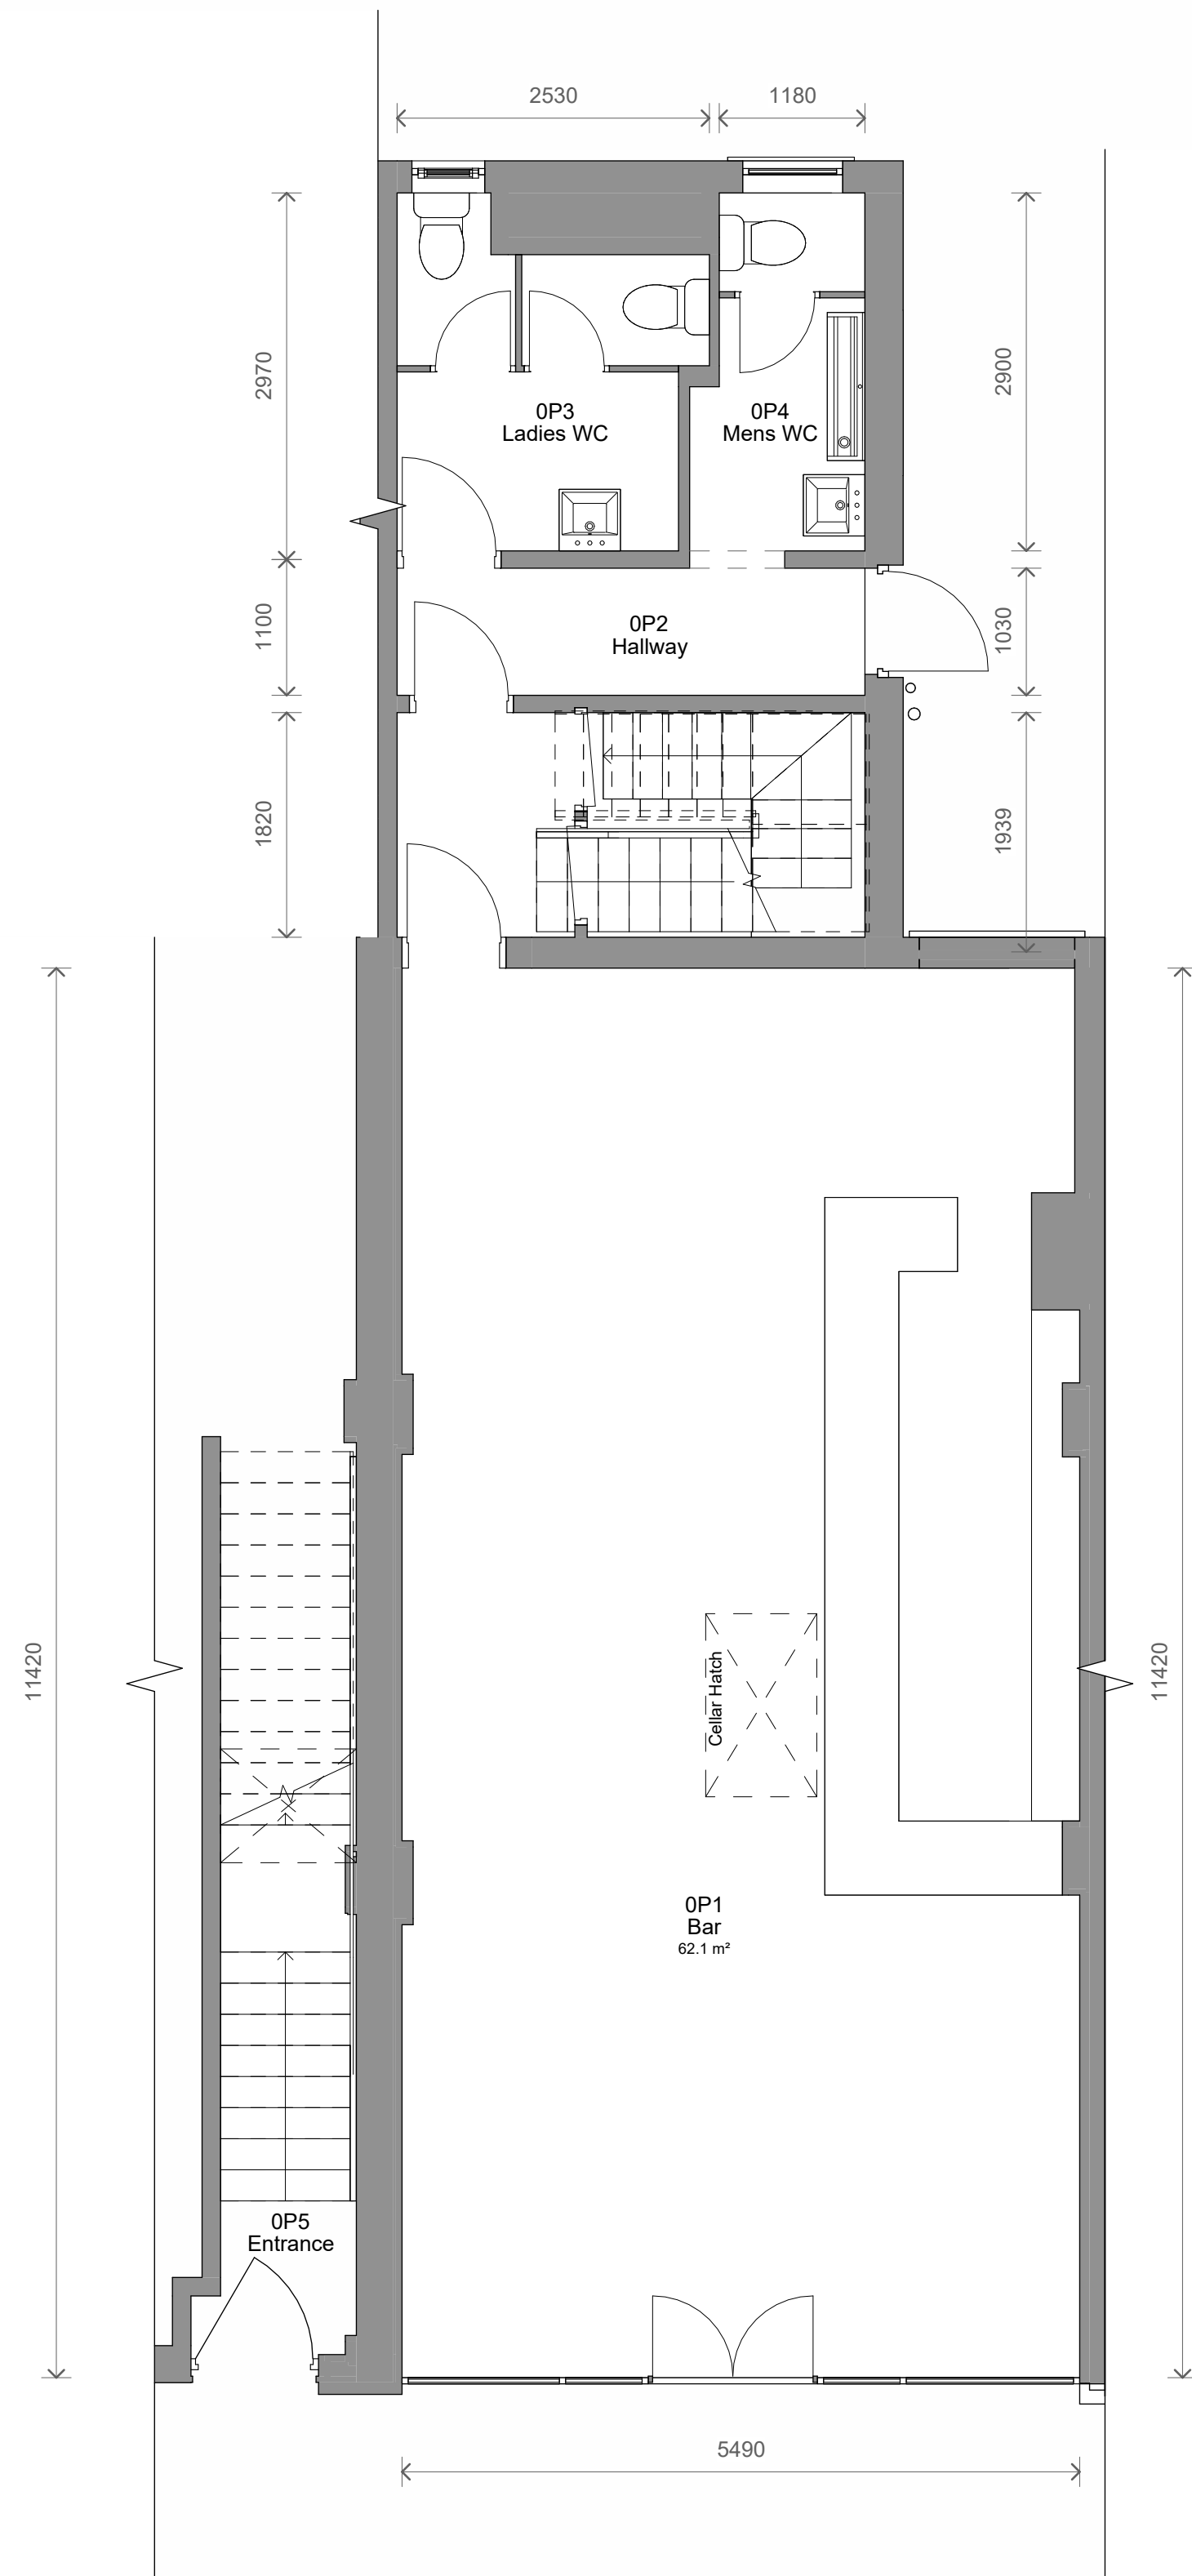

2 Level 0 - Proposed
1 : 50




3 Front - Proposed
1 : 100

4 Rear - Proposed
1 : 100



5 Right Side - Proposed
1 : 100

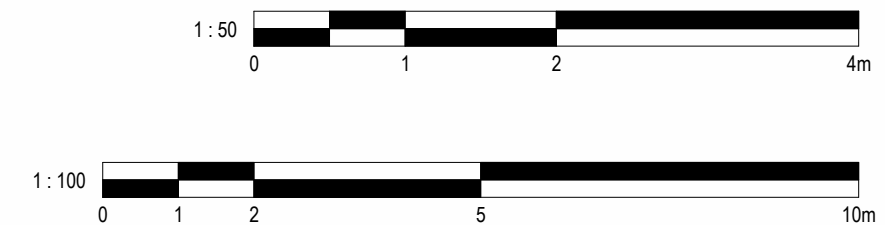

No.	Description	Date	Initial
-----	-------------	------	---------

PROJECT	18 Silver Street, Bury		
---------	------------------------	--	--

TITLE	Proposed Plans and Elevations		
-------	-------------------------------	--	--

STATUS	DESIGN		
--------	--------	--	--

DRAWN BY	DATE	SCALE (@ A1)	
MA	04/09/2025	As indicated	

PROJECT NUMBER	DRAWING NUMBER	REV
GSS24198.4	004	

GOLD SKETCH
S T U D I O S
www.goldsketch.co.uk info@goldsketch.co.uk 0161 792 9595

NOTES:
© COPYRIGHT - ALL RIGHTS RESERVED.
THIS DRAWING MUST NOT BE REPRODUCED WITHOUT PRIOR WRITTEN CONSENT.
DRAWING TO BE USED FOR THE STATUS INDICATED ONLY.
ALL DIMENSIONS AND SETTING OUT SHALL BE CHECKED AND CONFIRMED ON SITE. ANY DISCREPANCIES TO BE REPORTED TO THE
ARCHITECT IMMEDIATELY. THE CONTRACTOR SHALL BE RESPONSIBLE FOR THE ACCURACY OF THE DIMENSIONS AND SETTING OUT.
LEGISLATION RELEVANT CODES OF PRACTICE AND BRITISH STANDARDS. ALL DIMENSIONS ARE IN MILLIMETRES UNLESS
OTHERWISE STATED.