




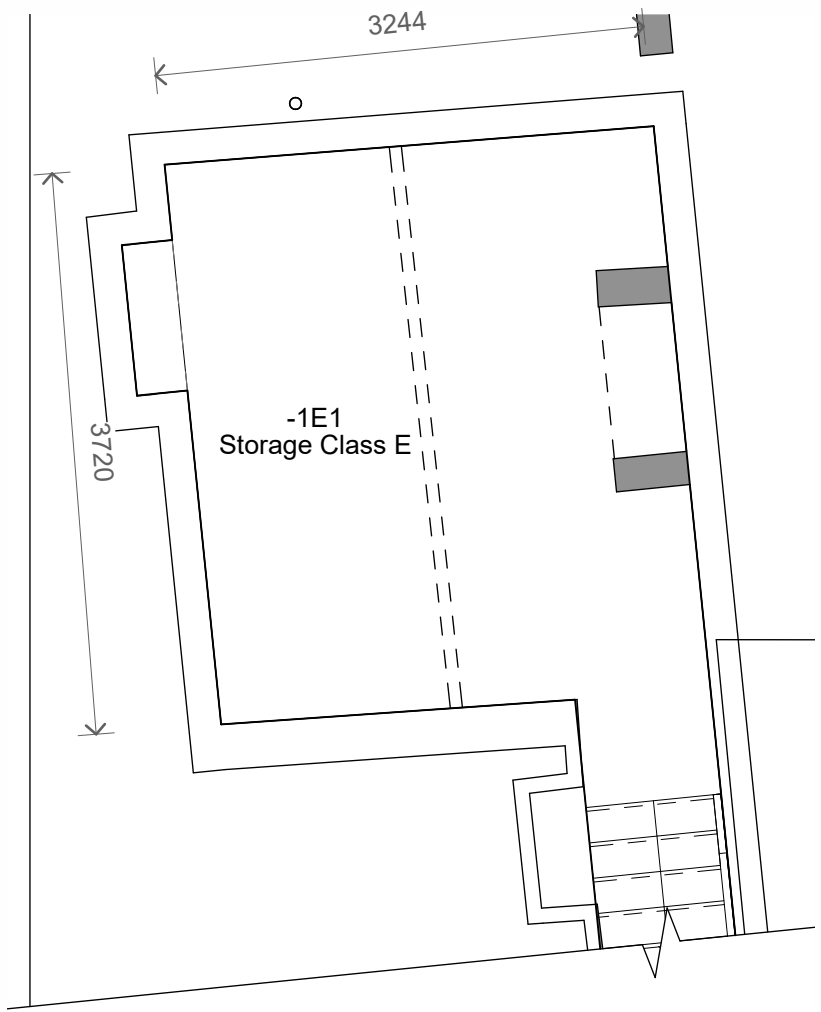


1 Level B1 - Existing  
1 : 50

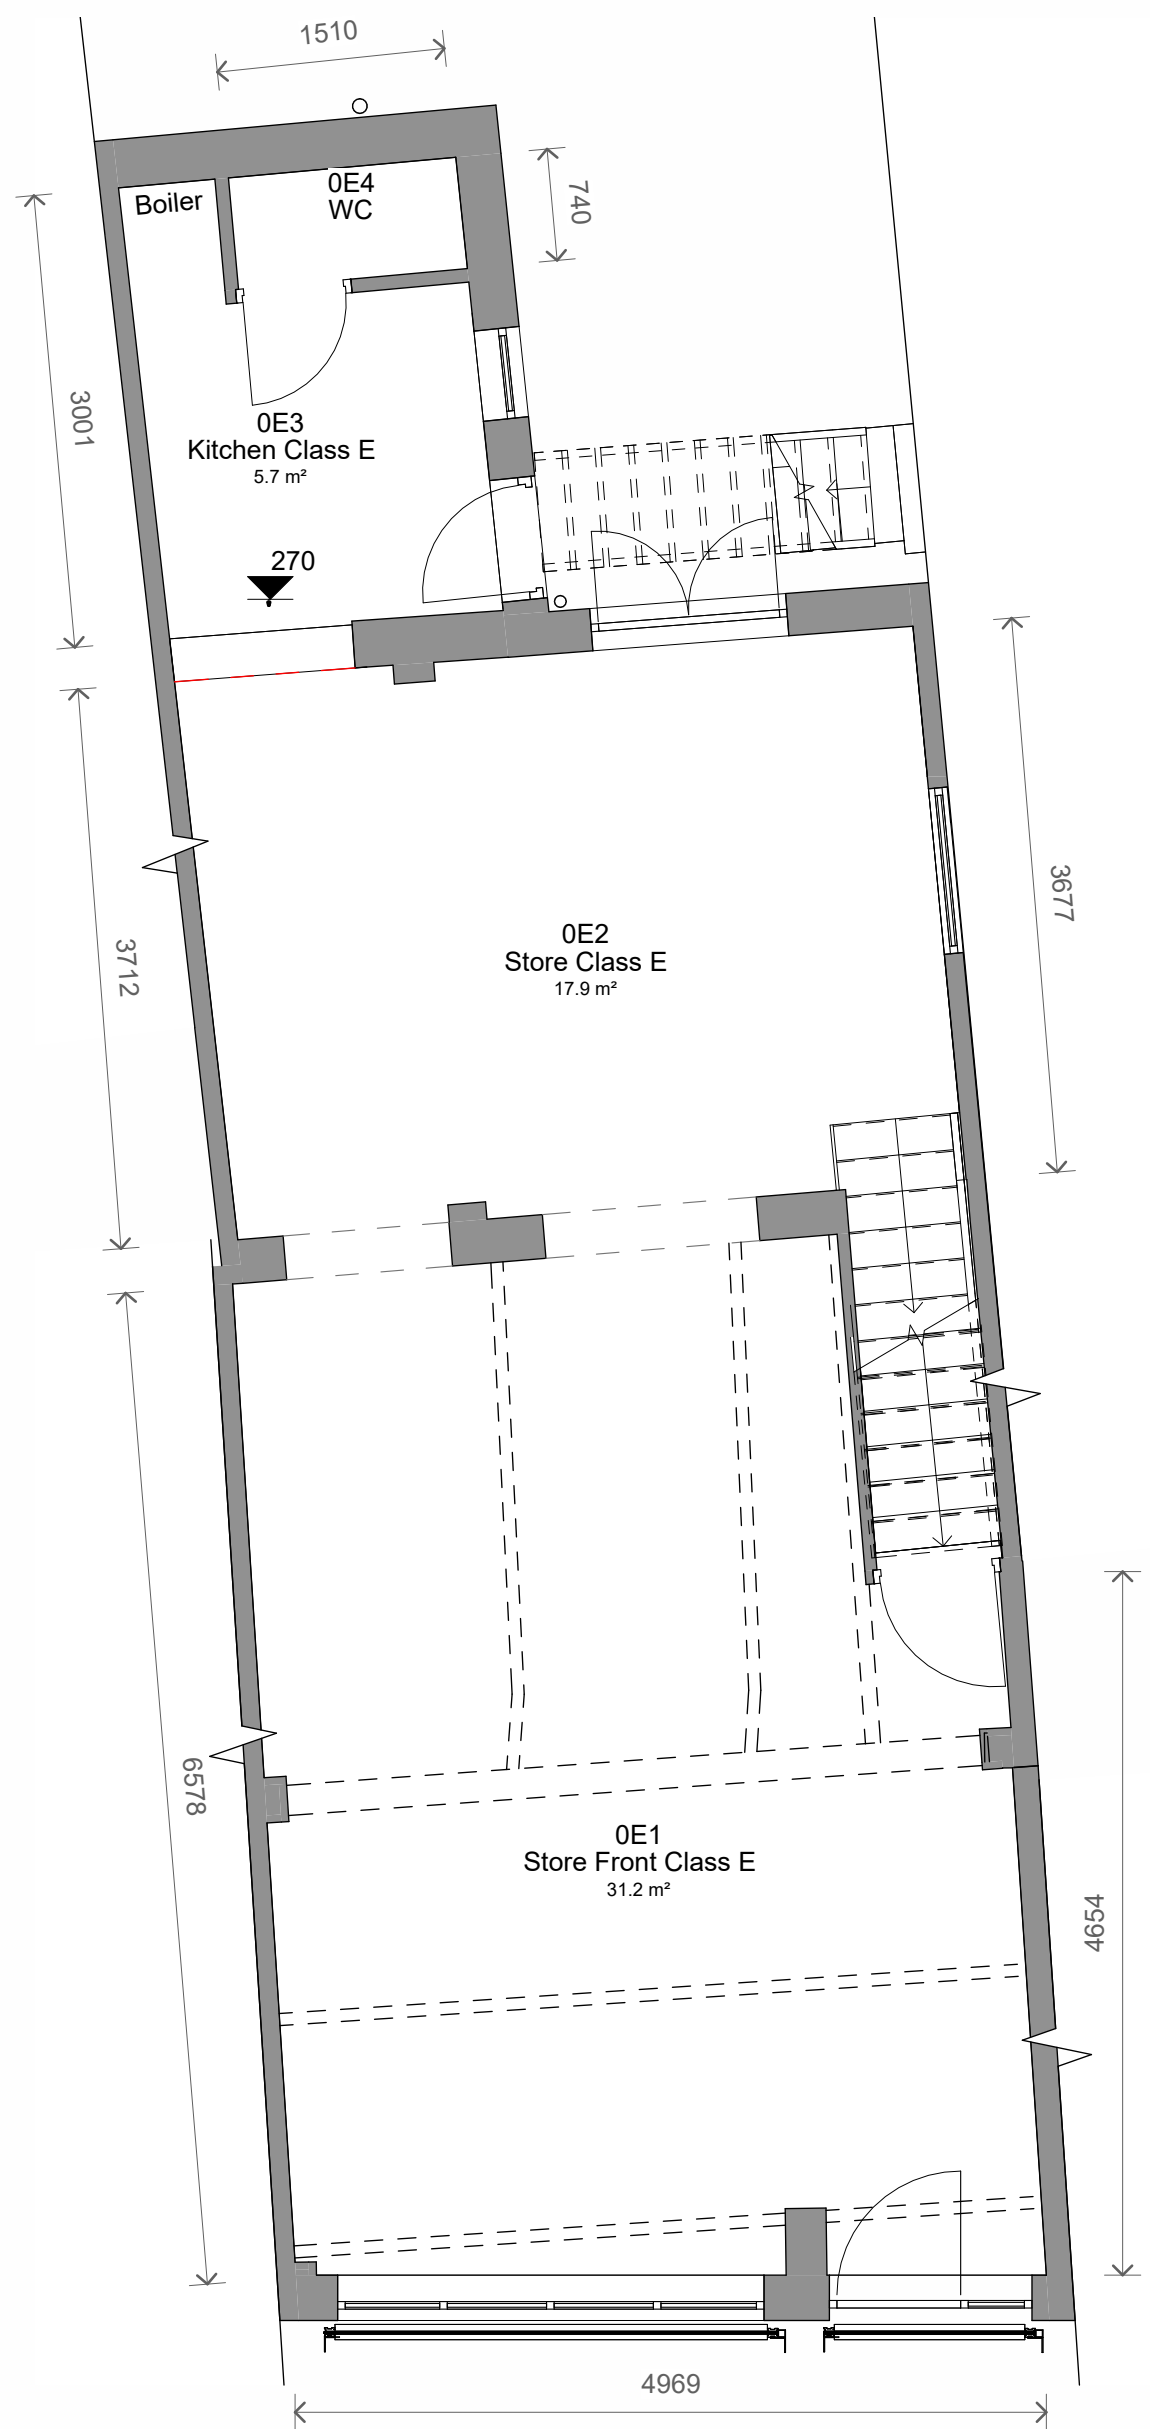



2 Level 0 - Existing  
1 : 50

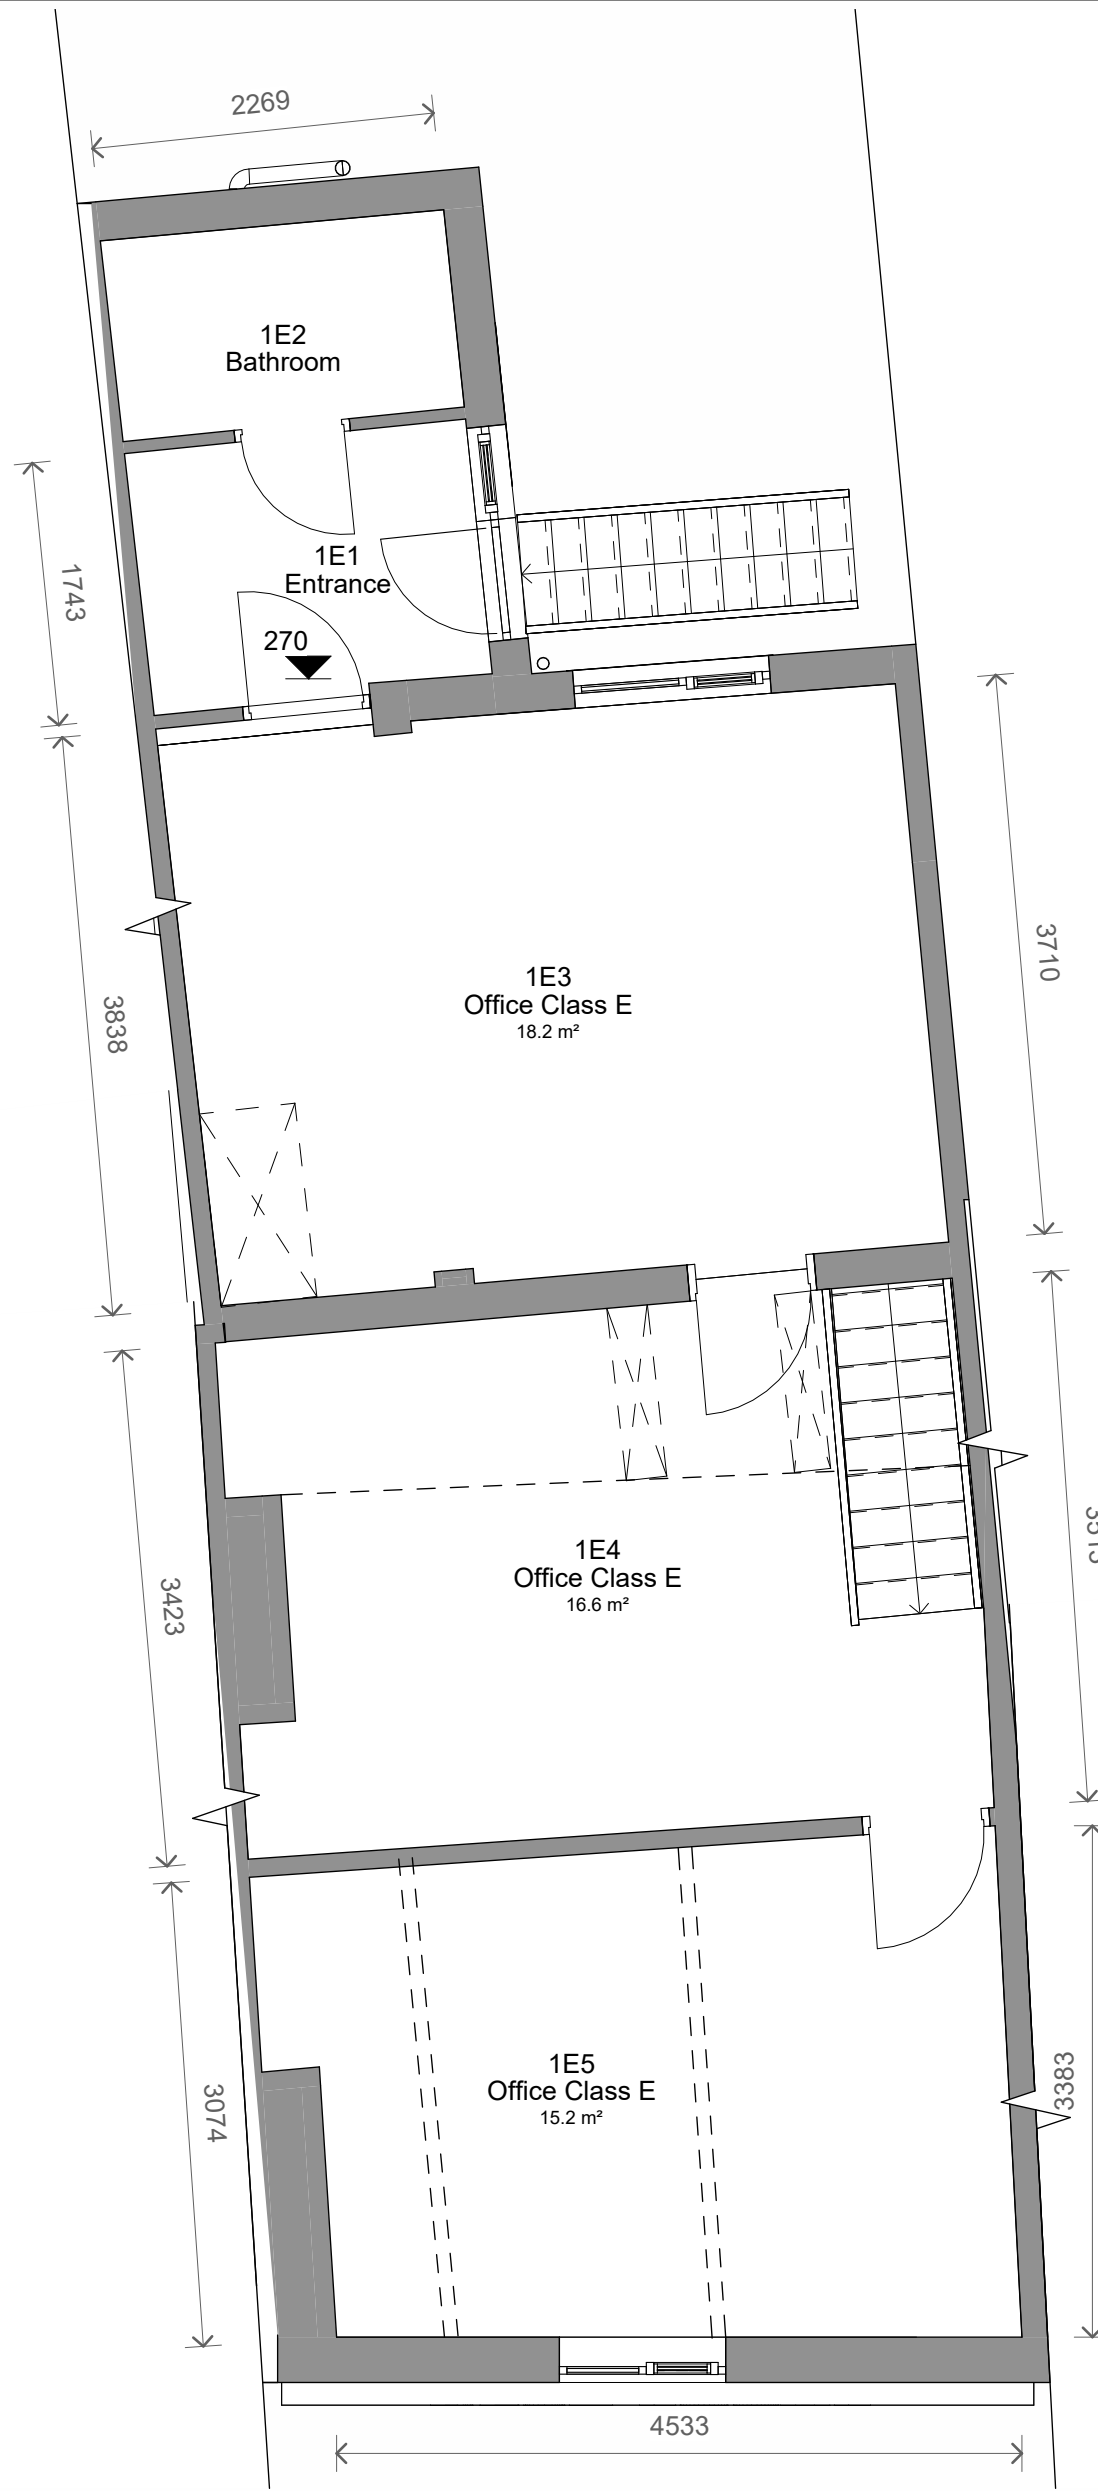

3 Level 1 - Existing  
1 : 50

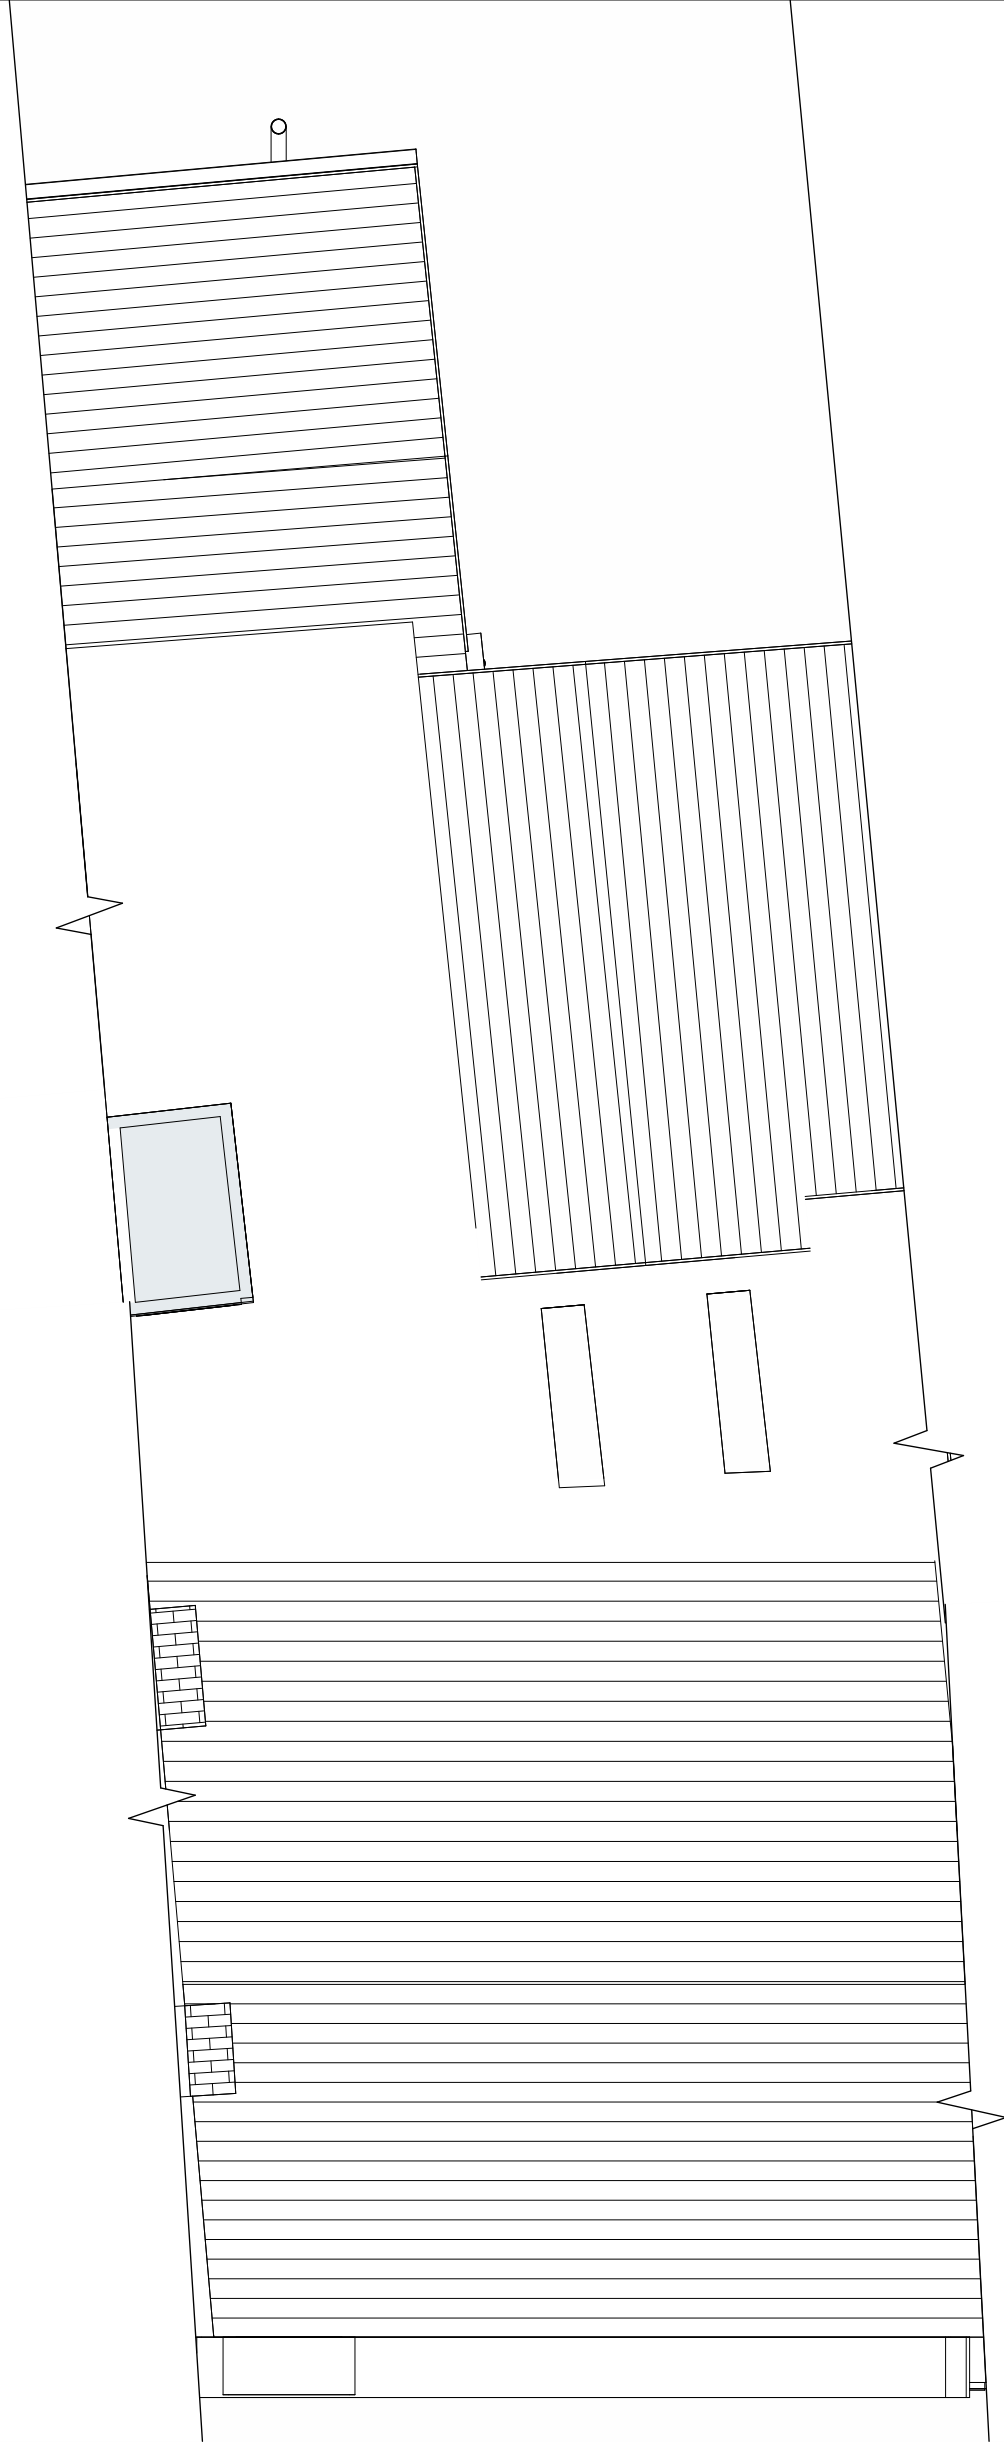

4 Level Roof - Existing  
1 : 50

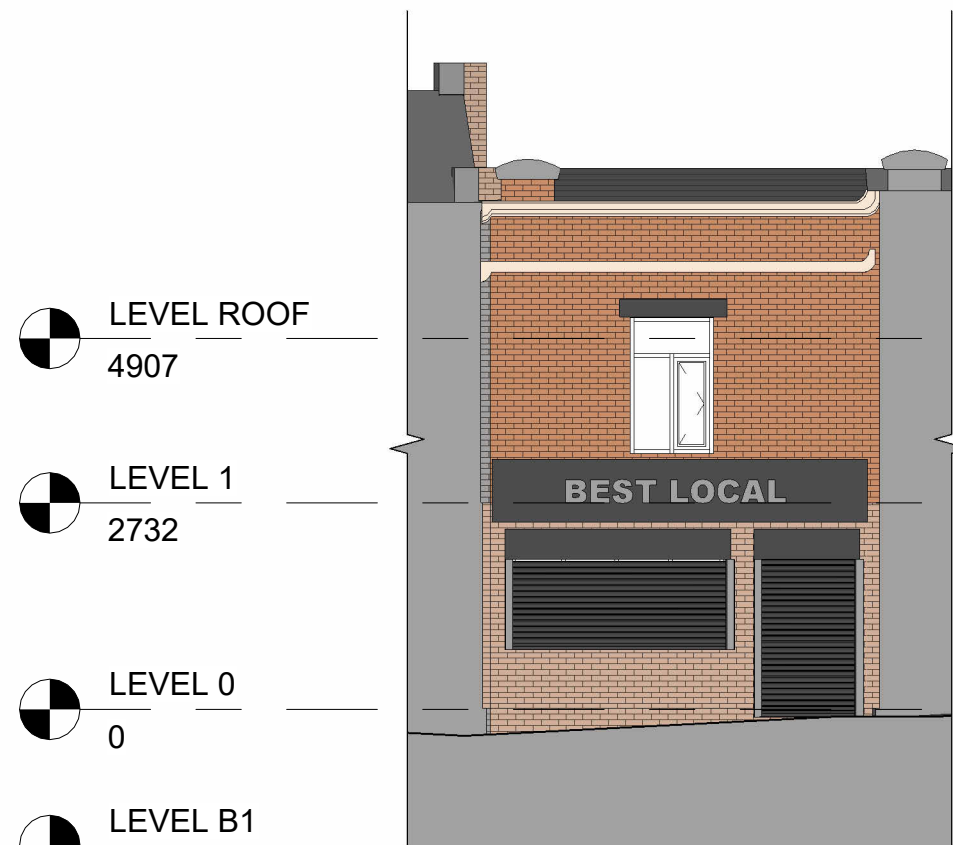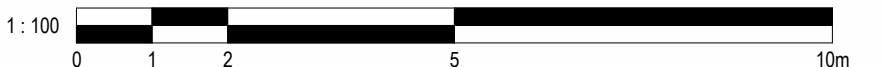


5 Front - Existing  
1 : 100



6 Left Side - Existing  
1 : 100



7 Rear - Existing  
1 : 100

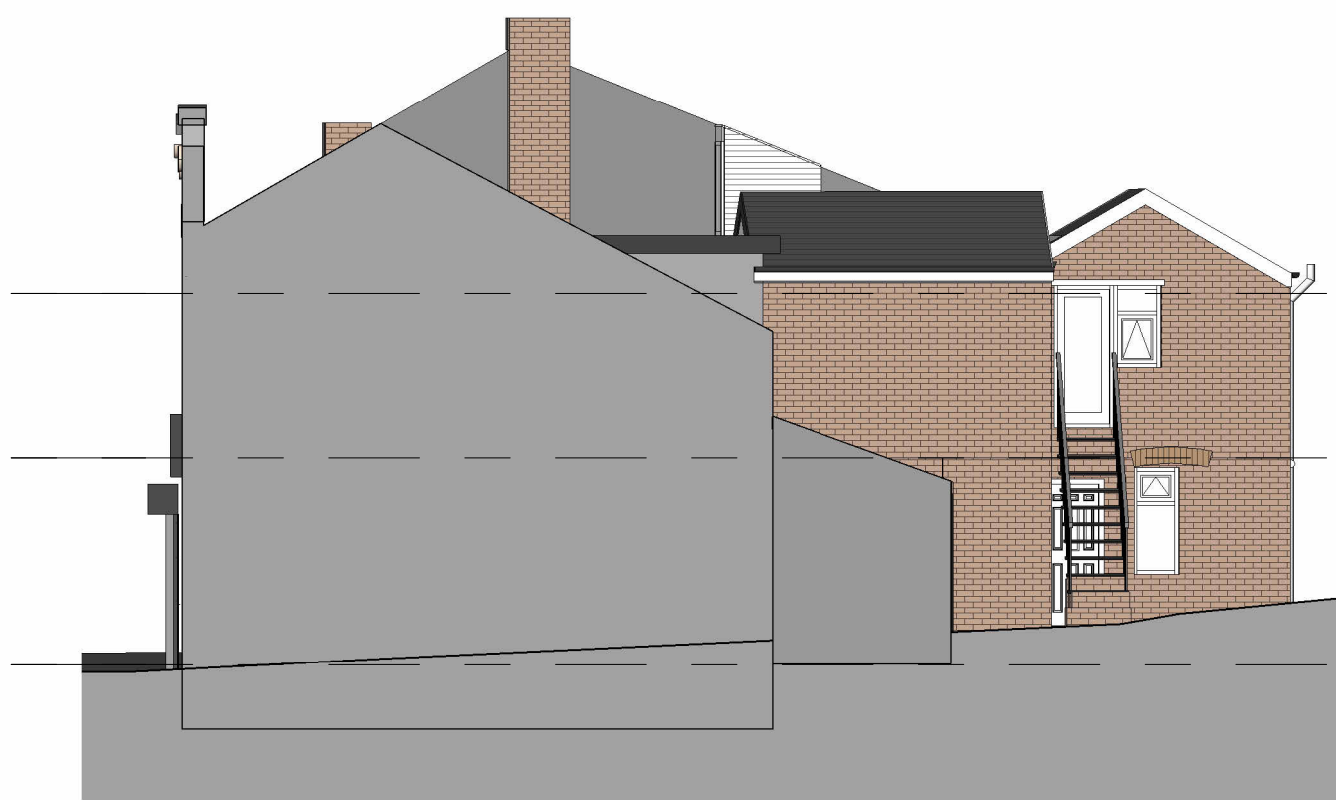

8 Right Side - Existing  
1 : 100

| No. Description   |                | Date         | Initial |
|---|----------------|--------------|---------|
| PROJECT   |                |              |         |
| 62 Bolton Street, Bury   |                |              |         |
| TITLE   |                |              |         |
| Existing Plans and Elevations   |                |              |         |
| STATUS   |                |              |         |
| DESIGN   |                |              |         |
| DRAWN BY   | DATE           | SCALE (@ A1) |         |
| CB   | 26/08/2025     | As indicated |         |
| PROJECT NUMBER   | DRAWING NUMBER | REV          |         |
| GSS25153.1   | 002            |              |         |
| <div>GOLD SKETCH</div> <div>S T U D I O S</div> <div>www.goldsketch.co.ukinfo@goldsketch.co.uk0161 792 9595</div>   |                |              |         |
| NOTES   |                |              |         |
| ©COPYRIGHT - ALL RIGHTS RESERVED.<br>THIS DRAWING AND ANY PARTS THEREOF ARE NOT TO BE REPRODUCED OR TRANSMITTED WITHOUT PRIOR WRITTEN CONSENT.<br>DRAWING IS THE PROPERTY OF GOLD SKETCH STUDIOS.<br>ALL DIMENSIONS AND SETTING OUT SHALL BE CHECKED AND CONFIRMED ON SITE. ANY DISCREPANCIES TO BE REPORTED TO THE DESIGNER PRIOR TO THE COMMENCEMENT OF ANY WORK. ALL WORK AND MATERIALS TO BE IN ACCORDANCE WITH CURRENT BUILDING REGULATIONS AND RELEVANT CODES OF PRACTICE AND BRITISH STANDARDS. ALL DIMENSIONS ON THIS DRAWING ARE IN MILLIMETRES UNLESS OTHERWISE STATED. |                |              |         |