




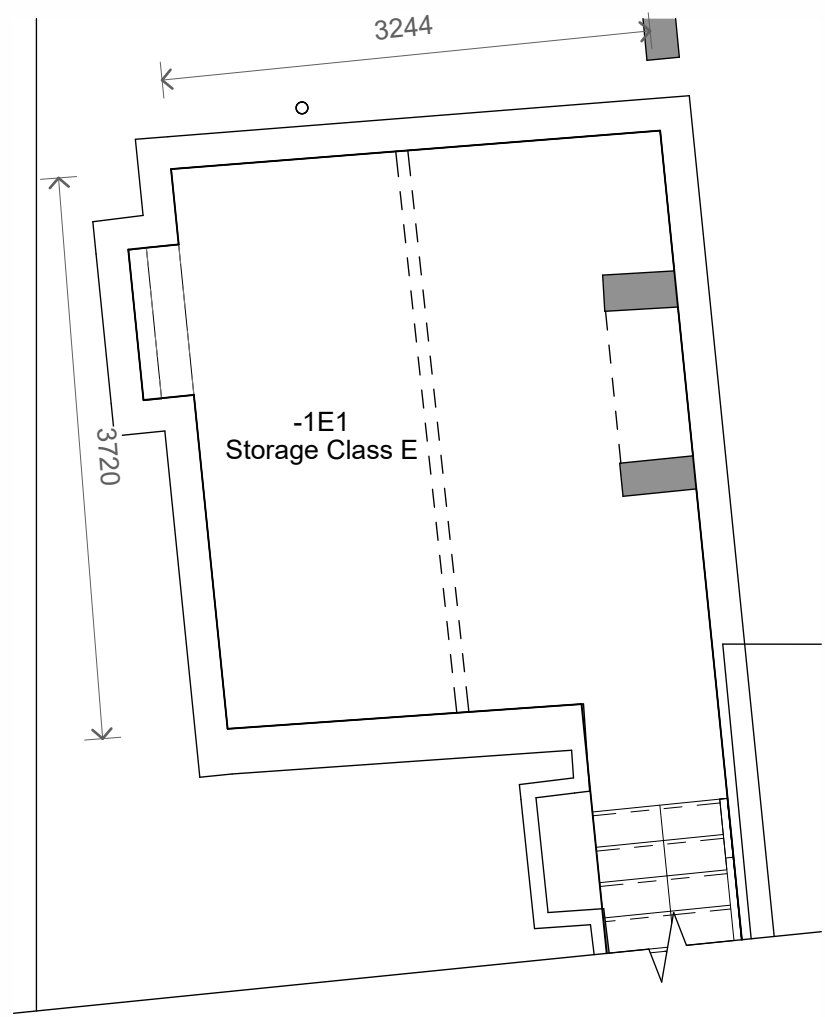


1 Level B1 - Proposed
1 : 50

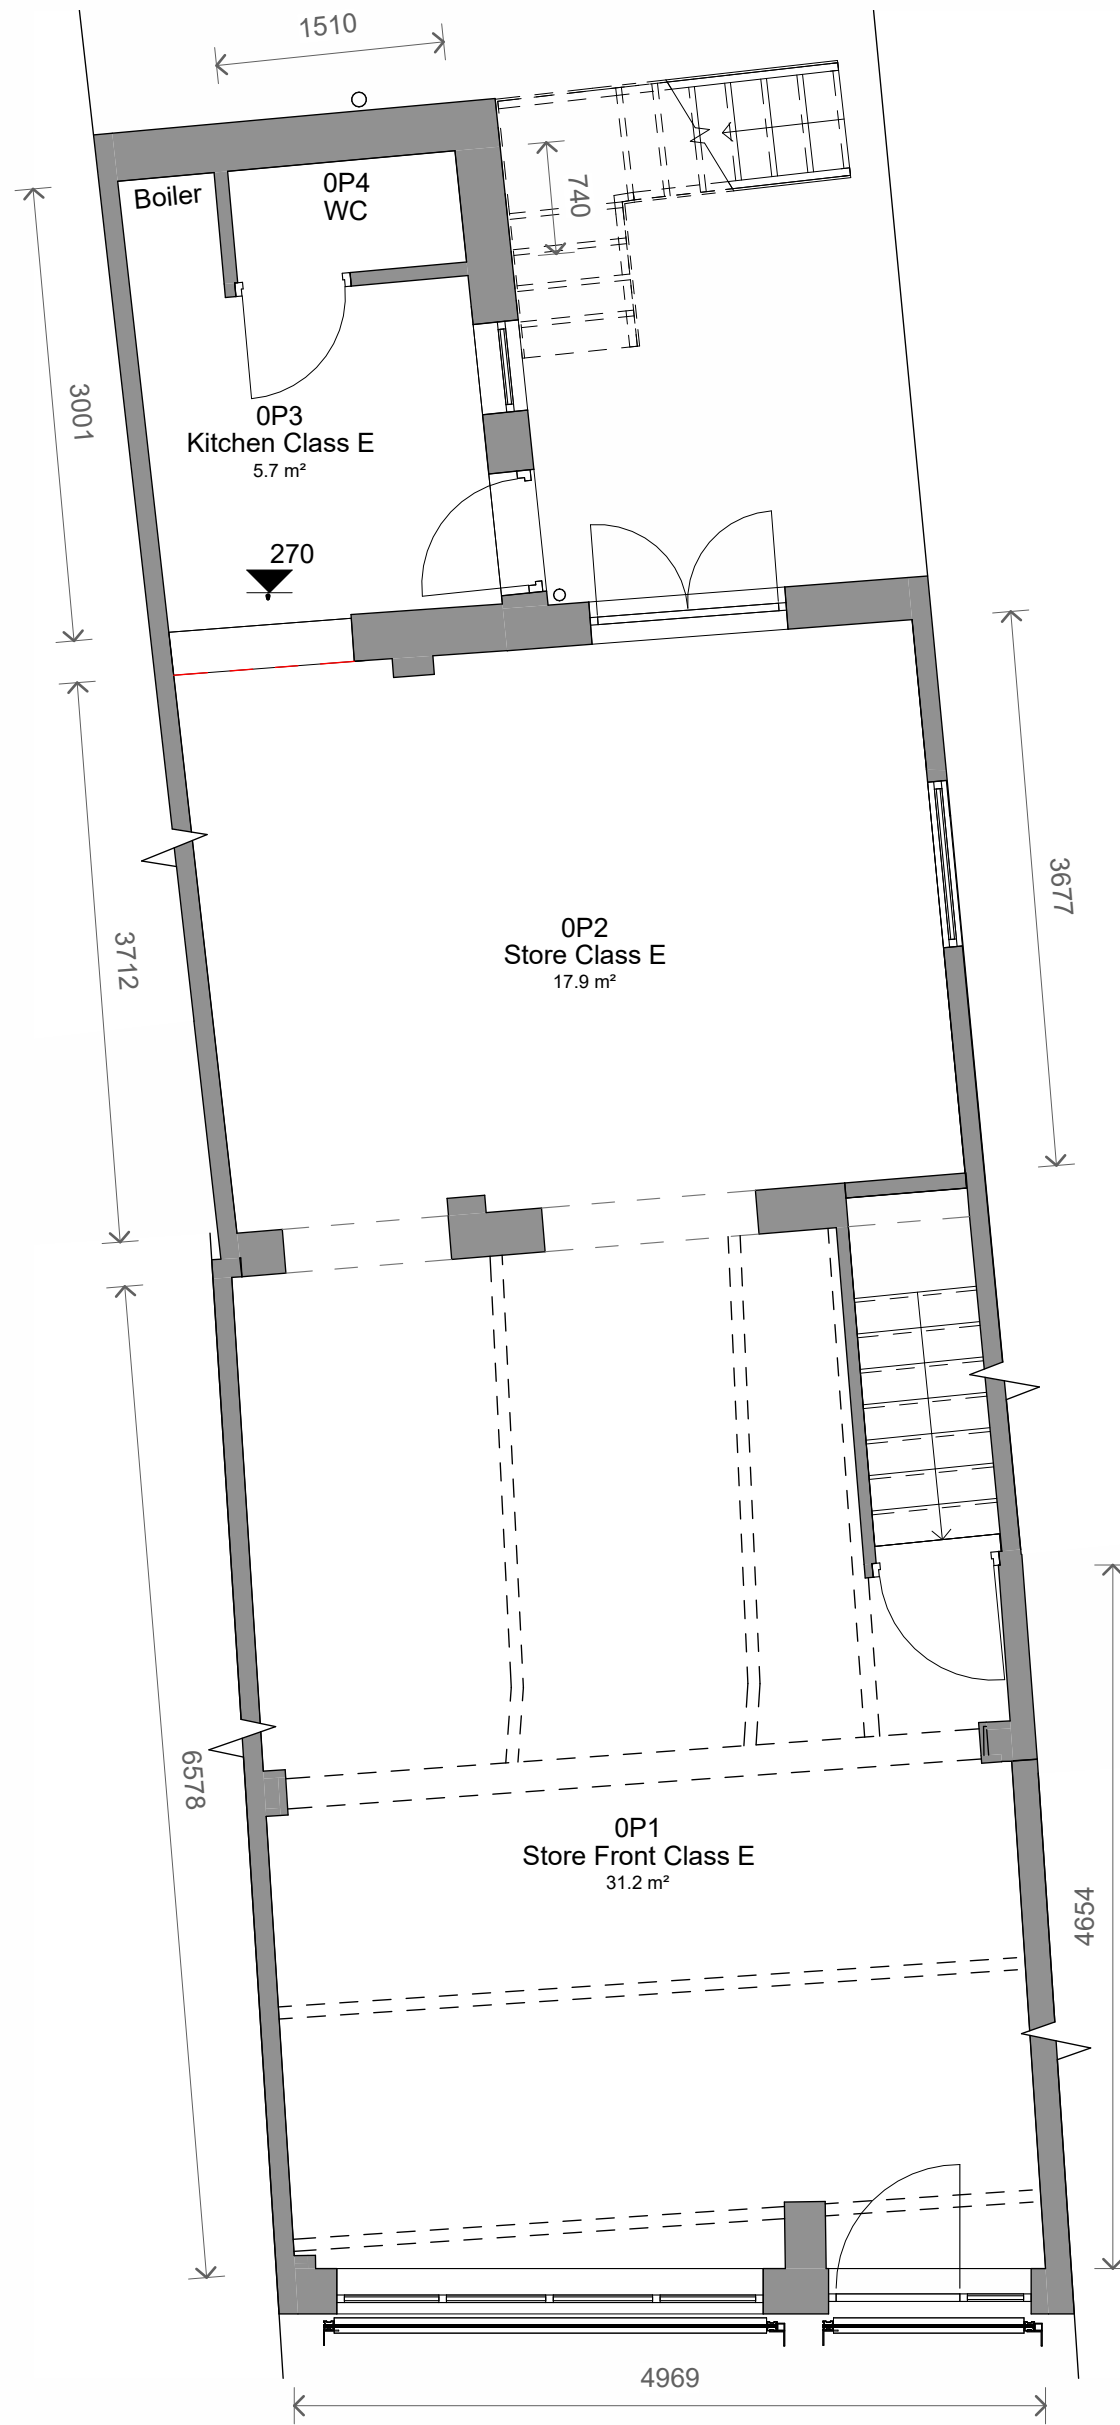


2 Level 0 - Proposed
1 : 50

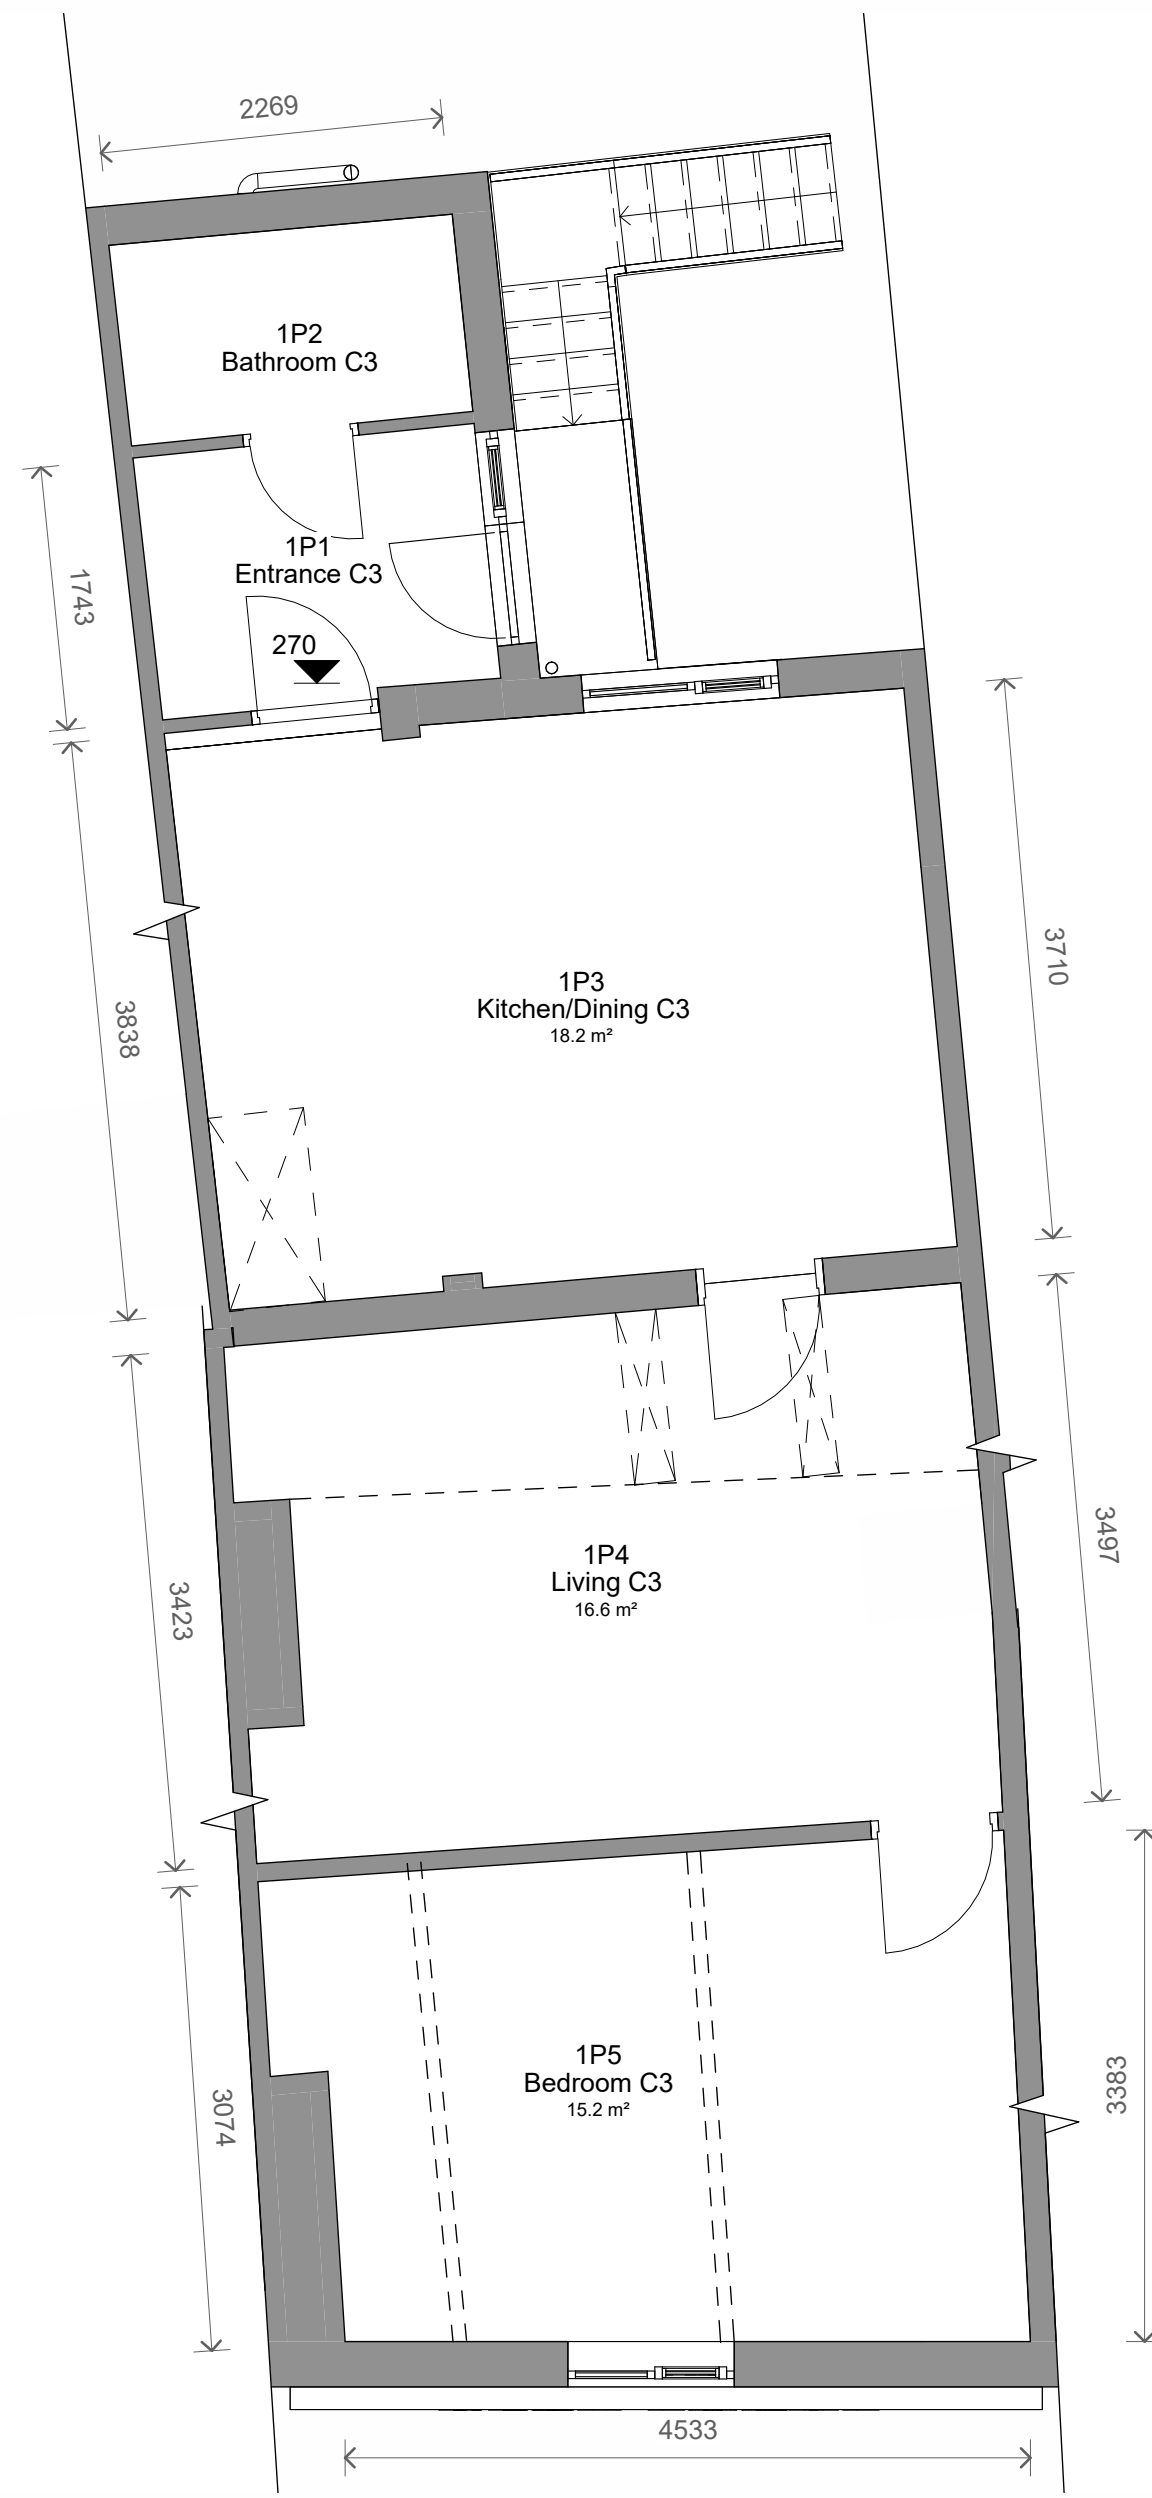

3 Level 1 - Proposed
1 : 50

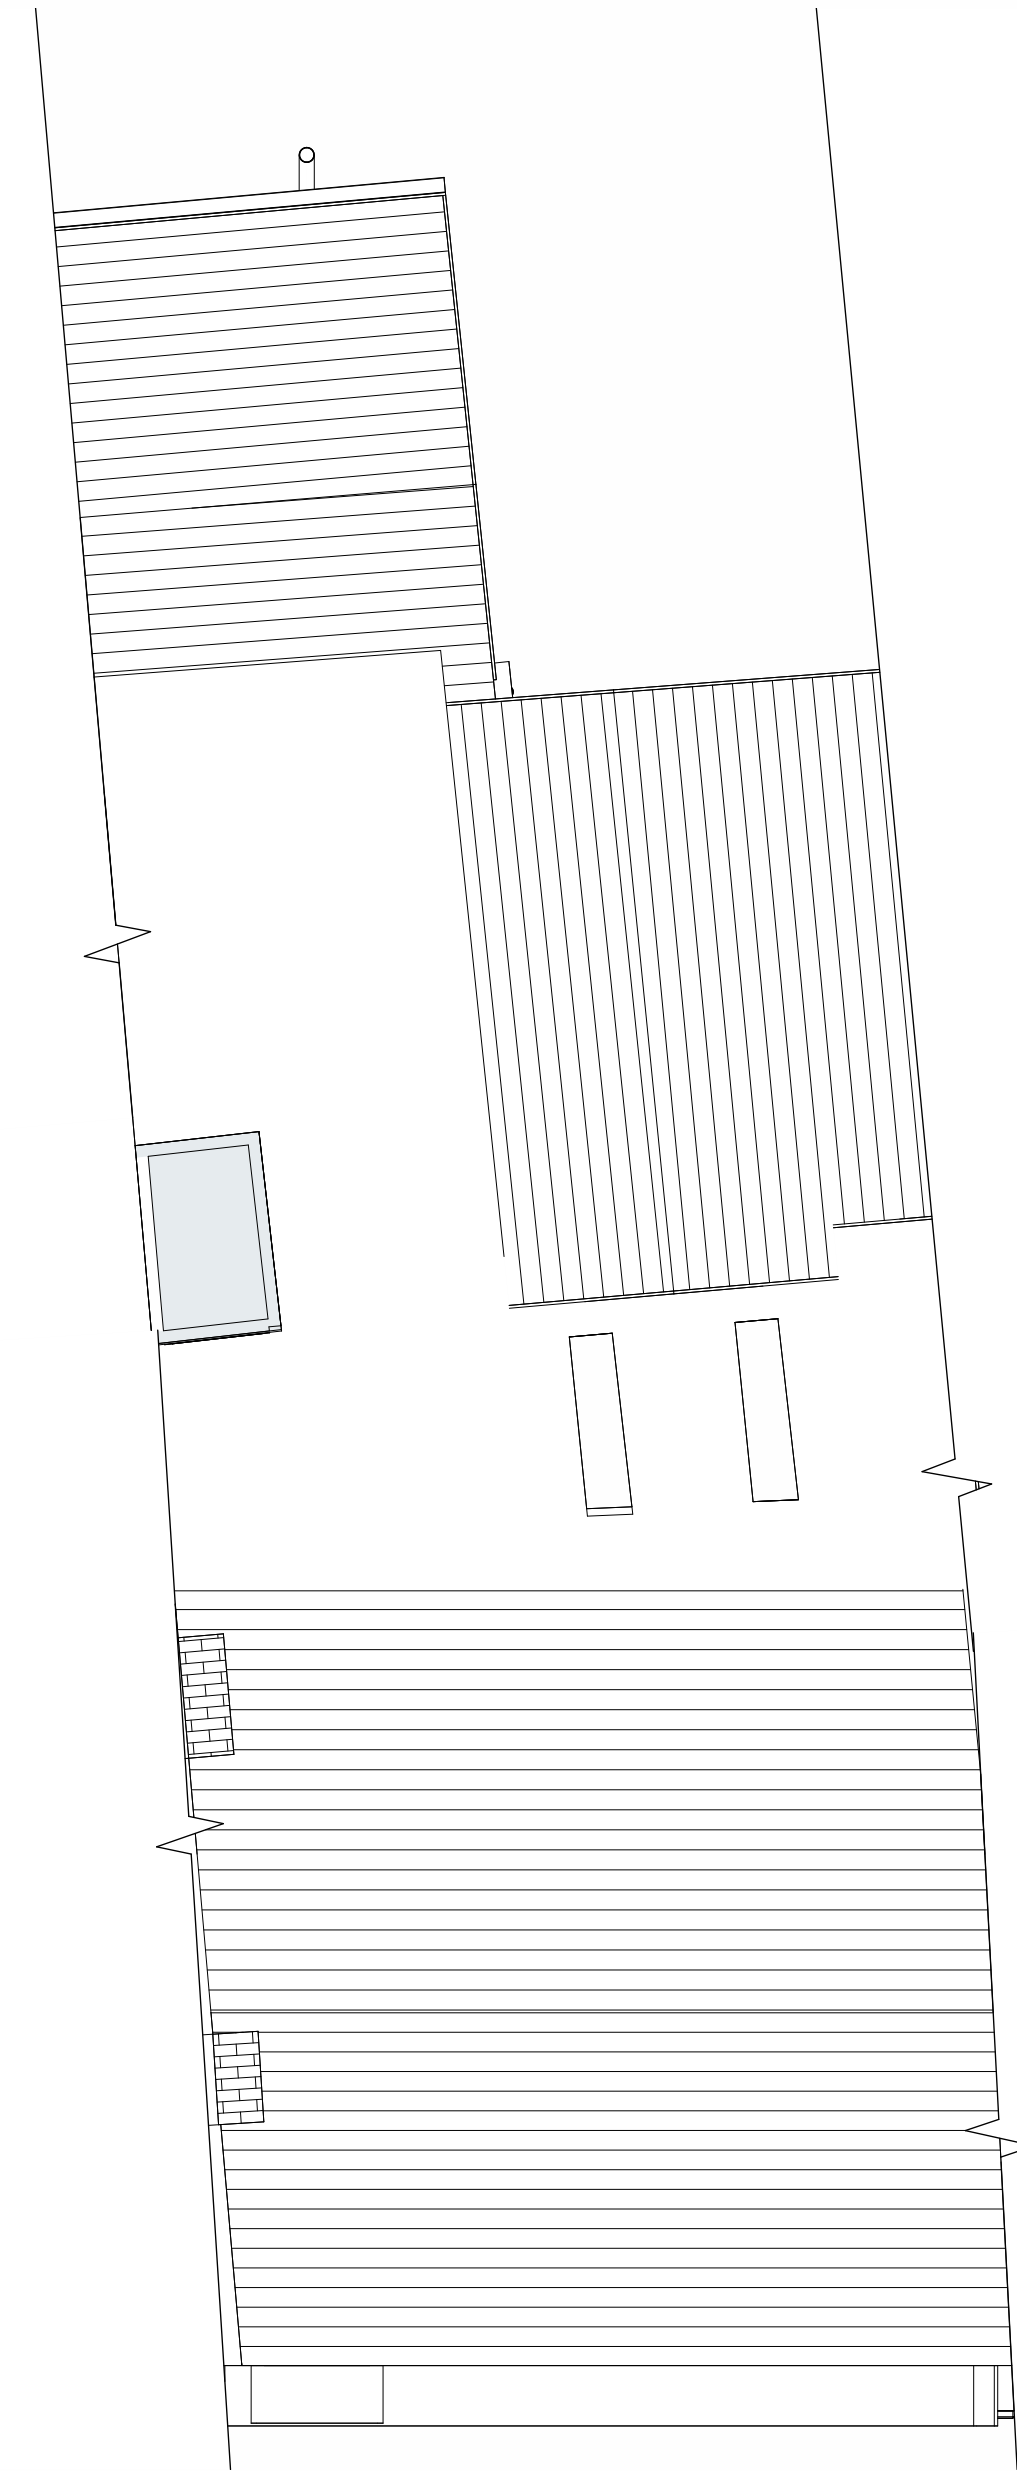

4 Level Roof - Proposed
1 : 50

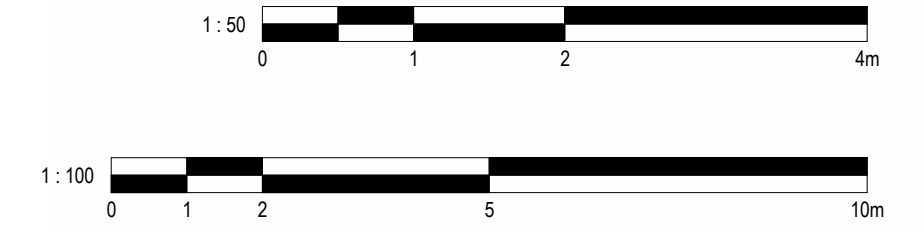

5 Front - Proposed
1 : 100



6 Left Side - Proposed
1 : 100



7 Rear - Proposed
1 : 100



8 Right Side - Proposed
1 : 100

No.		Description	Date	Initial
PROJECT				
62 Bolton Street, Bury				
TITLE				
Proposed Plans and Elevations				
STATUS				
DESIGN				
DRAWN BY		DATE	SCALE (@ A1)	
CB		26/08/2025	As indicated	
PROJECT NUMBER		DRAWING NUMBER		REV
GSS25153.1		003		
GOLD SKETCH				
S T U D I O S				
www.goldsketch.co.uk		info@goldsketch.co.uk		0161 792 9595
NOTES				
© COPYRIGHT - ALL RIGHTS RESERVED.				
THIS DRAWING SHALL NOT BE REPRODUCED WITHOUT PRIOR WRITTEN CONSENT.				
DRAWING TO BE USED FOR THE STATUS INDICATED ONLY.				
ALL DIMENSIONS AND SETTING OUT SHALL BE CHECKED AND CONFIRMED ON SITE. ANY DISCREPANCIES TO BE REPORTED TO THE ARCHITECT IMMEDIATELY.				
THE CONSULTANT'S LIABILITY IS LIMITED TO THE CURRENT BUILDING REGULATIONS AND RELEVANT CODES OF PRACTICE AND BRITISH STANDARDS. ALL DIMENSIONS ON THIS DRAWING ARE IN MILLIMETRES UNLESS OTHERWISE STATED.				