



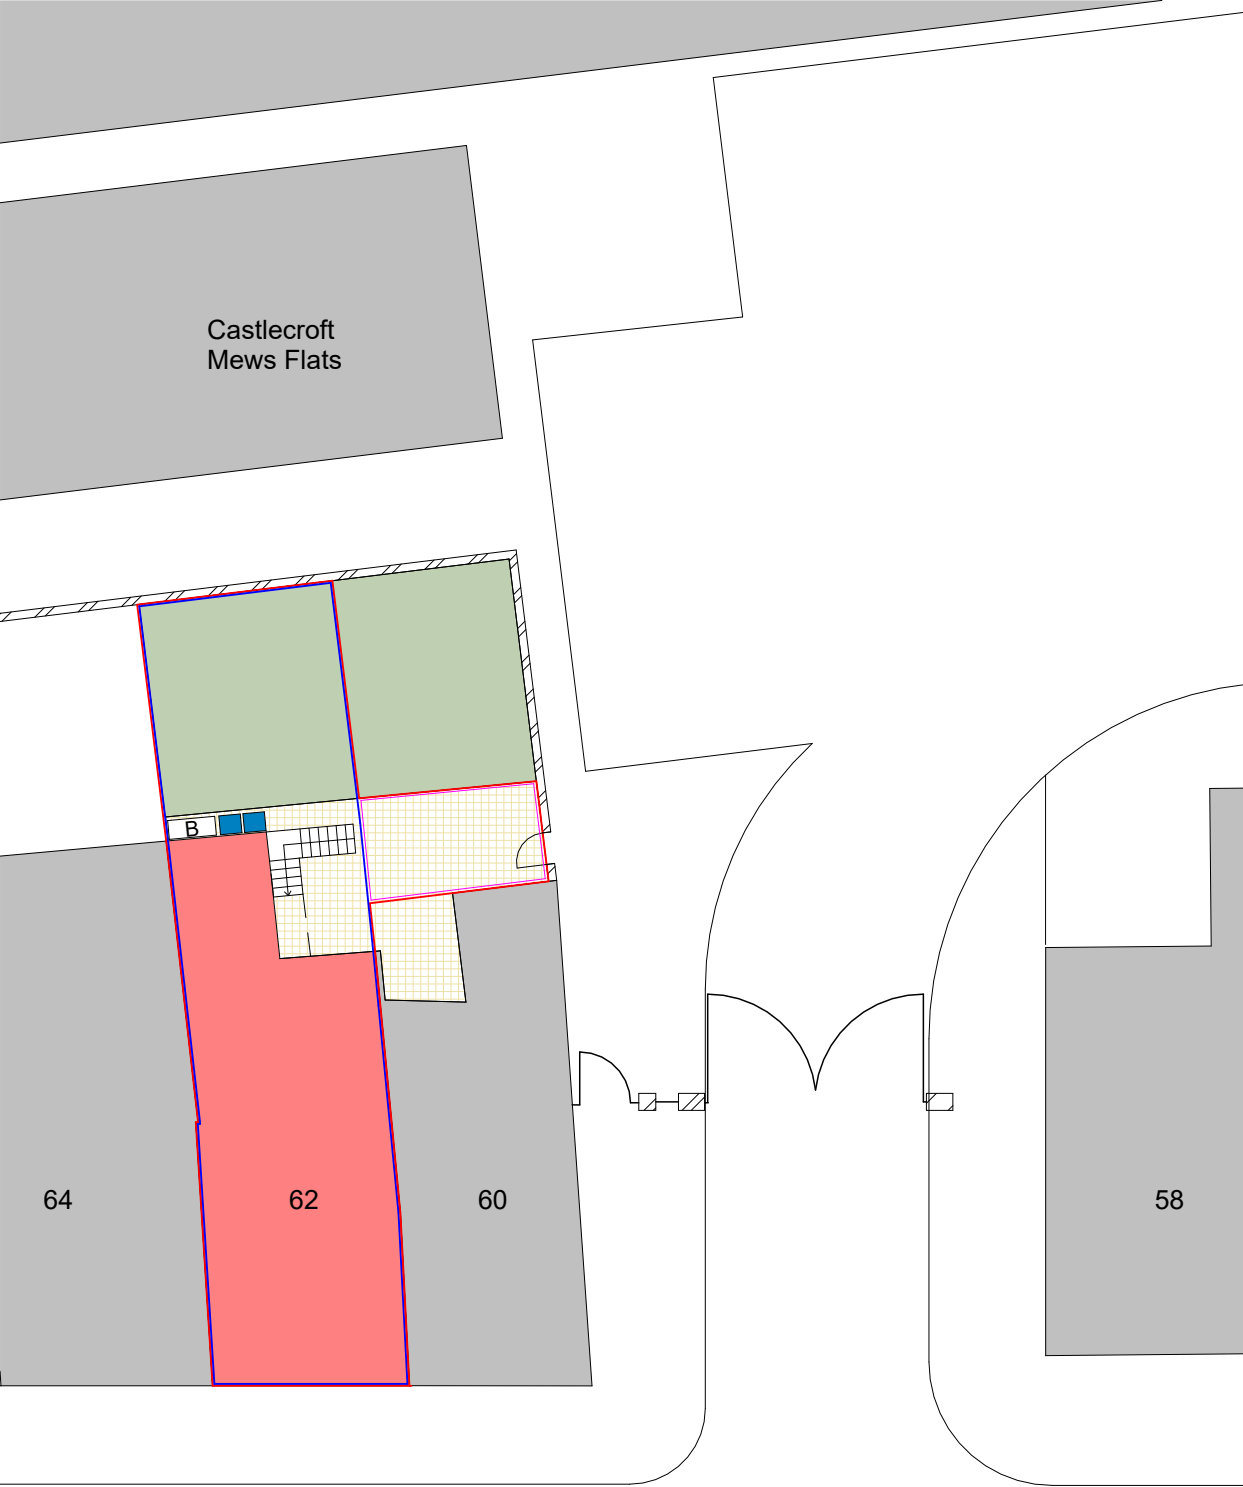

- Site Key
- Grass
 - Paving Stones
 - Security Gates
 - Brickwork
 - Existing Building
 - Existing Bin Location
 - Bike Store for x1 Bike

- Legend - Boundaries
- Site Boundary
 - Site Ownership
 - Right of Way

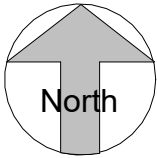

1 Site - Existing
1 : 200

2 Site - Proposed
1 : 200



PROJECT	62 Bolton Street, Bury	PROJECT NUMBER		DRAWING NUMBER		REV	GOLD SKETCH S T U D I O S www.goldsketch.co.ukinfo@goldsketch.co.uk0161 792 9595 NOTES © COPYRIGHT : ALL RIGHTS RESERVED. THIS DRAWING MUST NOT BE REPRODUCED WITHOUT PRIOR WRITTEN CONSENT. DRAWING TO BE USED FOR THE STATUS INDICATED ONLY. ALL DIMENSIONS AND SETTING OUT SHALL BE CHECKED AND CONFIRMED ON SITE. ANY DISCREPANCIES TO BE REPORTED TO THE DESIGNER PRIOR TO THE COMMENCEMENT OF ANY WORK. ALL WORK AND MATERIALS TO BE IN ACCORDANCE WITH CURRENT STATUTORY LEGISLATION. RELEVANT CODES OF PRACTICE AND BRITISH STANDARDS. ALL DIMENSIONS ON THIS DRAWING ARE IN MILLIMETRES (UNLESS OTHERWISE STATED).
TITLE	Site - Existing & Proposed	GSS25153.1		502			
STATUS	PLANNING	DRAWN BY	CHECKED BY	DATE	SCALE (@ A1)		
		CB	SG	18/09/2025	As indicated		
No. DescriptionDateInitial							