




OS Map
Scale 1:500

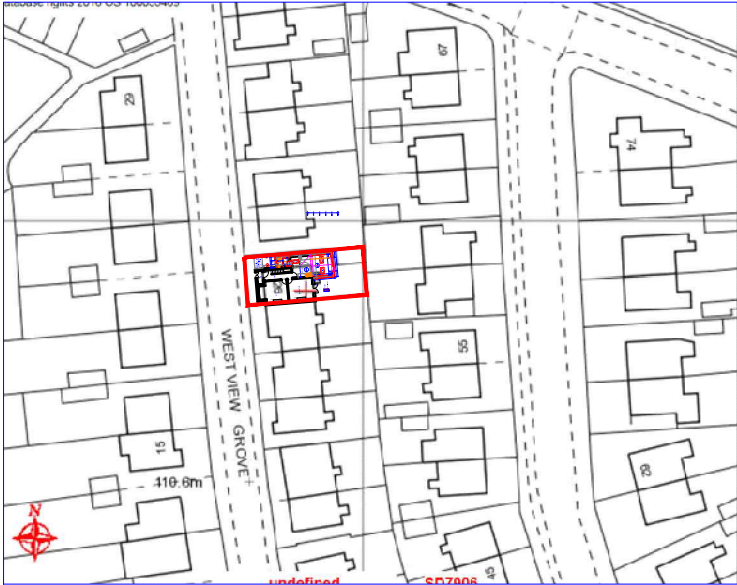

OS Map
Scale 1:1250

Rev	Date	Description
Issued For : INFORMATION PURPOSES ONLY		
Client		
Mr. Steve Crompton		
Project		
26 Westview Grove, Whitefield. M45 7NQ Proposed single storey rear and side extension.		
Scheme - Drawing Title		
OS Map		
04	Date	26.07.22
Drawing No.	Revision	Scale
		Various @A3
		
JK Technical Services (NW) Ltd Tel: 0161 728 5730 Mob: 07741175755 www.jktechservs.co.uk		