


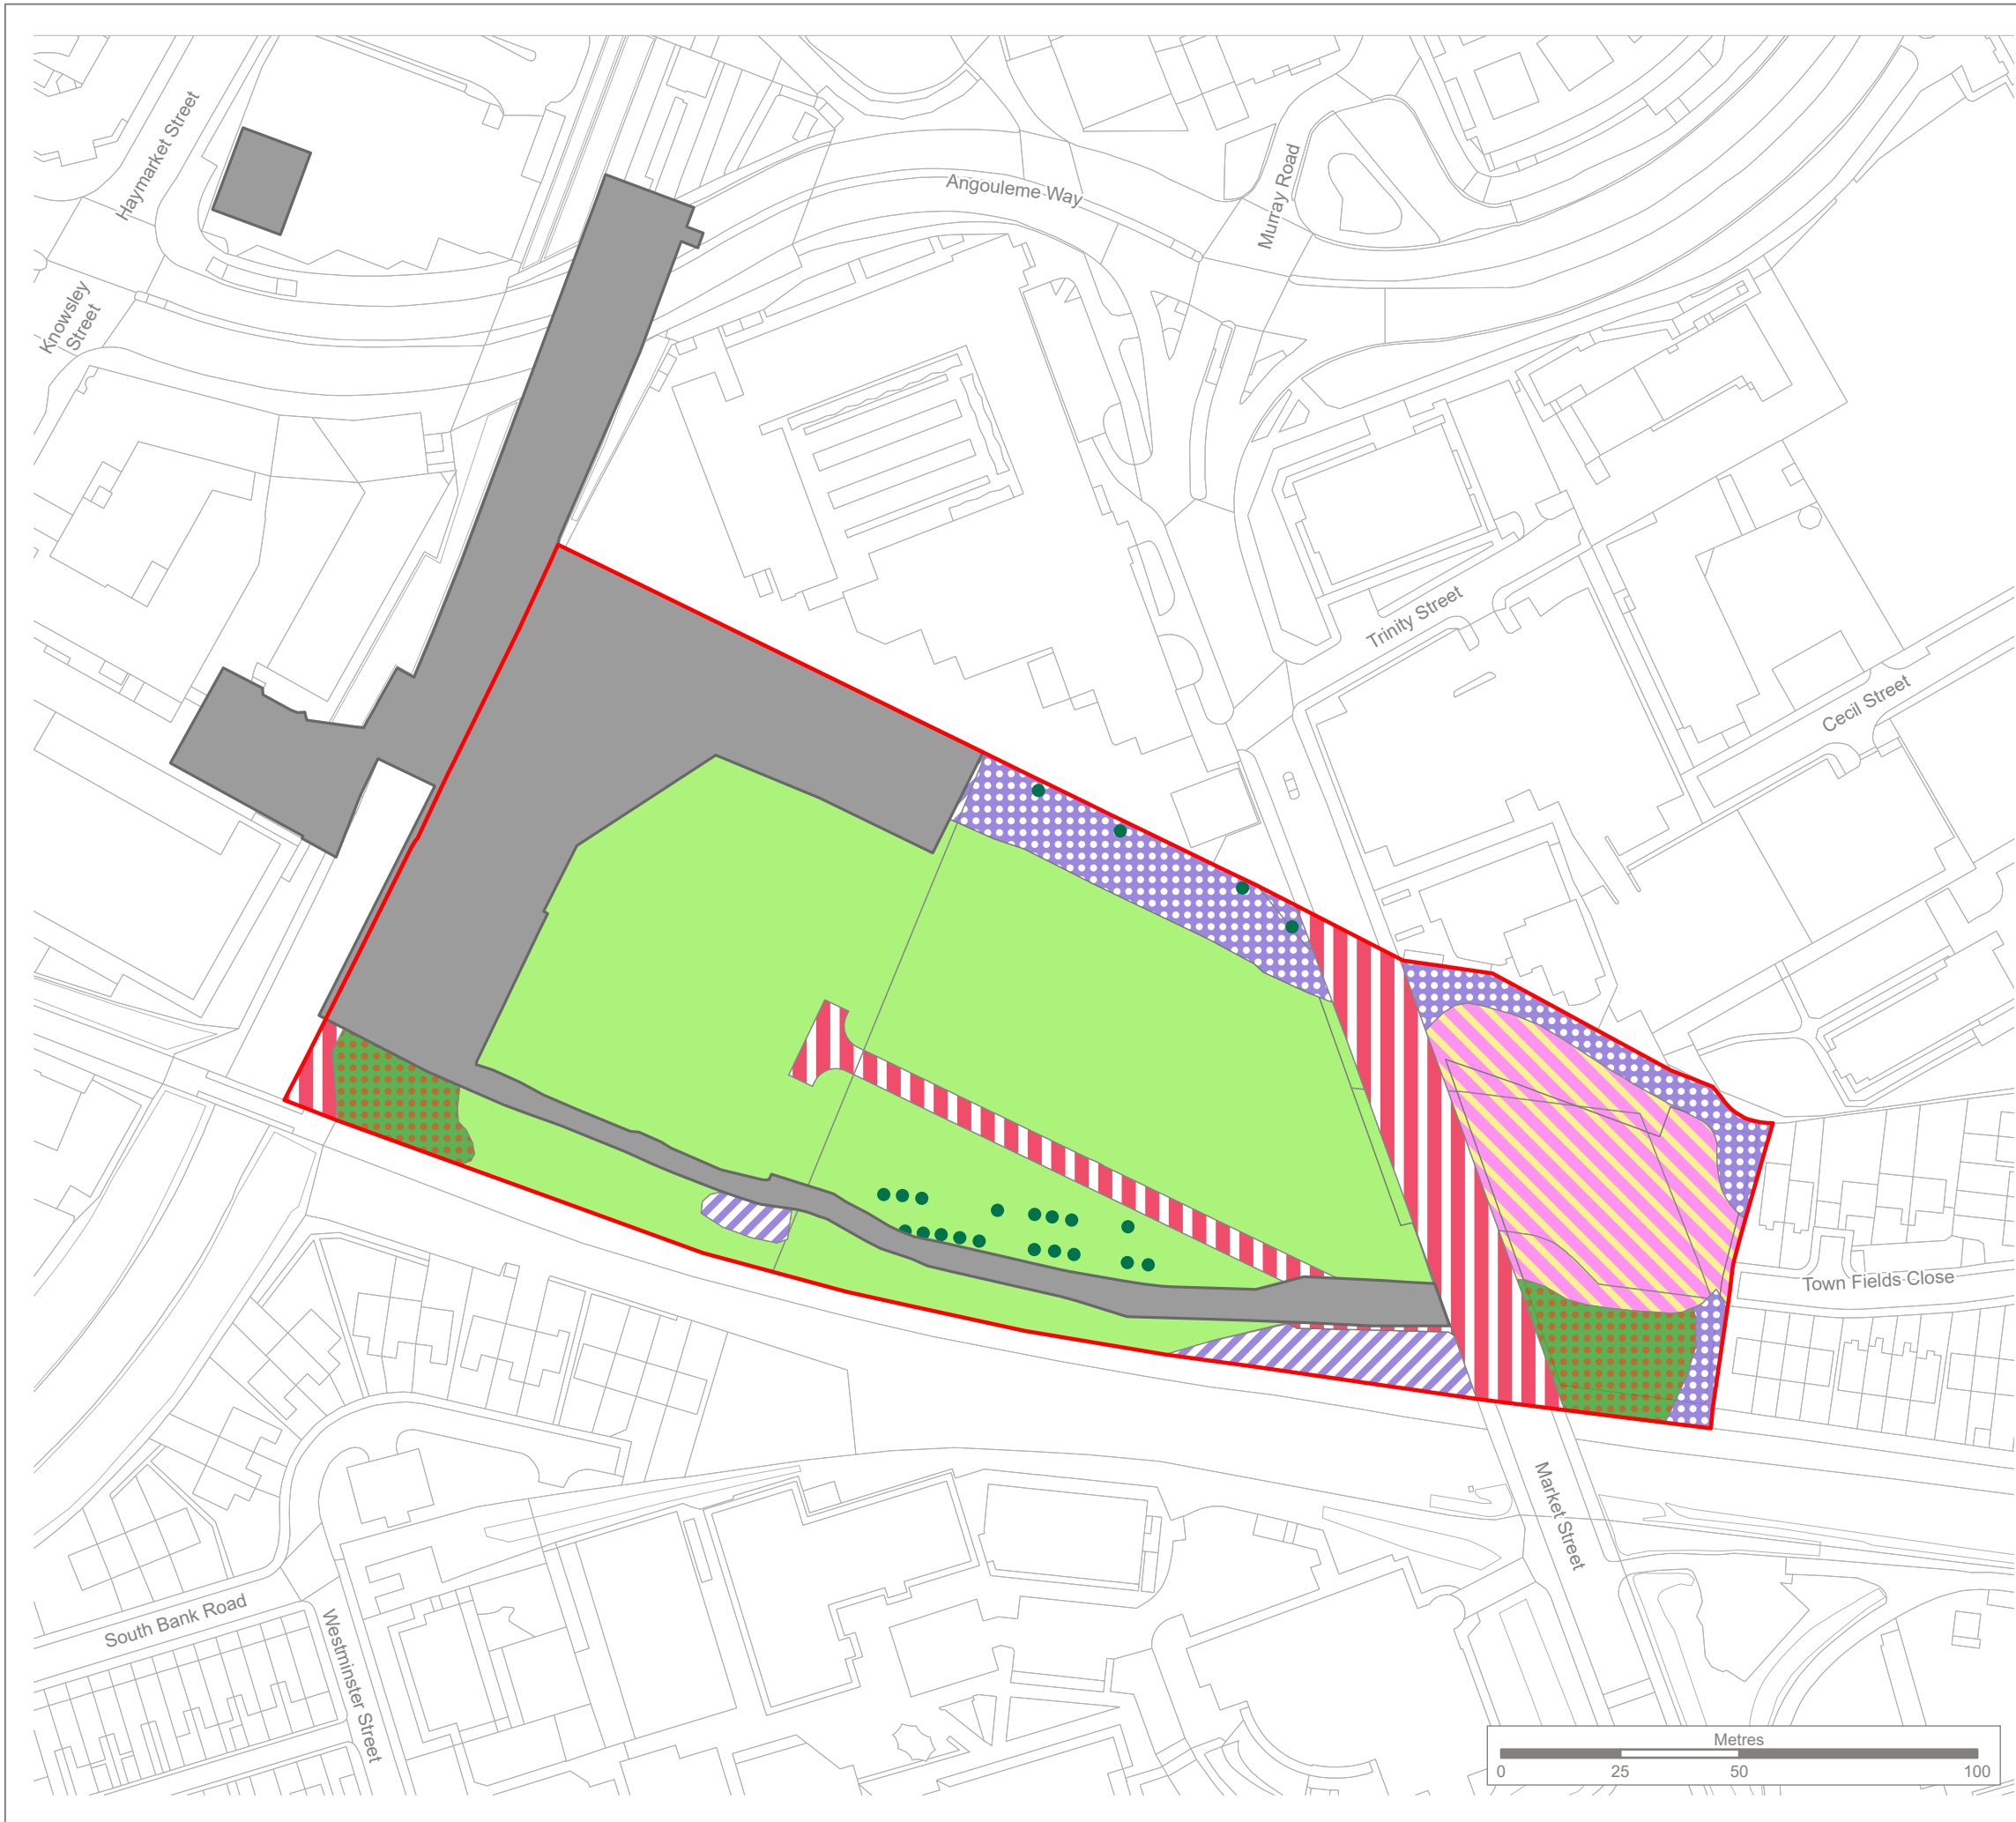


KEY

-  Pyramid Park - site boundary
-  Bury Interchange - site boundary
- Individual Trees**
 -  Urban tree
- Wetland**
 -  Fens (upland and lowland)
- Grassland**
 -  Modified grassland
- Heathland and Shrub**
 -  Bramble scrub
 -  Mixed scrub
- Woodland and Forest**
 -  Other woodland, broadleaved
- Urban**
 -  Developed land, sealed surface

Note:
The locations of habitats and habitat features are indicative.

 Reproduced by permission of Ordnance Survey on behalf of HMSO.
Contains OS data © Crown Copyright and database right 2024. All rights reserved.
Contains data from OS Zoomstack License number 0100057890.
Based on '14111-CRH-ZZ-XX-SK-C-0002-P2_Phase1 Habitat Survey Produced by TEP (002)' plan provided by client.

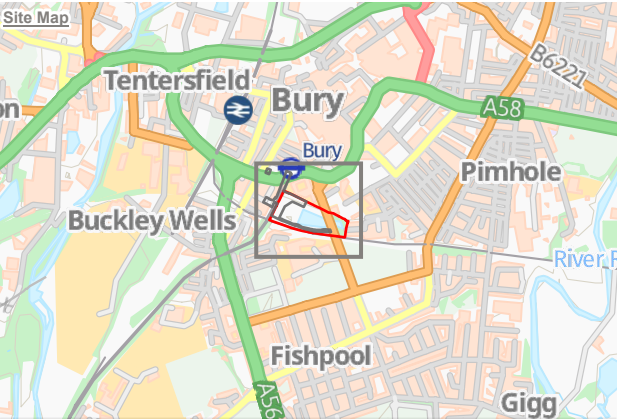

Rev	Description	Drawn	Approved	Date



THE ENVIRONMENT PARTNERSHIP

401 Faraday Street, Birchwood Park, Warrington, WA3 6GA
Tel 01925 844004 e-mail tep@tep.uk.com www.tep.uk.com

Project
Pyramid Park, Bury

Title
BNG Boundary and Habitats Plan

Drawing Number
G9302.02.019

Drawn	Checked	Approved	Scale	Date
MG	SP	CT	1:1,400 @ A3	18/07/2025